




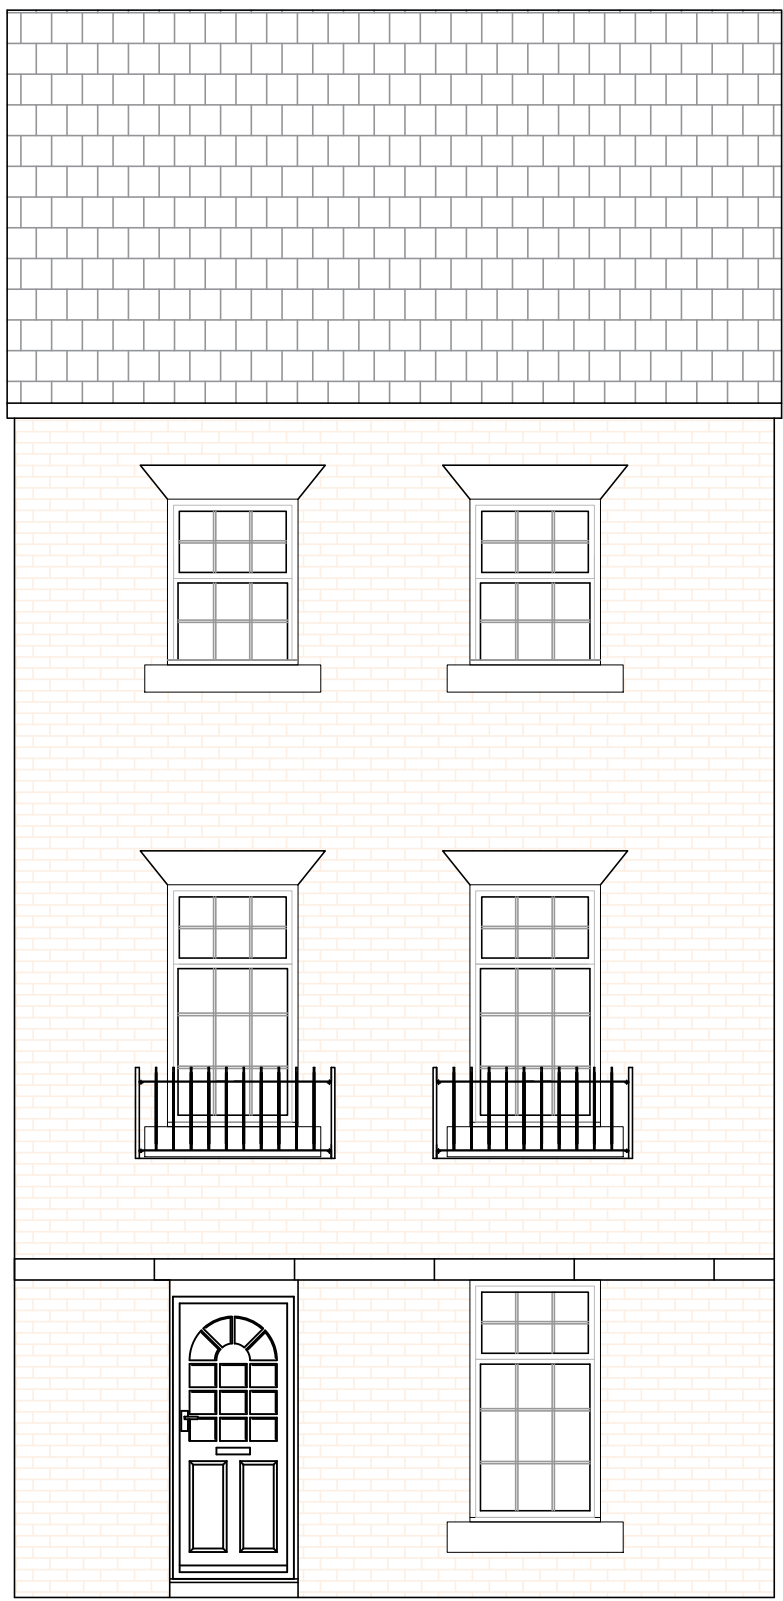


EXISTING FRONT ELEVATION

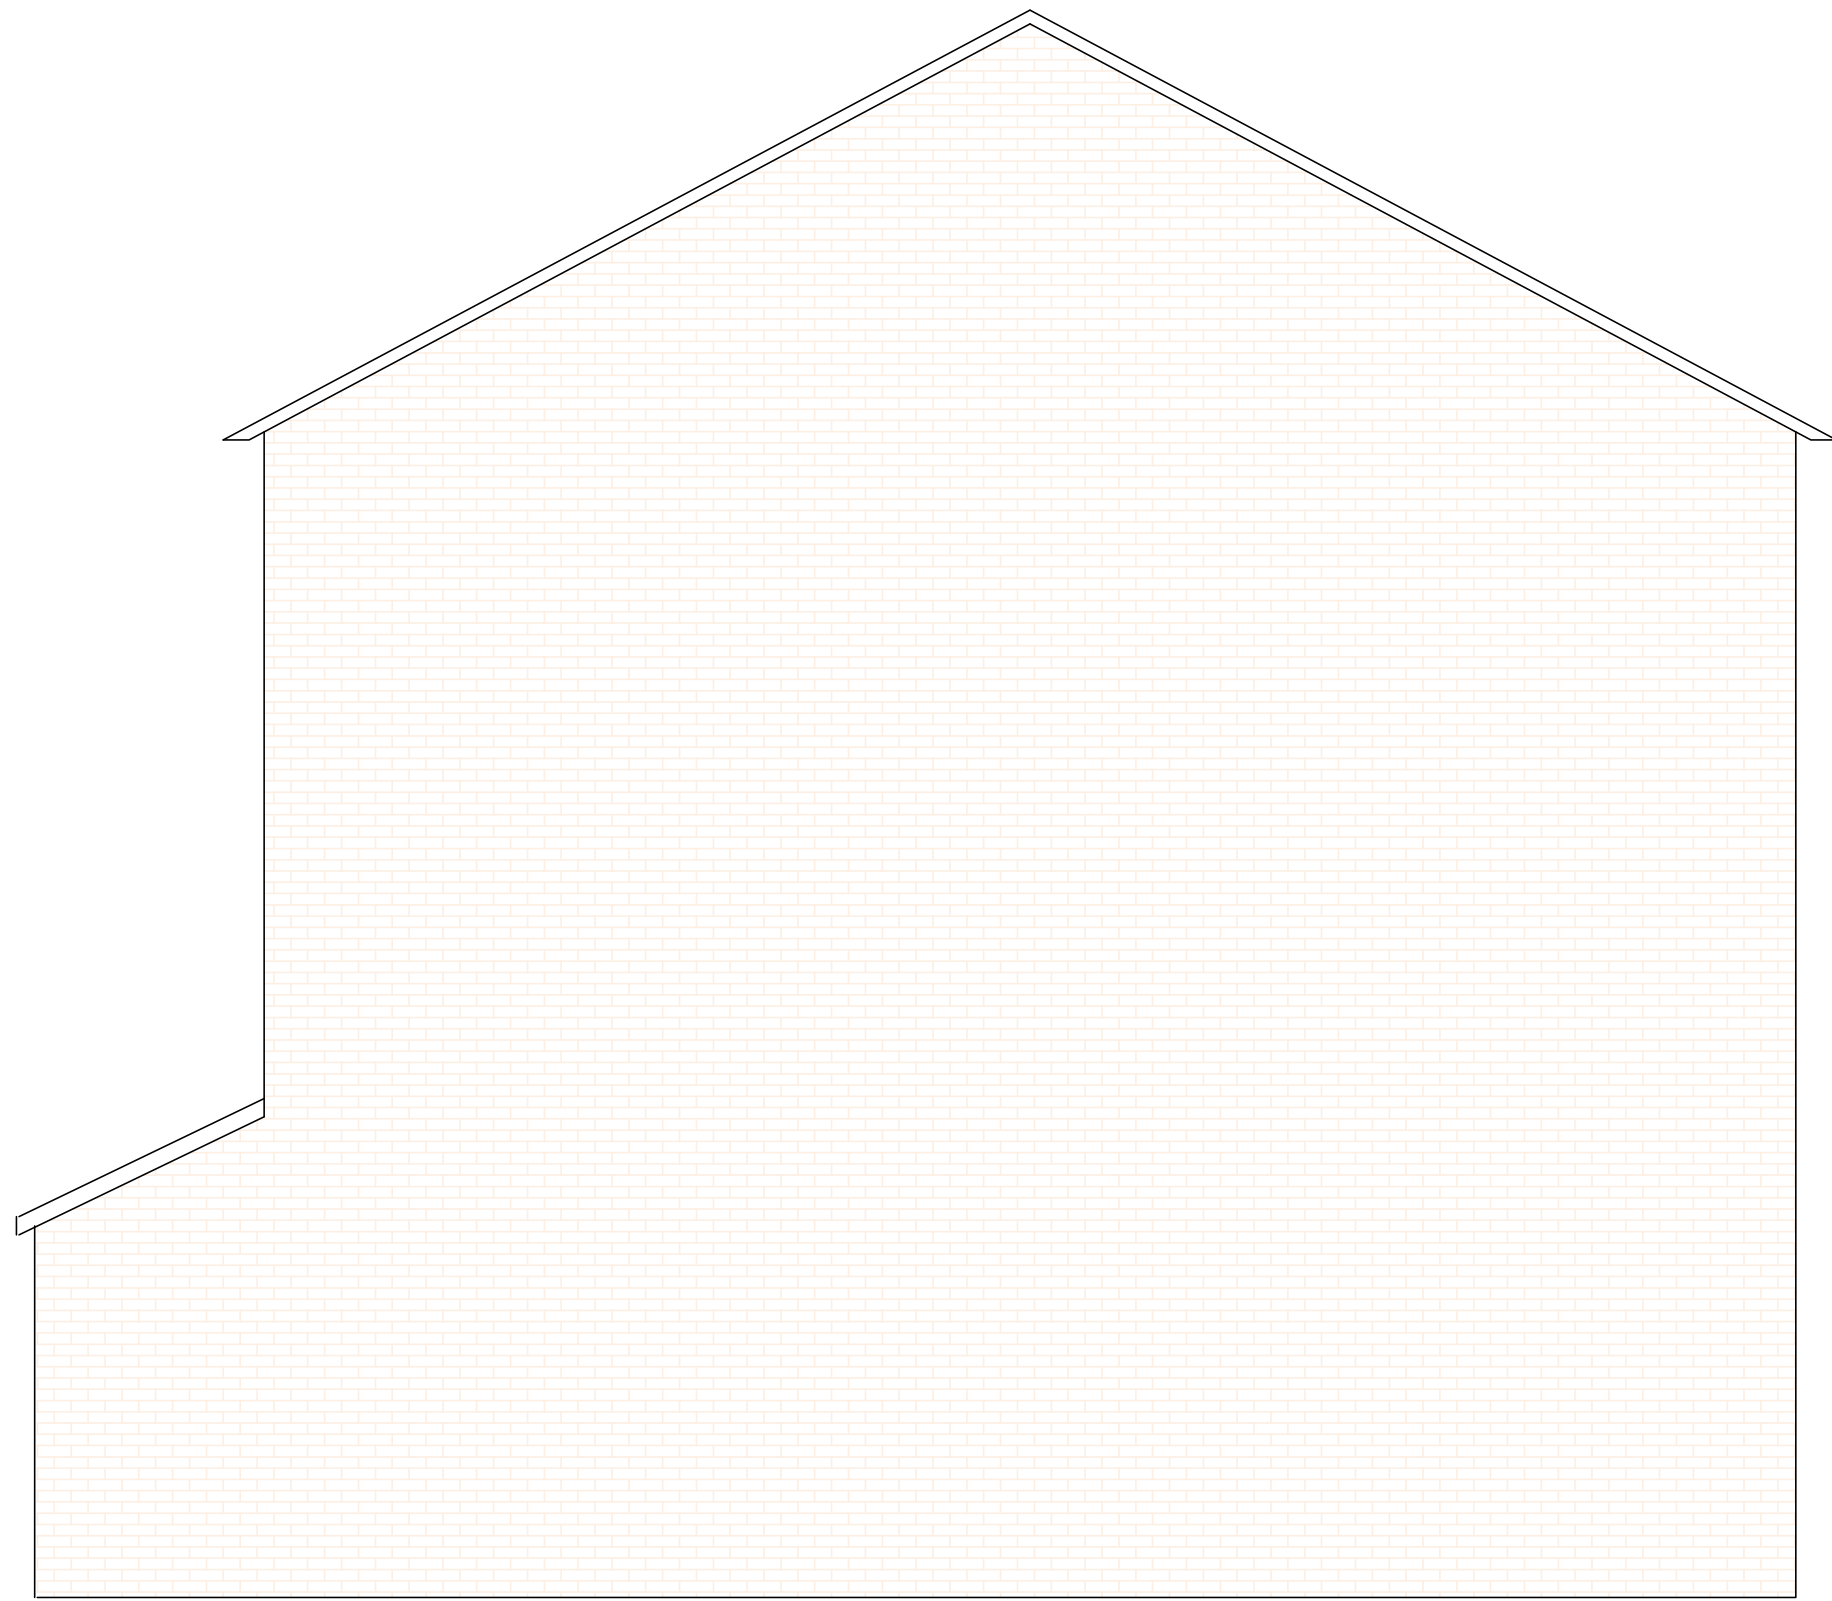


EXISTING ELEVATION

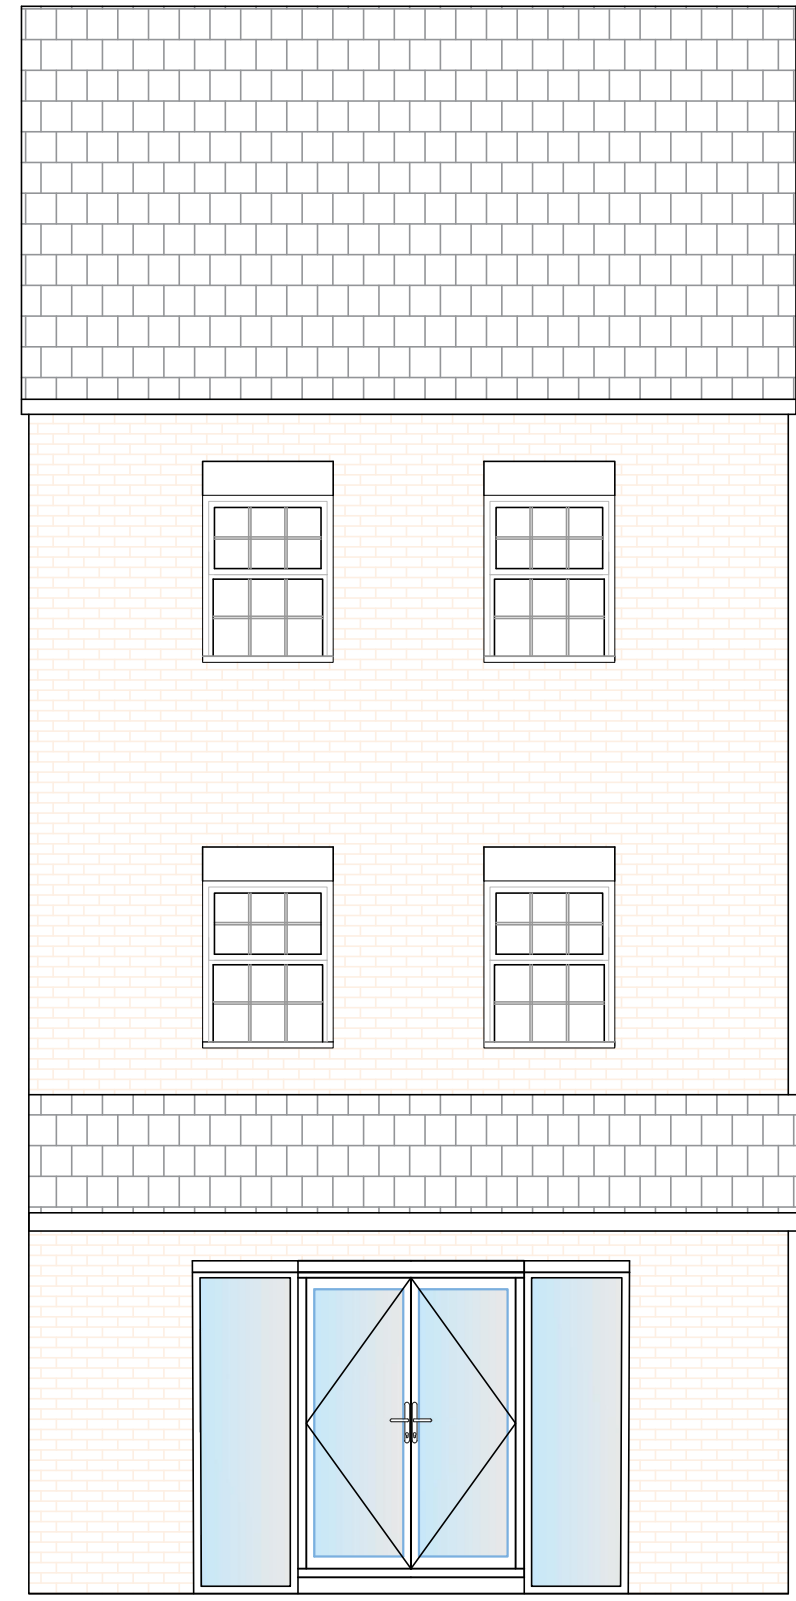


EXISTING REAR ELEVATION

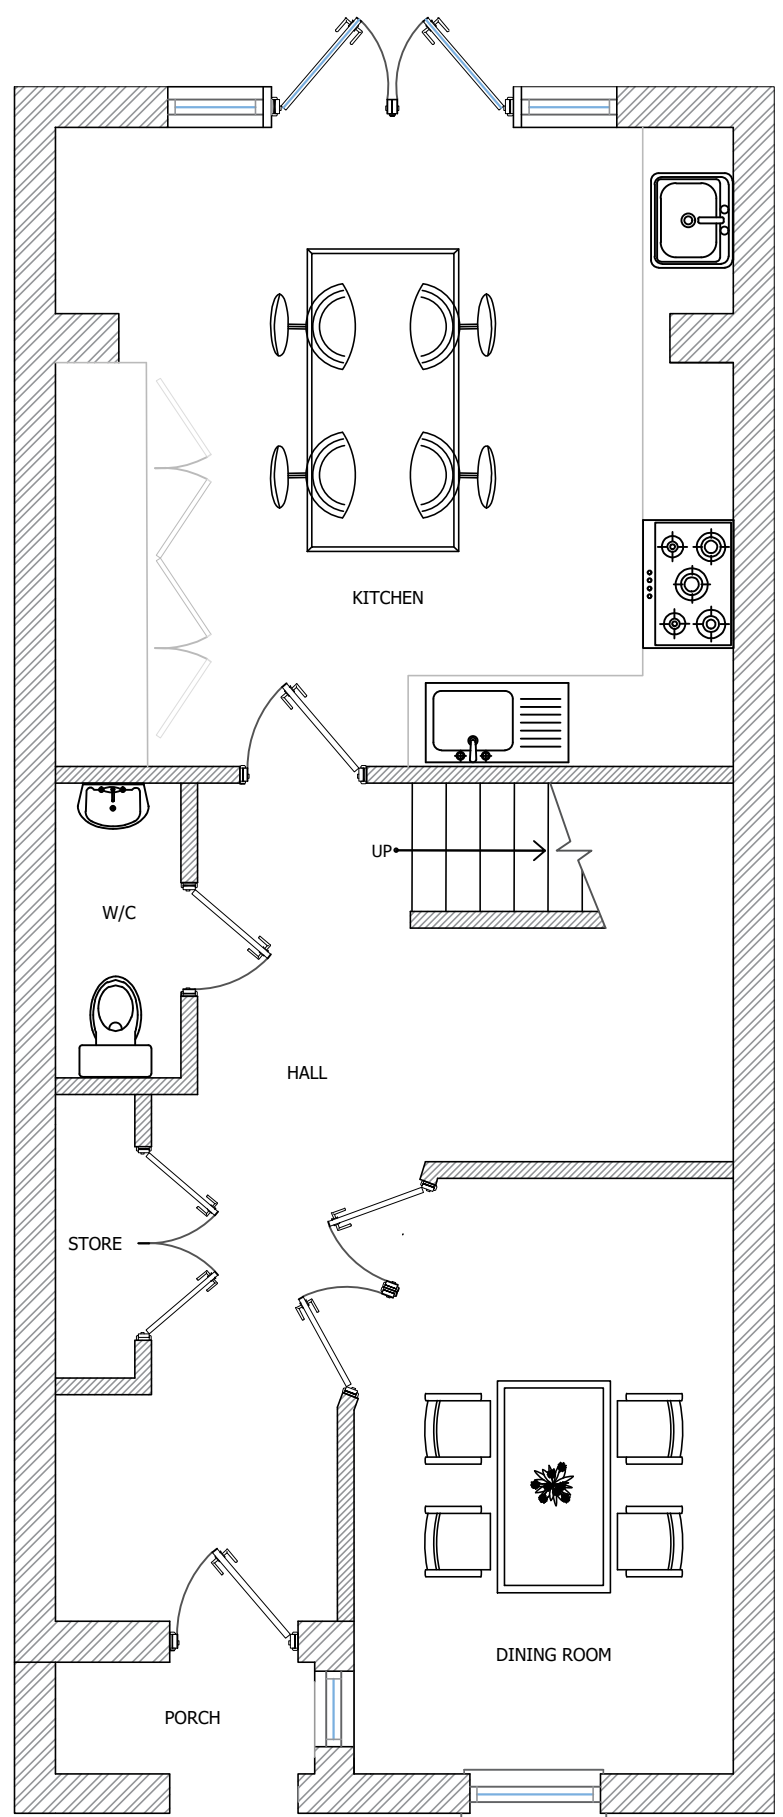

EXISTING GROUND FLOOR PLAN

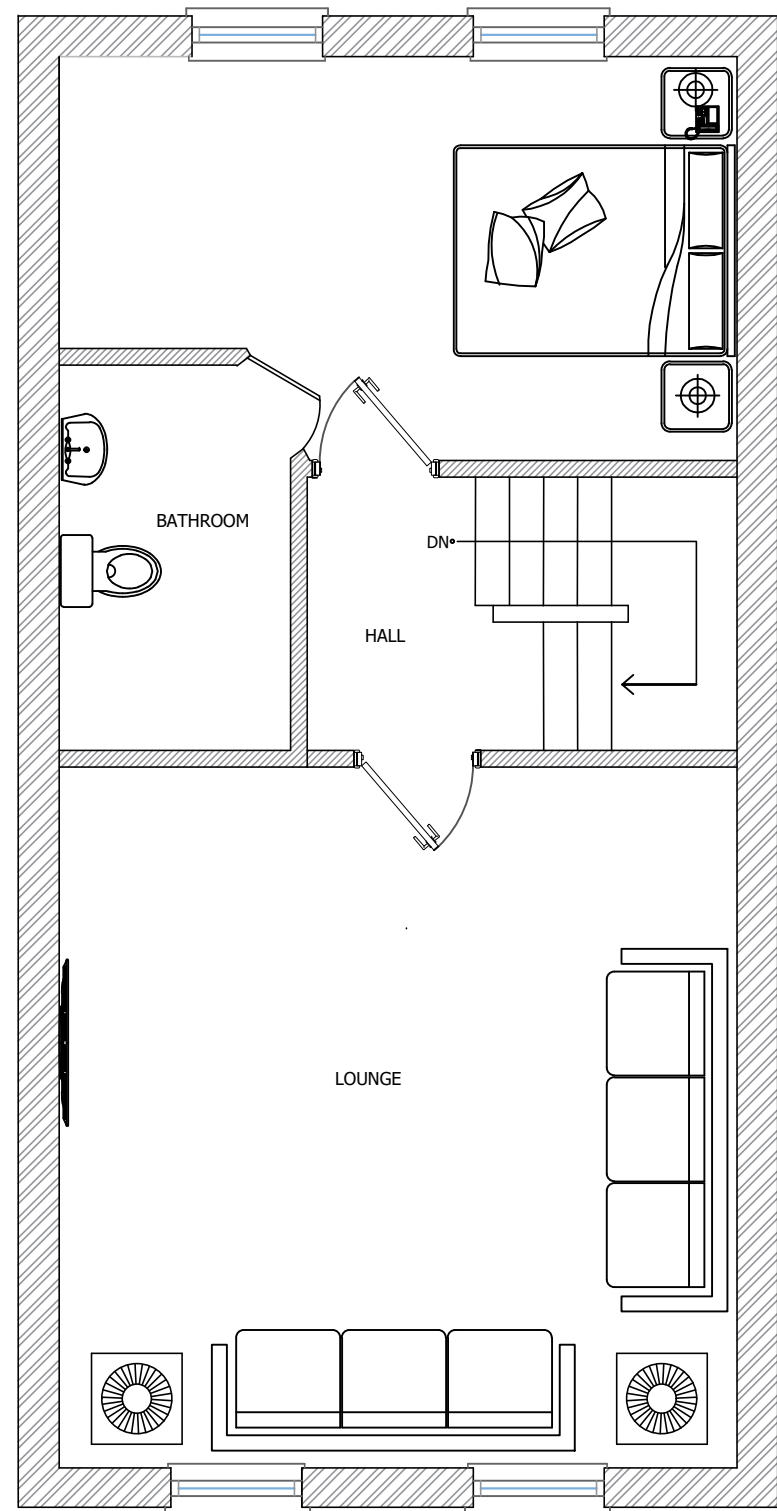

EXISTING FIRST FLOOR PLAN

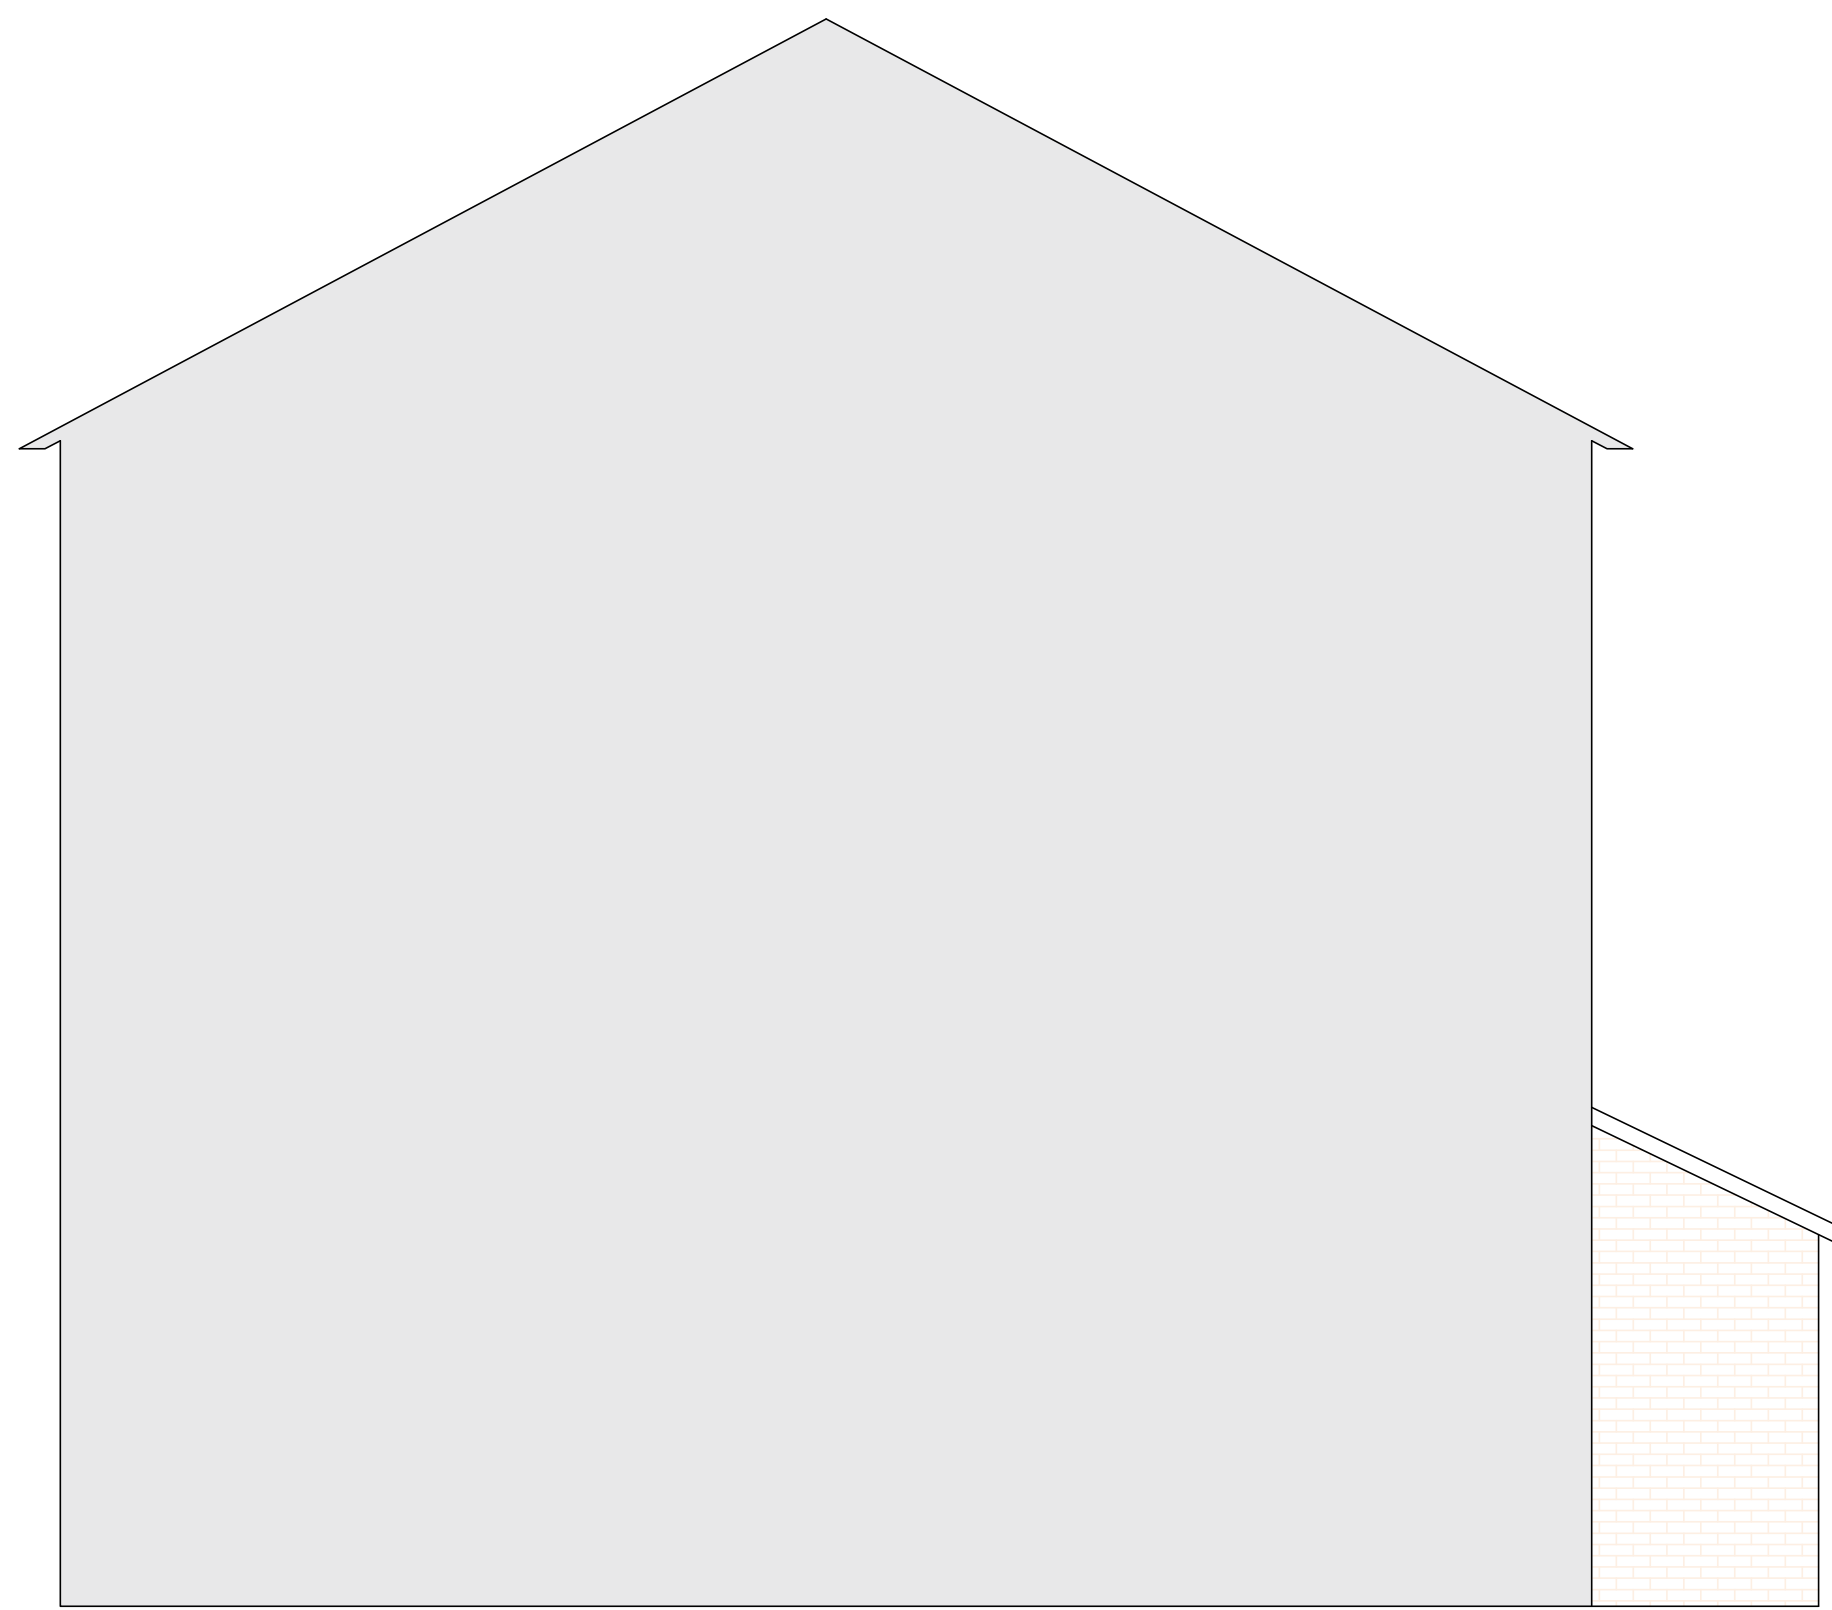

EXISTING SIDE ELEVATION

NOTES

PROJECT
SIDE DOUBLE STOREY
EXTENSION

DRAWING
EXISTING PLANS &
ELEVATIONS

LOCATION
59 MONUMENT DRIVE
BARNSELEY

SCALE 1:50

DRAWN BY EQ

DATE 07/09/22

REVISION