



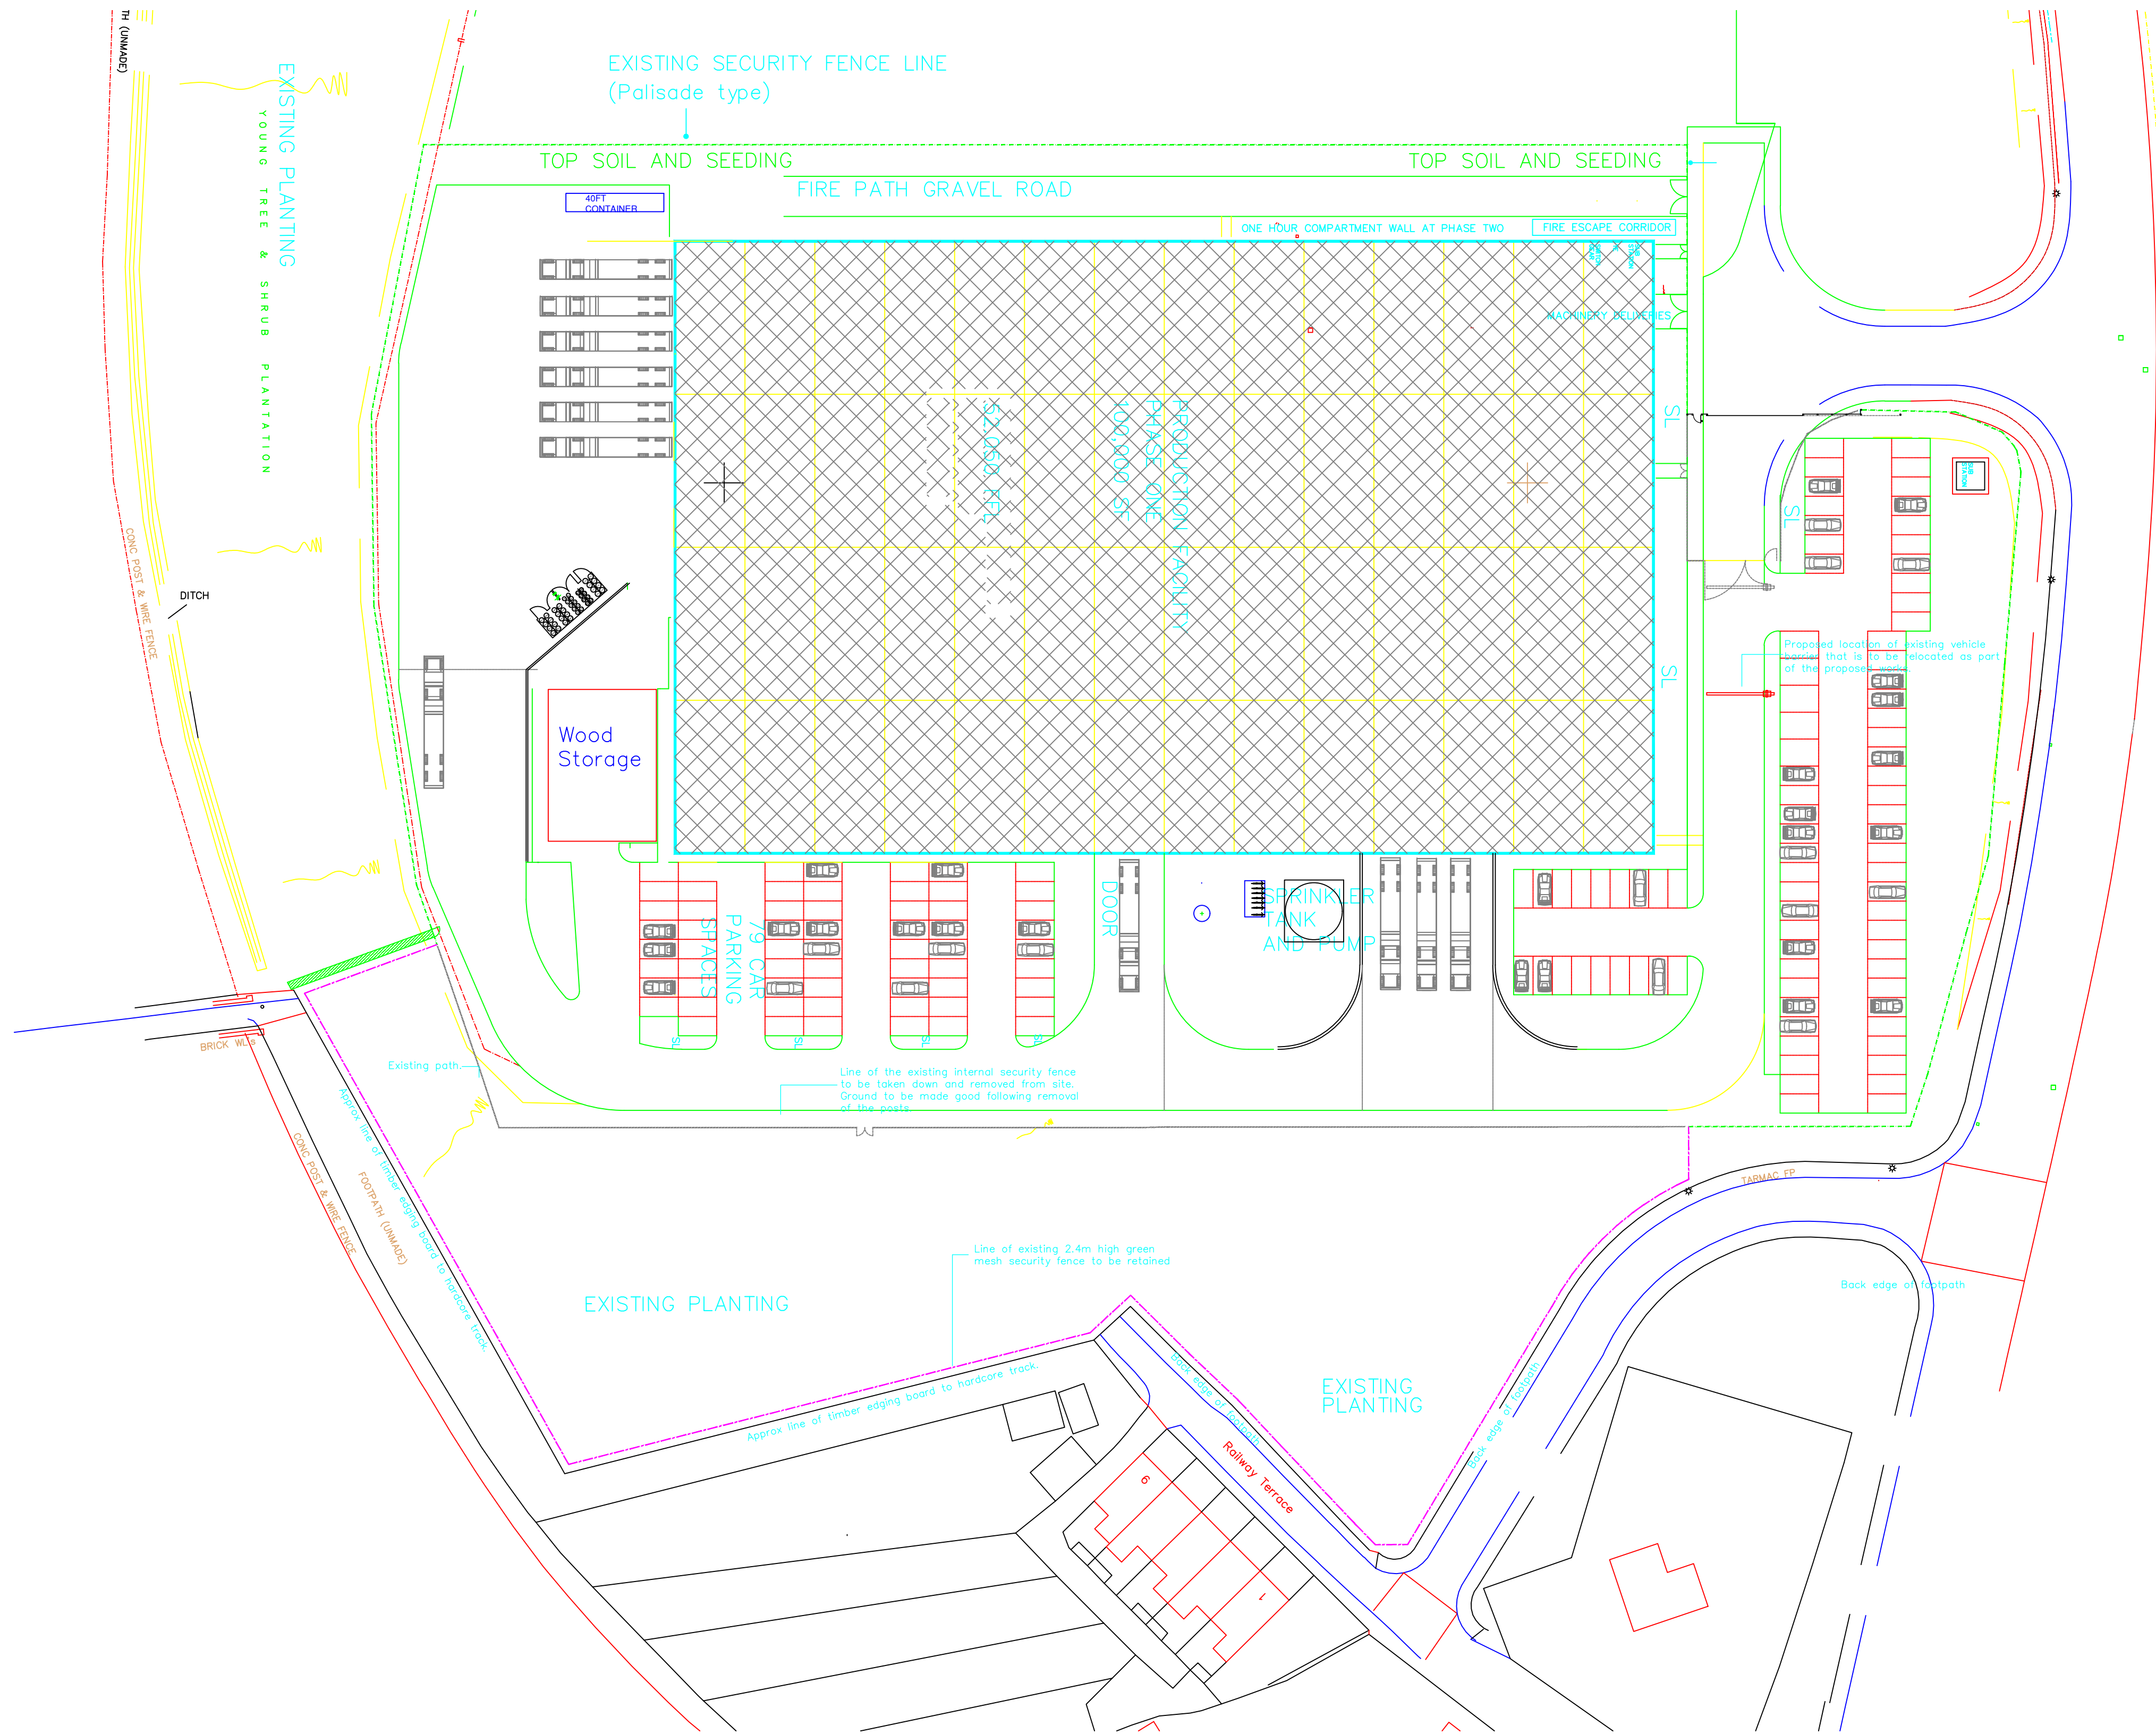

Overall Site Plan 1:500@A1

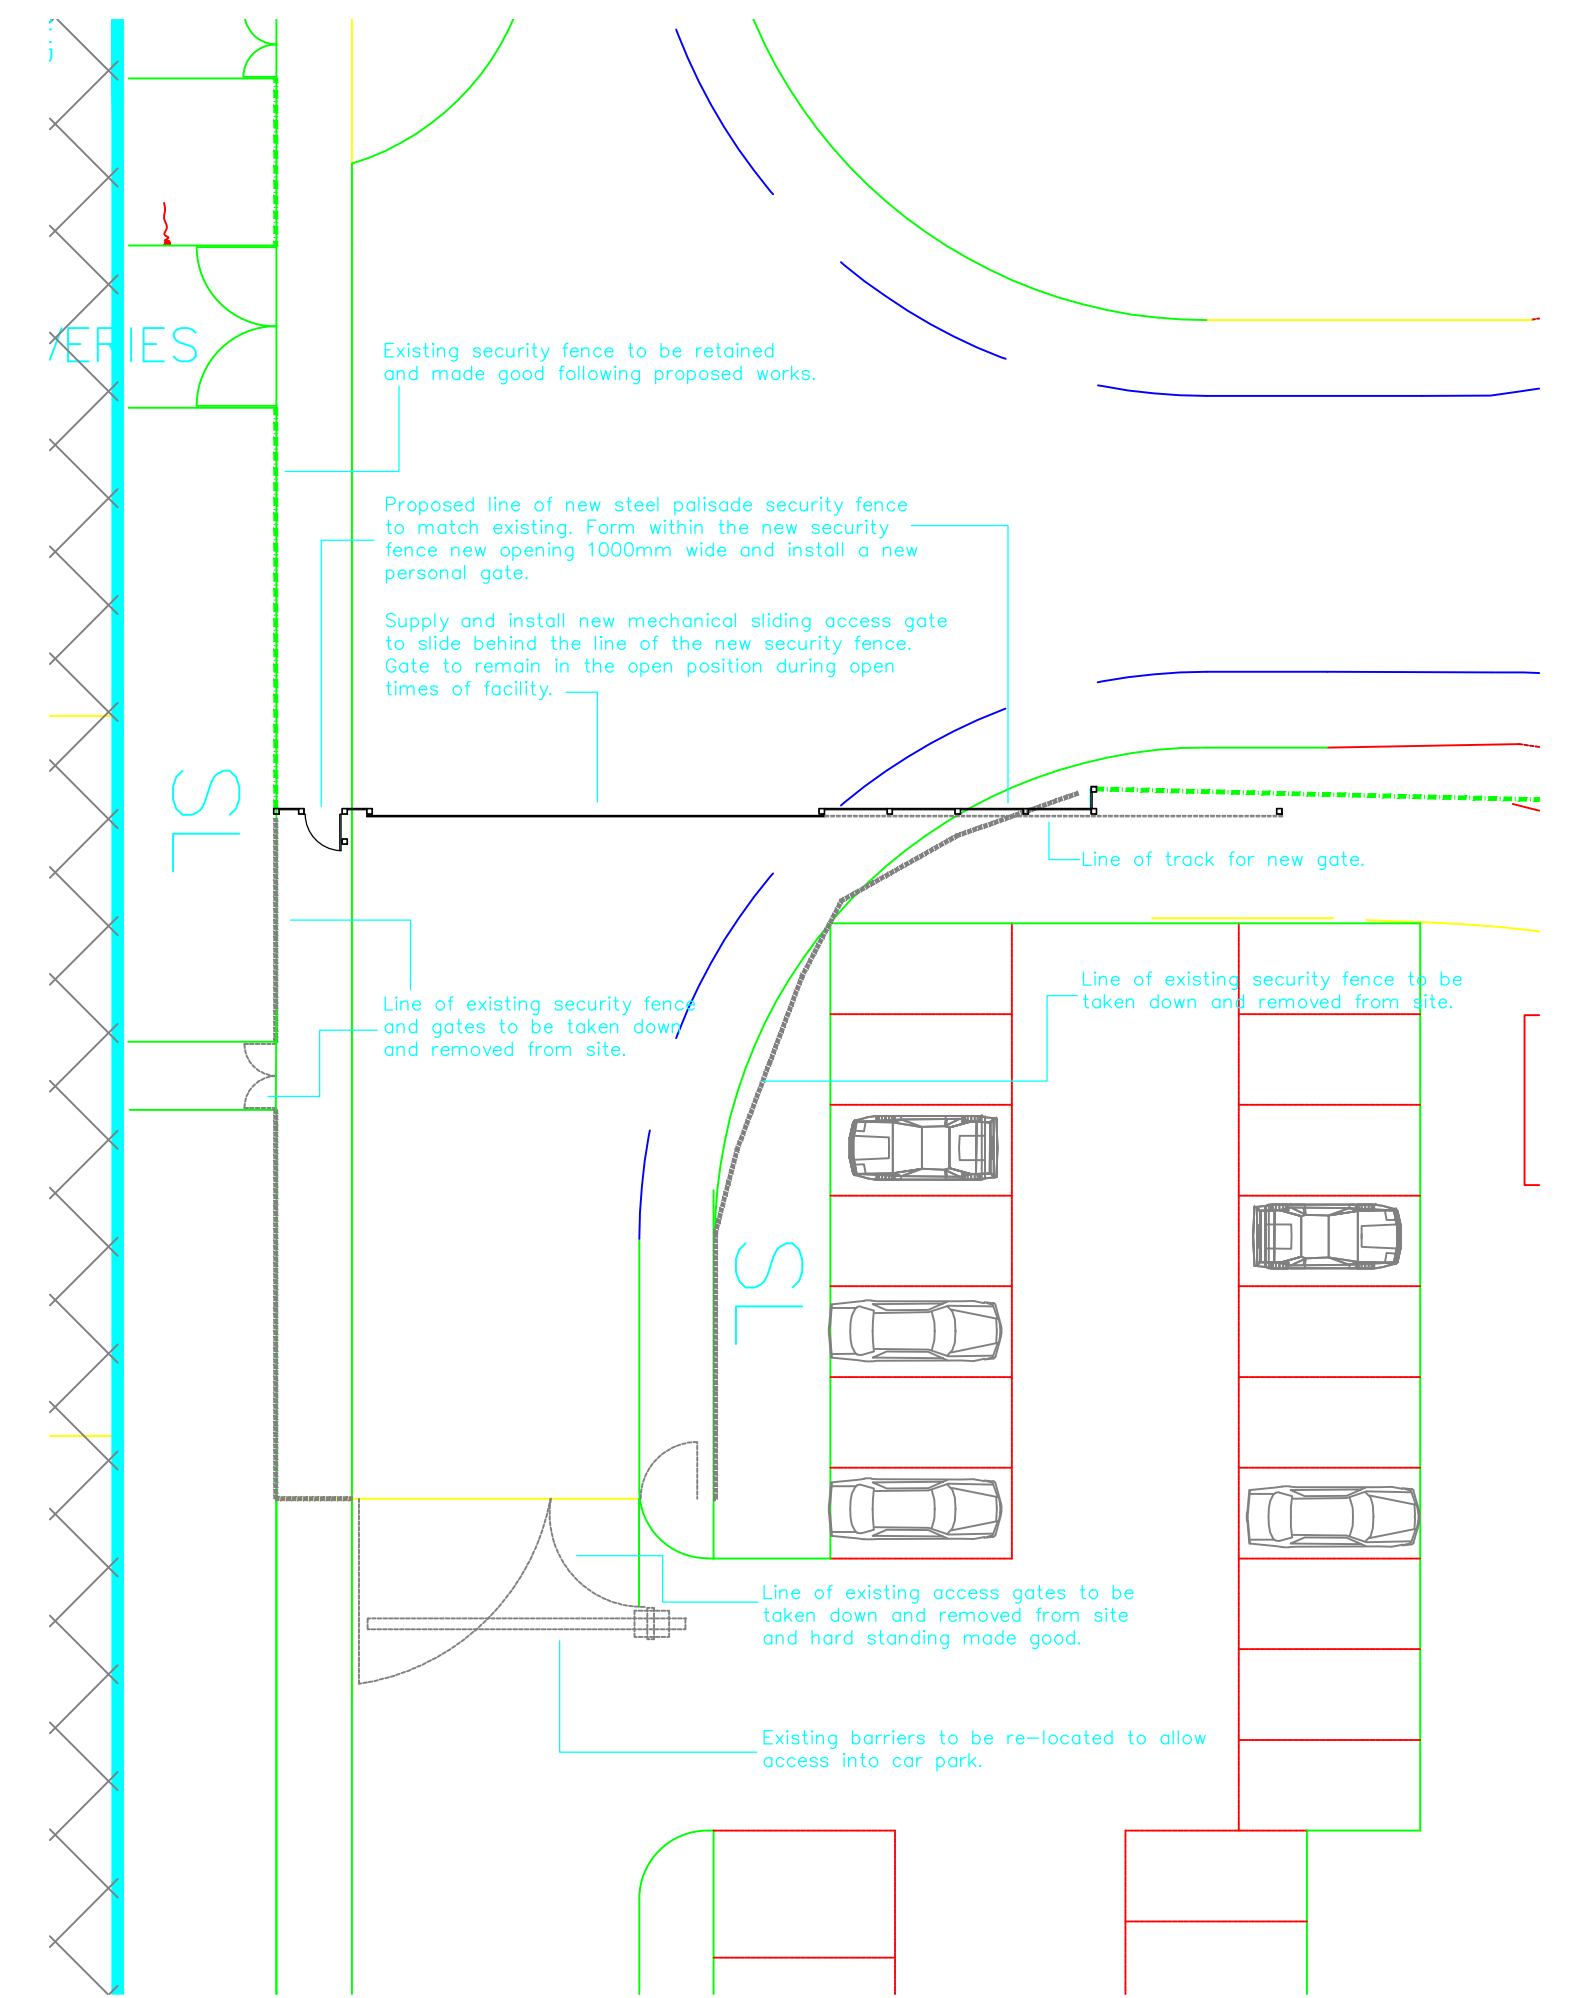

Site Plan (Part) 1:200@A1

KENNEDY
DESIGN LTD.

CLAY GROVE HOUSE,
135 BONGATE ROAD,
GOLDTHORPE,
ROTHTERHAM
S63 3JA
TEL: 01709 890200
FAX: 01709 891204
E-MAIL: info@kdesignltd.com
www.kdesignltd.com

CLIENT: True UK

PROJECT: Proposed Extension of Security Fence
True UK
Felds End Road
Goldthorpe S63 9EU
Rotherham

TITLE: Proposed Site Plan

SCALE: 1:500@A1 STATUS:
JOB NUMBER: R32-01 REV: —
DATE: Oct 2016 DRAWN BY: kk

Kennedy Design Ltd, Registered in England: 4479082 V.A.T. Reg. No 925 9912 02