


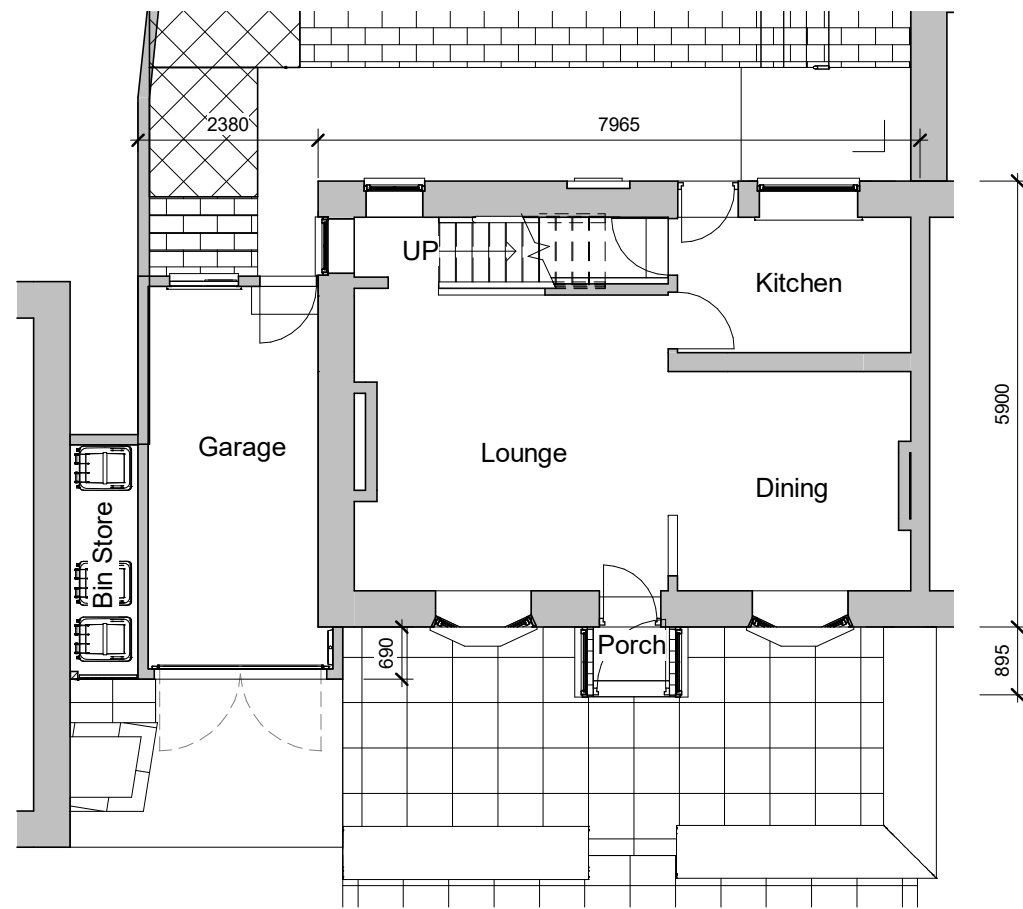


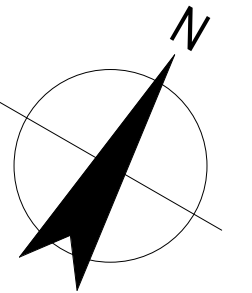

Ground Floor Plan
1 : 100

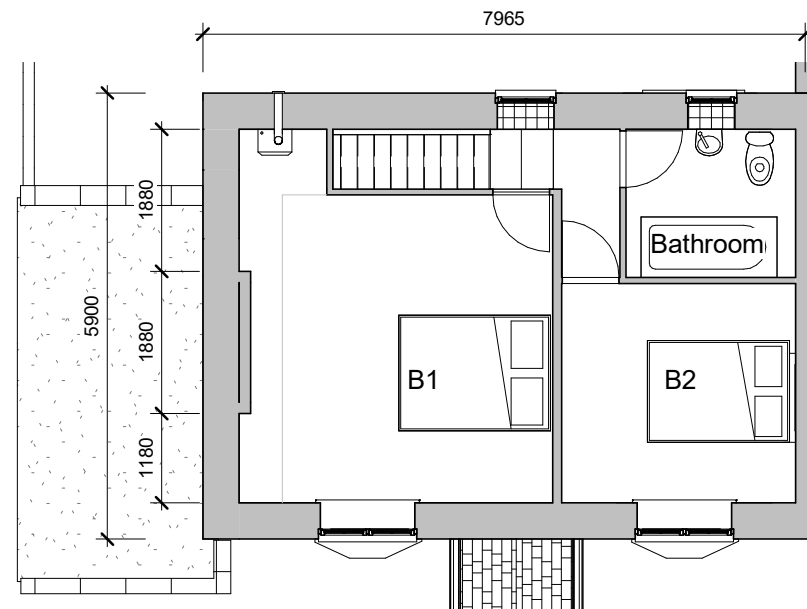

1st Floor Plan
1 : 100

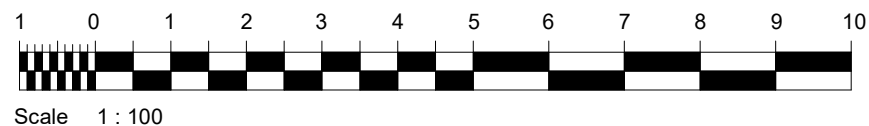

Scale 1 : 100

Project Title
JANET BIRCHFIELD
177 MANCH'R RD, THURLESTONE. S369QS
PROPOSED SIDE EXTENSION

Drawing Title
Existing Floor Plans

Area Schedule

Total Area

73 m²

Revision Note:

Issued for Planning Permission

Scale

1 : 100

Drawn By

BN

Date

19.10.23

Drawing No.

NCDB- JBH- A102

Revision

B

NORTH CONSTRUCTION:
DESIGN & BUILD
from conception to completion

26 Church St.
Gawber
S.Yorks
S75 2RH
Tel: 01226 828972
Mob: 07974116241