





FRONT ELEVATION




SIDE ELEVATION

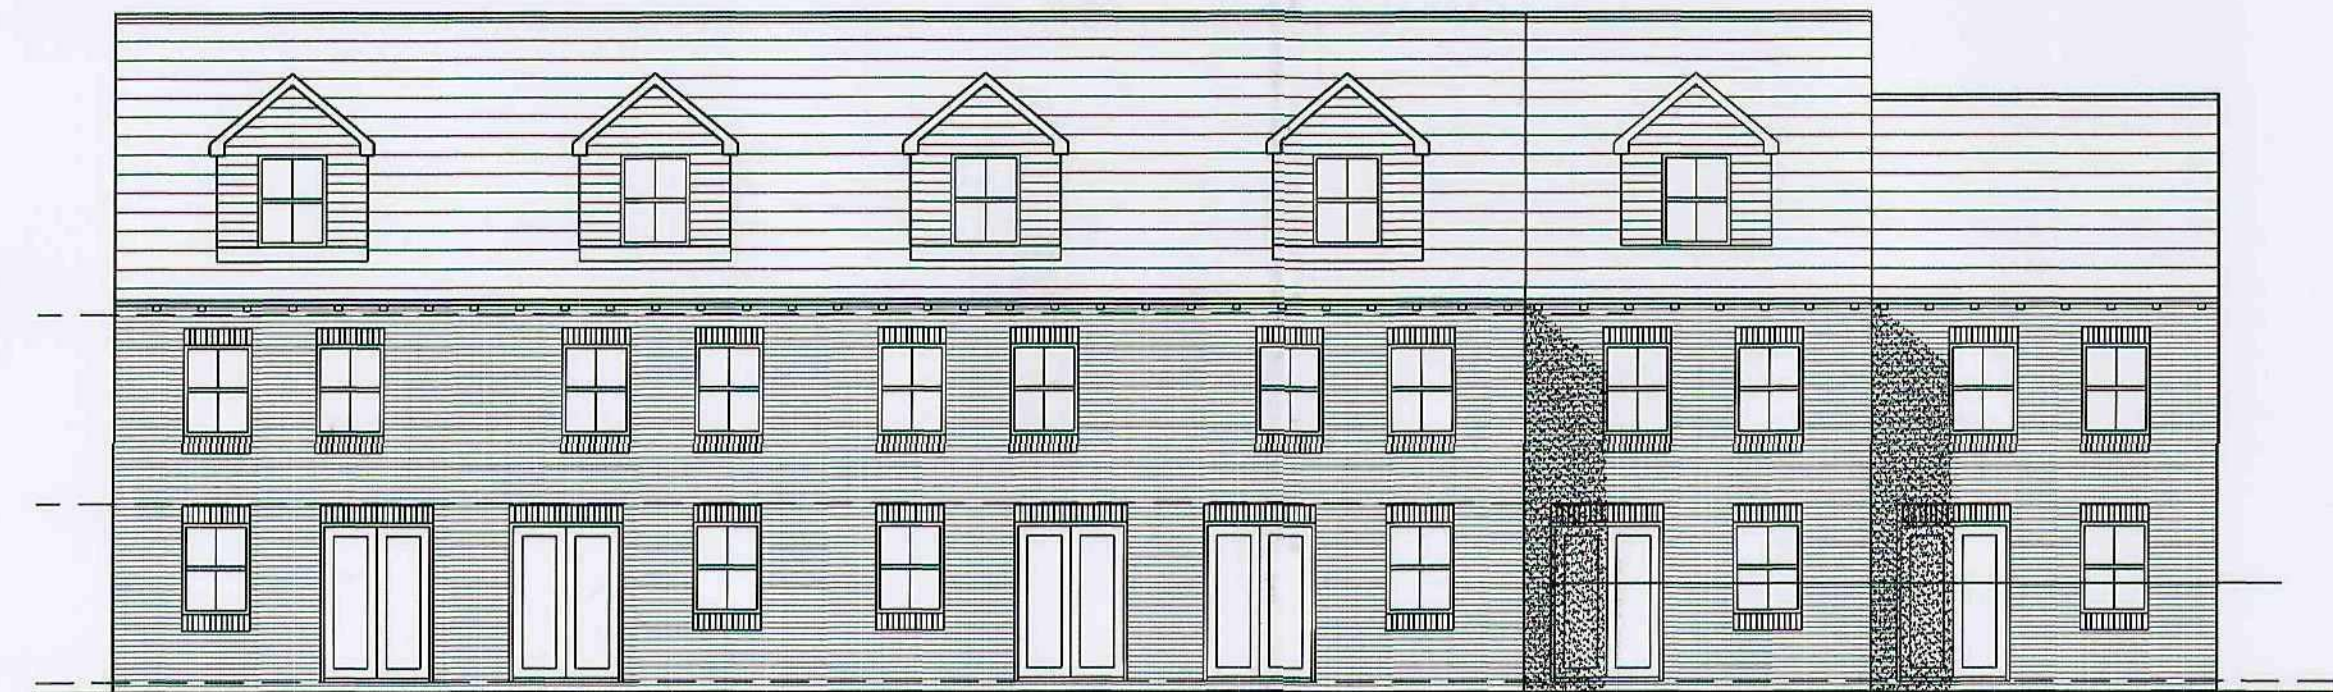


REAR ELEVATION

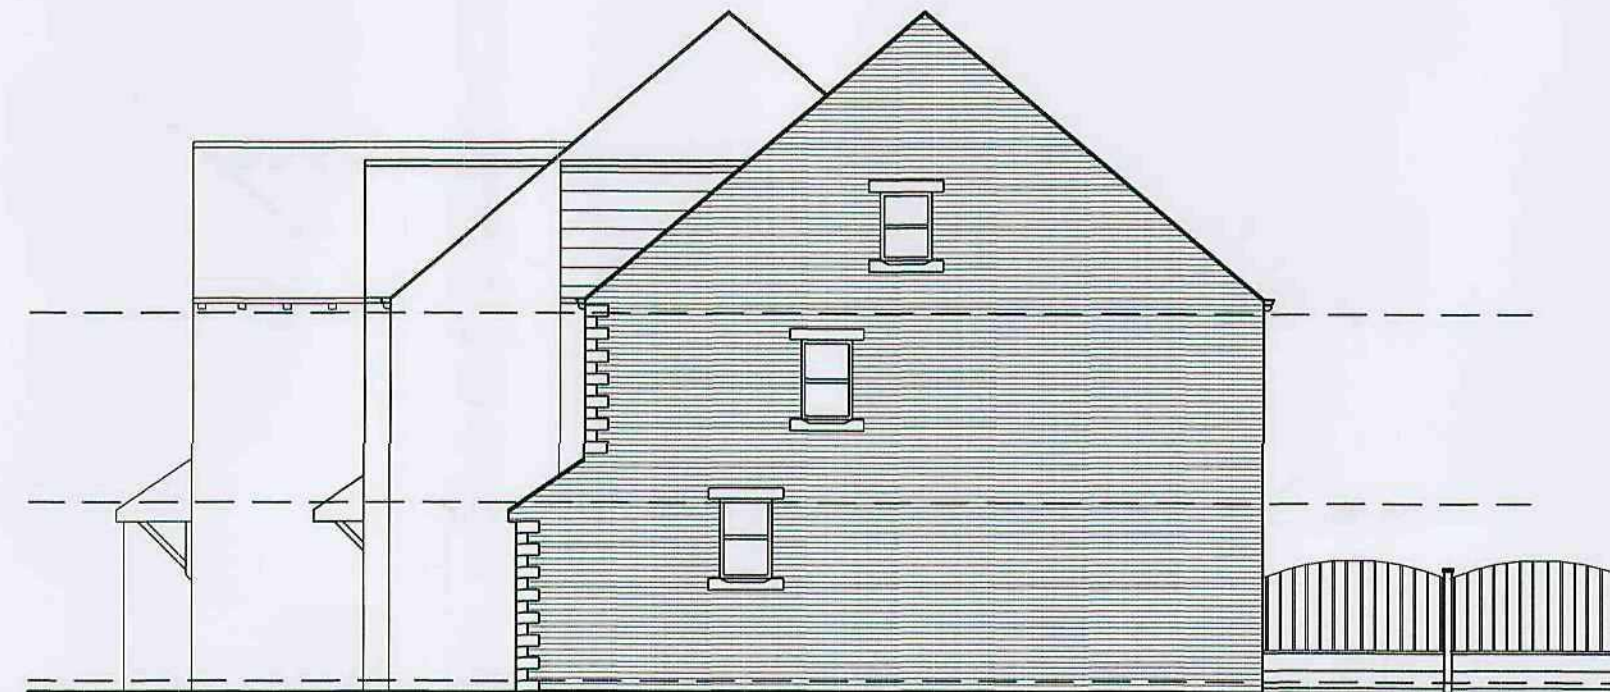


SIDE ELEVATION

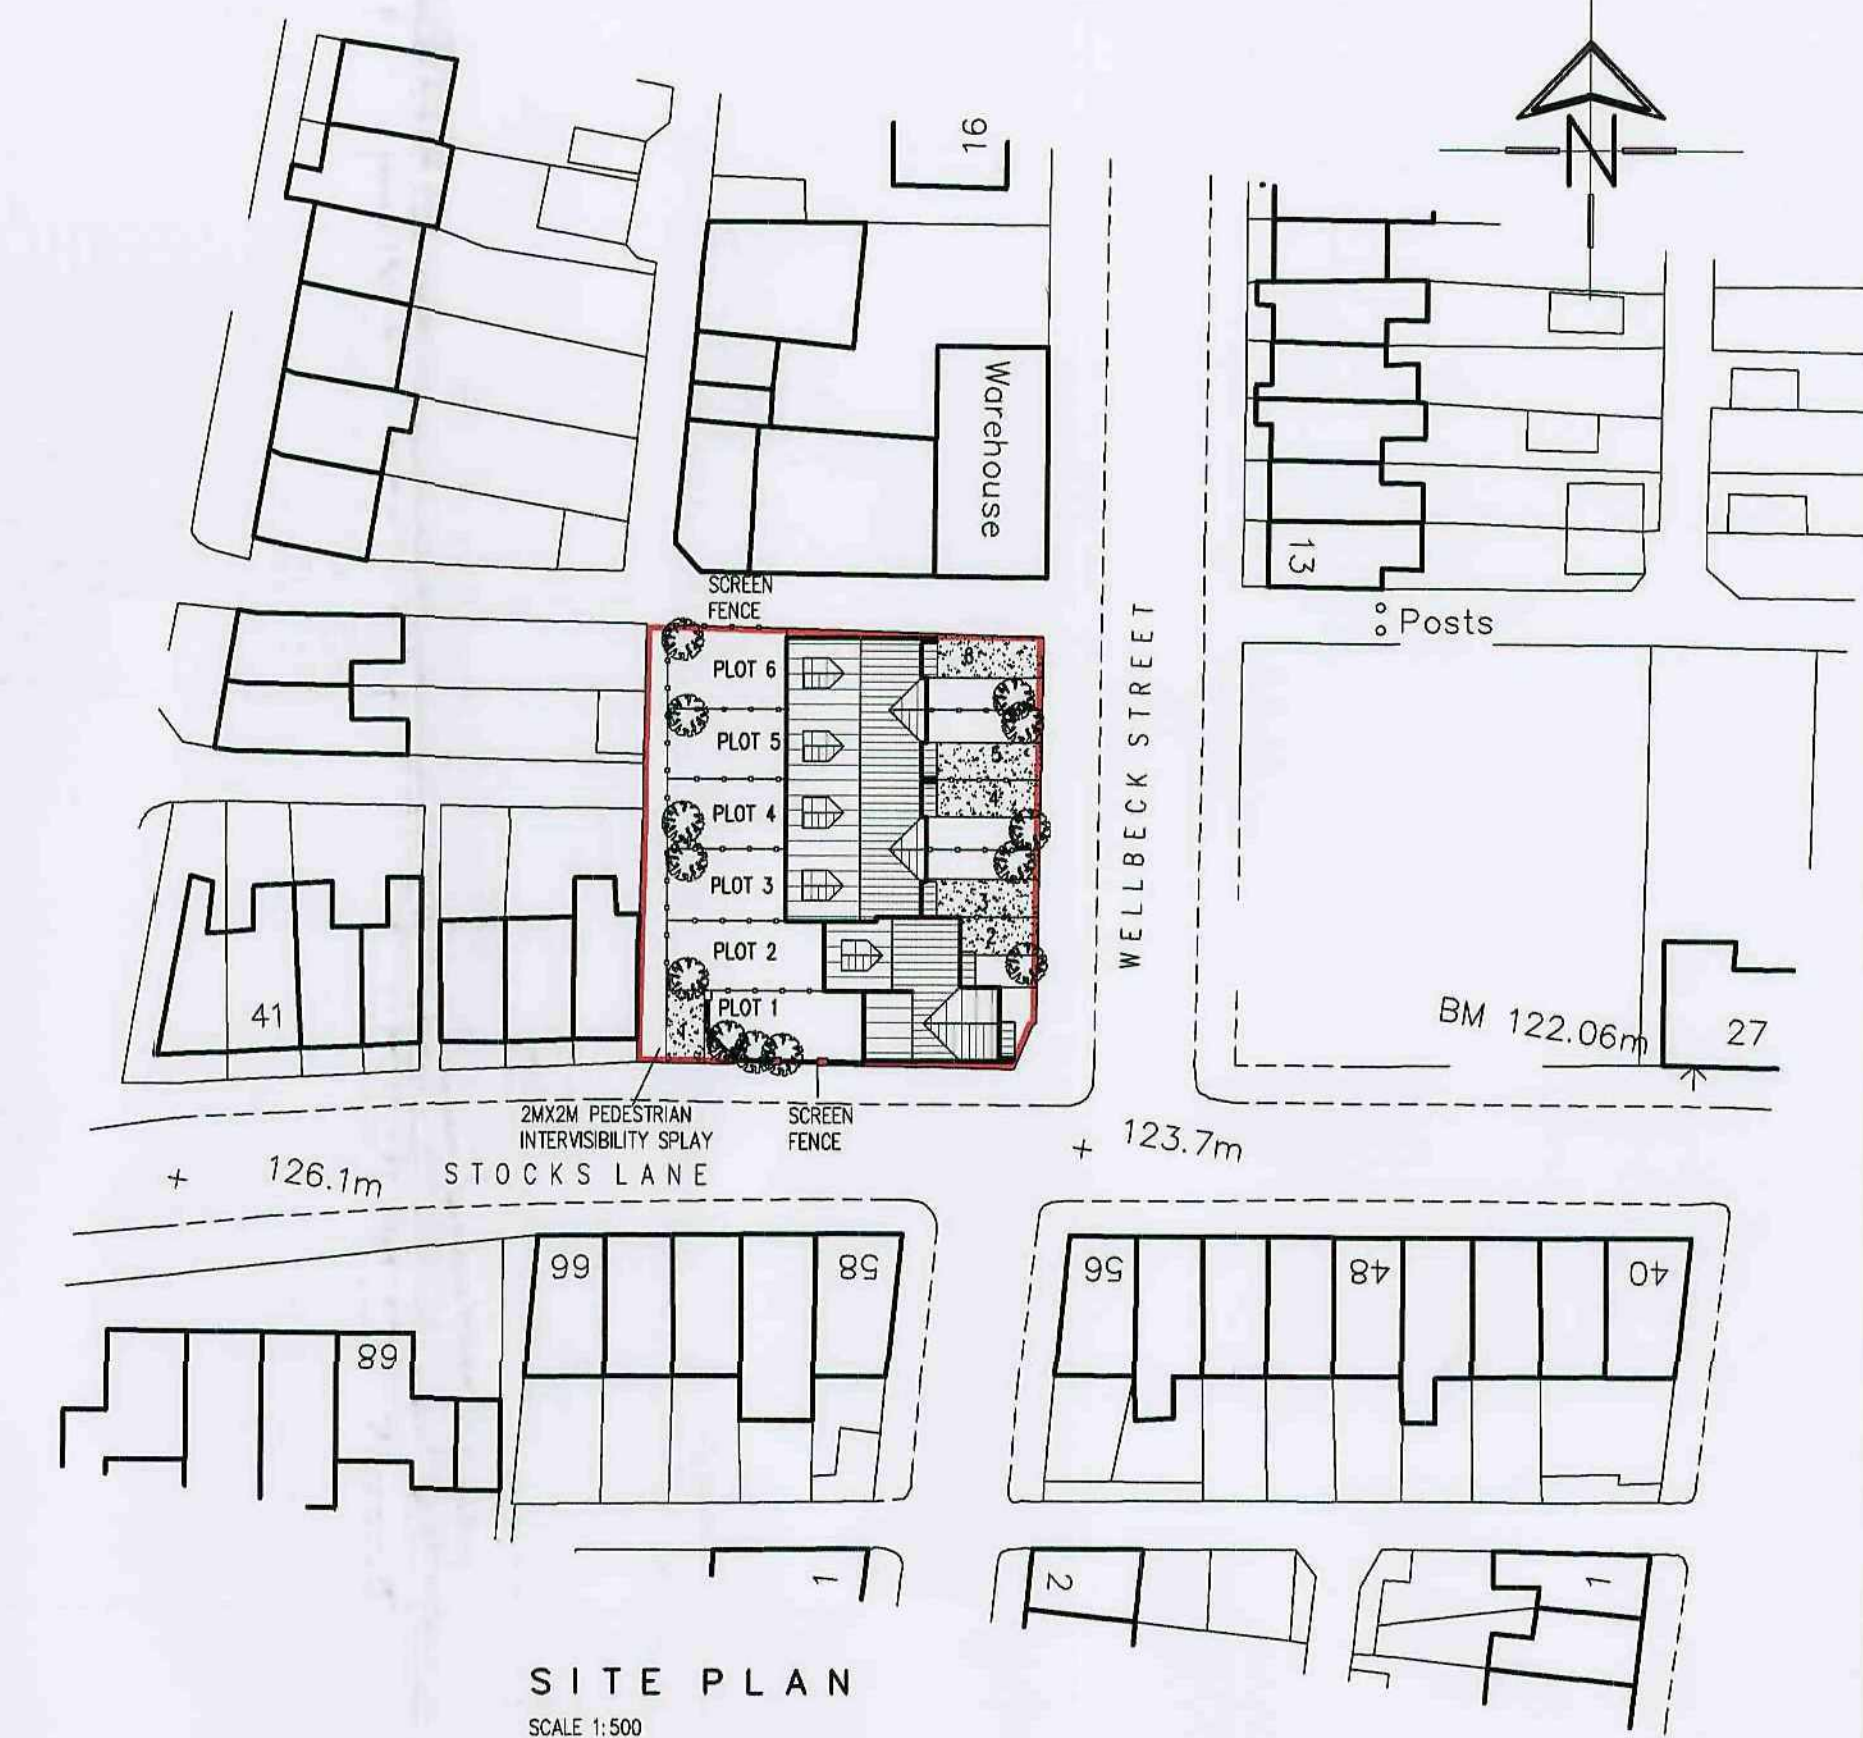


SITE PLAN
SCALE 1:500

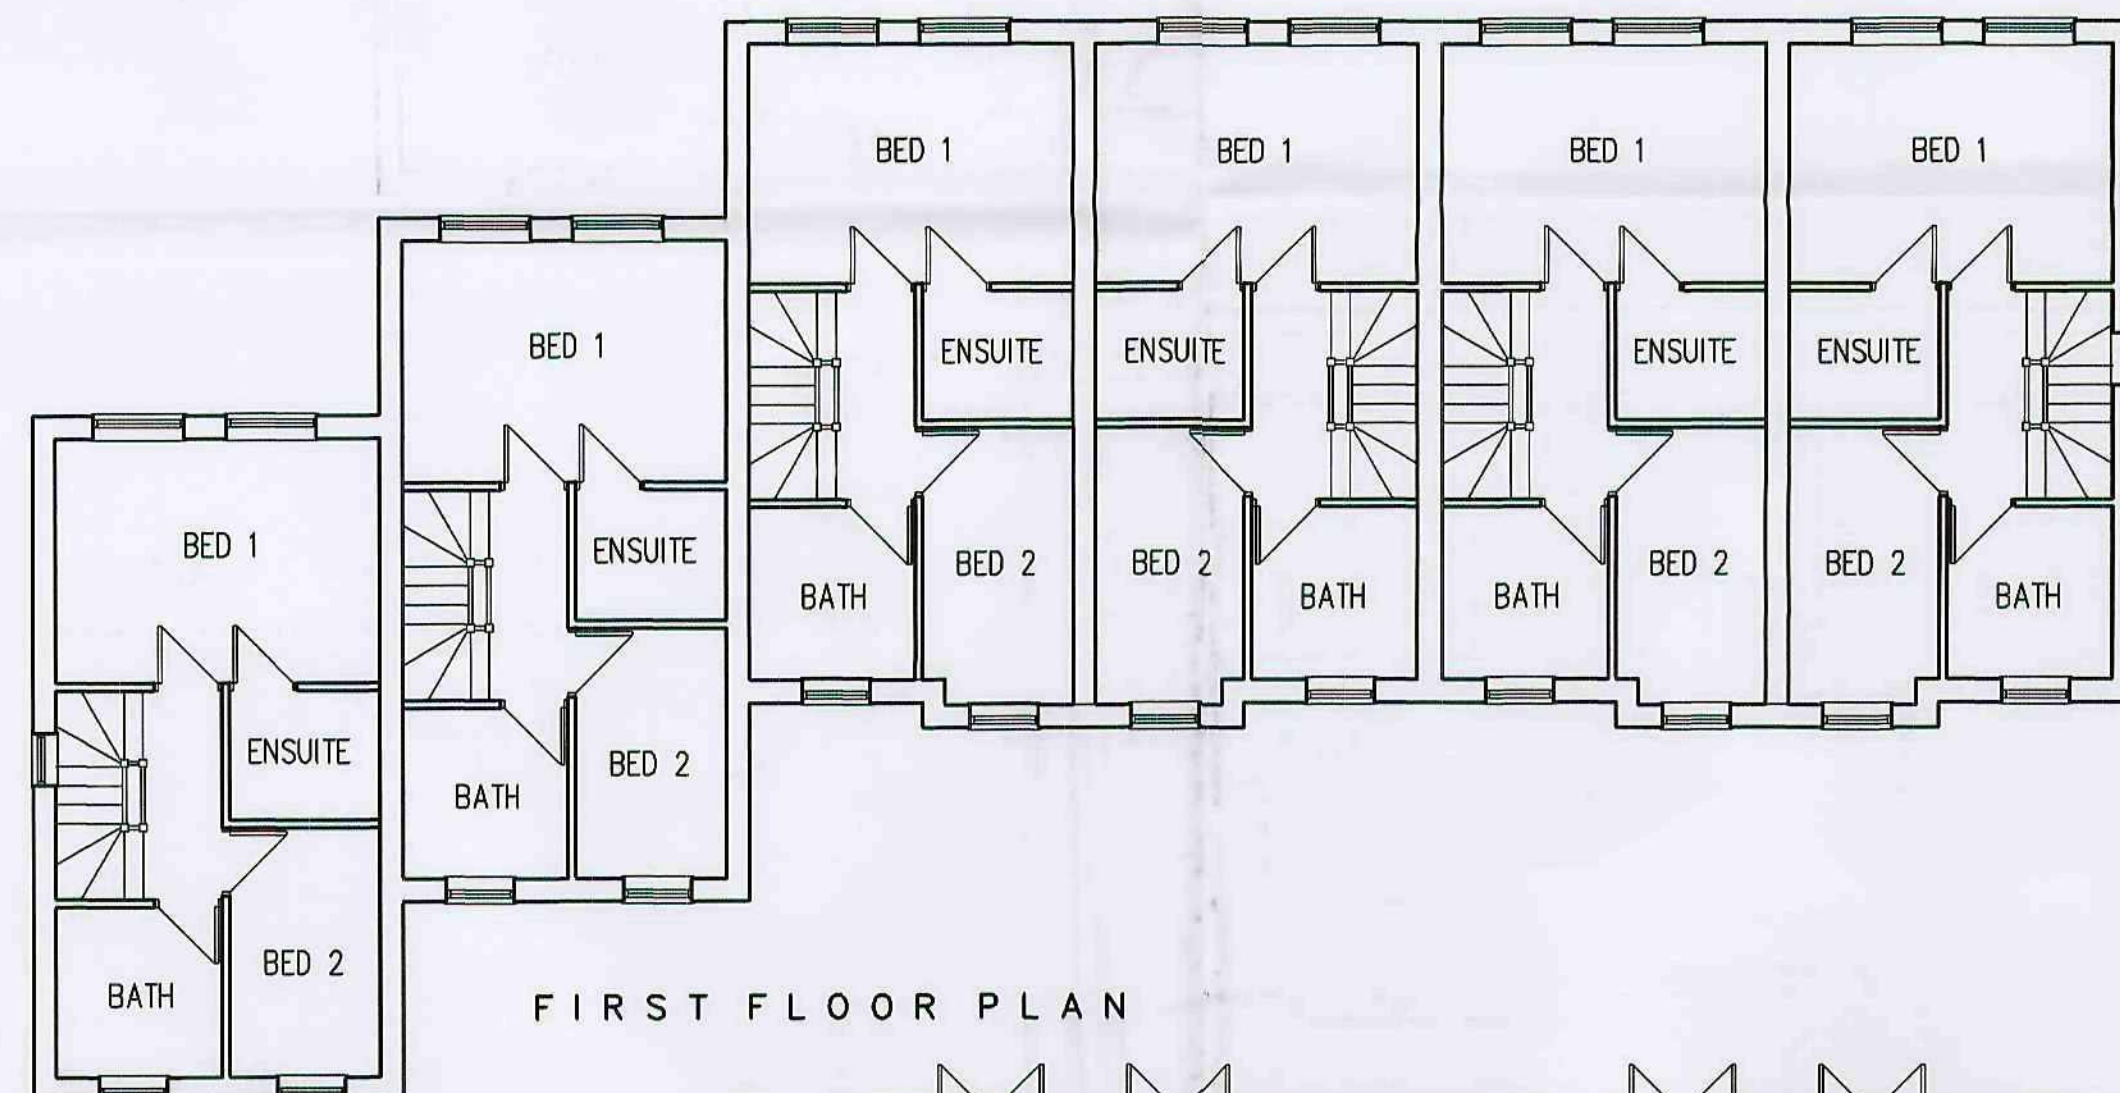

FIRST FLOOR PLAN

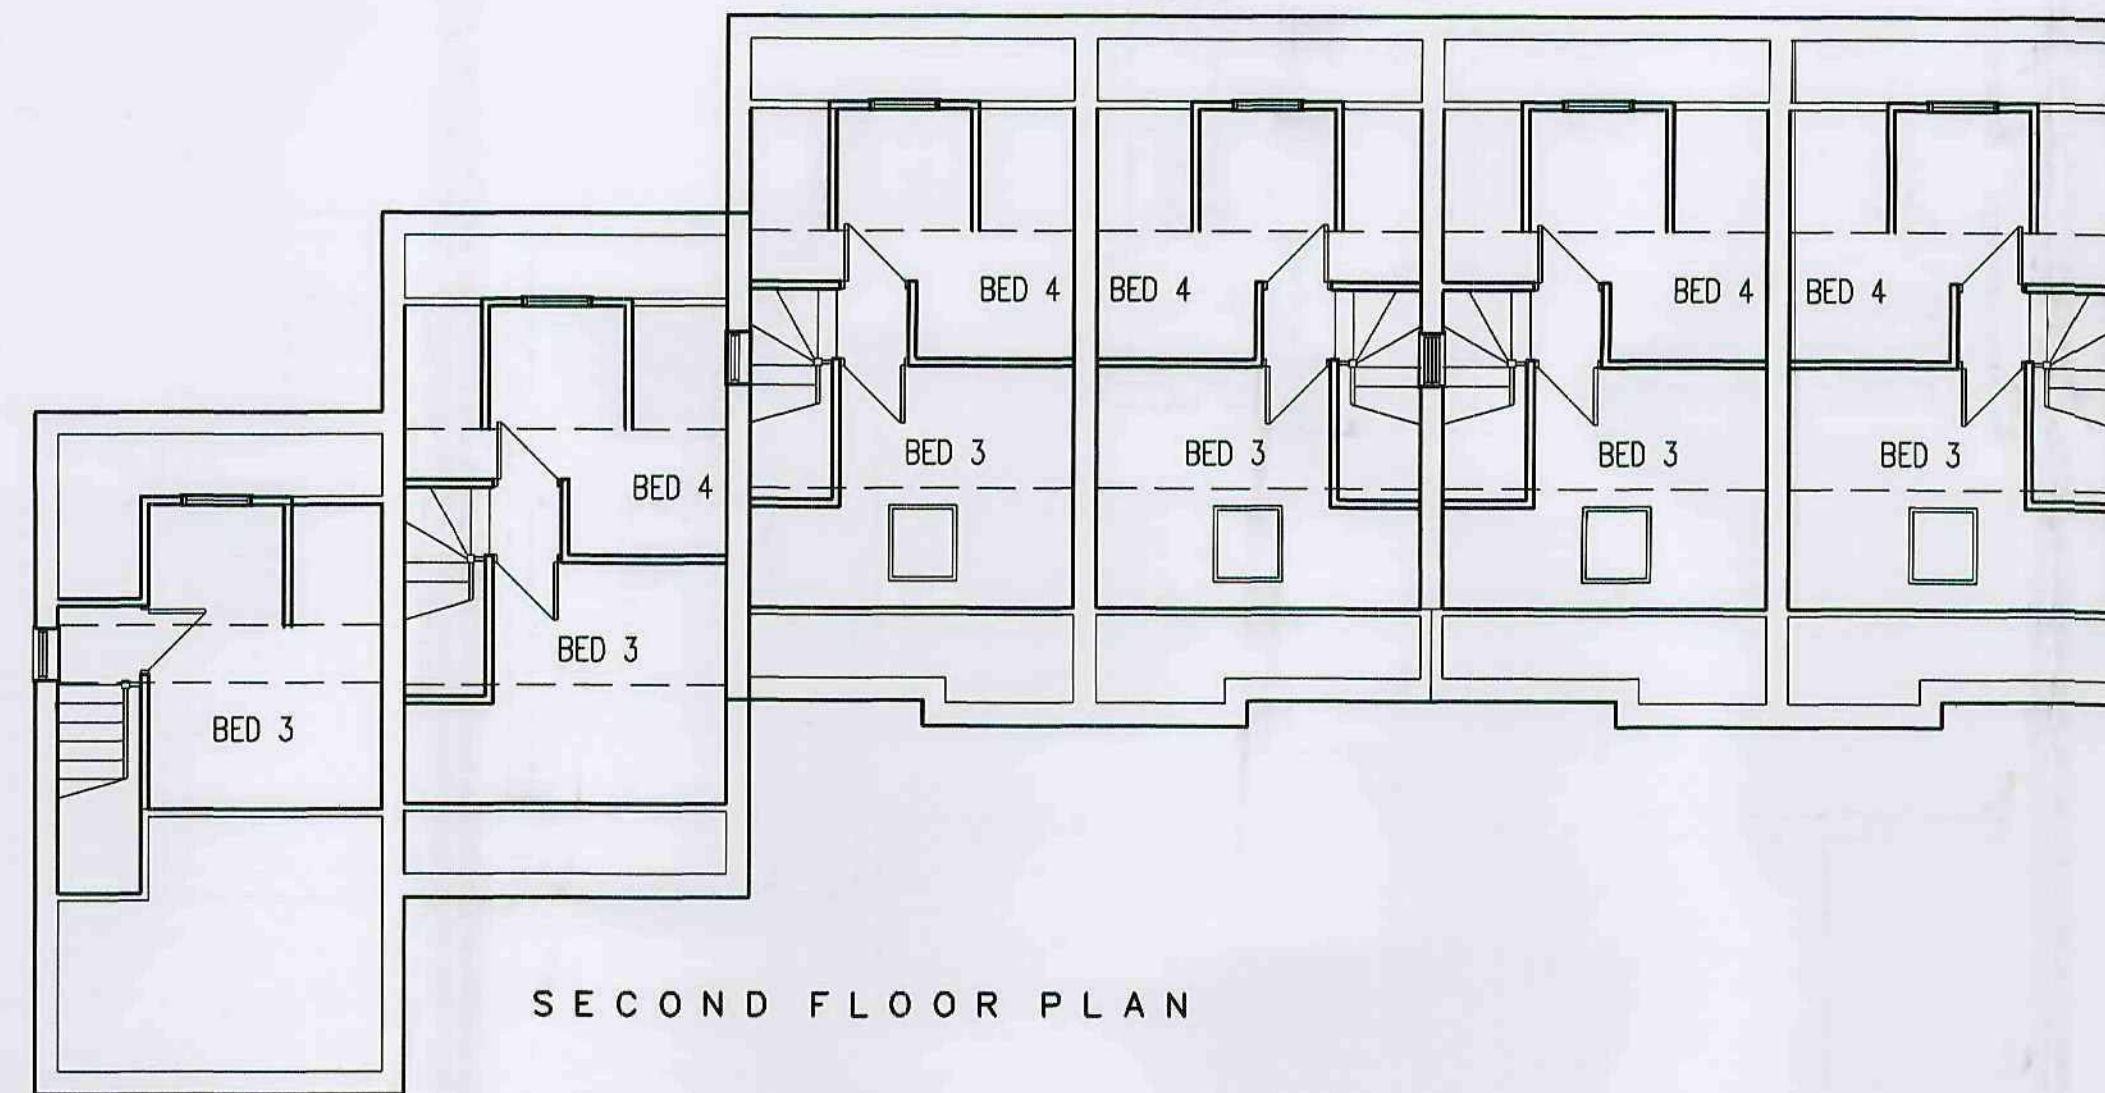

SECOND FLOOR PLAN

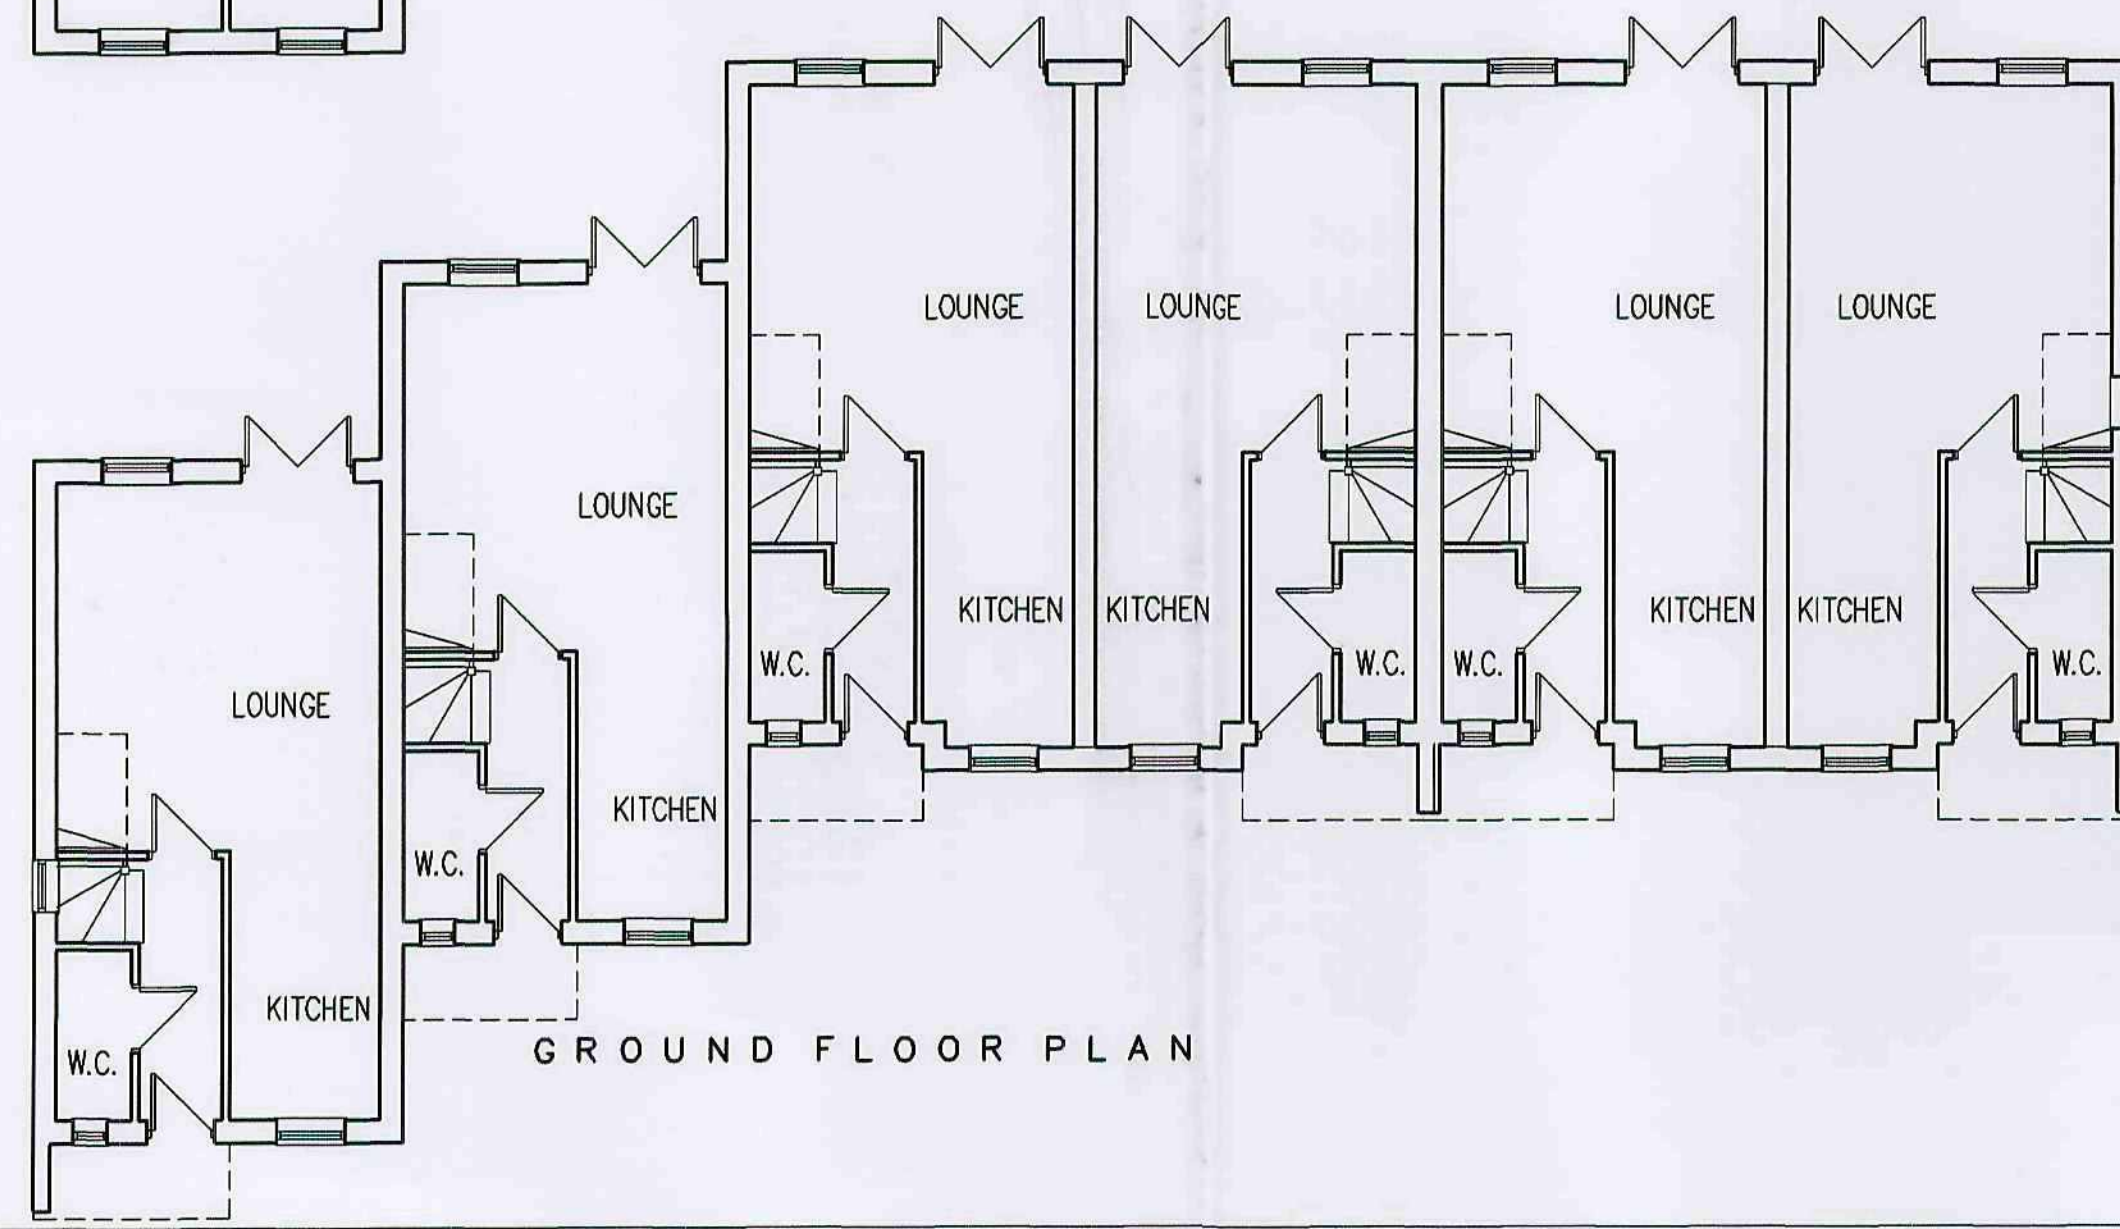

GROUND FLOOR PLAN

White Agus Partnership			128B, NEW ROAD, STAINCROSS, BARNSELEY, S75 6PP CHARTERED SURVEYORS AND BUILDING DESIGN CONSULTANTS			PHONE/FAX: 01226 208482 E mail: agus@btinternet.com		
Project: RESIDENTIAL DEVELOPMENT STOCKS LANE BARNSELEY			Client: MESSRS FARNSWORTH & HILTON					
Drawing Title: PLANS AND ELEVATIONS			Date: MAY 2008		Scale: 1:100			
			Ref: 08-009		Dwg. No. 01		Rev.	
Date	Suffix	Description	Date	Suffix	Description	Date	Suffix	Description