
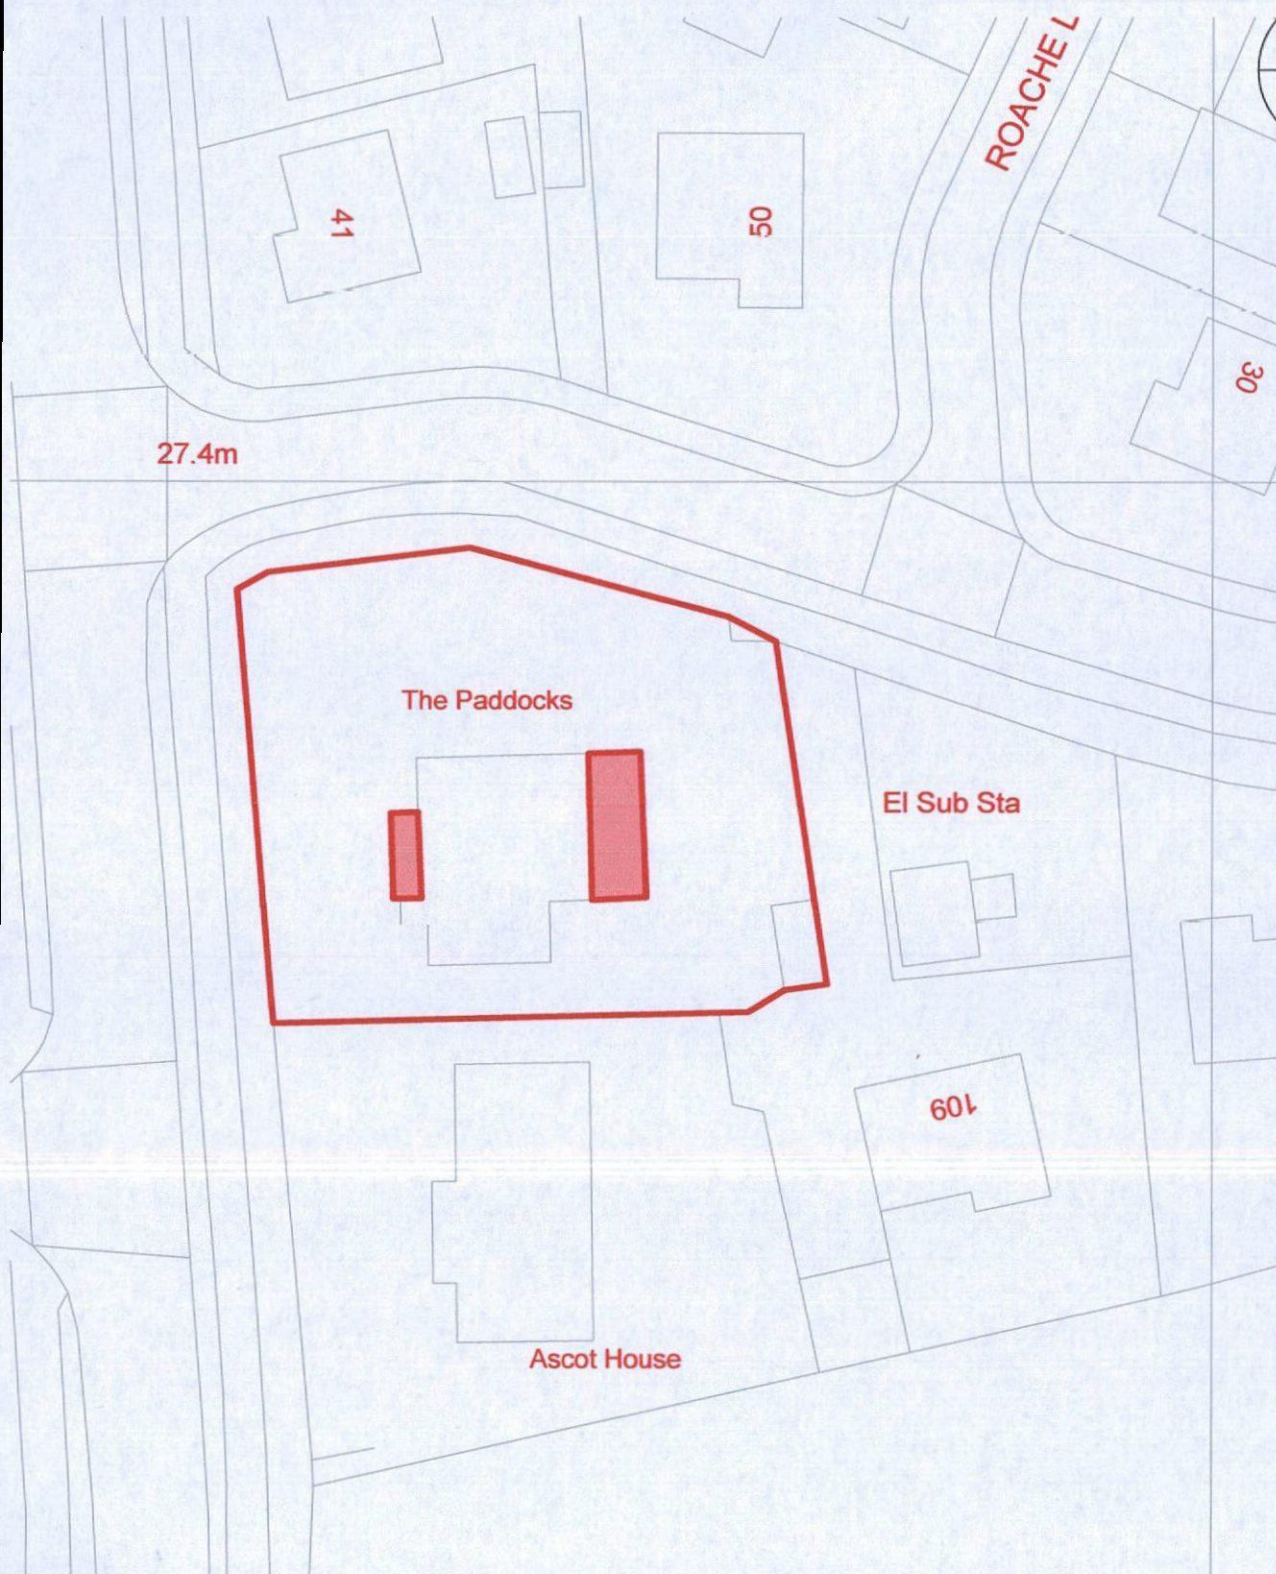


N

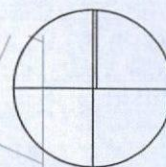

Alan Robinson
Chartered Architect BA Dip Arch RIBA, BSc (Hons)PM
2 Gawber Road, Barnsley S75 2AF
Tel/Fax 01226 286066 Mob 07947808933

Ground Floor (13)

Drawing Name

Site Plan

Client

Mr Anscombe



Project:

Proposed Front and Rear Single Storey
Extensions to The Paddocks, Highgate Lane,
Goldthorpe

Drawing Scale: 1/500

Rev: #Rev:

N

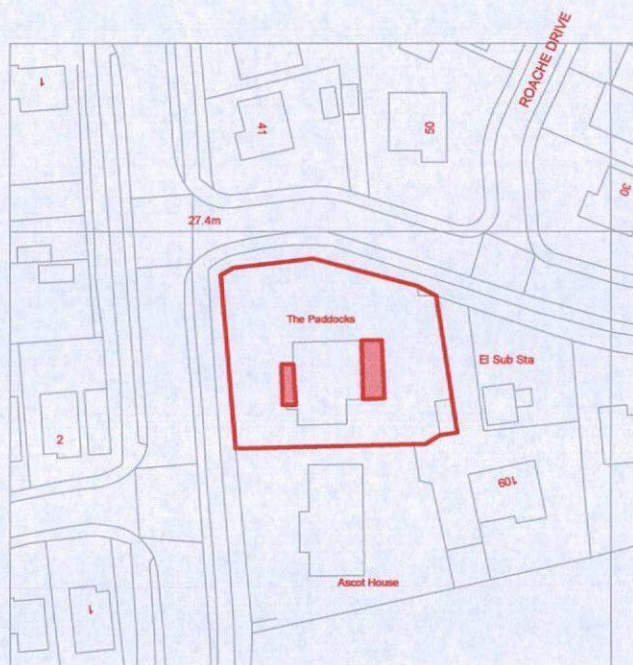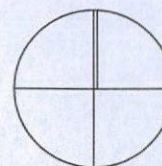

Ground Floor (13)

Alan Robinson
Chartered Architect BA Dip Arch RIBA, BSc (Hons)PM
2 Gawber Road, Barnsley S75 2AF
Tel/Fax 01226 286066 Mob 07947808933

Client **Mr Anscombe**

Project: **Proposed Front and Rear Single Storey
Extensions to The Paddocks, Highgate Lane,
Goldthorpe**

Drawing Name **Site Plan**

Drawing Scale: 1/1250

Rev: #Rev: