


FRONT ELEVATION
1.50

SIDE ELEVATION
1.50

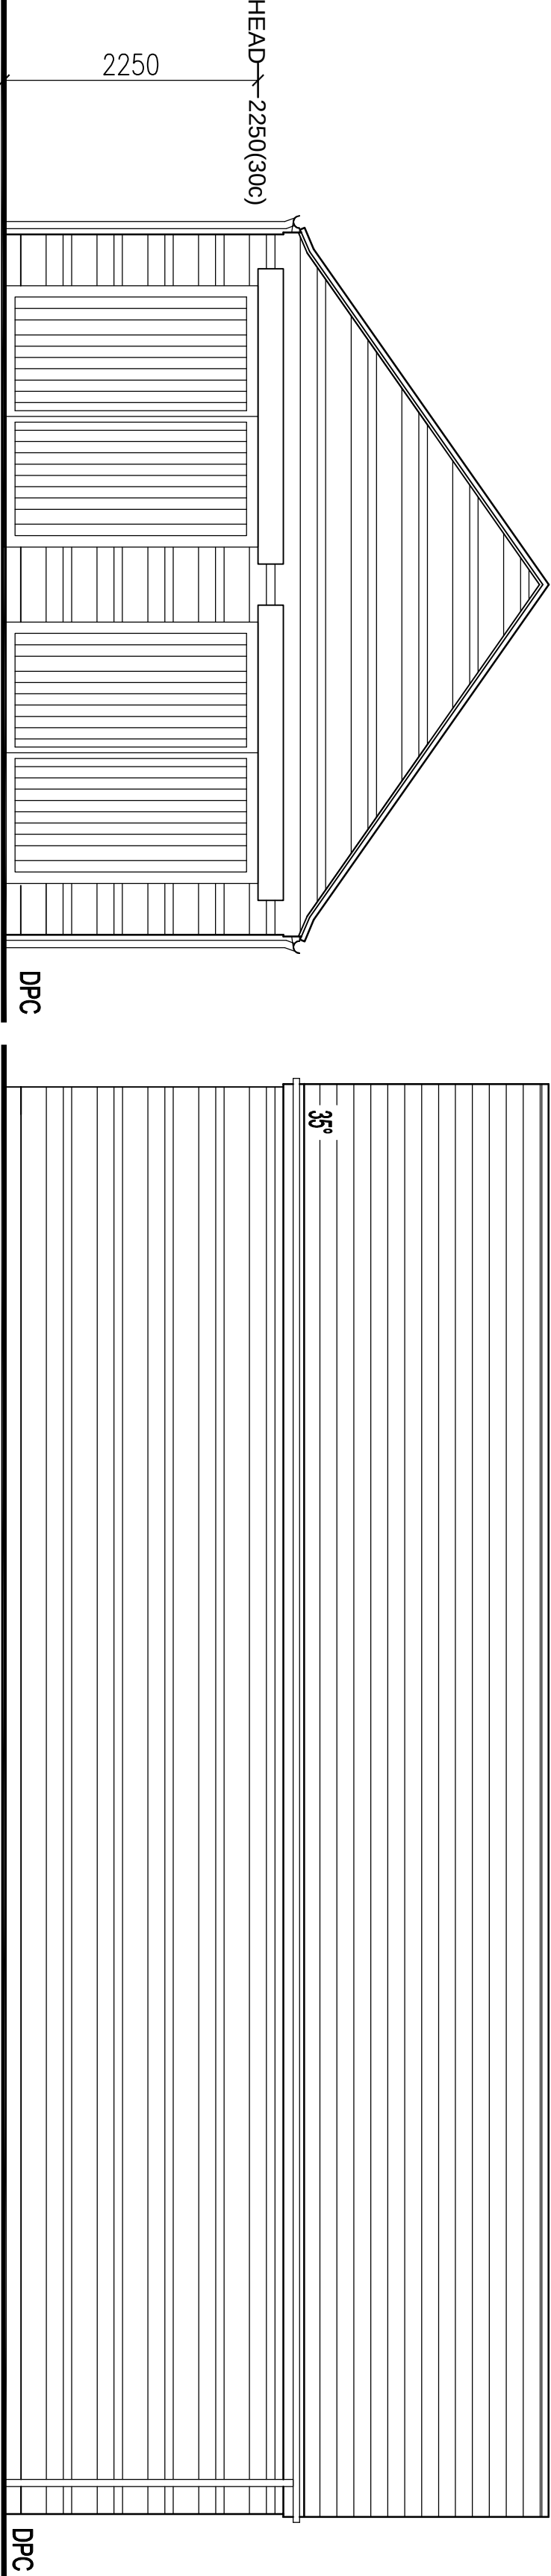

REAR ELEVATION
1.50

SIDE ELEVATION
1.50

Rev.	Date.	Description.



RIPPON HOMES
Leeming Lane South, Mansfield Woodhouse
Nottinghamshire, NG19 9AQ
Tel: 01623 659000 Fax: 01623 420807

CLAYTON LANE,
THURNSCOE.

BACK TO BACK DOUBLE
GARAGES - ELEVATIONS

Scale. 1:50 Date. Dec 2015

Dwg No. RH/TH/BDG/2 Revision. -

Carlton Design
Architectural Consultants
7 The Old Dairy Building, Mansfield Woodhouse, Nottinghamshire, NG22 8RQ.
Tel: 01623 636333 Fax: 01623 636123
E MAIL: carlton.design@virgin.net