




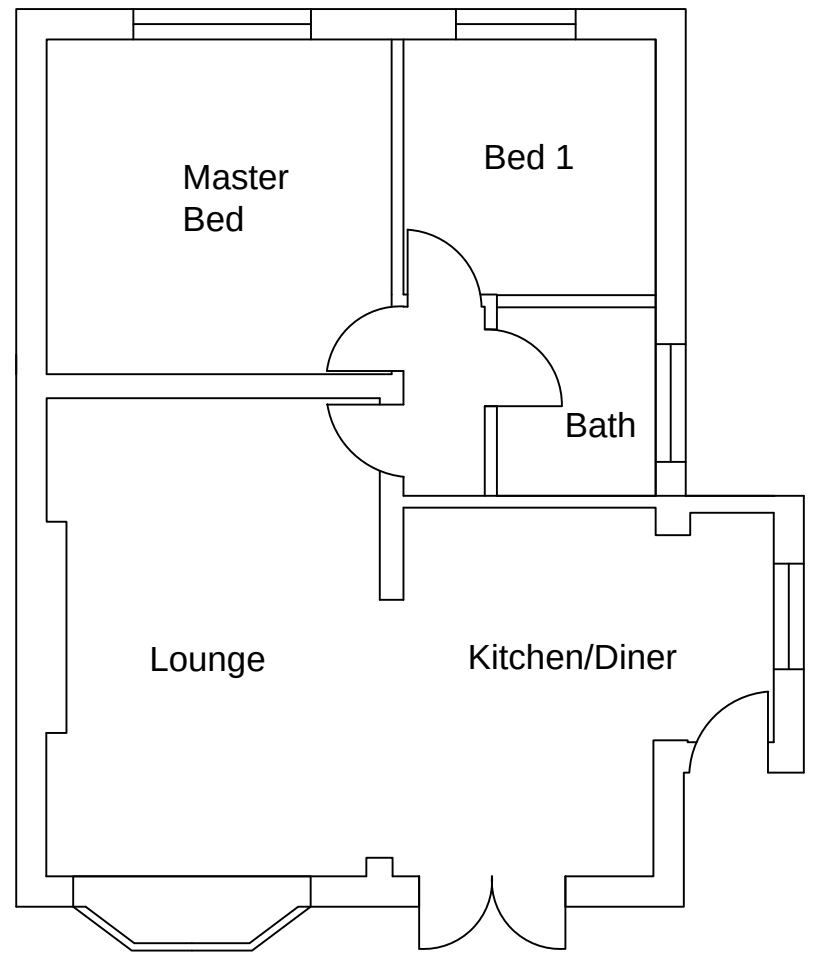


Current Layout

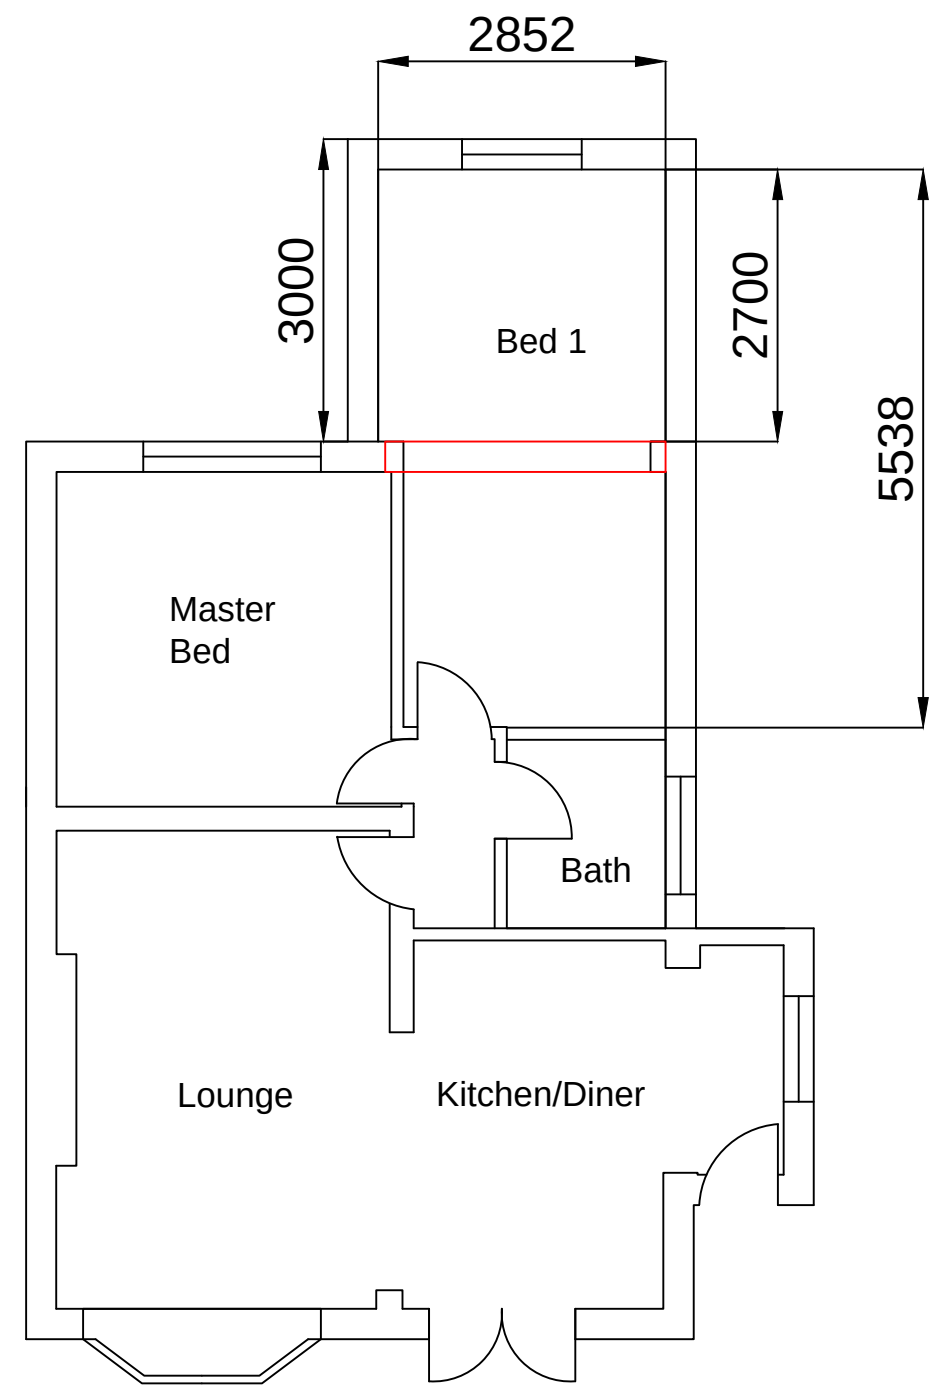


Proposed Layout

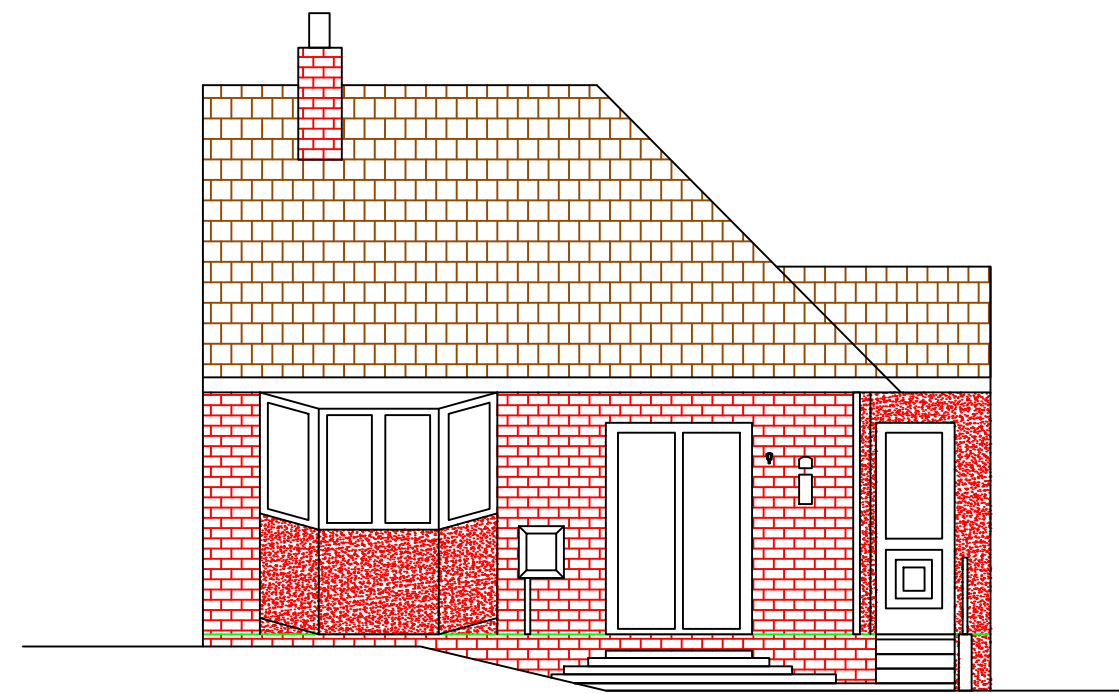


Current Front East Elevation

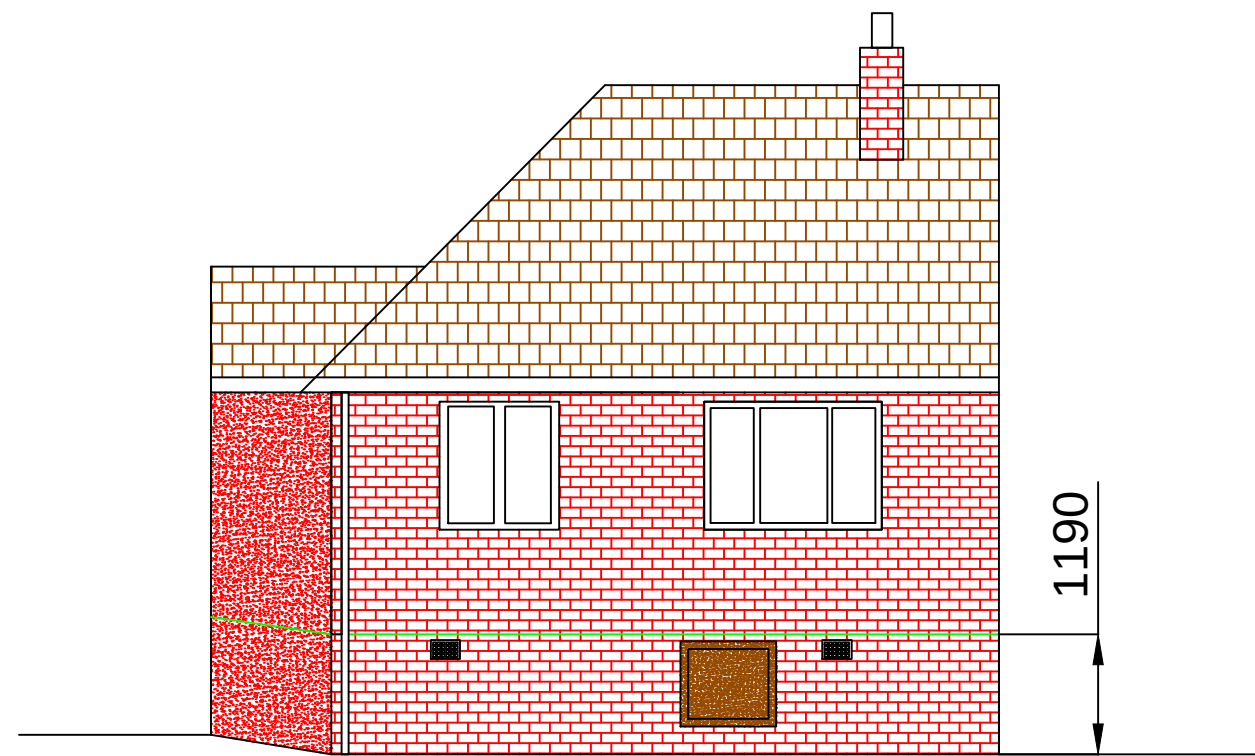


Current Rear West Elevation

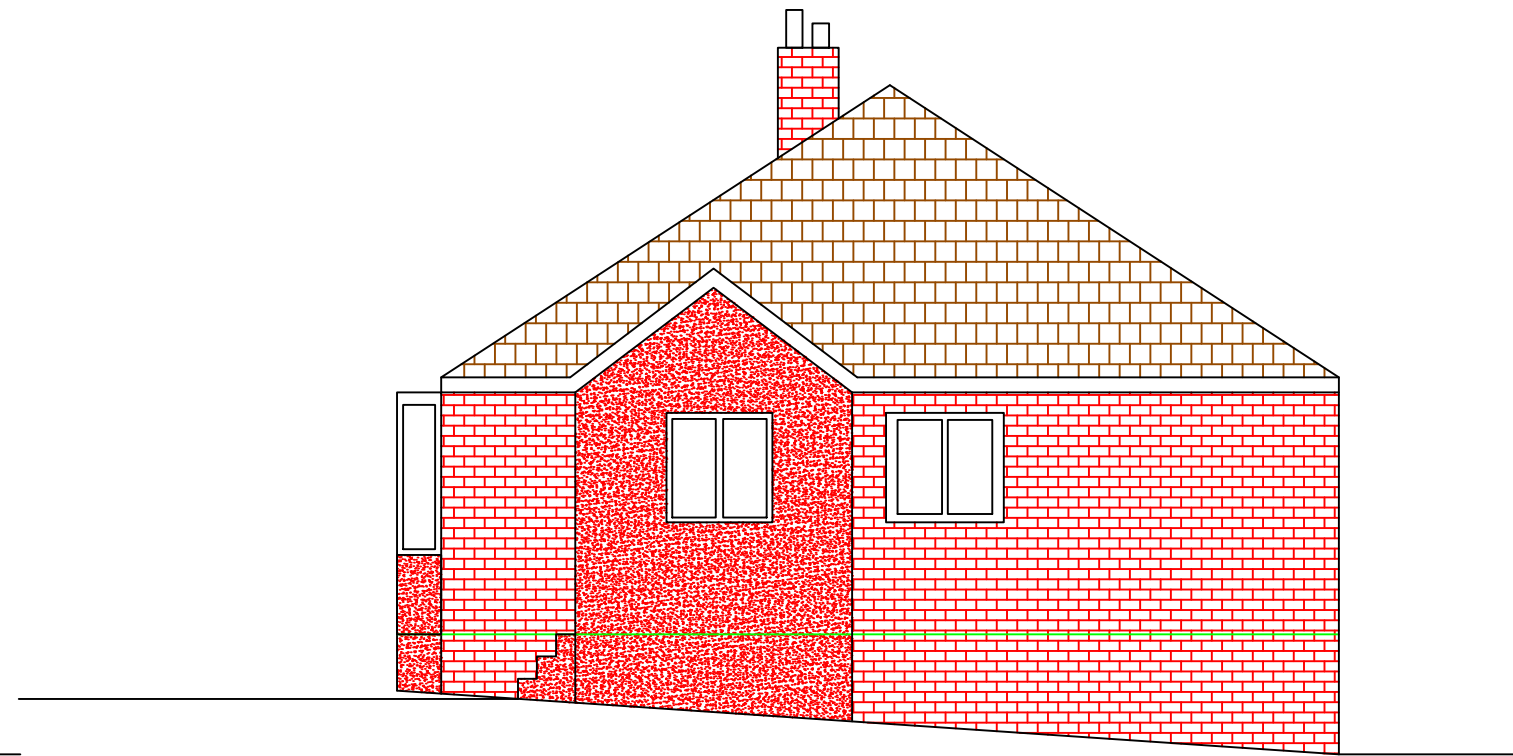


Current Side North Elevation

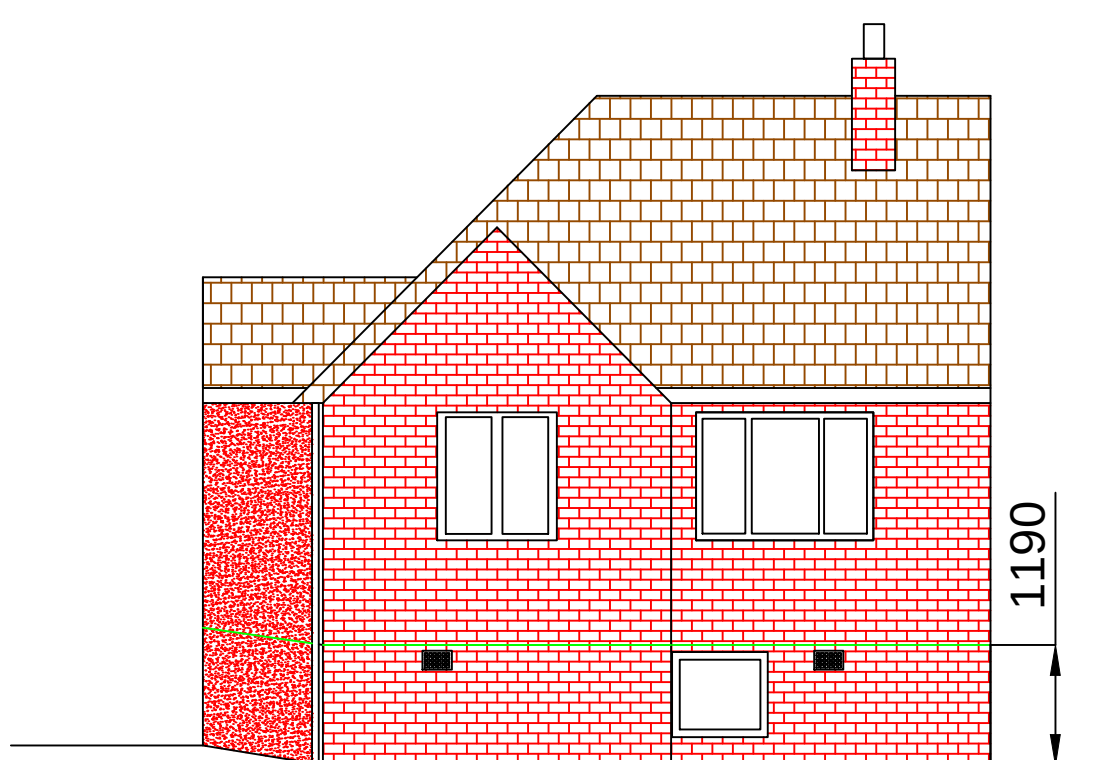


Proposed Rear Elevation

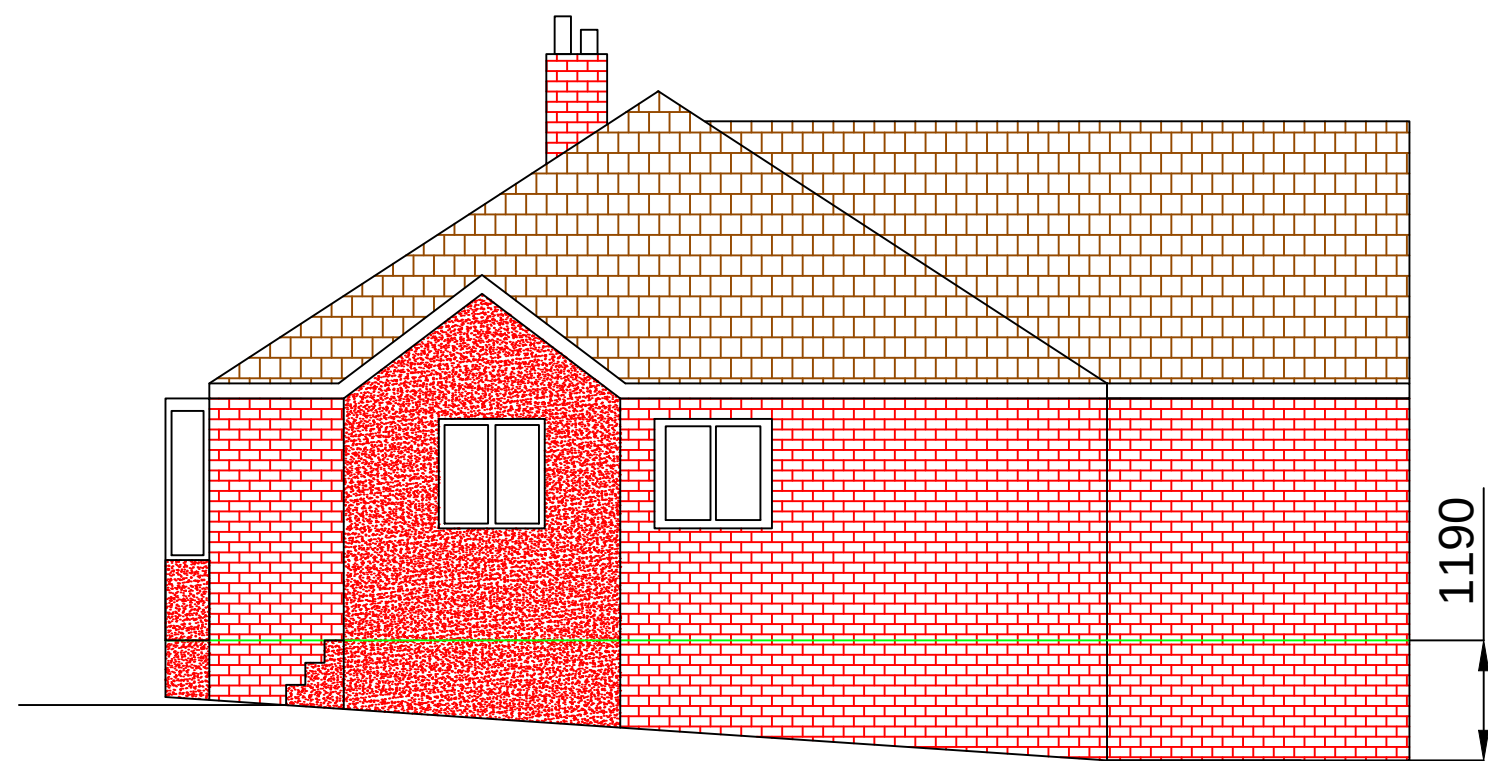

Proposed Side North Elevation

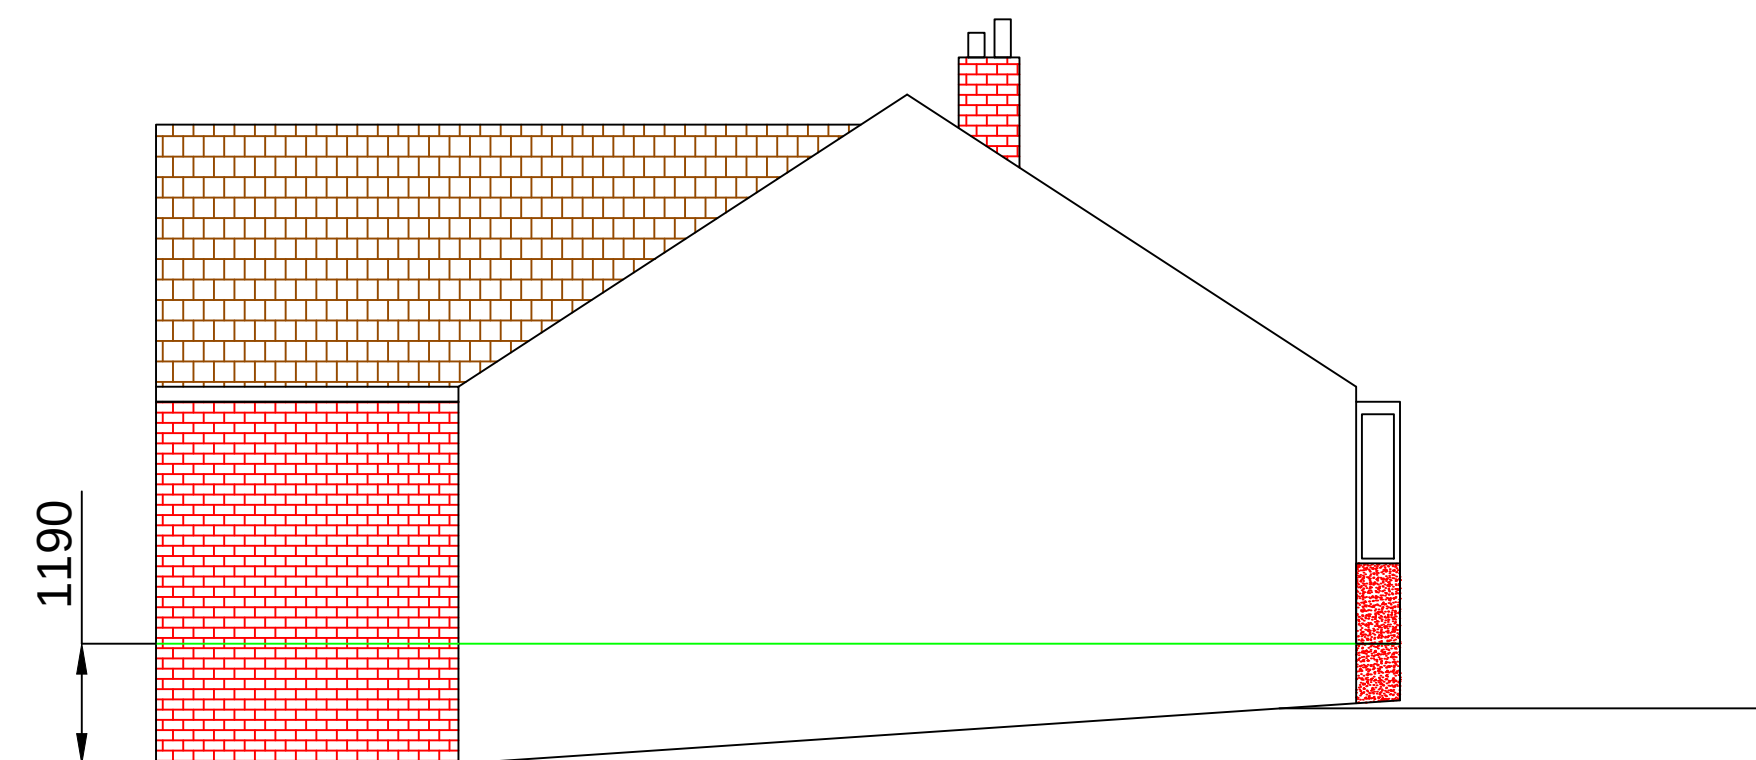

Proposed Side South Elevation

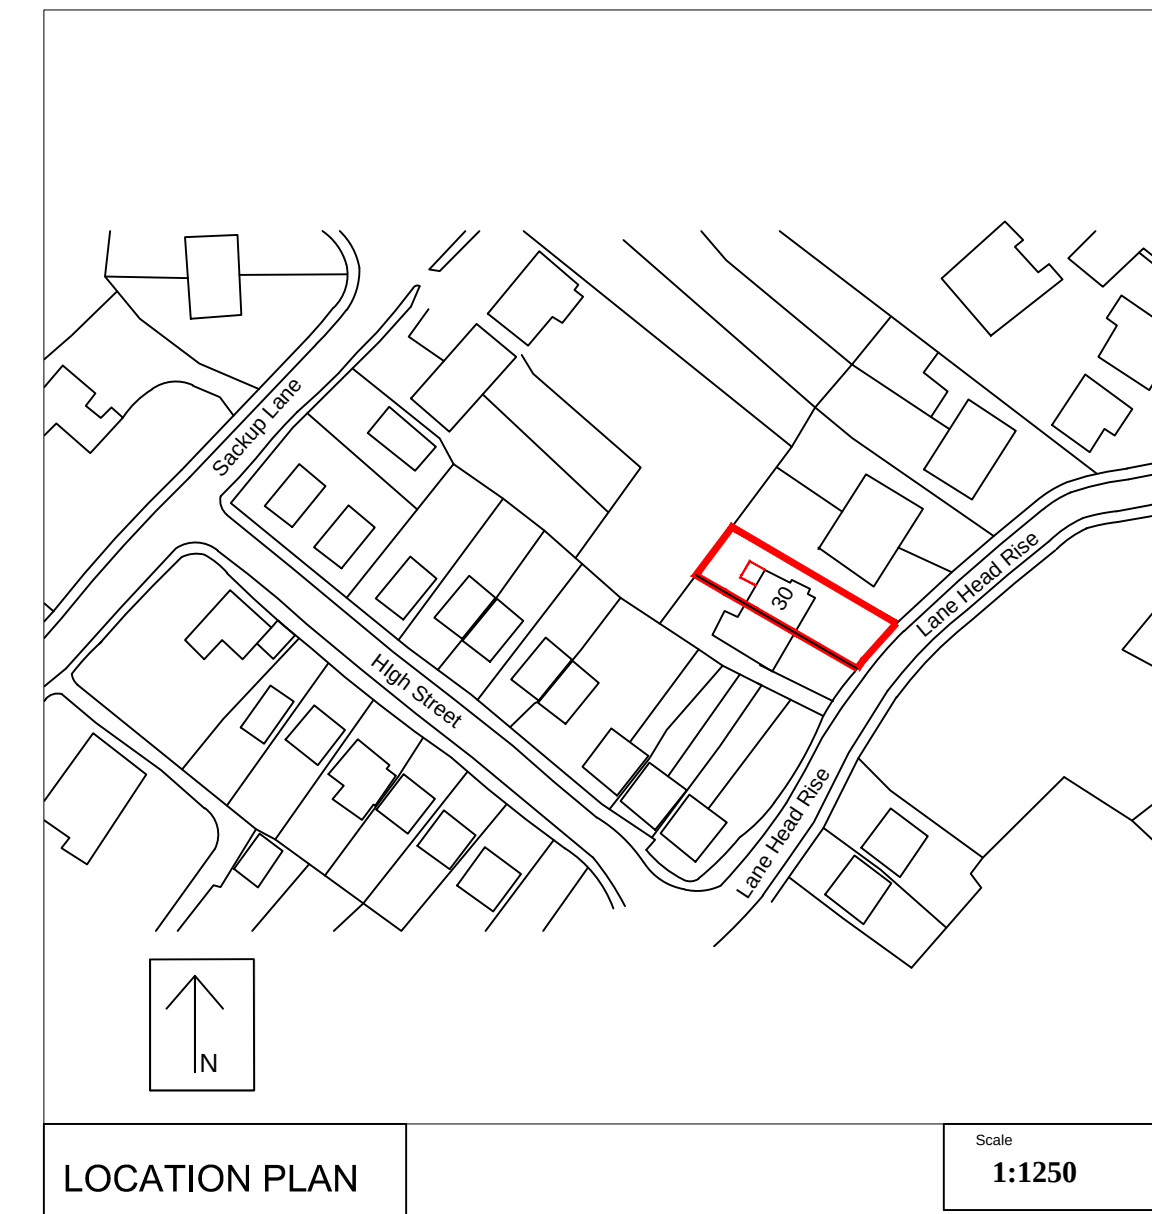

Rev.	By	Amendments	Date
PLANNING CONSULT, DIGITAL MEDIA CENTRE, COUNTY WAY, BARNSELEY, S70 2JW Tel:- 01226 720814			
Client David Tyas 30 Lane Head Rise, Barnsley, S75 6NQ			
Project REAR EXTENSION Permitted Development			
Drawing title PLANNING DRAWING			
Scale 1:100	Drawn SC	Checked SW	Date 28/05/2014
Drawing No. PC/DT/May/SC1		Revision	File