



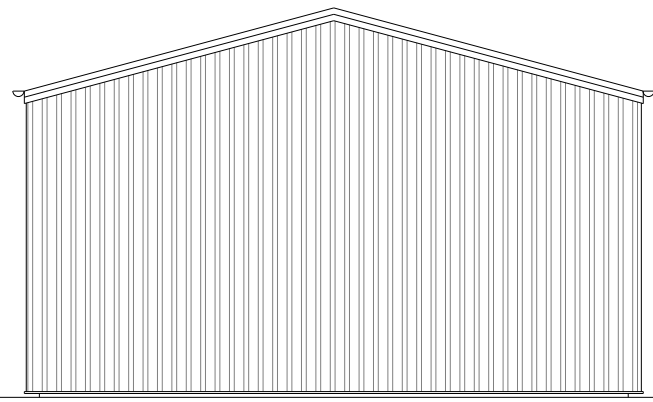


Proposed Side Elevation
Scale 1:100

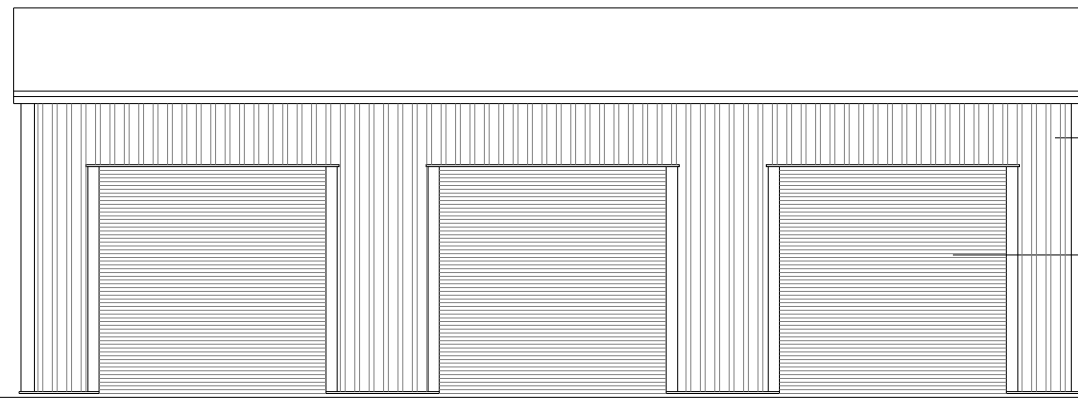

Proposed Front Elevation
Scale 1:100


Plastisol coated single skin
profile cladding.

3mx3m roller shutter door
manual operation

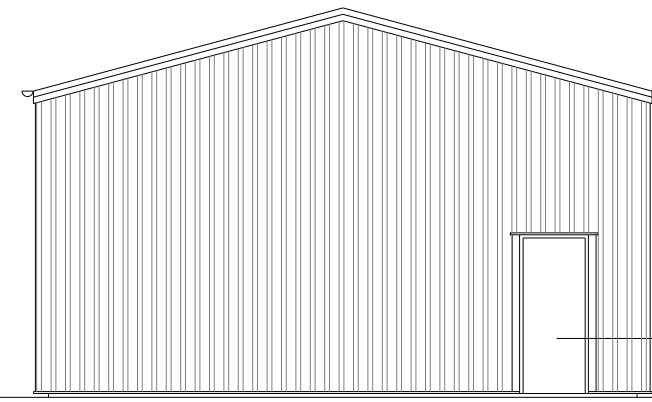


Proposed Side Elevation
Scale 1:100

Solid core paint grade door

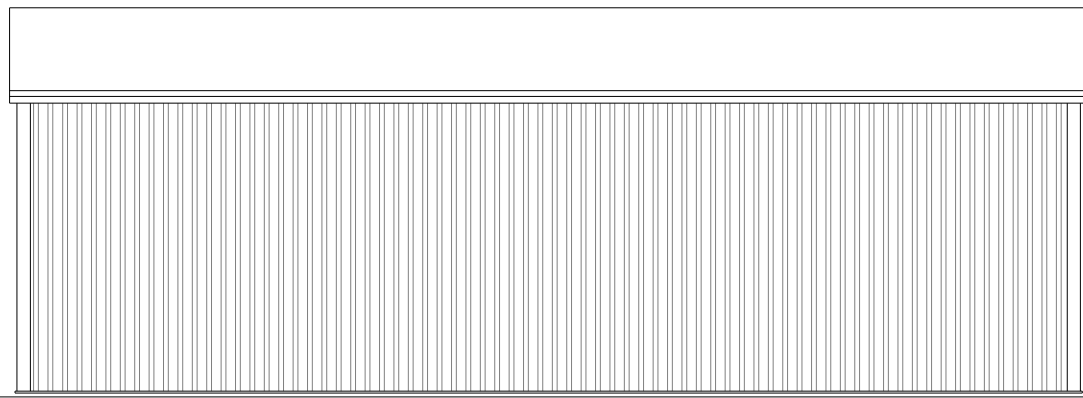

Proposed Rear Elevation
Scale 1:100

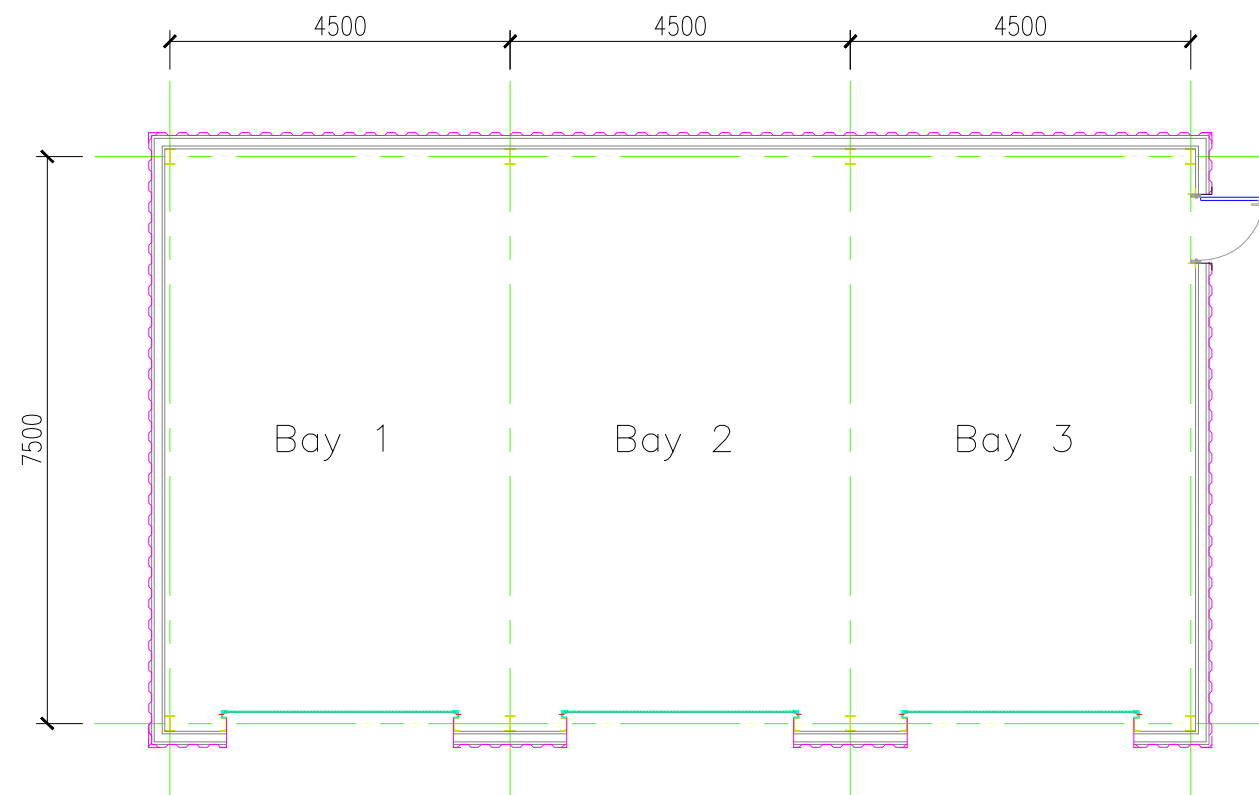

Proposed Floor Plan
Scale 1:100

KENNEDY

DESIGN LTD.

CAVANGROVE HOUSE
153 DONCASTER ROAD
GOLDTHORPE
ROTHERHAM
SOUTH YORKSHIRE
S63 9JA
TEL - 01709 896393
FAX - 01709 891334
E-MAIL - info@kdesignuk.com
www.kdesignuk.com

CLIENT: TrustFord
Barnsley Transit Centre

PROJECT: Proposed Dry Valet Building
Transit Centre
Wakefield Road
Barnsley
S71 3FW

TITLE: Proposed Plan & Elevations

SCALE: 1:100@A2 STATUS:

JOB NUMBER: W20-04 REV: —

DATE: Jan 2023 DRAWN BY:

Kennedy Design Ltd, Registered in England 4478082

V.A.T. Reg. No 565 6912 02