


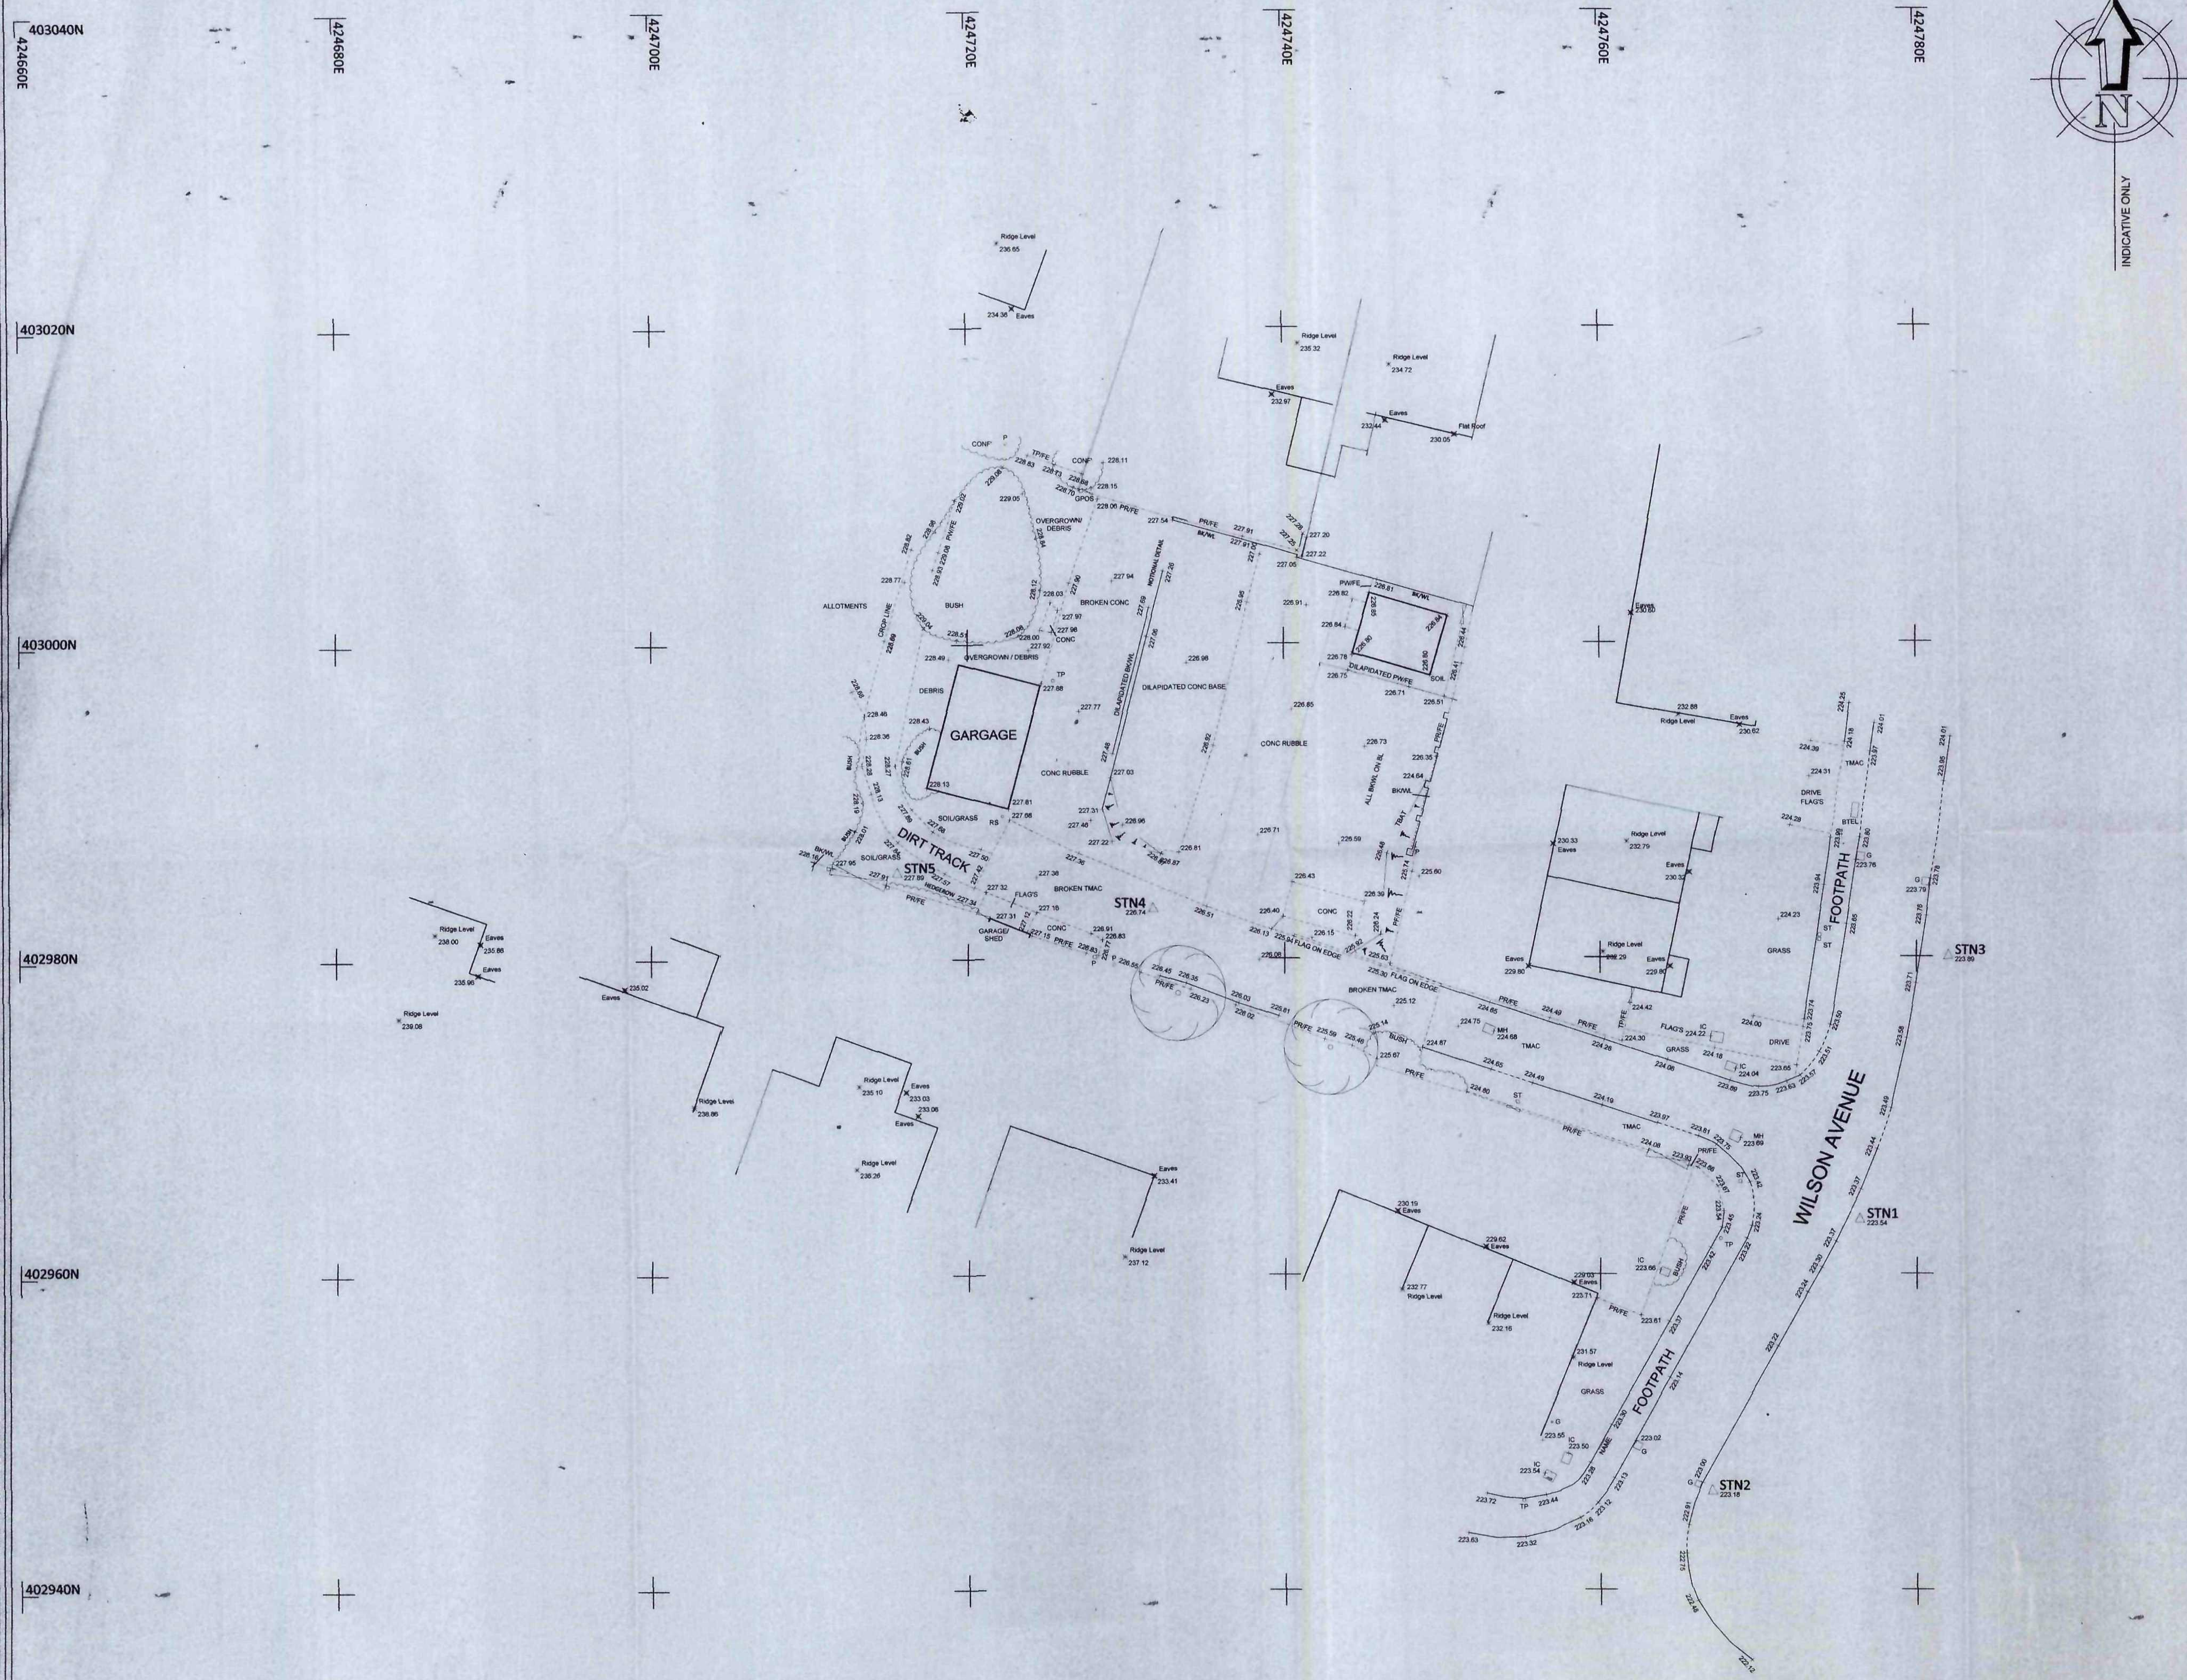

KEY	
	Kerblines
	Road edges, Paths, Foundations, Bases etc.
	Buildings
	Walls
	Hedgerows
	Limits of Bushes Canopies Scrub
	Fence - PM/FE Post & Mesh Fence
	CB/FE Close boarded Fence
	PW/FE Post & Wire Fence
	PR/FE Post & Rail Fence
	PA/FE Palisade (metal) Fence
	CP/FE Concrete Panel Fence
	TP/FE Timber Panel Fence
	IR/FE Iron Railings Fence
	Batters
	Overhead Powerlines
	Gate
	Spot level
	Tree
	Tree Stump
	Survey Control Station
	BB Belisha beacon
	BOLL Bollard
	BIG Back Inlet Gully
	BIN Litter bin
	BSTP Bus stop
	BT British Telecom IC
	CATV Cable Television cover (small)
	CAT Cable Television cover (large)
	DRAIN Drain
	ECAB Electrical Cabinet
	ELEC Electrical IC
	EP Elec. pole
	FLTS Floodlight
	FP Flagpole
	GP Gate post
	G Gully
	GAS Gas valve
	FHYD Fire Hydrant
	FHYM Fire Hydrant Marker
	IC Inspection Cover
	KO Kerb outlet
	LB Litter box
	LC Lamp column
	LHOLE Lamp Hole
	MH Manhole cover
	MY Manhole cover
	MH Manhole cover
	PM Parking meter
	P Post
	PP Paved pump
	RE Road sign
	RP Reflector post
	RS Road sign
	RWDP Rain water pipe
	SVALV Stop Valve Marker
	SVP Soil vent pipe
	SP Spring
	ST Stop tap
	STAY Cable stay
	SV Stop valve
	TM Triangular manhole
	TCB Telephone call box
	TLTS Traffic light
	TP Telegraph pole
	VP Vent pipe
	WM Water meter
	WO Wash out
	UTL Unable to Lift
	BL 33.08 Bed level
	CL 32.56 Cover level
	FFL 36.52 Floor level
	IL 36.59 Invert level
	SL 37.54 Soffit level
	THRESH Threshold level
	WL 36.24 Water level

NOTES
SURVEY RELATED TO OS NATIONAL GRID AND LEVEL DATUM AT STN1 USING GNSS POSITIONING.
SURVEY TO SCALE FACTOR 1 I.E. PLAN DISTANCES - GROUND DISTANCES NOT OS GRID DISTANCES.

SCALE = 1:200

SURVEY SITE SERVICES

CHARTERED SURVEYORS
CHARTERED CIVIL ENGINEERS

Survey and Site Services
Francis Jordan House
Wellington Street
Barnsley
South Yorkshire. S70 1SW
Tel and Fax (01226) 289177


Client
STEVE LANG

Drawing Title
TOPOGRAPHICAL SURVEY


Site Address
LAND OFF WILSON AVENUE
PENISTONE




Surveyed BSM	Processed BSM	Drawn BSM	Checked
Drg.No. B433/S/1			Date 10/10/11

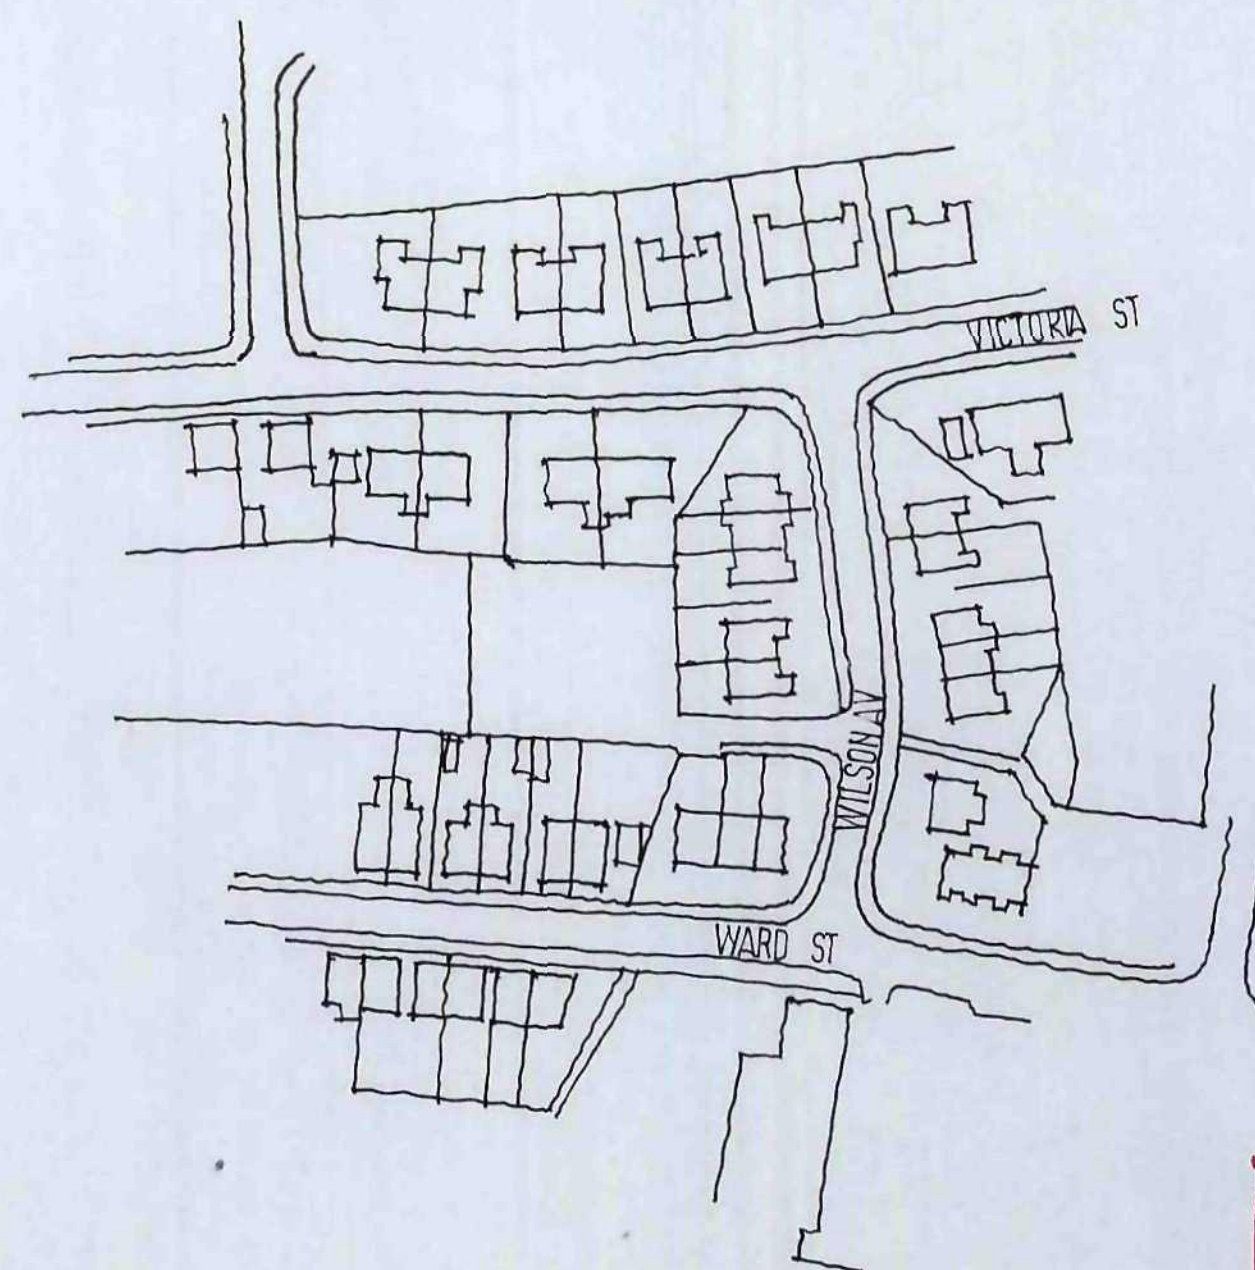

LOCATION PLAN 1:1250

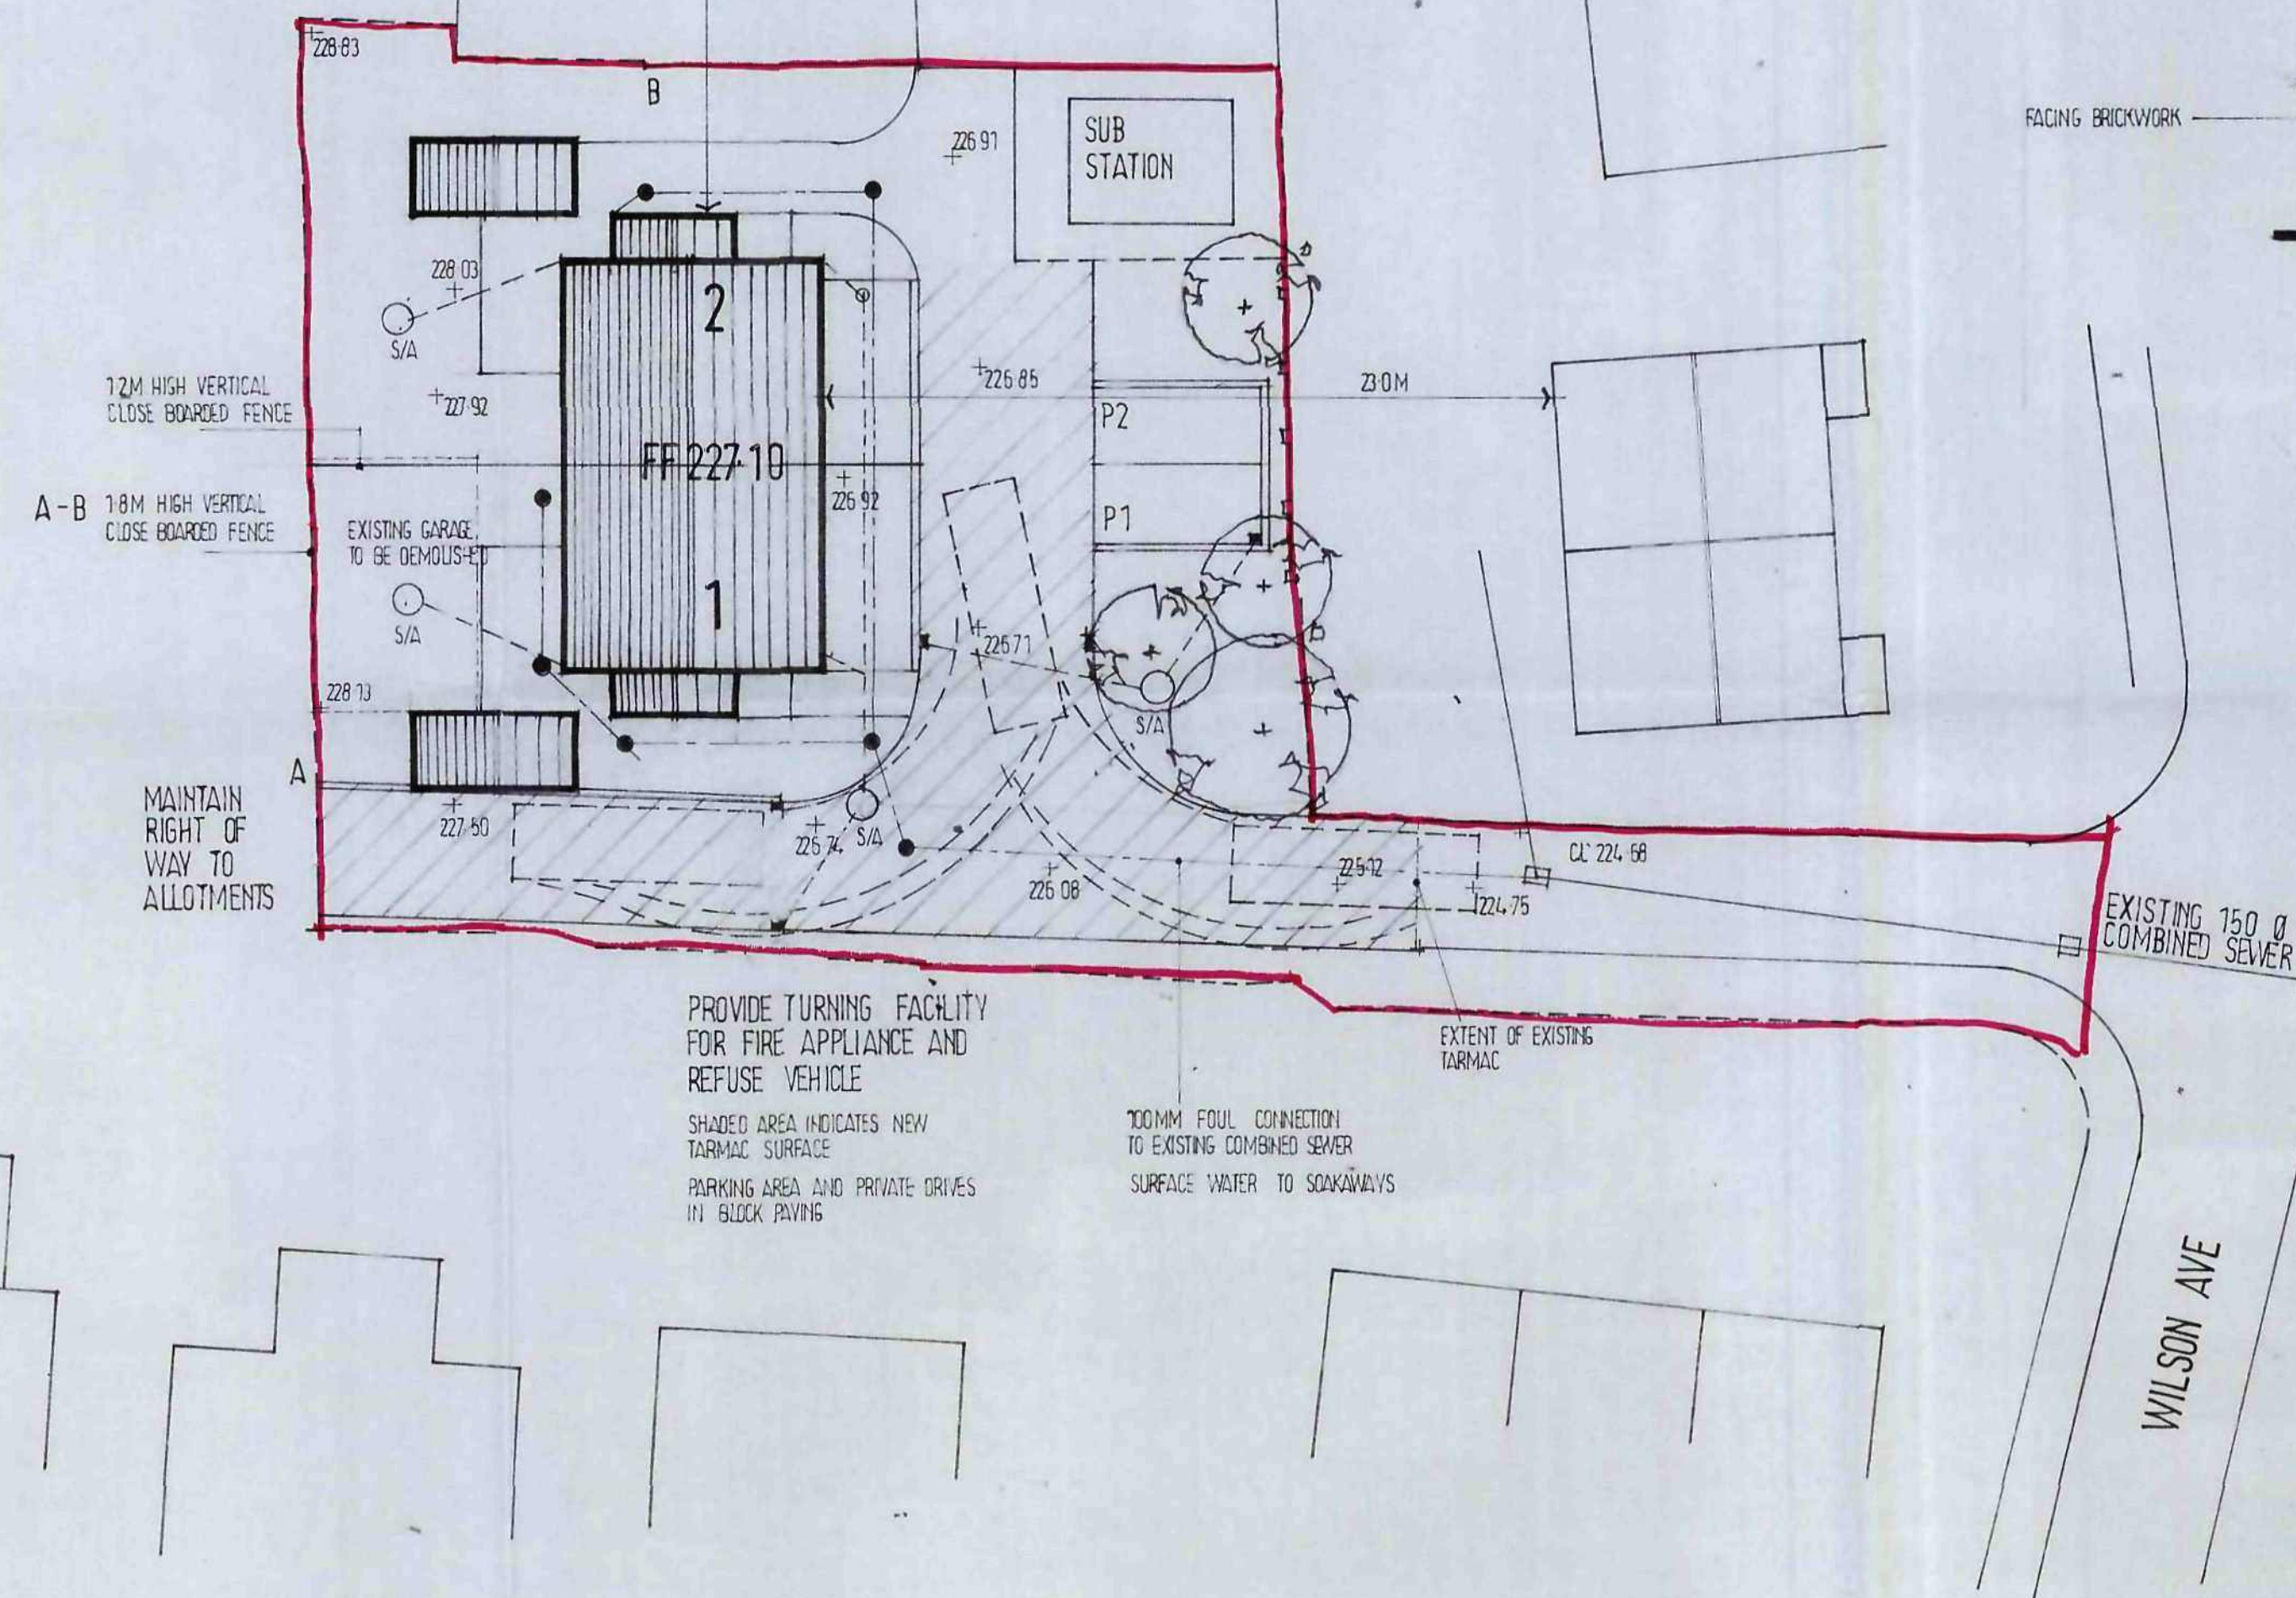


SITE PLAN 1:200

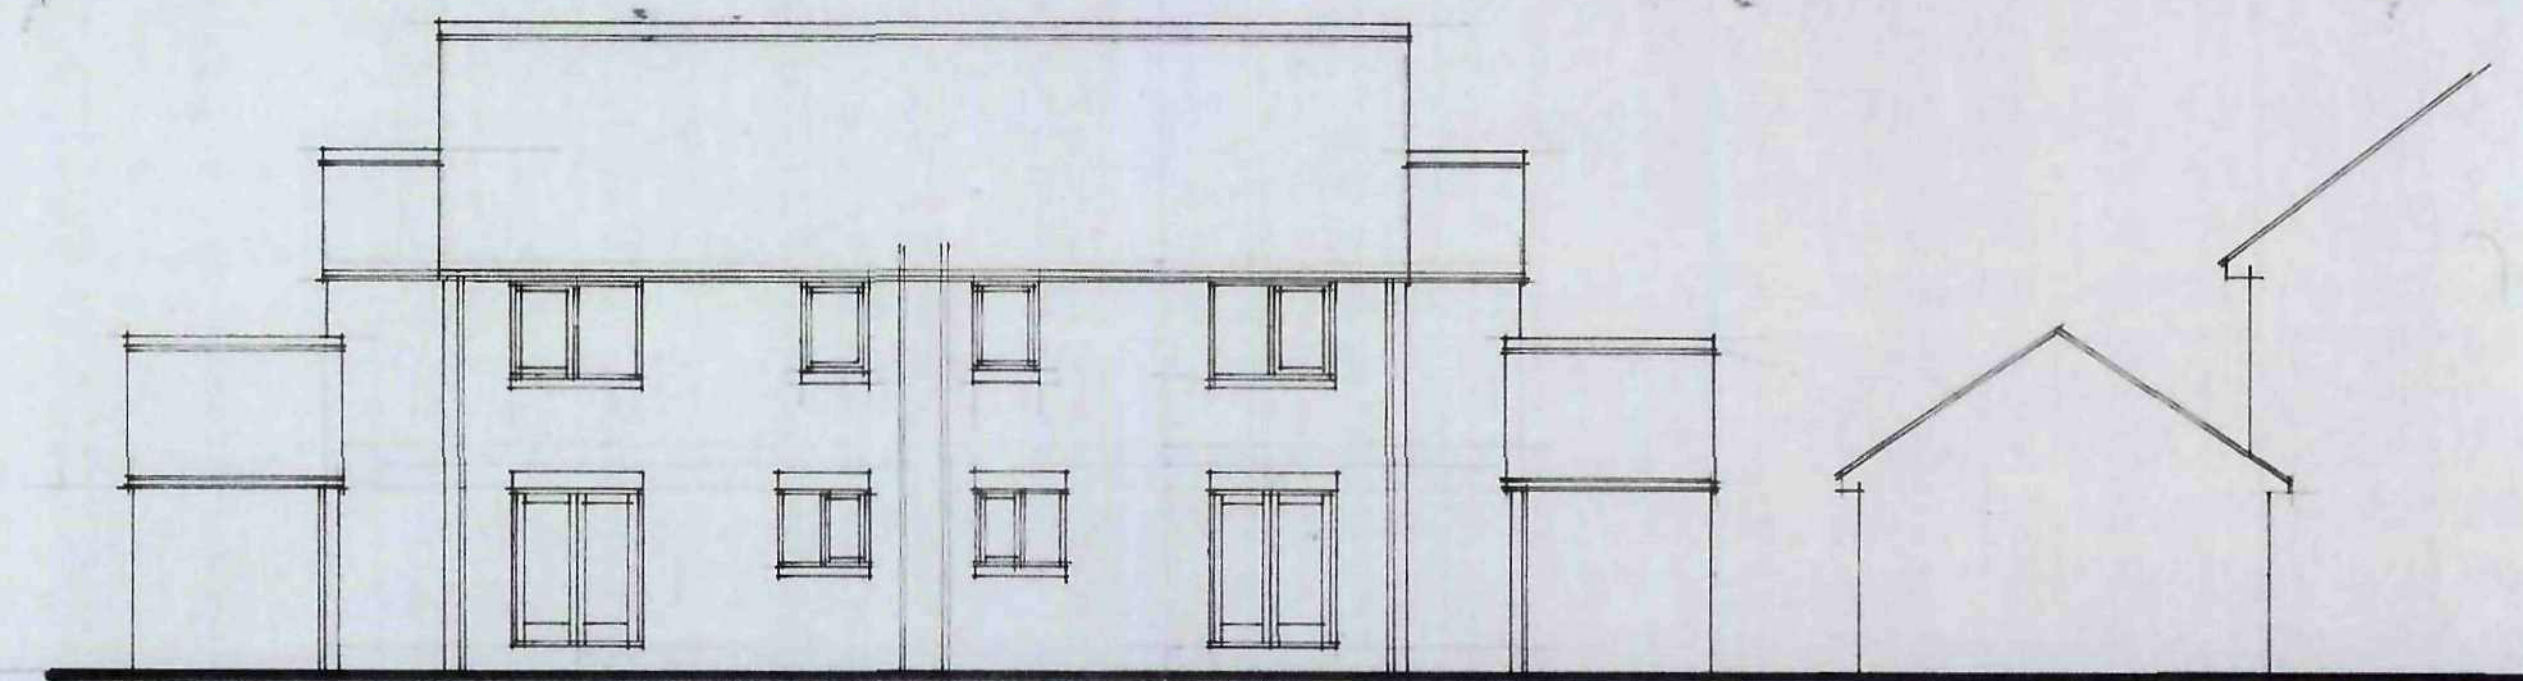


REAR ELEVATION

SIDE

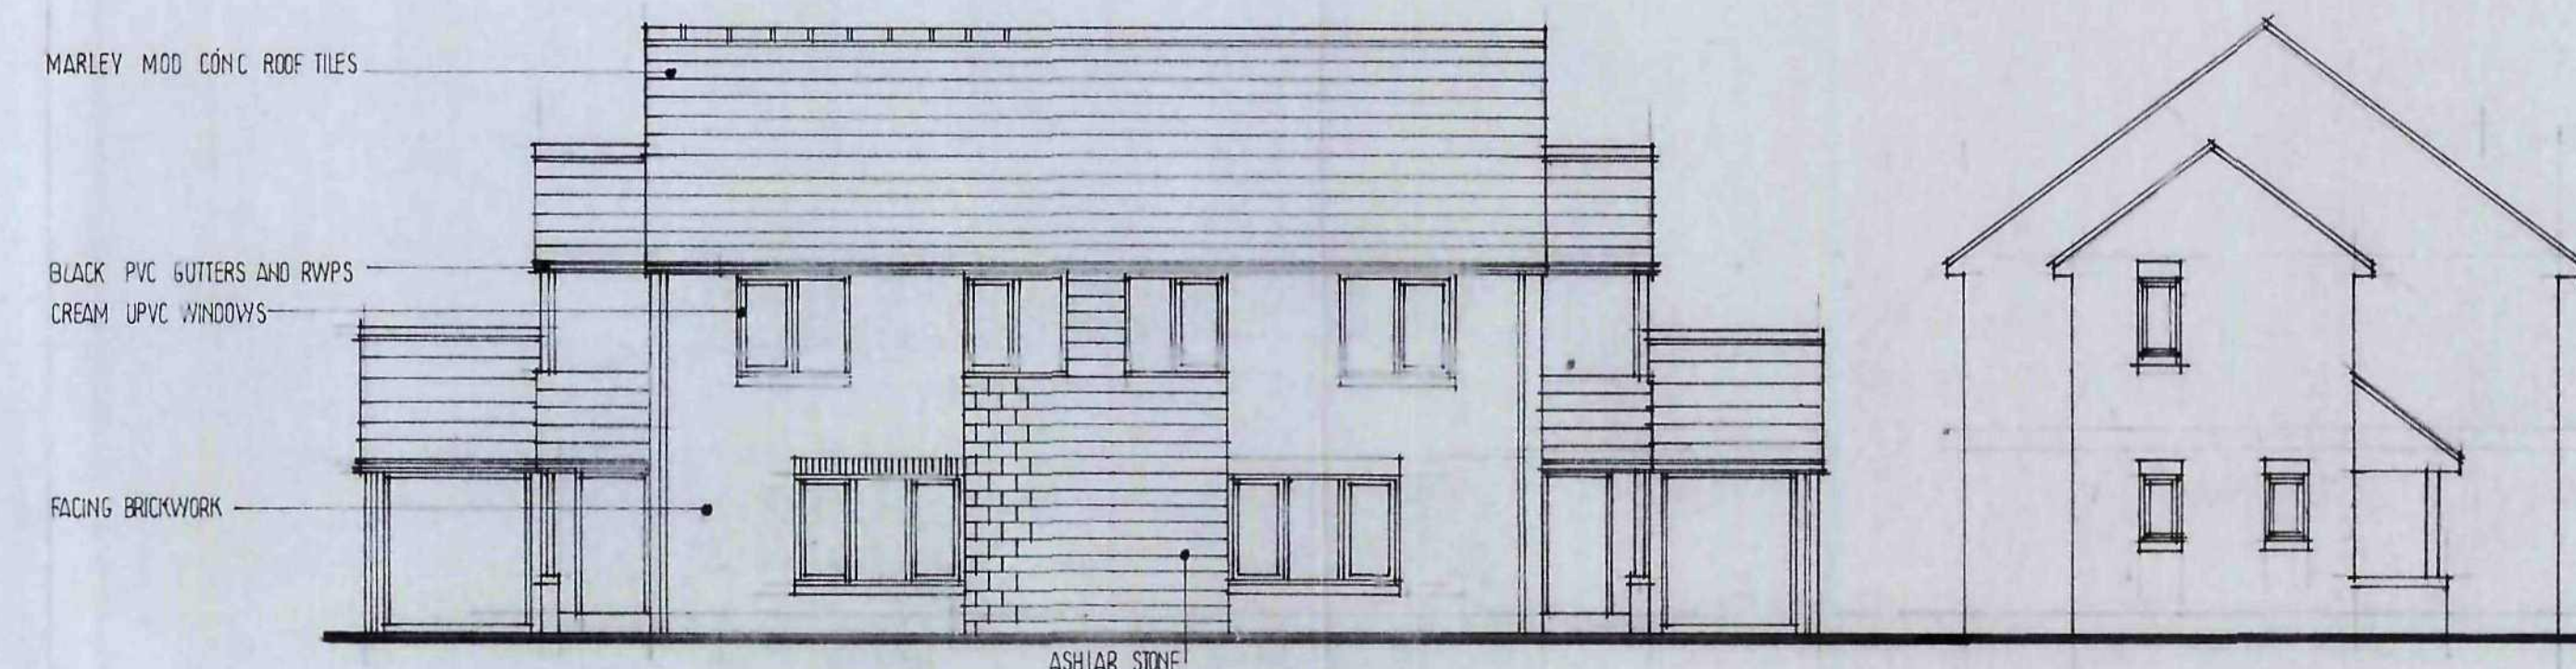


FRONT ELEVATION

SIDE ELEVATION

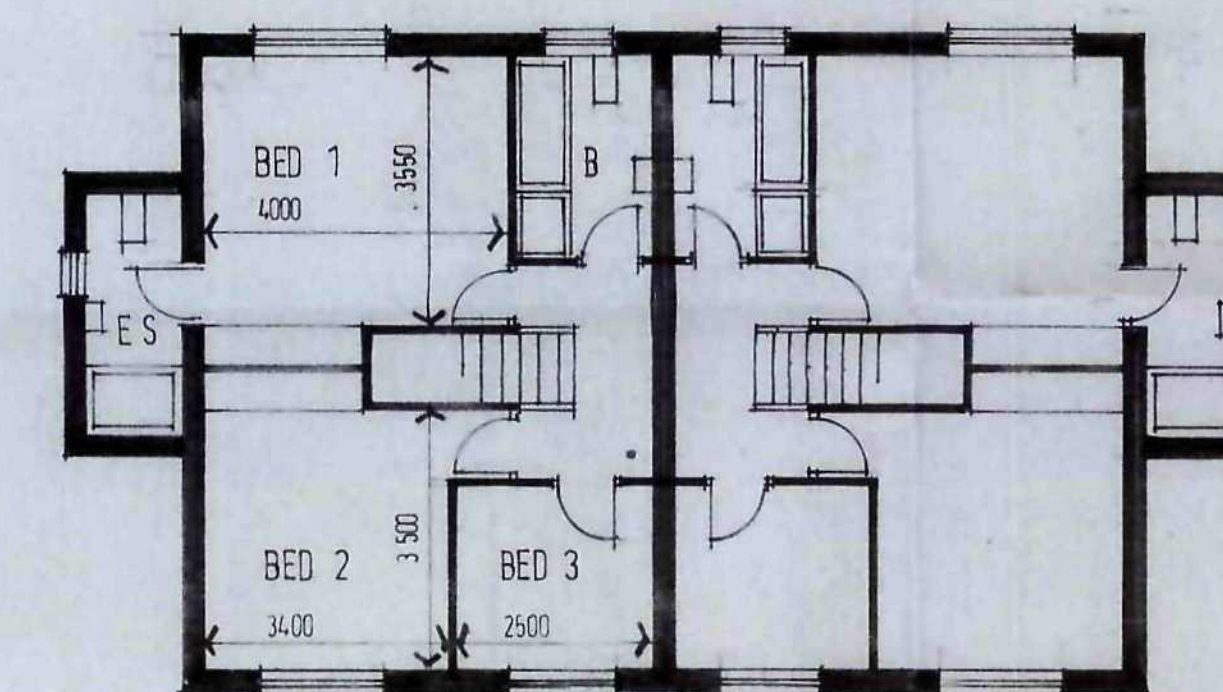

FIRST FLOOR PLAN

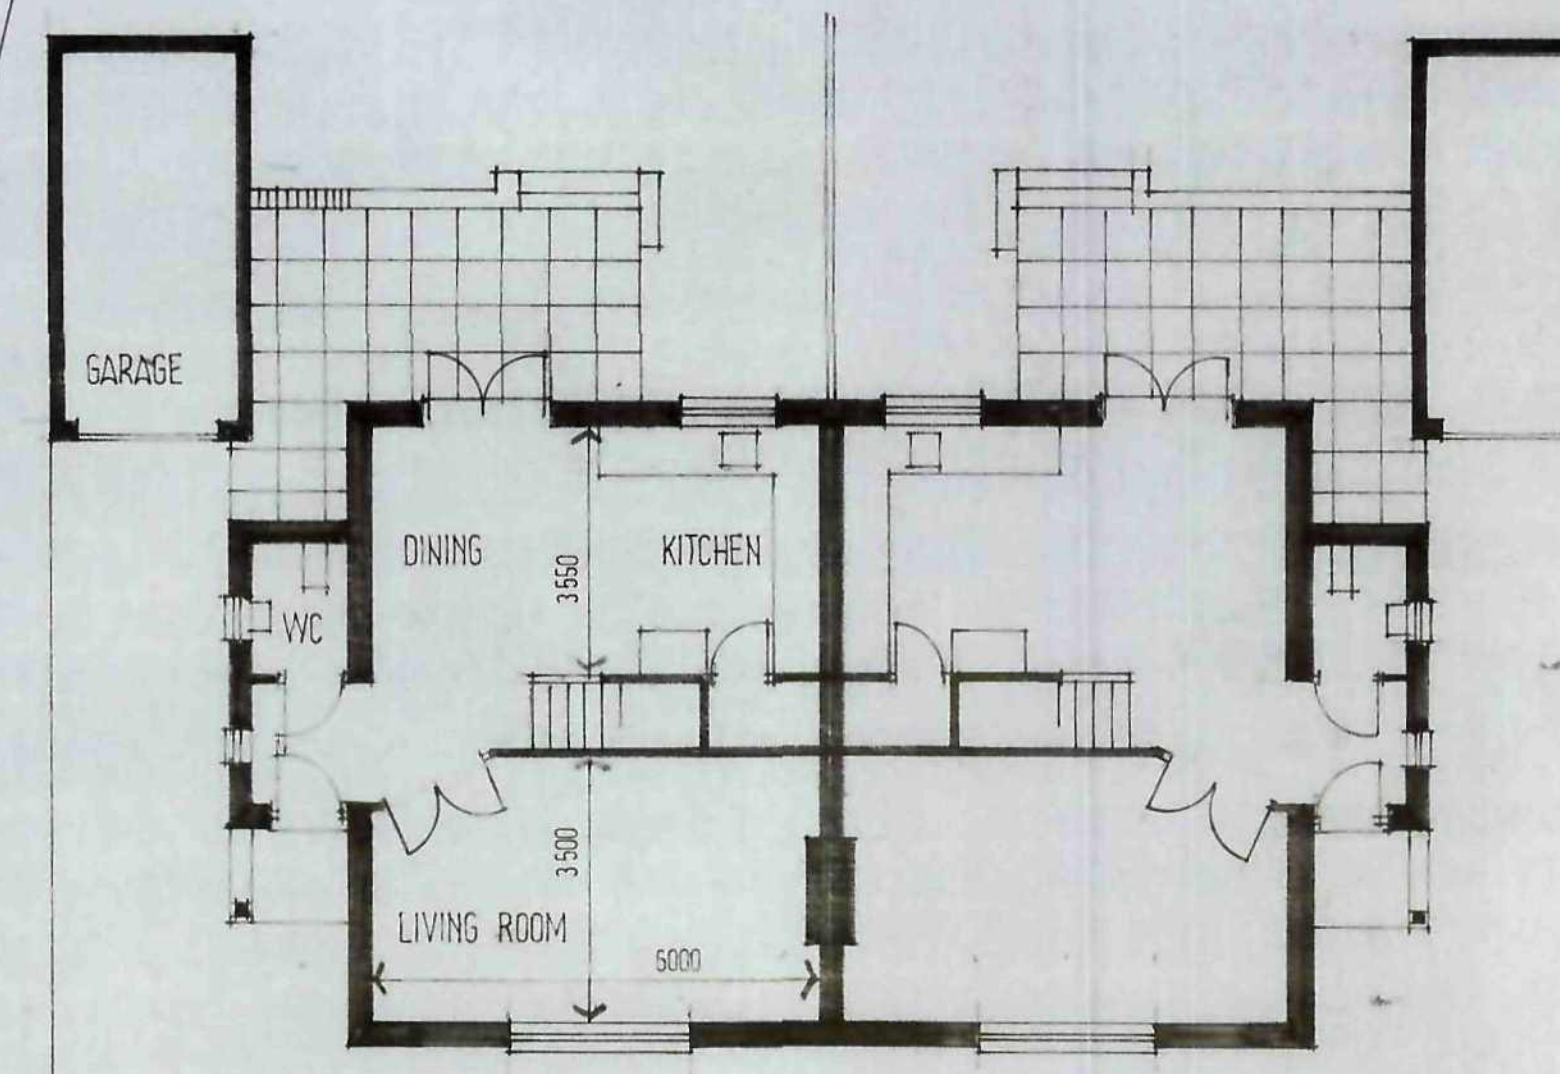

GROUND FLOOR PLAN

NETT AREA 1140 SQ FT

Ref	Revision	Date
Client		

CHARTWELL BUILDERS

Project
RESIDENTIAL DEVELOPMENT
WILSON AVE
PENISTONE

Title
DETAILED PROPOSALS

Scale: 1:100 1:200 Drawn: SL
Date: DEC 2011 Drawing No: S/4/1A

BDS

BUILDING DESIGN SERVICES
15 Hunters Avenue Barnsley S70 6PL
TEL: 01226 733224

