


This drawing and information contained within is protected by copyright law and must not be reproduced without the prior permission of LB Architectural Services.

Do not scale from this drawing. Work from figured dimensions only. All dimensions to be checked on site. All figured dimension in millimetres unless stated otherwise.

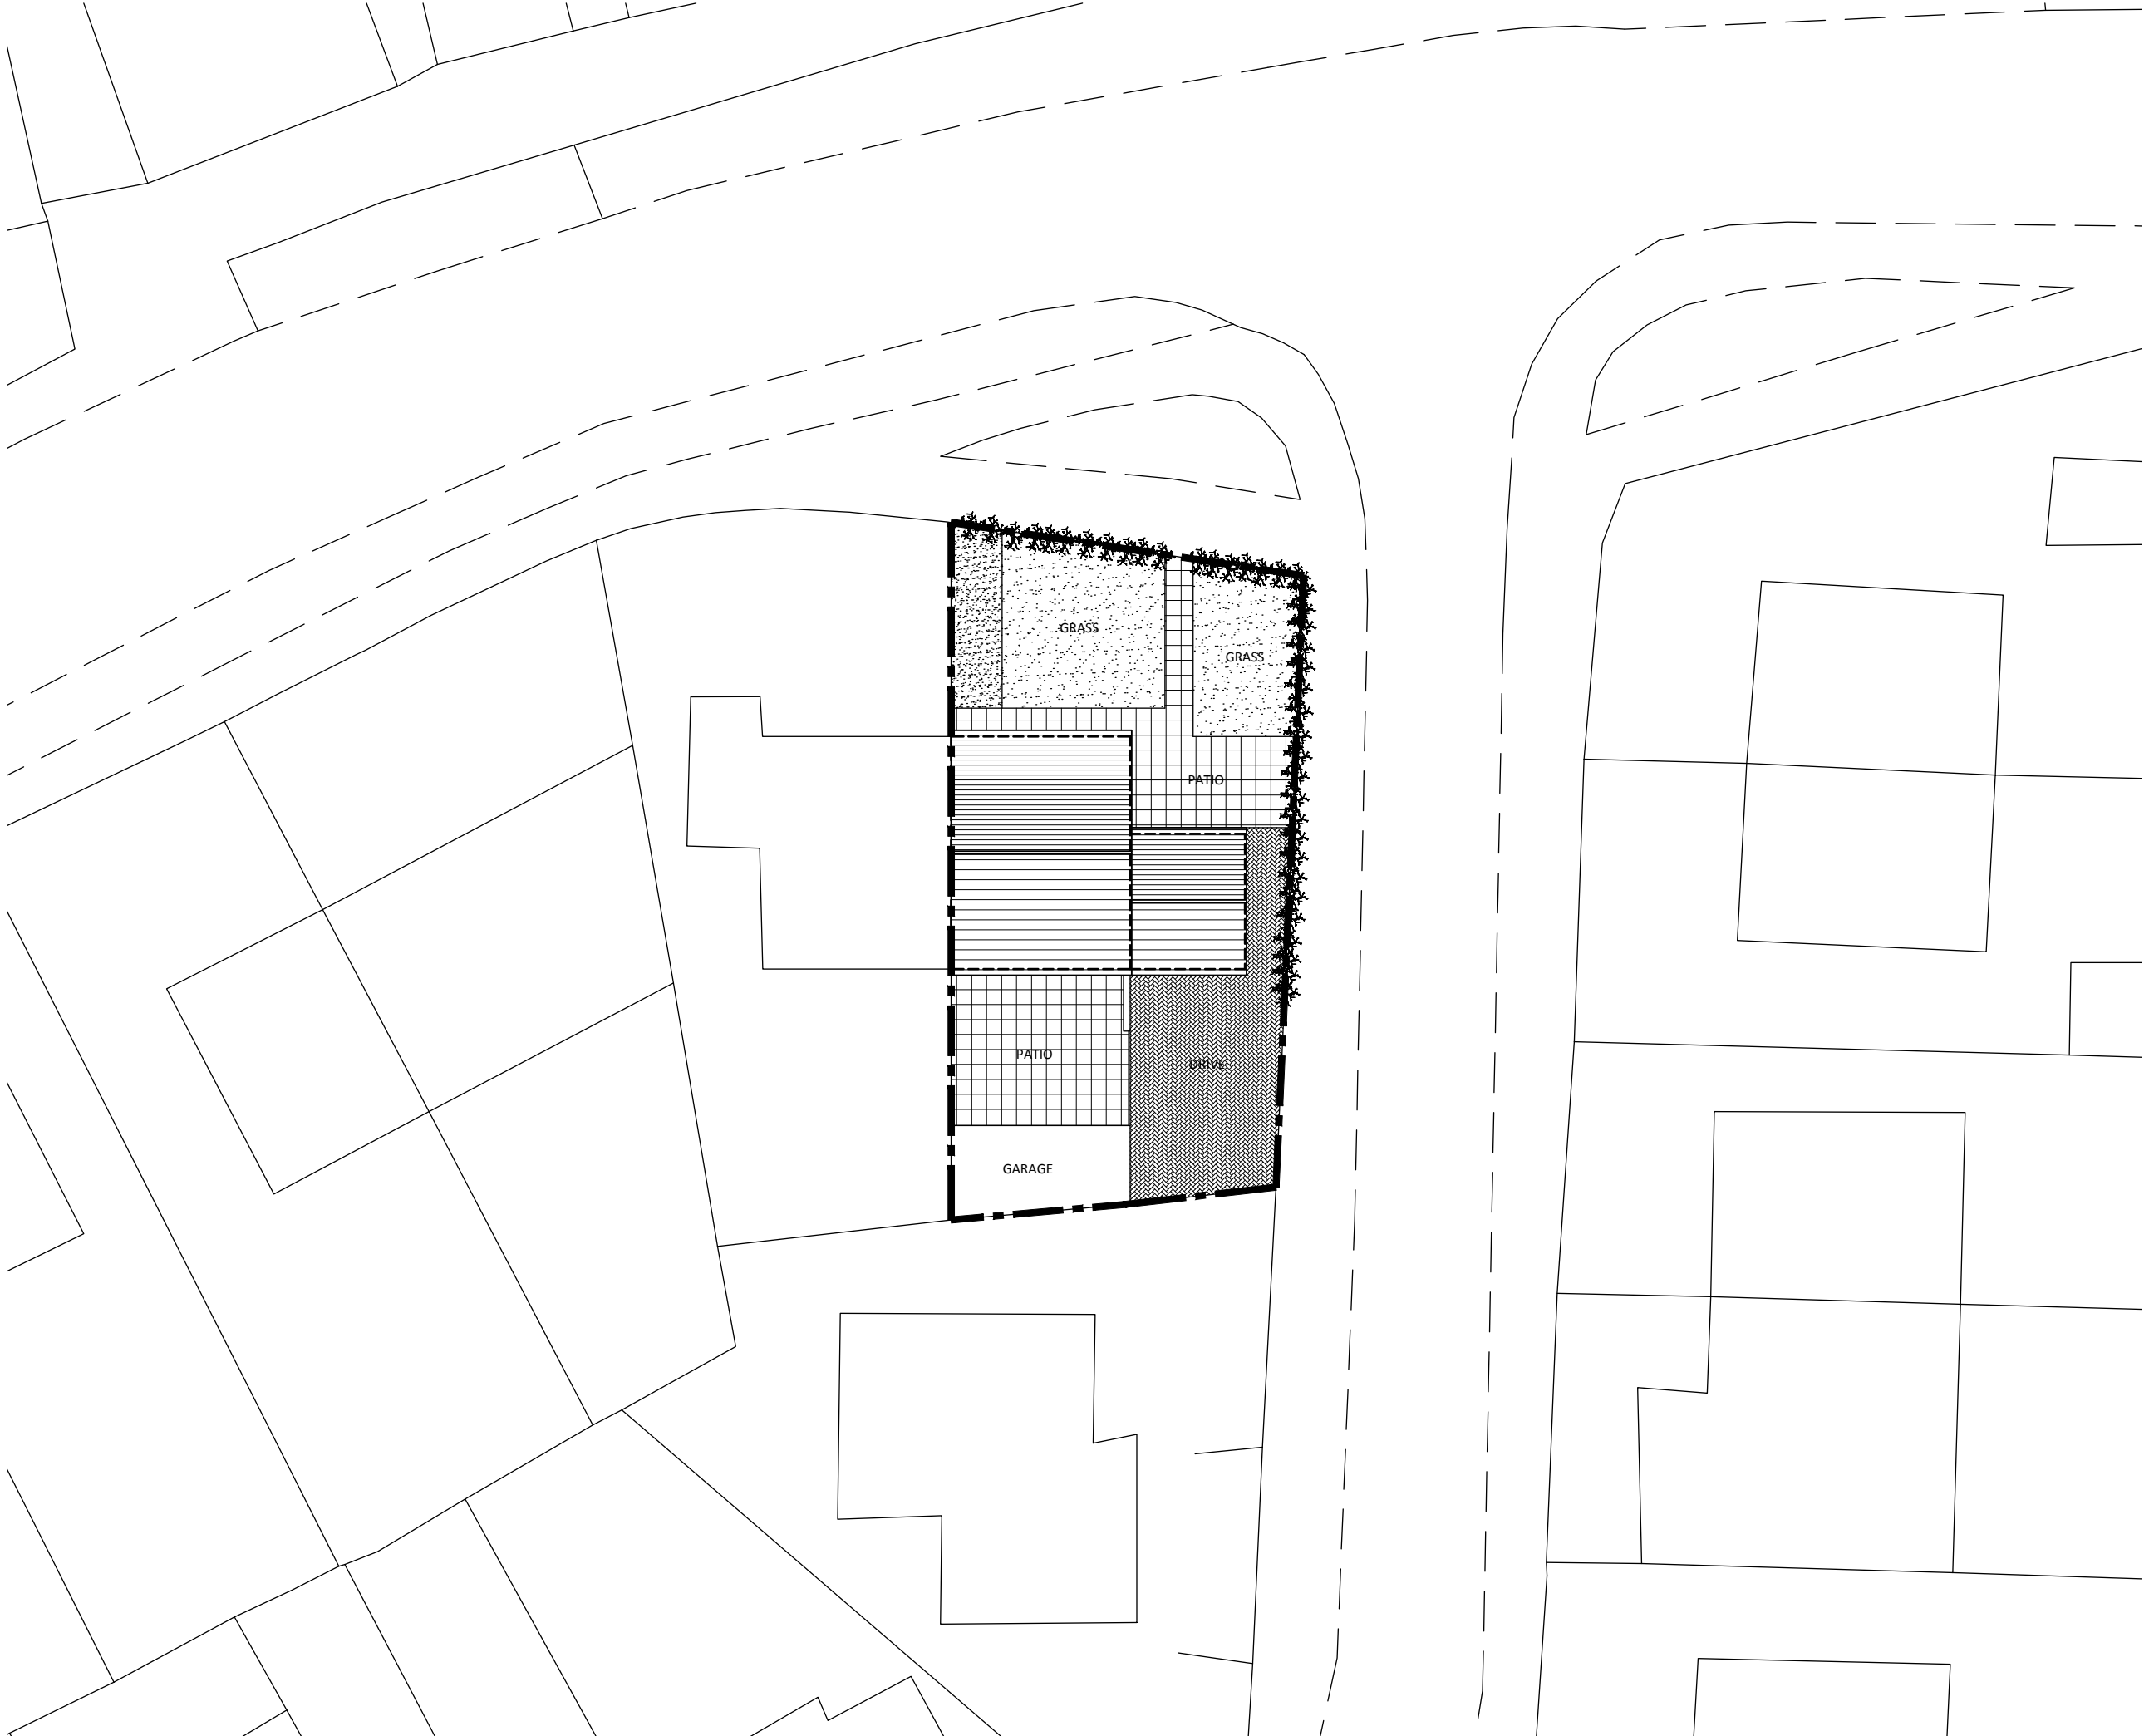

|                                                         |           |
|---------------------------------------------------------|-----------|
| Revisions                                               |           |
| Client                                                  |           |
| Mr Mike King                                            |           |
| Address                                                 |           |
| 5 Longley Street<br>Barugh Green<br>Barnsley<br>S75 1JZ |           |
| Date                                                    | June 2011 |
| Scale                                                   | 1:200 @A3 |
| Number                                                  | 158 / 04  |
| Revision                                                | -         |
| Drawing Title                                           |           |
| Existing Site Plan                                      |           |



ARCHITECTURAL  
SERVICES

LEWIS BLACK - BSc(Hons)  
63 Uppergate Road, Stannington,  
Sheffield, South Yorkshire, S6 6BZ  
0114 2312746 : 07747 050932  
Lewis@LB-architectural.co.uk  
www.LB-architectural.co.uk