


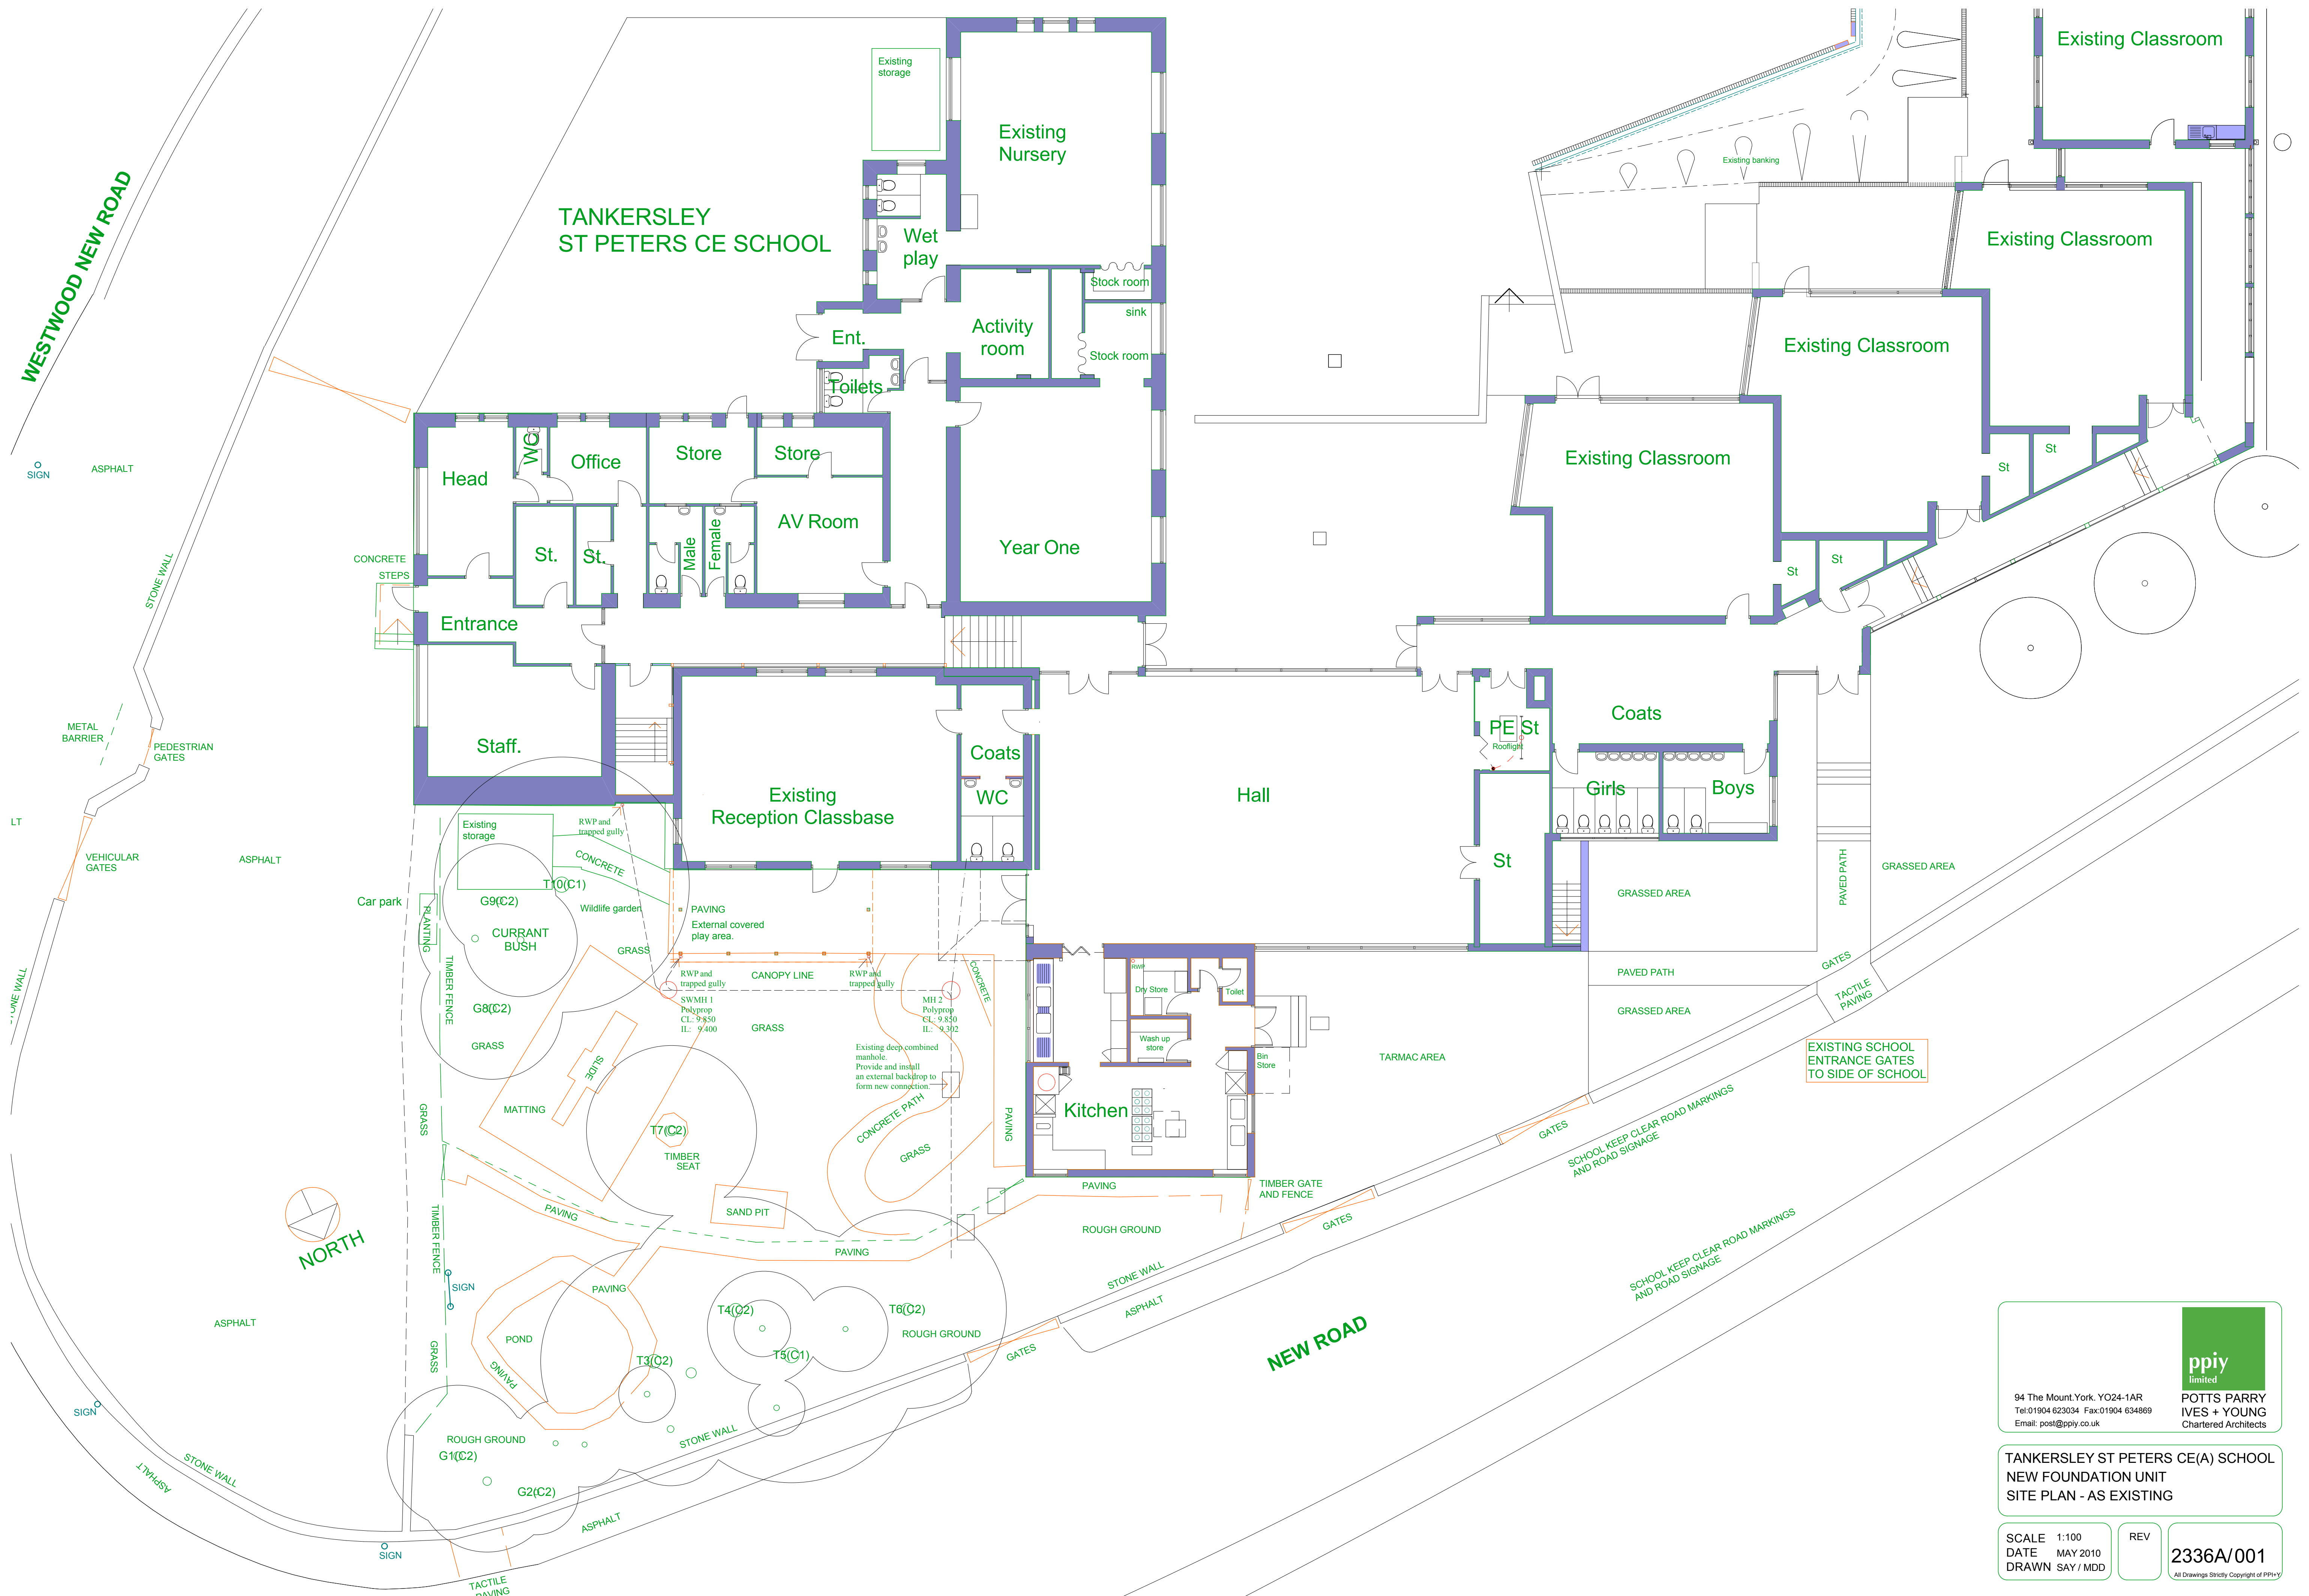

94 The Mount, York, YO24-1AR
Tel: 01904 623034 Fax: 01904 634869
Email: post@ppiy.co.uk

ppiy
limited

**POTTS PARRY
IVES + YOUNG**
Chartered Architects

TANKERSLEY ST PETERS CE(A) SCHOOL
NEW FOUNDATION UNIT
SITE PLAN - AS EXISTING

SCALE 1:100
DATE MAY 2010
DRAWN SAY / MDD

REV

2336A/001

All Drawings Strictly Copyright of PPI-Y