

① DEMOLISH EXISTING SIDE EXTENSION & REPLACE AS PROPOSED PLANS & ELEVATIONS



PRINCIPLE ELEVATION

② DEMOLISH EXISTING FRONT PORCH & CONSTRUCT NEW PORCH AS PROPOSED PLANS & ELEVATIONS

③ BREAK OUT OPENING TO FRONT ELEVATION TO REINSTATE DOOR INTO LOUNGE AREA & PROVIDE NEW STORM PORCH AS PROPOSED ELEVATION DRG 19/002


STONE SURROUND TO EXISTING WINDOW TO REMAIN IN SITU



WEST ELEVATION

DEMOLISH AND REMOVE EXISTING PORCH

DEMOLISH FRONT PORCH

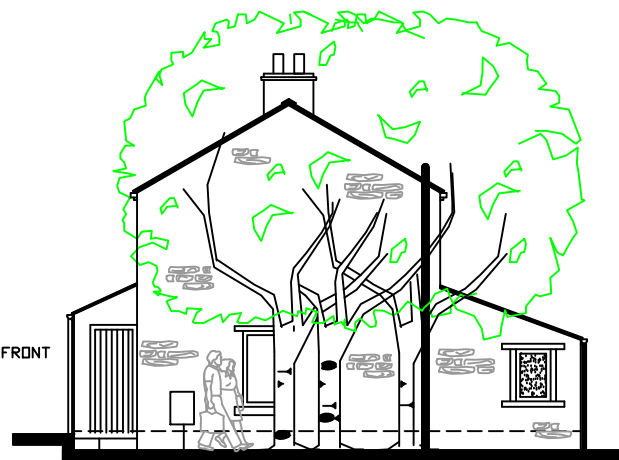

EAST ELEVATION
FACING WINDLE EDGE

DEMOLISH AND REMOVE EXISTING KITCHEN EXTENSION




NORTH ELEVATION

REDUCE GROUND LEVEL TO SIDE AND REAR OF KITCHEN EXTENSION AS REQUIRED TO FORM LEVEL WALKWAY

CLIENT
BAR HOUSE
WINDLE EDGE, DUNFORD BRIDGE

TITLE
DRAWING SHOWING EXISTING ELEVATIONS

 

DRAWN	SCALE 1:100 @ A3	REV				
	DATE 26/01/2020	DRG No	20/001			

