


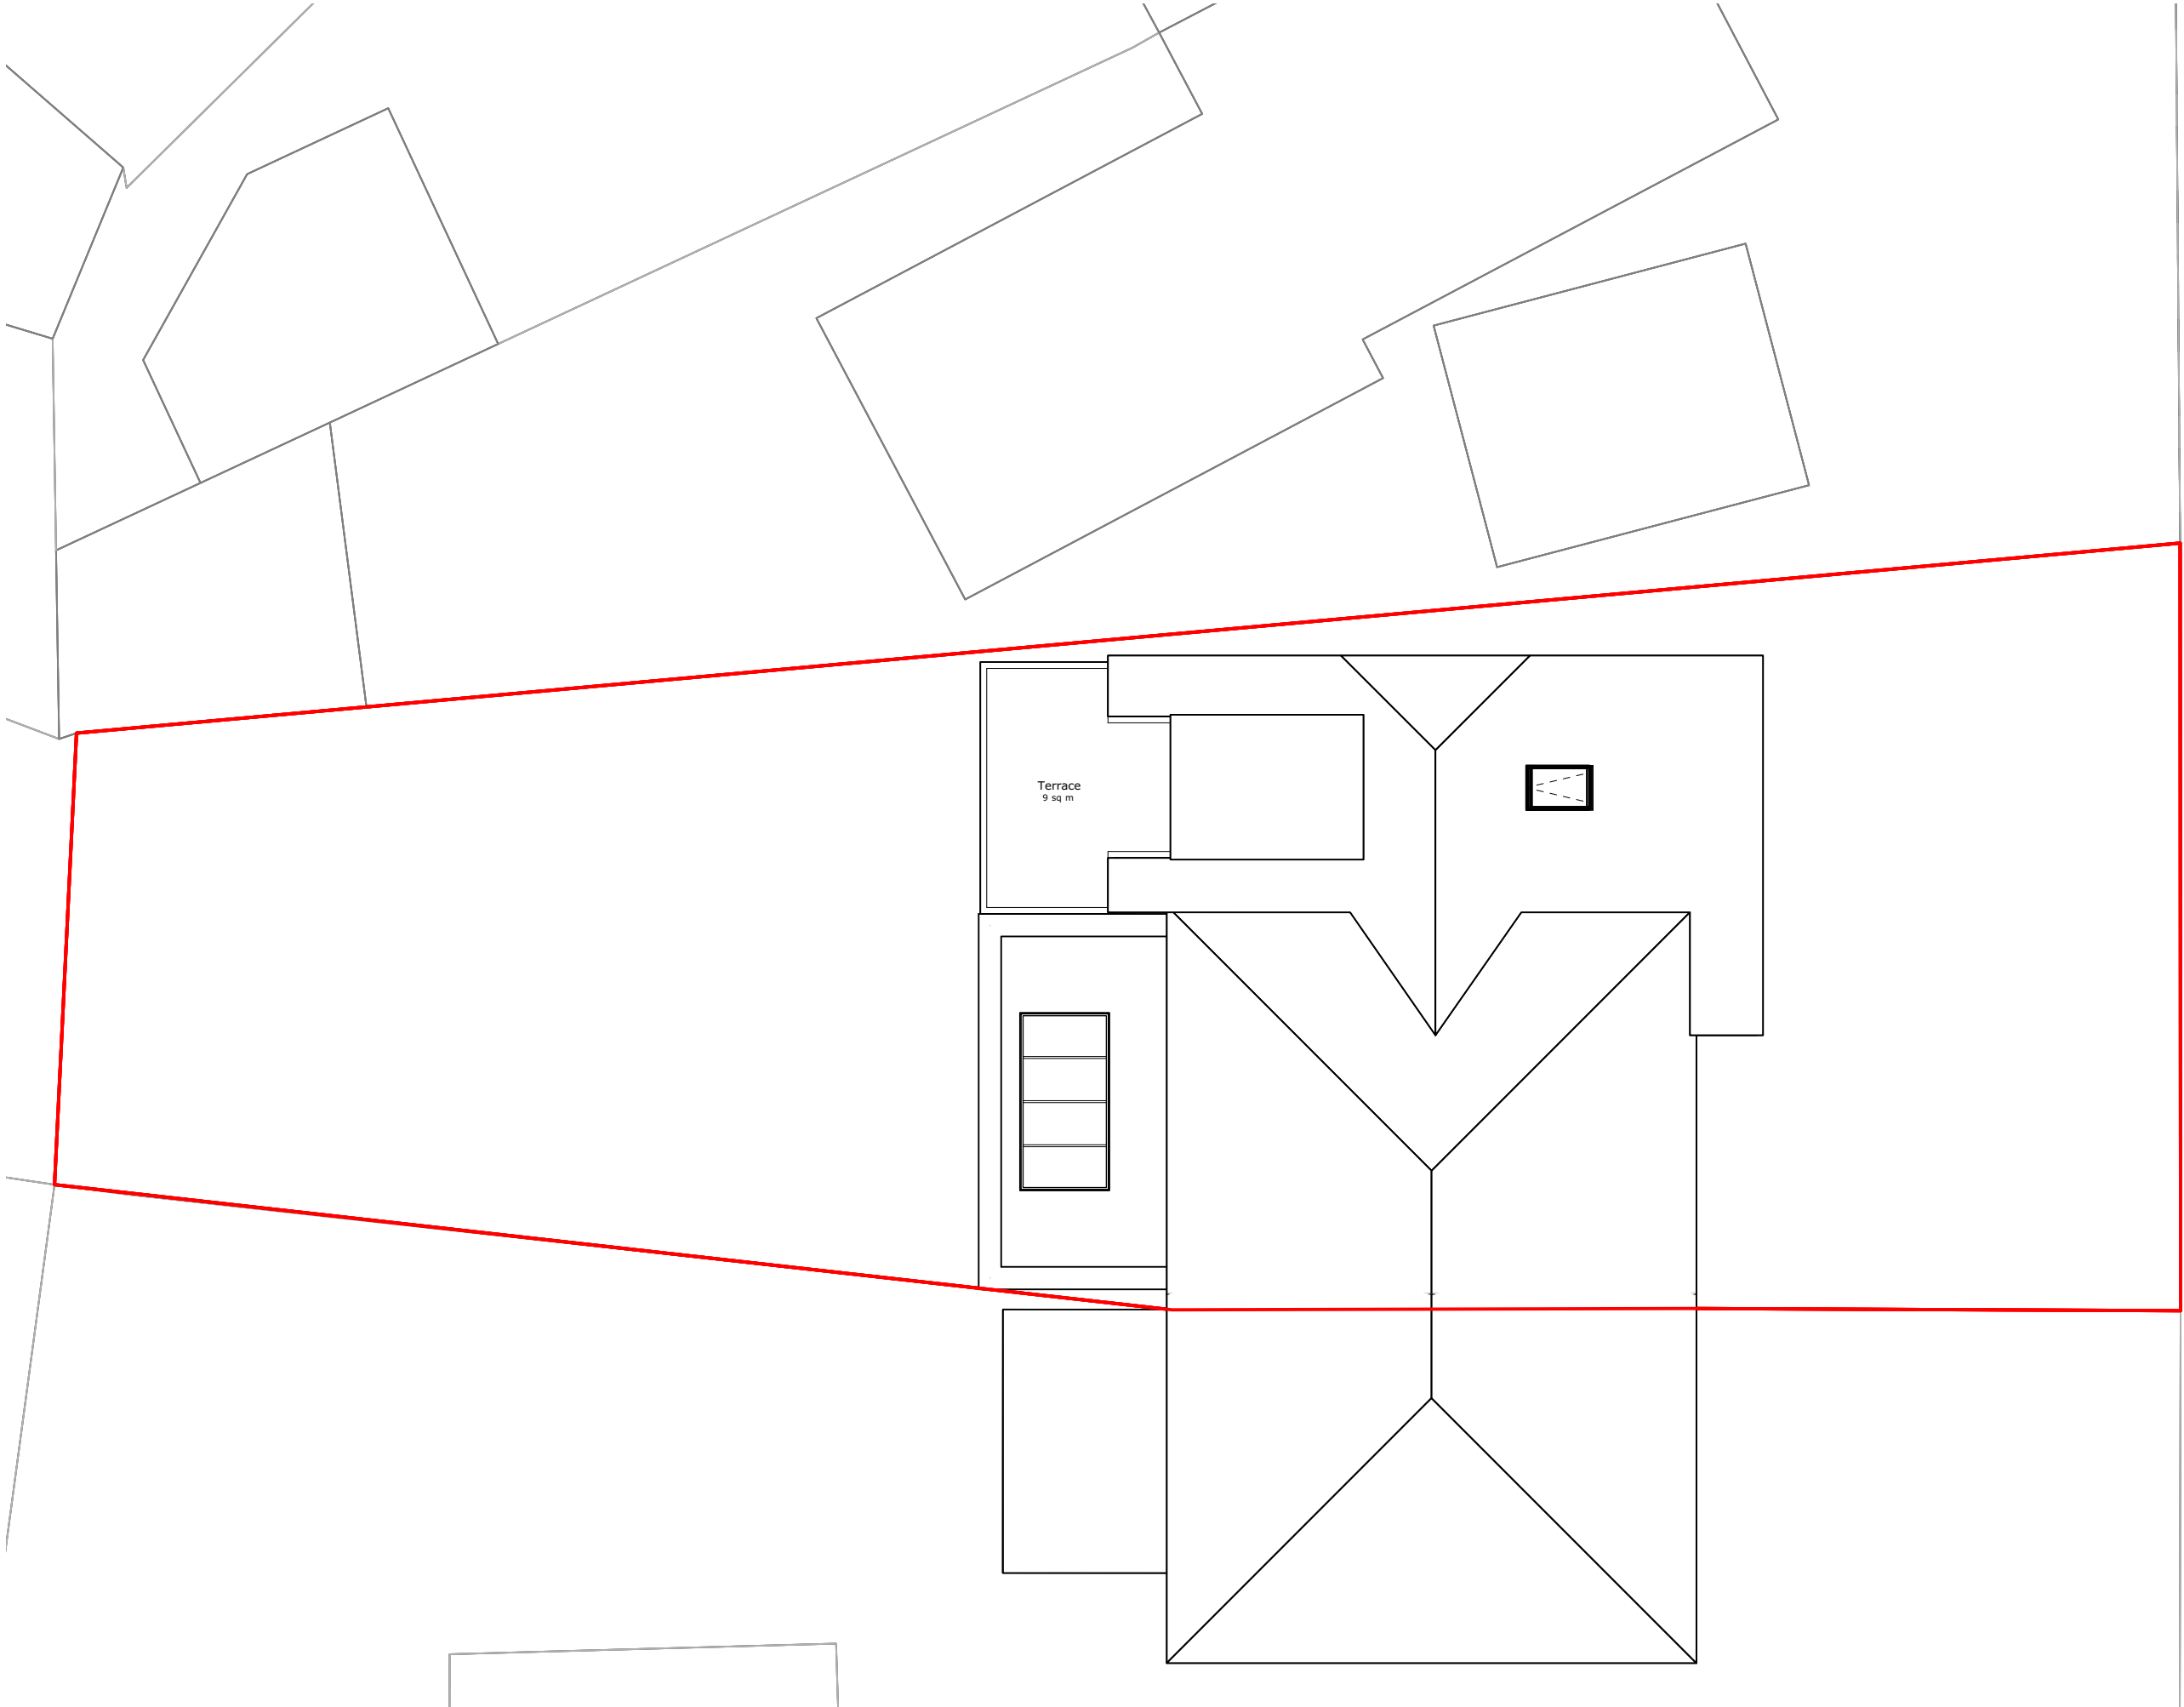

ROYD AVENUE

P01 08/01/2024 Planning

DO NOT SCALE FROM DRAWINGS.

Client
Mr & Mrs Goodinson

Address
16 Royd Avenue,
Cudworth, S72 8LE

Project
16 Royd Avenue

Drawing
Proposed Site Plan



E: rachel@rldmstudio.co.uk
T: 07595603049

Scale
1:100 @ A3

Date
08/01/2024

Dwg No.
2315-RLDM-00-DR-A-00002

Rev: P01

1 Proposed Site Plan
Scale: 1:100

