




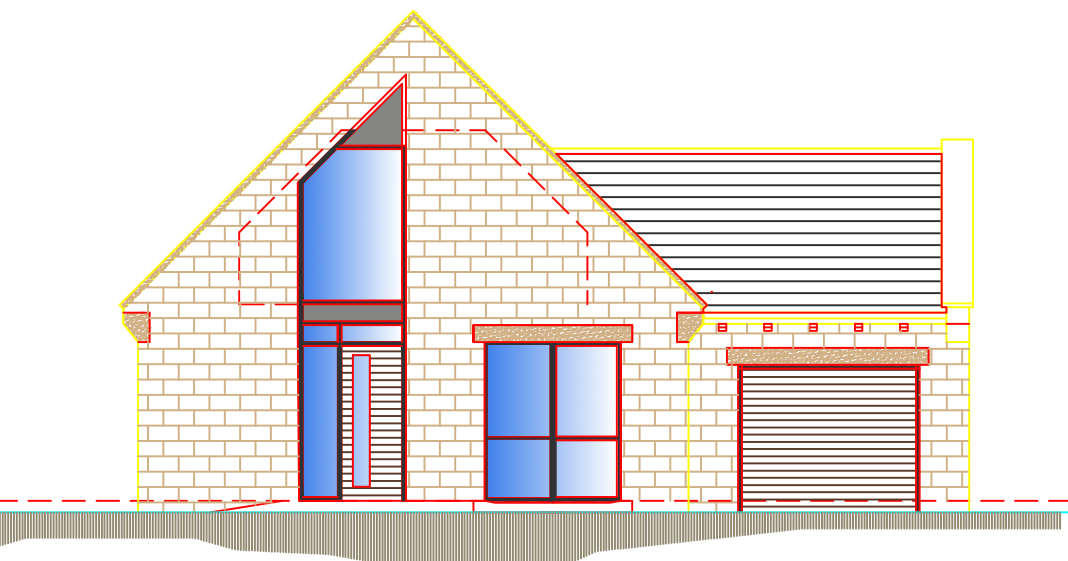

FRONT ELEVATION
PLOT 1

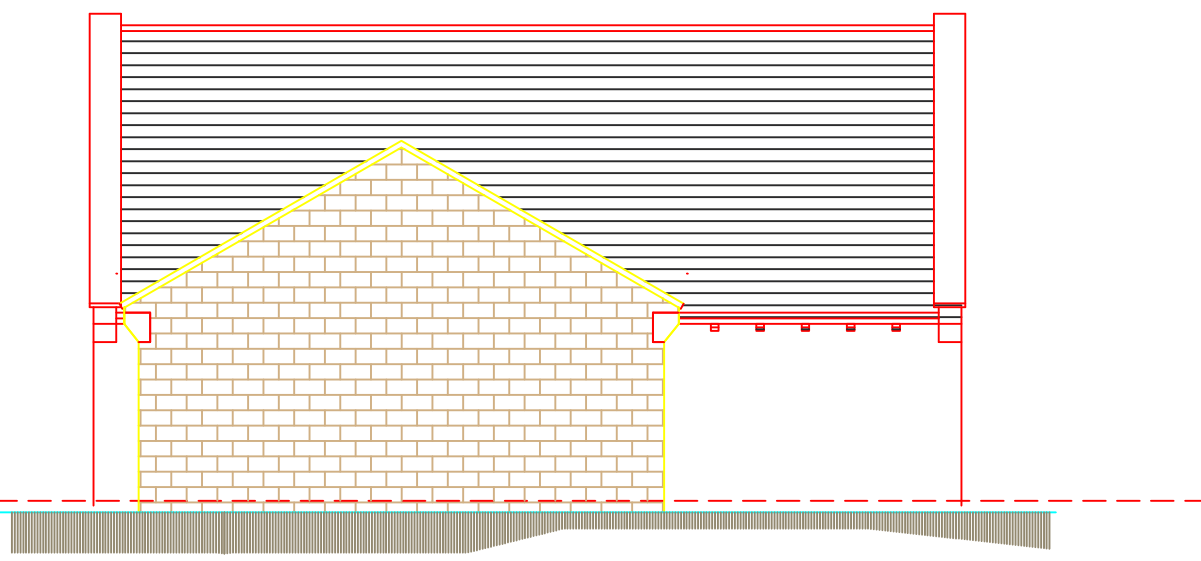

SIDE ELEVATION

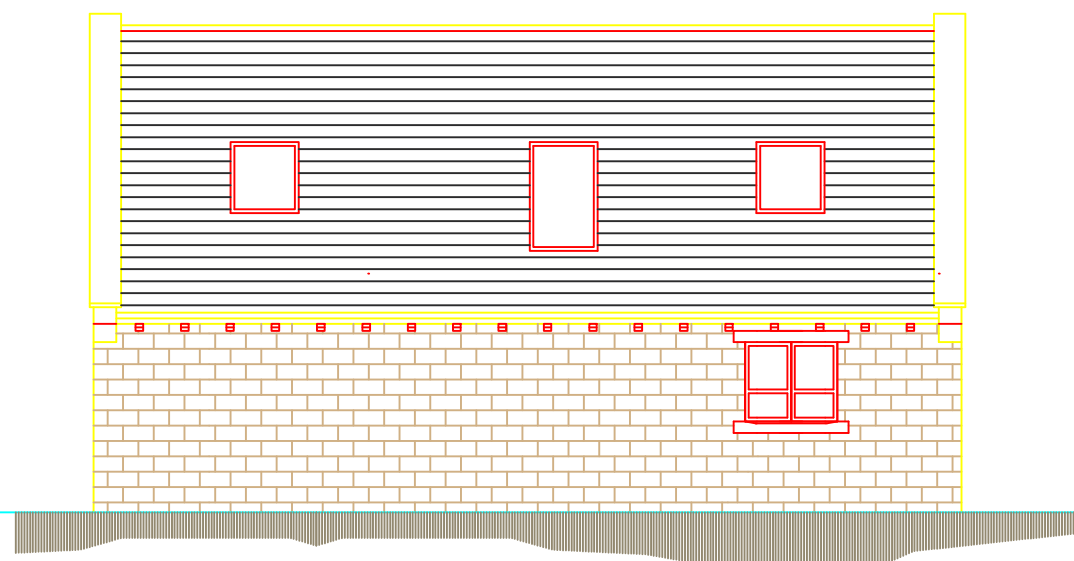


WEST ELEVATION



REAR ELEVATION




FRONT ELEVATION
PLOTS 23 & 4

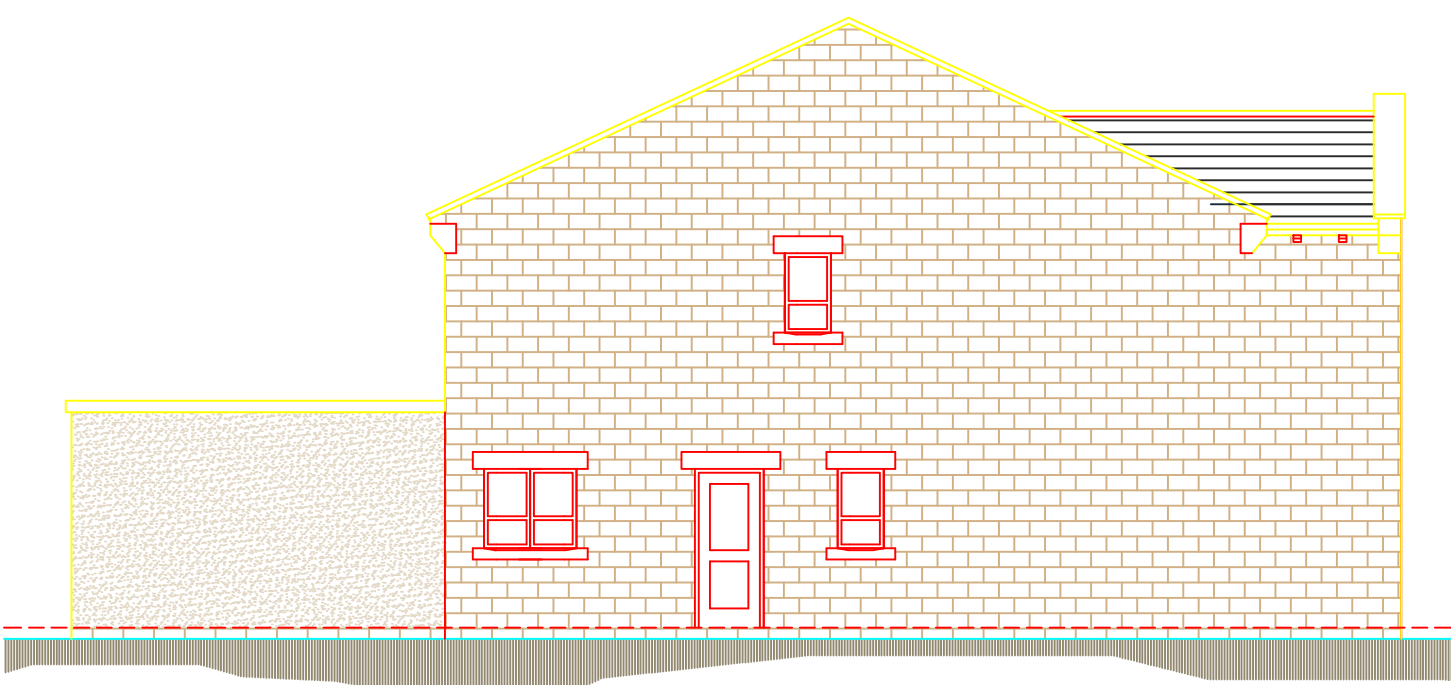

SIDE ELEVATION



WEST ELEVATION

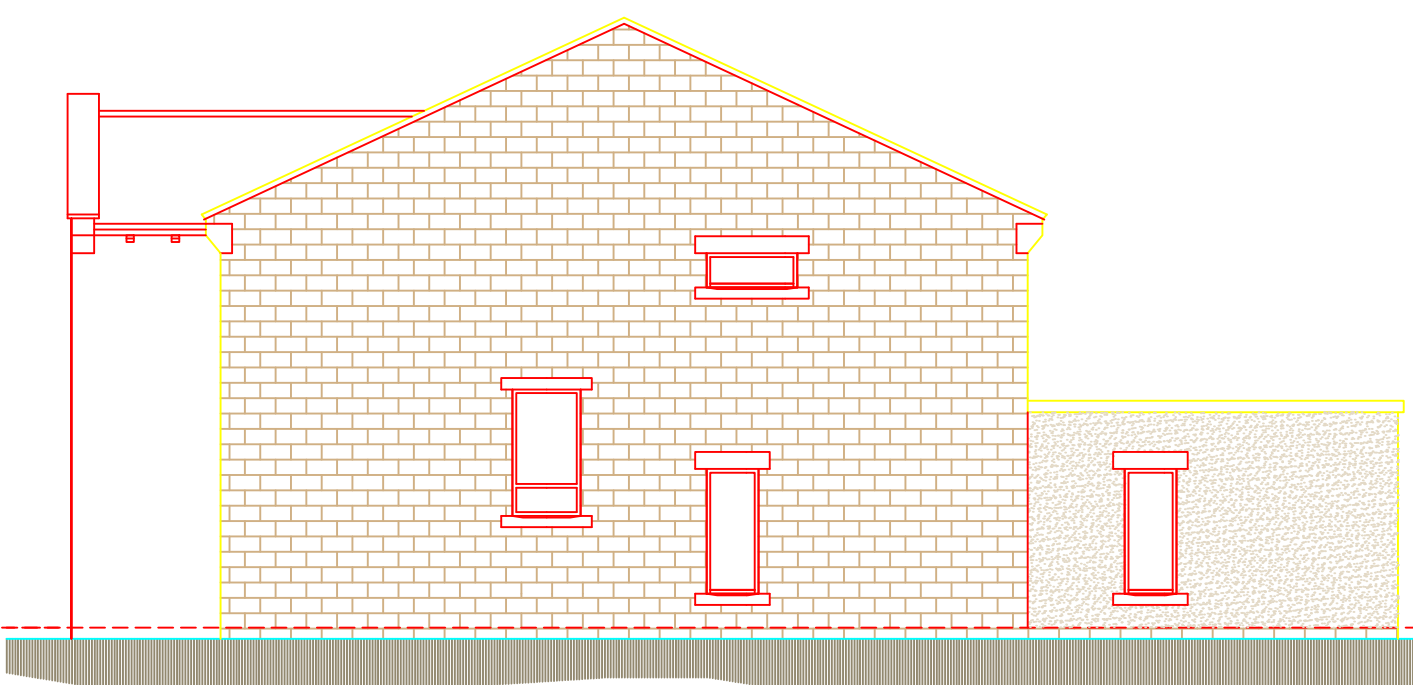

REAR ELEVATION

EXTERNAL MATERIALS TO BE:
EXTERNAL WALLS NATURAL COURSED STONE-PITCHED FACE
CREAM RENDER TO SINGLE STOREY REAR SECTION
ROOF TO BE MARLEY MODERN, DARK GREY INTERLOCKING CONCRETE TILES
WINDOWS TO BE "ANTHRACITE" GREY UPVC

			OFFICE ONE, 34 VICTORIA ROAD, BARNLSLEY, S70 2BU			Phone: 01226 208482									
ARCHITECTURAL SERVICES						Client.									
Project. RESIDENTIAL DEVELOPMENT ON LAND AT MARTIN CROFT, SILKSTONE BARNLSLEY, S75 4JS						DEVELOPMENTS BY BOUTIQUE									
Drawing Title. PLANS AND ELEVATIONS ALL PLOTS						Date. FEB 22022		Scale. 1:100 @ A1							
						Ref. 19-072		Dwg. No. 15							
						Rev.									
Date						Suffix		Description		Date		Suffix		Description	