



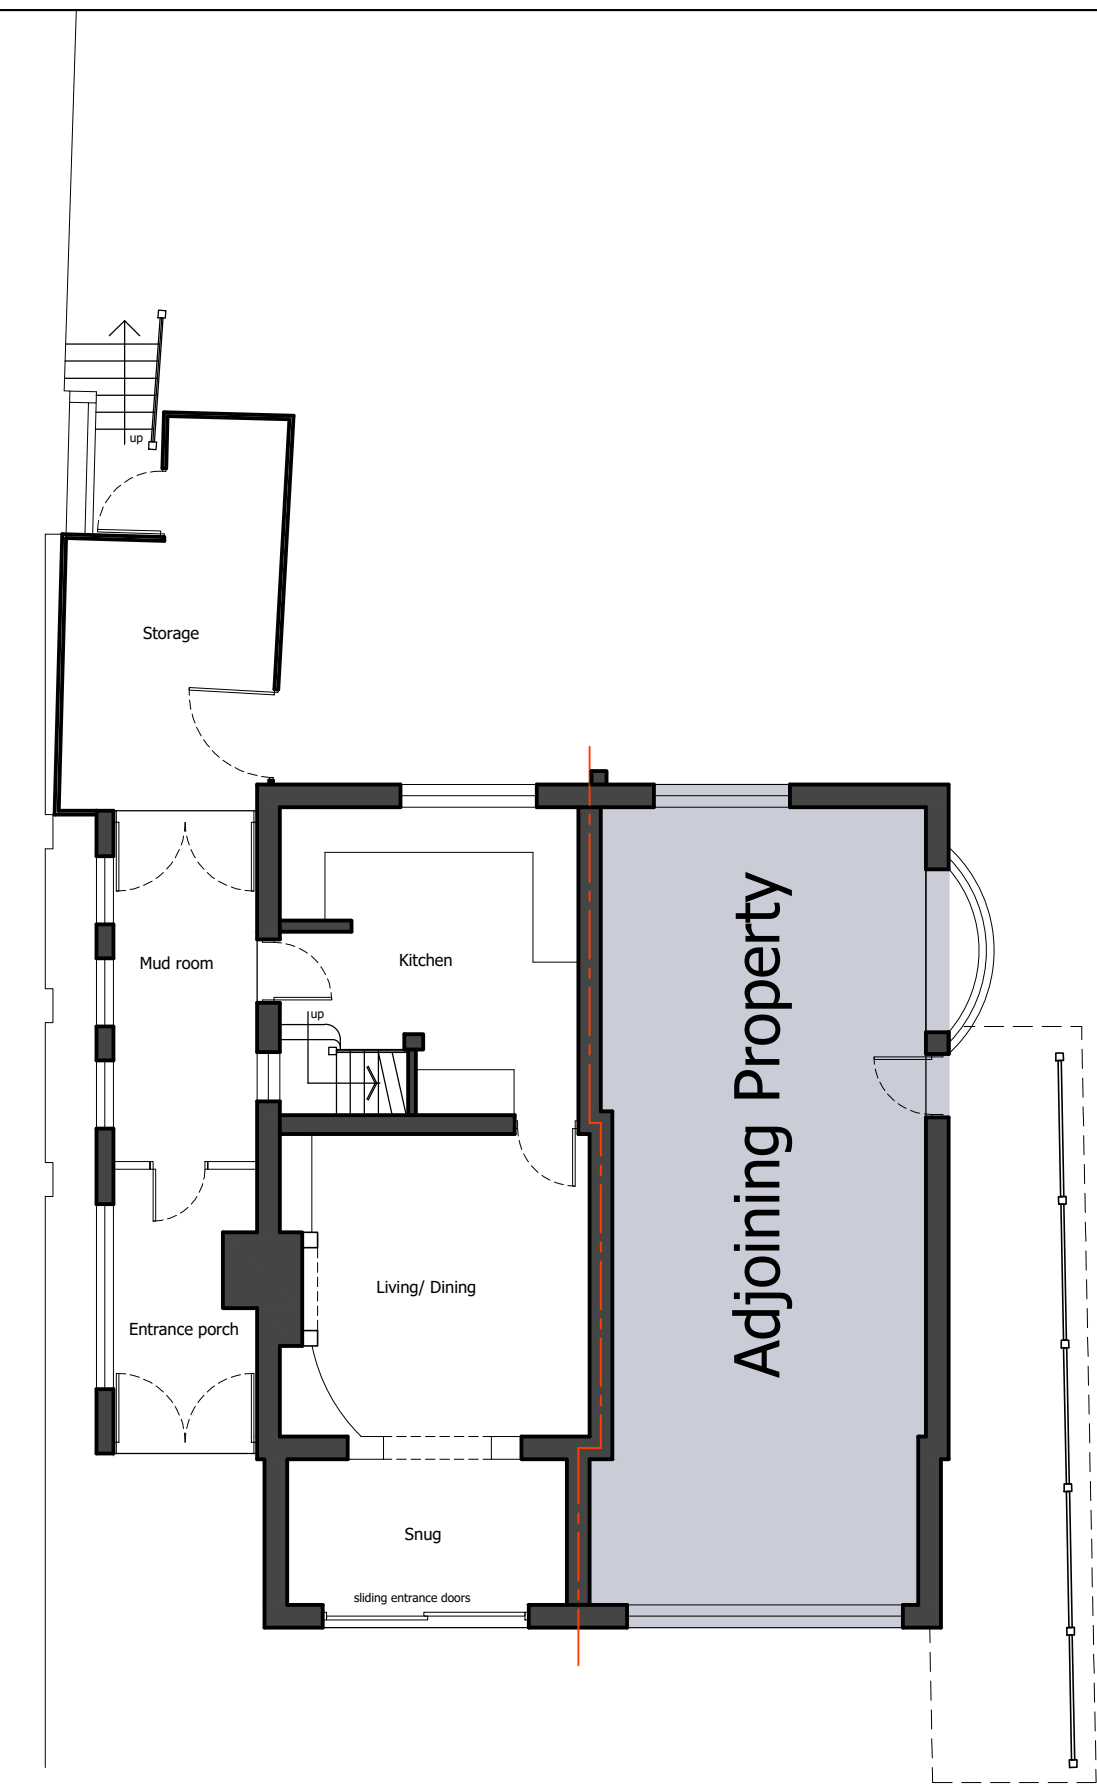

GROUND FLOOR PLAN

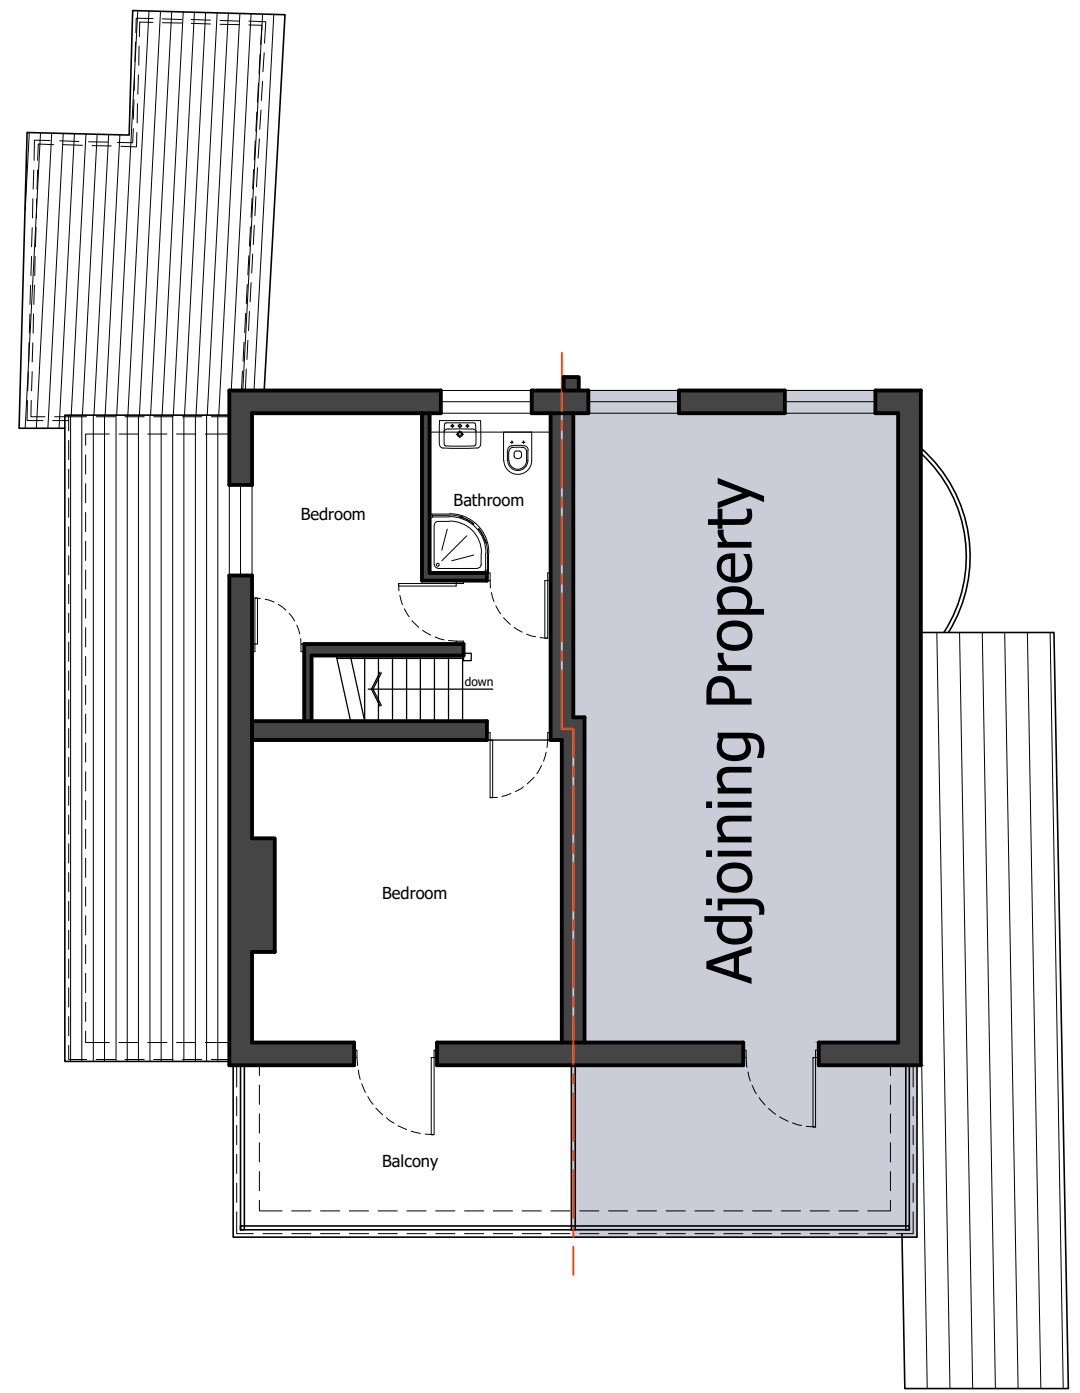

FIRST FLOOR PLAN



randle  
white  
architects

- The Copyright of this drawing belongs to Randle White Ltd and shall not be used or reproduced in any form without its express permission. The moral right of the Author is hereby asserted - Copyright © 2000.
- Do not scale from this drawing for the purpose of construction - Work to figured dimensions only. All dimensions to be checked on site prior to the execution of any work.
- For the avoidance of doubt all dimensions are measured to wall structure and not the finishes unless otherwise stated.
- Where any discrepancy is found to exist within or between drawings and/or documents it should be reported to the architect immediately.
- Randle White Ltd shall not be liable for any use of drawings & documents for any purpose other than for which the same were prepared by or on behalf of Randle White Ltd.

| Rev  | date     | Initial | Rev |
|------|----------|---------|-----|
| RevA | 06-06-23 |         |     |

Description  
Further room names added to drawing to highlight orientation of house



Anne Dransfield & Paul Buckingham  
158 New Rd, Staincross, Mapplewell, Barnsley S75 6PP  
**EXISTING FLOOR PLANS**  
By JB  
March 2023  
**23-010 (EXT)10**  
Scale 1:100@A3 [L]  
Rev A

Randle White Limited  
11 Bradshaw Lane  
Grappenhall  
Cheshire  
WA4 2NJ  
01925 601670  
www.randlewhite.co.uk