


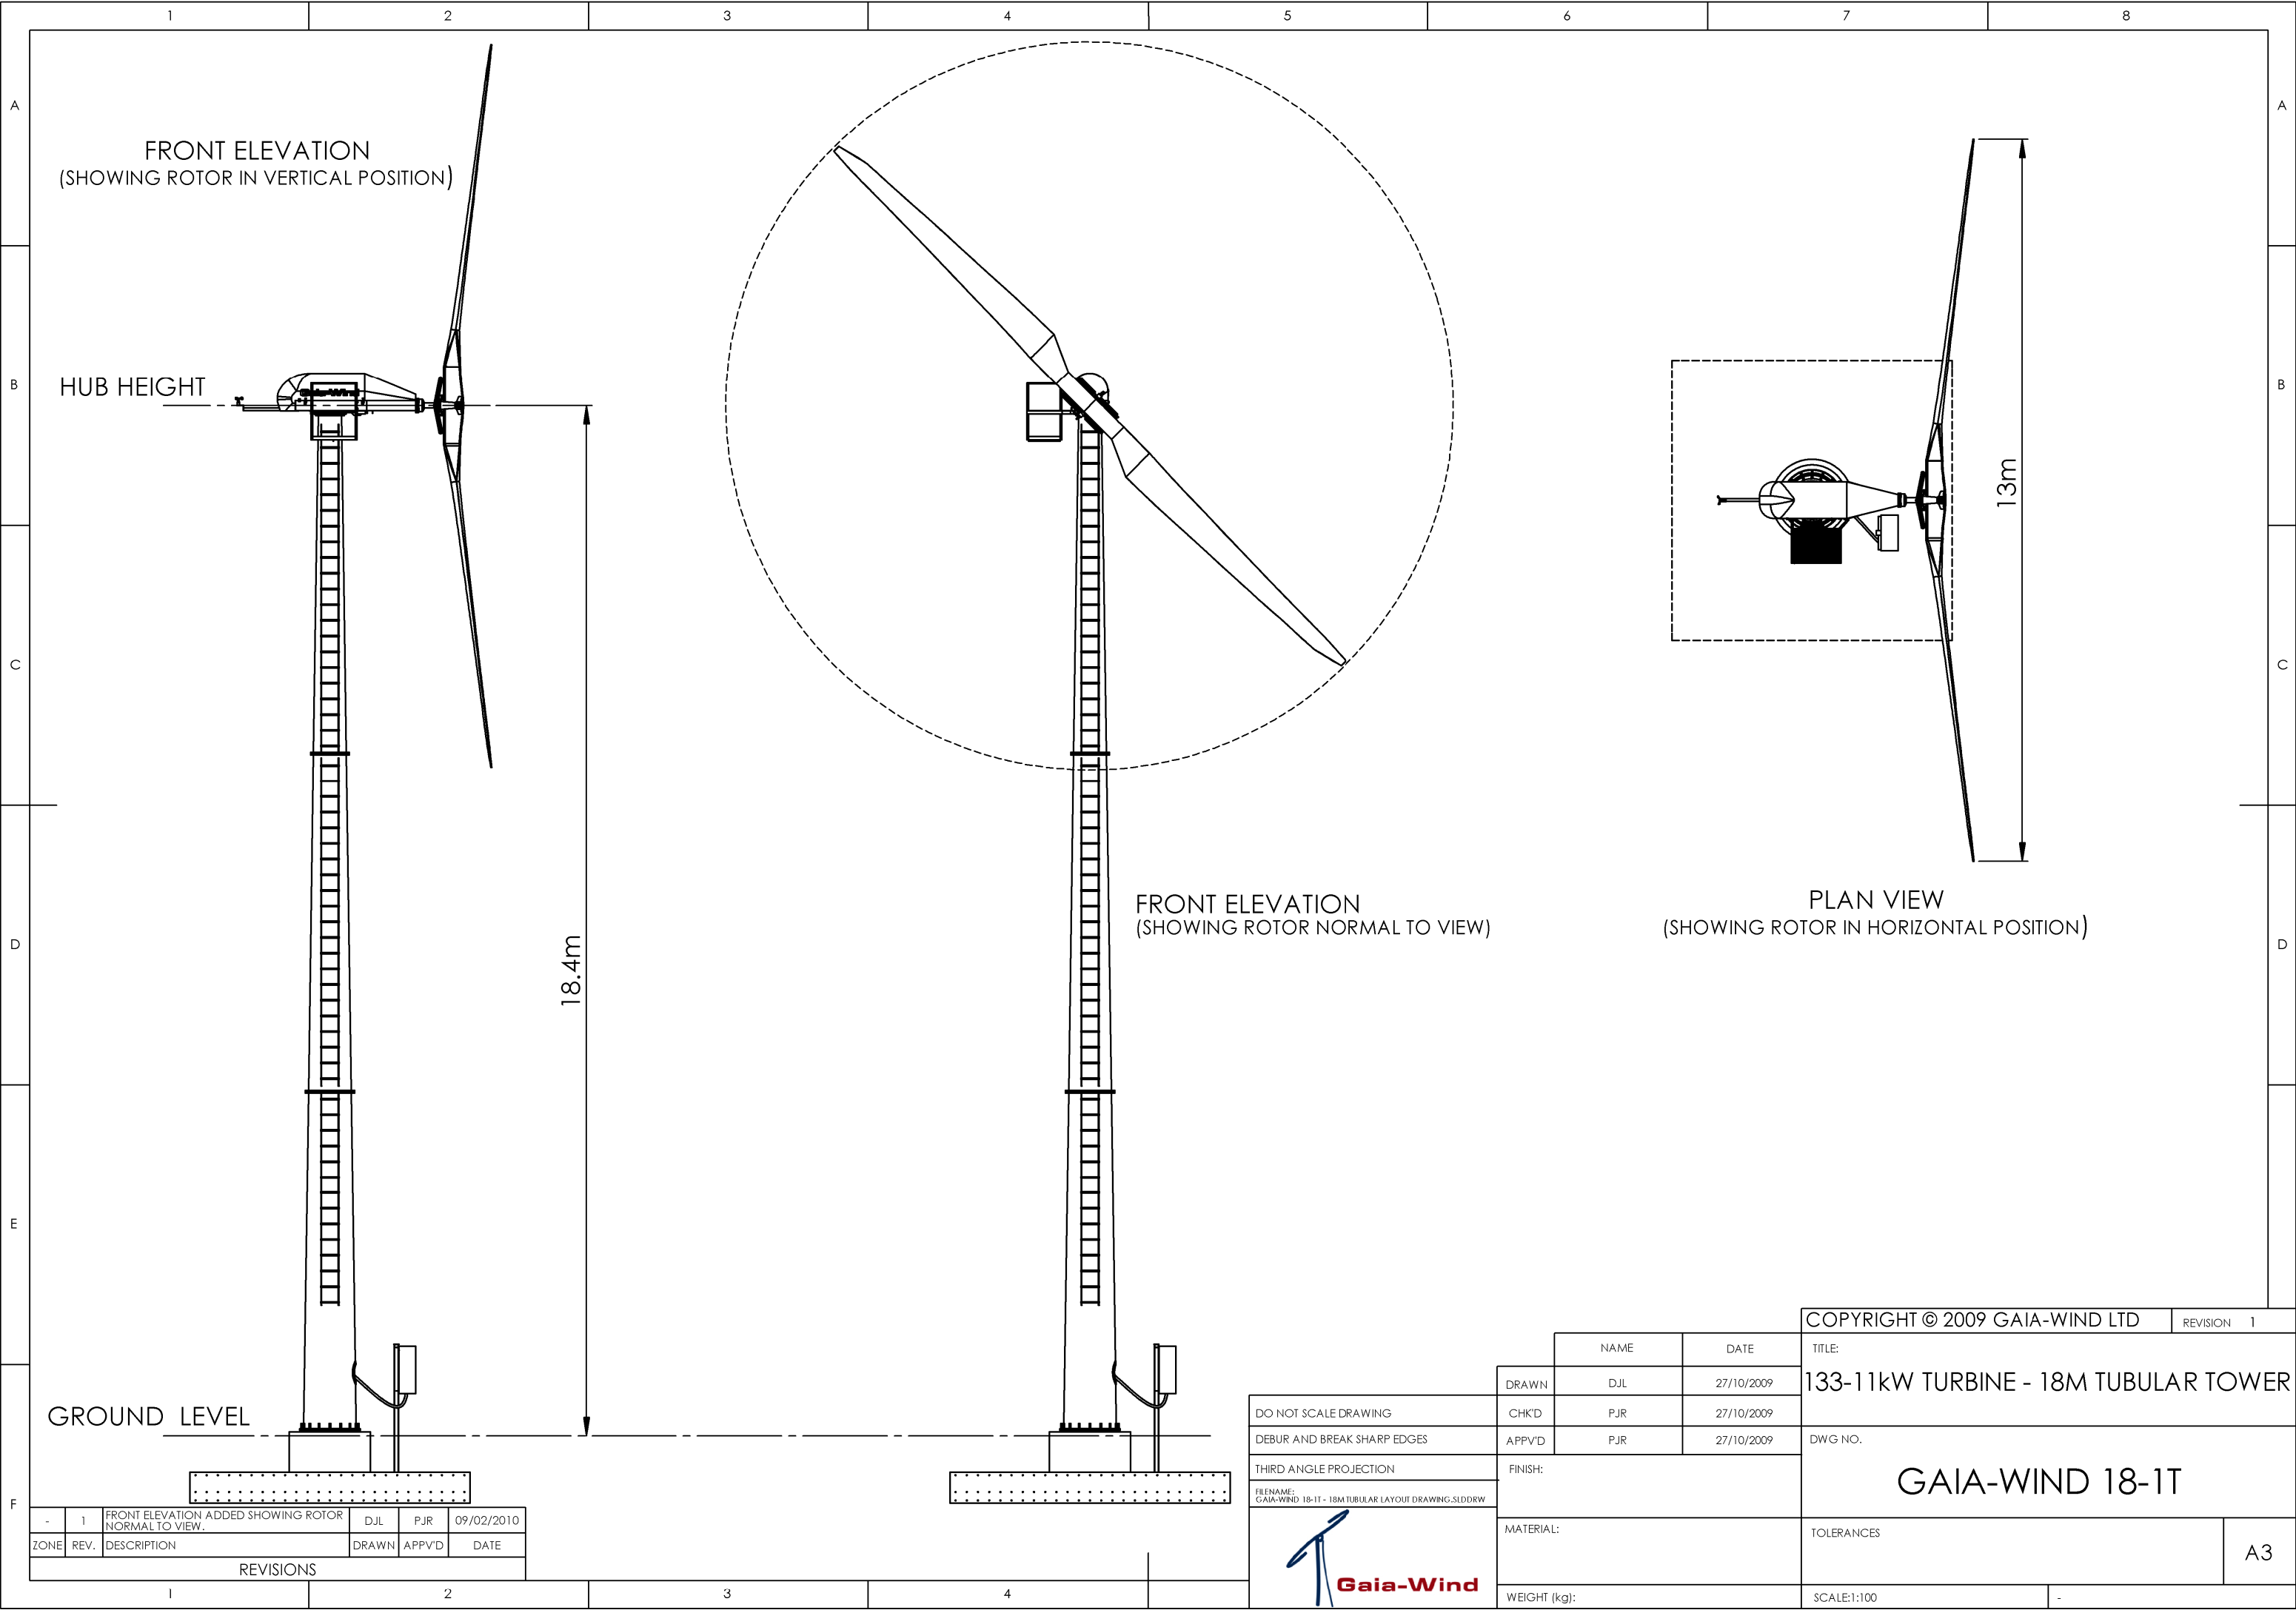

-	1	FRONT ELEVATION ADDED SHOWING ROTOR NORMAL TO VIEW.	DJL	PJR	09/02/2010
ZONE	REV.	DESCRIPTION	DRAWN	APPV'D	DATE

REVISIONS

DO NOT SCALE DRAWING			DRAWN		NAME	DATE	COPYRIGHT © 2009 GAIA-WIND LTD		REVISION	1
DEBUR AND BREAK SHARP EDGES			CHK'D		DJL	27/10/2009	TITLE:			
THIRD ANGLE PROJECTION			APPV'D		PJR	27/10/2009	133-11kW TURBINE - 18M TUBULAR TOWER			
FILENAME: GAIA-WIND 18-1T - 18M TUBULAR LAYOUT DRAWING.SLDDRW			FINISH:				DWG NO.			
			MATERIAL:				GAIA-WIND 18-1T			
			WEIGHT (kg):				TOLERANCES			
							SCALE:1:100			
							-			