


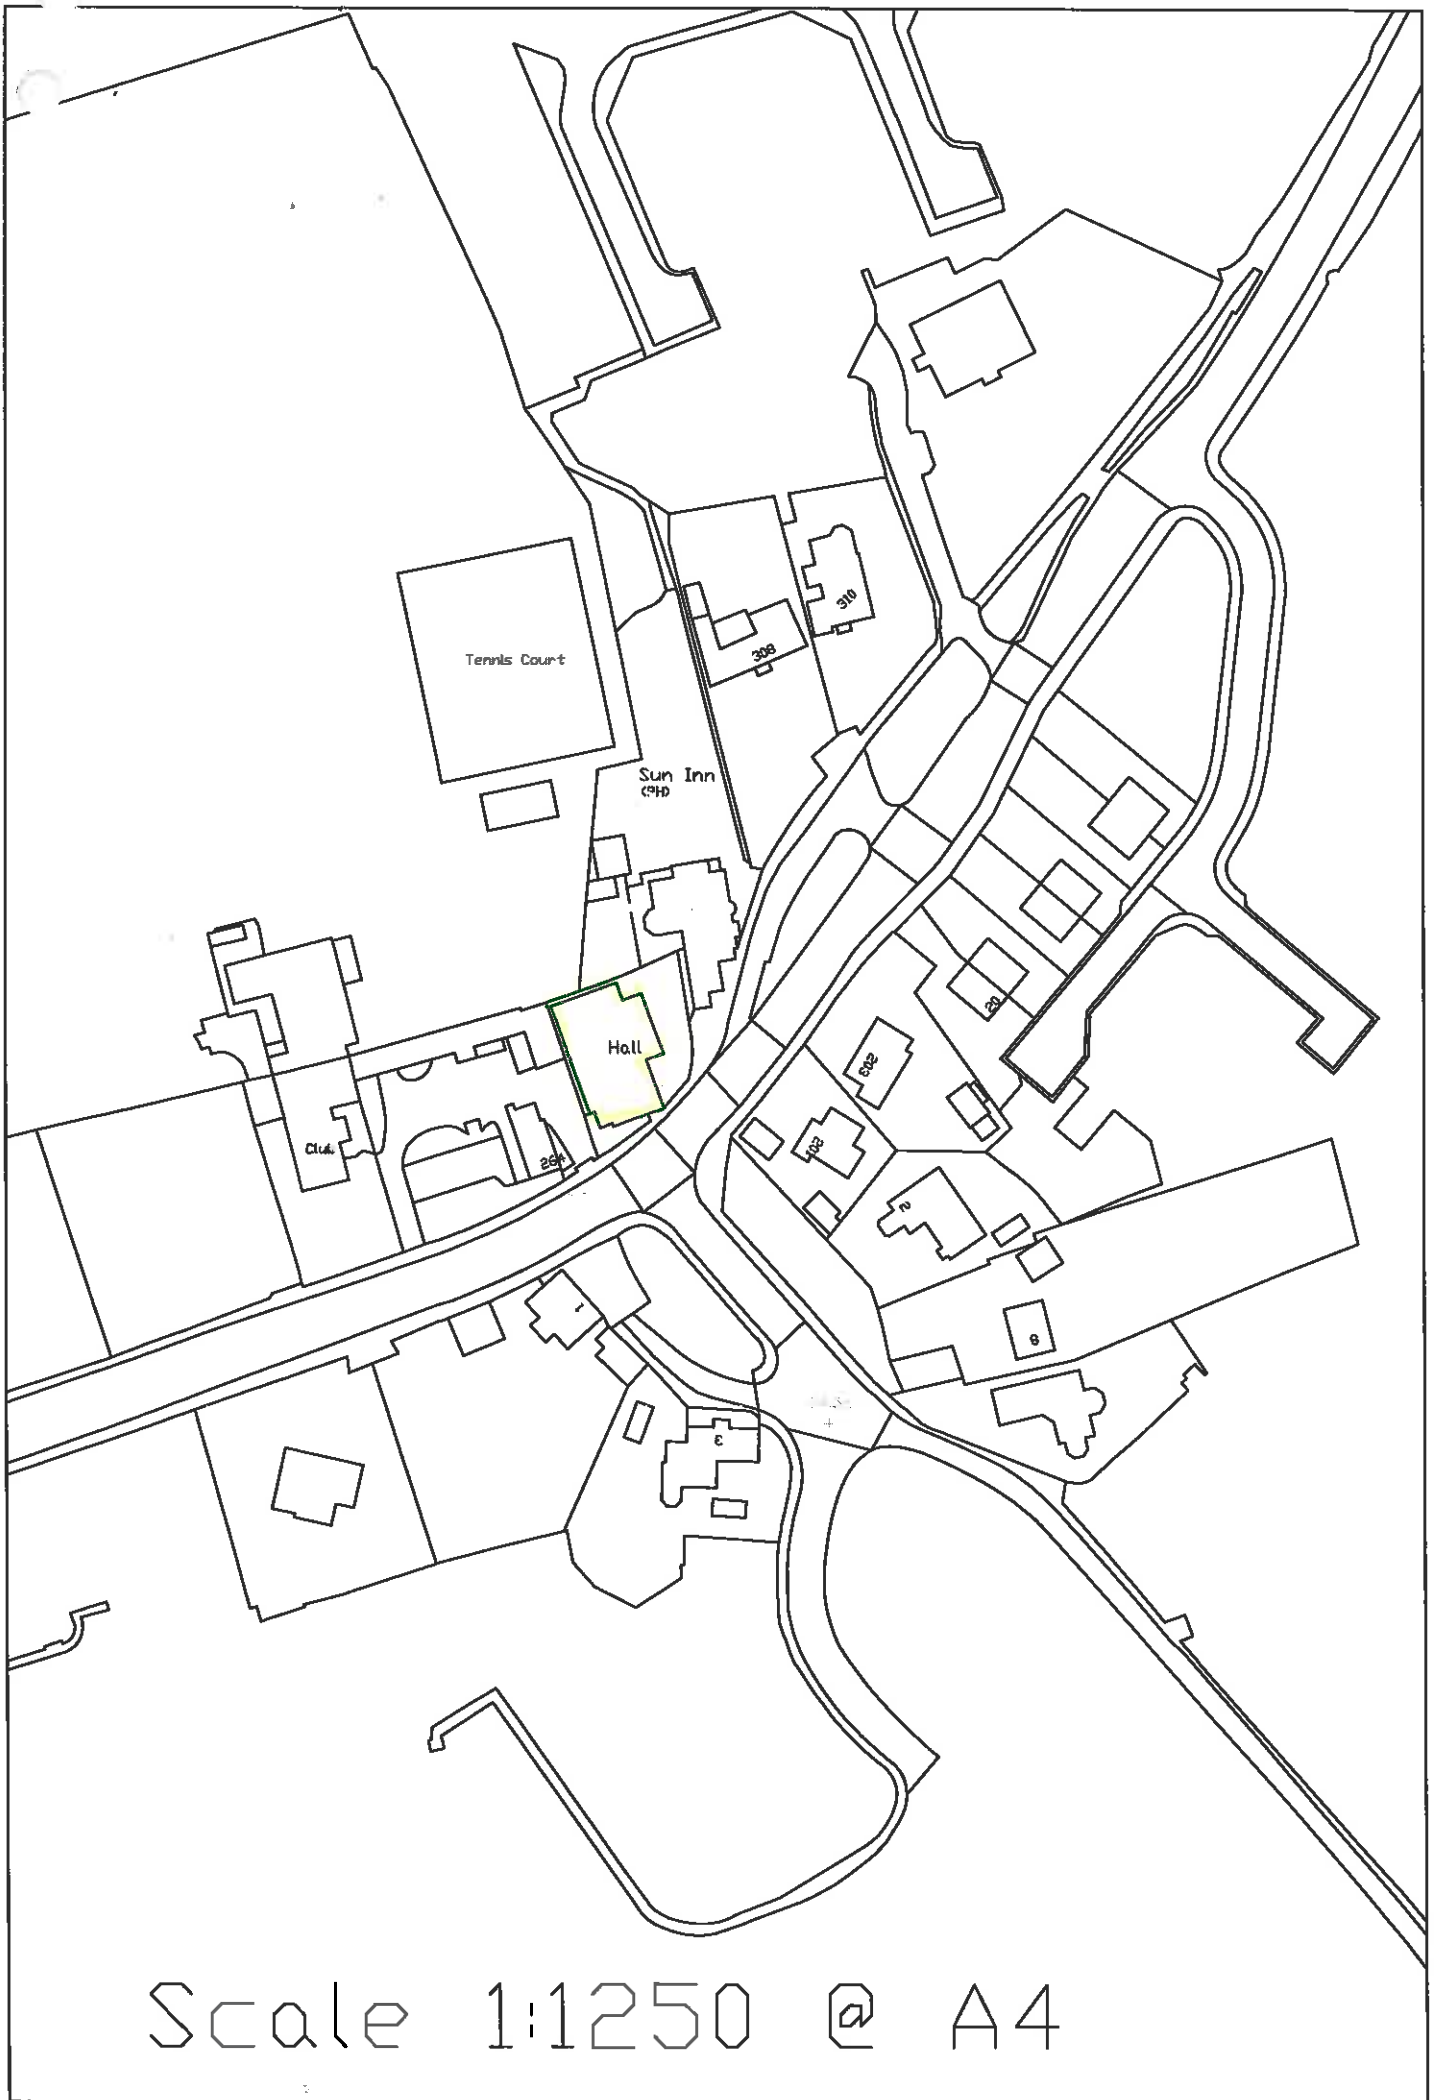


RED LINE
BOUNDARY FOR
SPS MOTORCYCLES.

Hall

264

Scale 1:200 @ A4

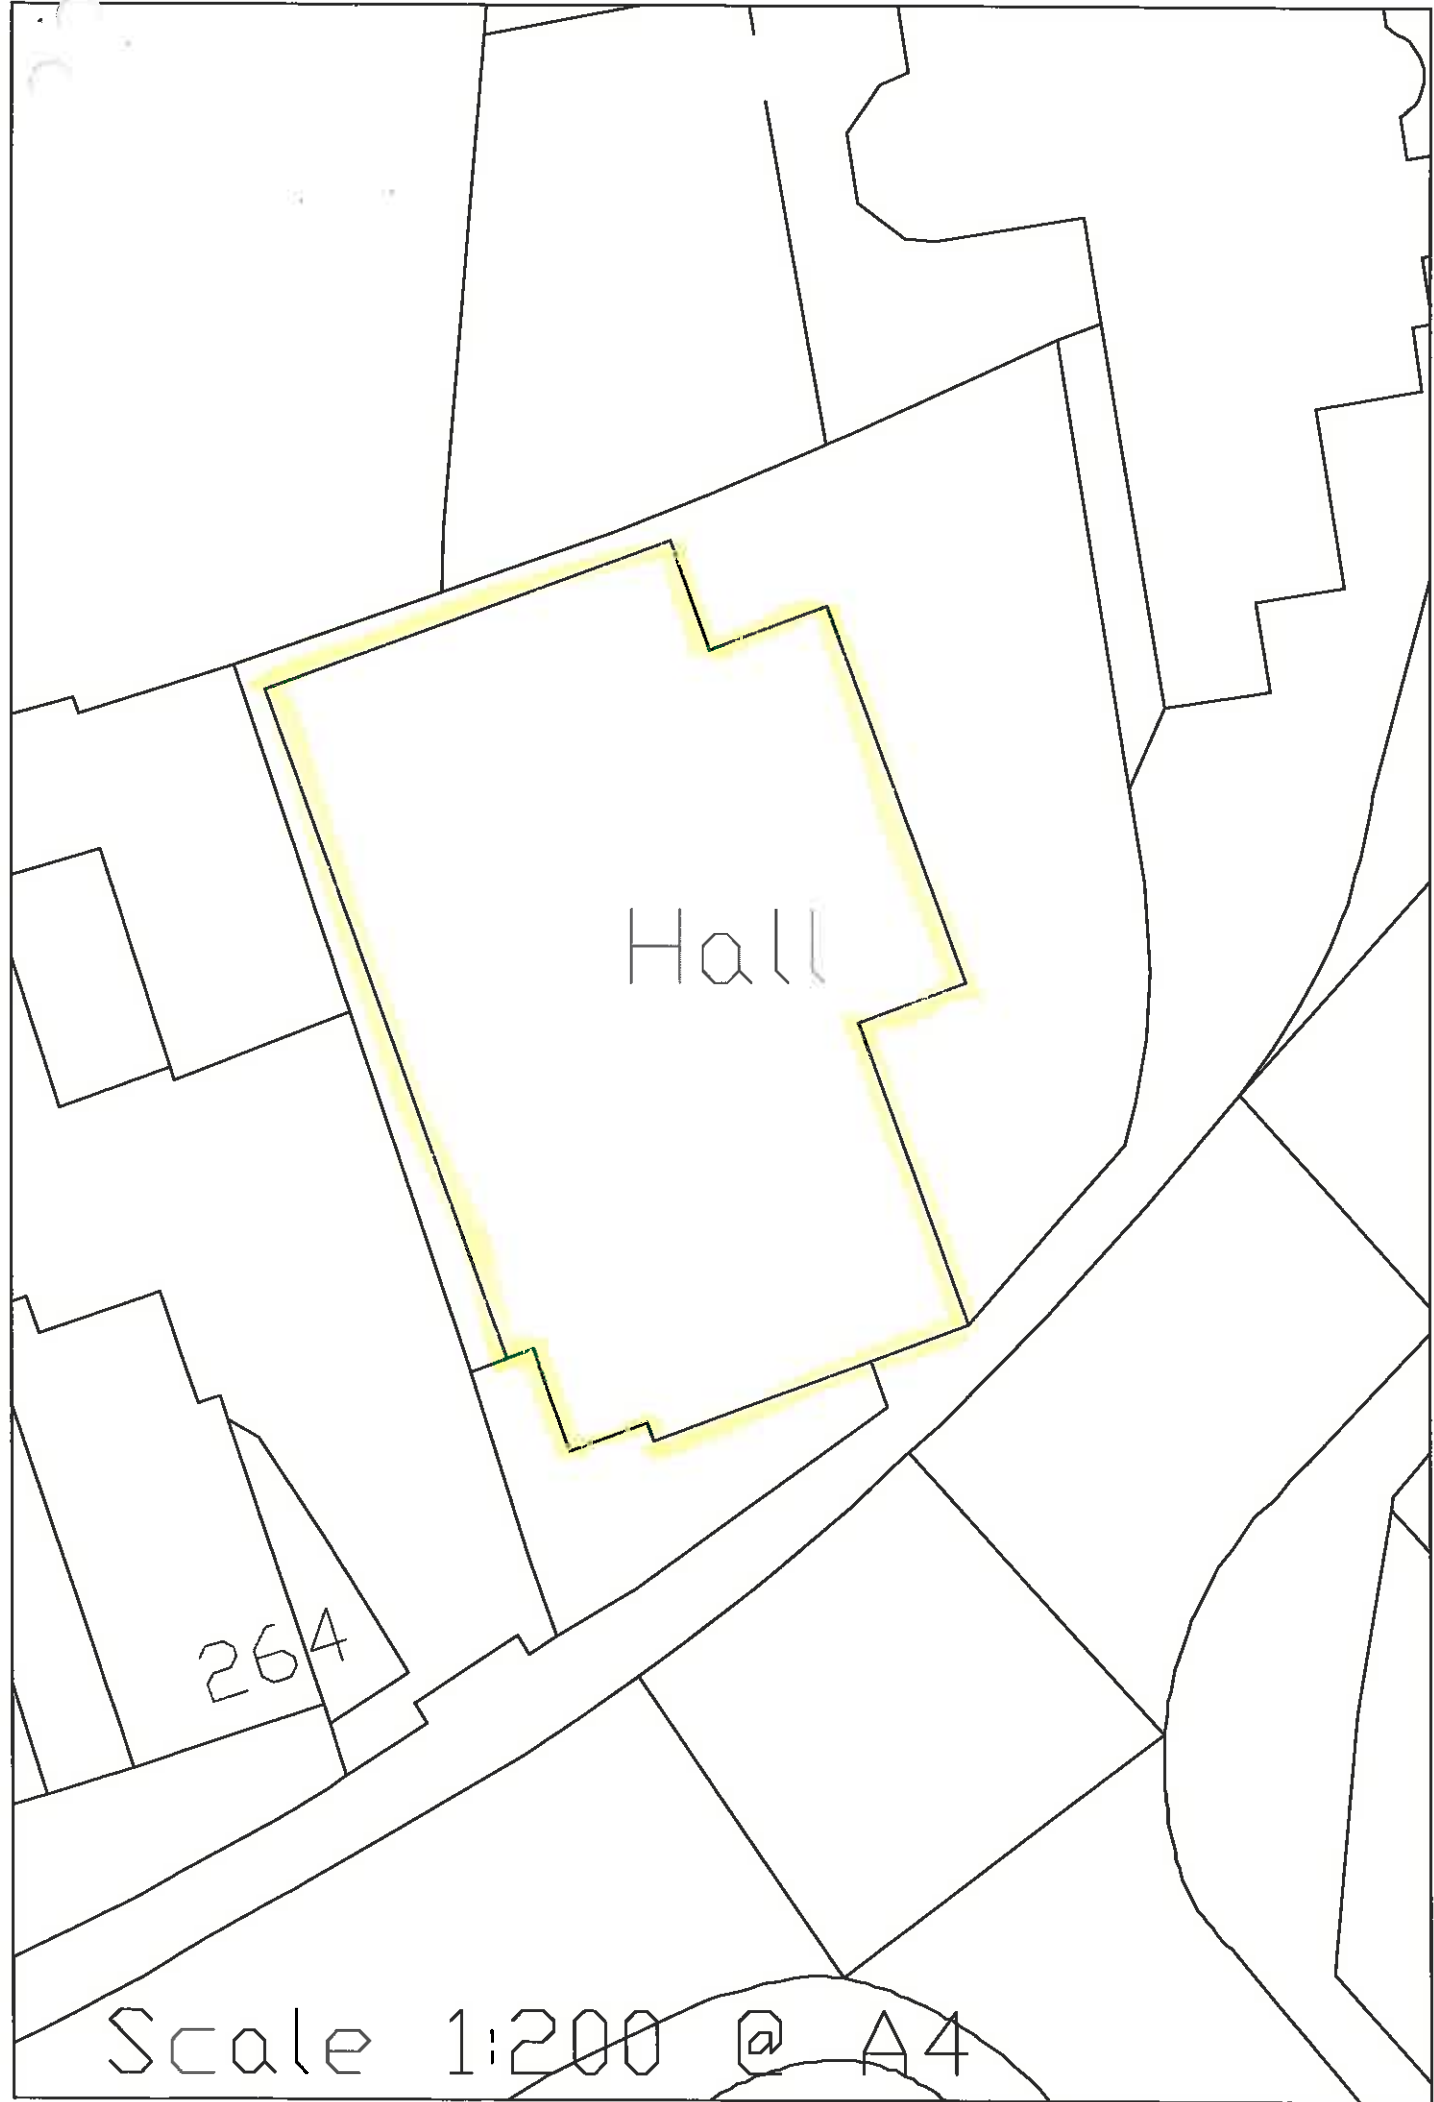

A site plan showing a building labeled 'Hall' with a yellow boundary. The building is irregularly shaped with several protrusions and indentations. It is surrounded by other building footprints and a road. A road number '264' is visible on the left. The scale is given as 1:200 @ A4.

Hall

264

Scale 1:200 @ A4