



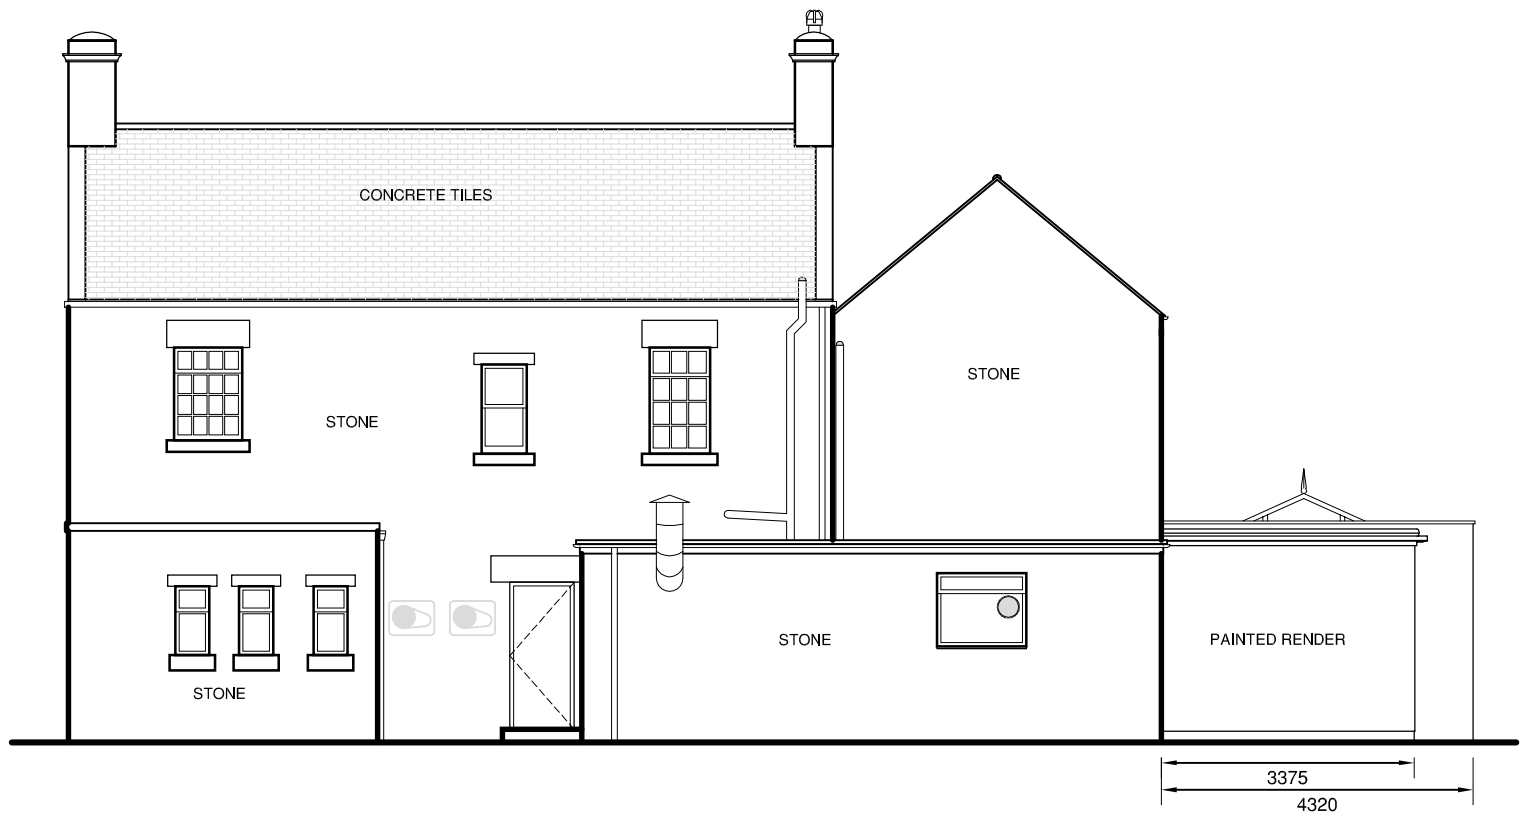


PROPOSED NORTH ELEVATION
SCALE 1:100

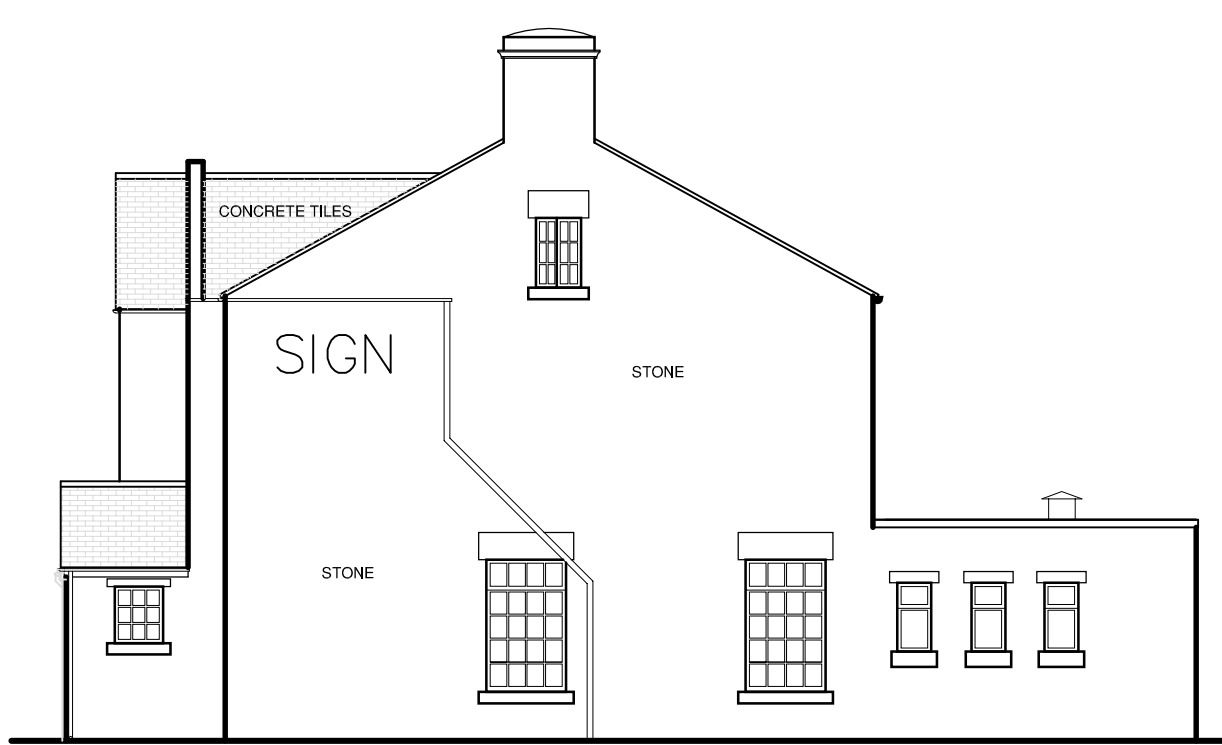






PROPOSED EAST ELEVATION
SCALE 1:100



PROPOSED SOUTH ELEVATION
SCALE 1:100

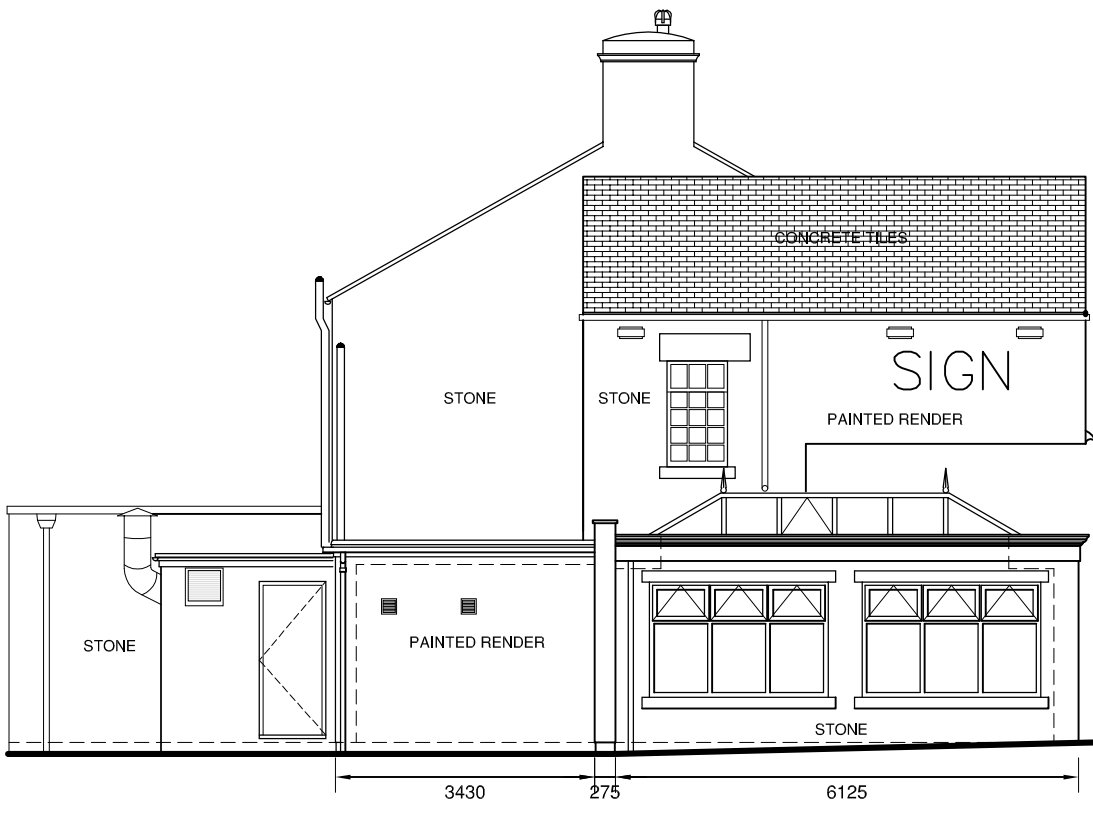

PROPOSED WEST ELEVATION
SCALE 1:100

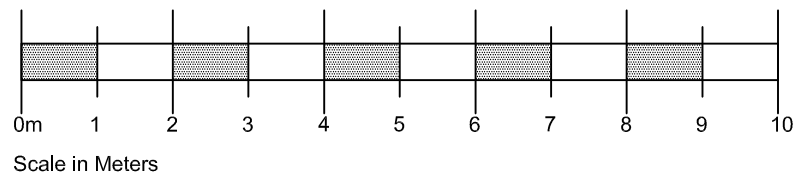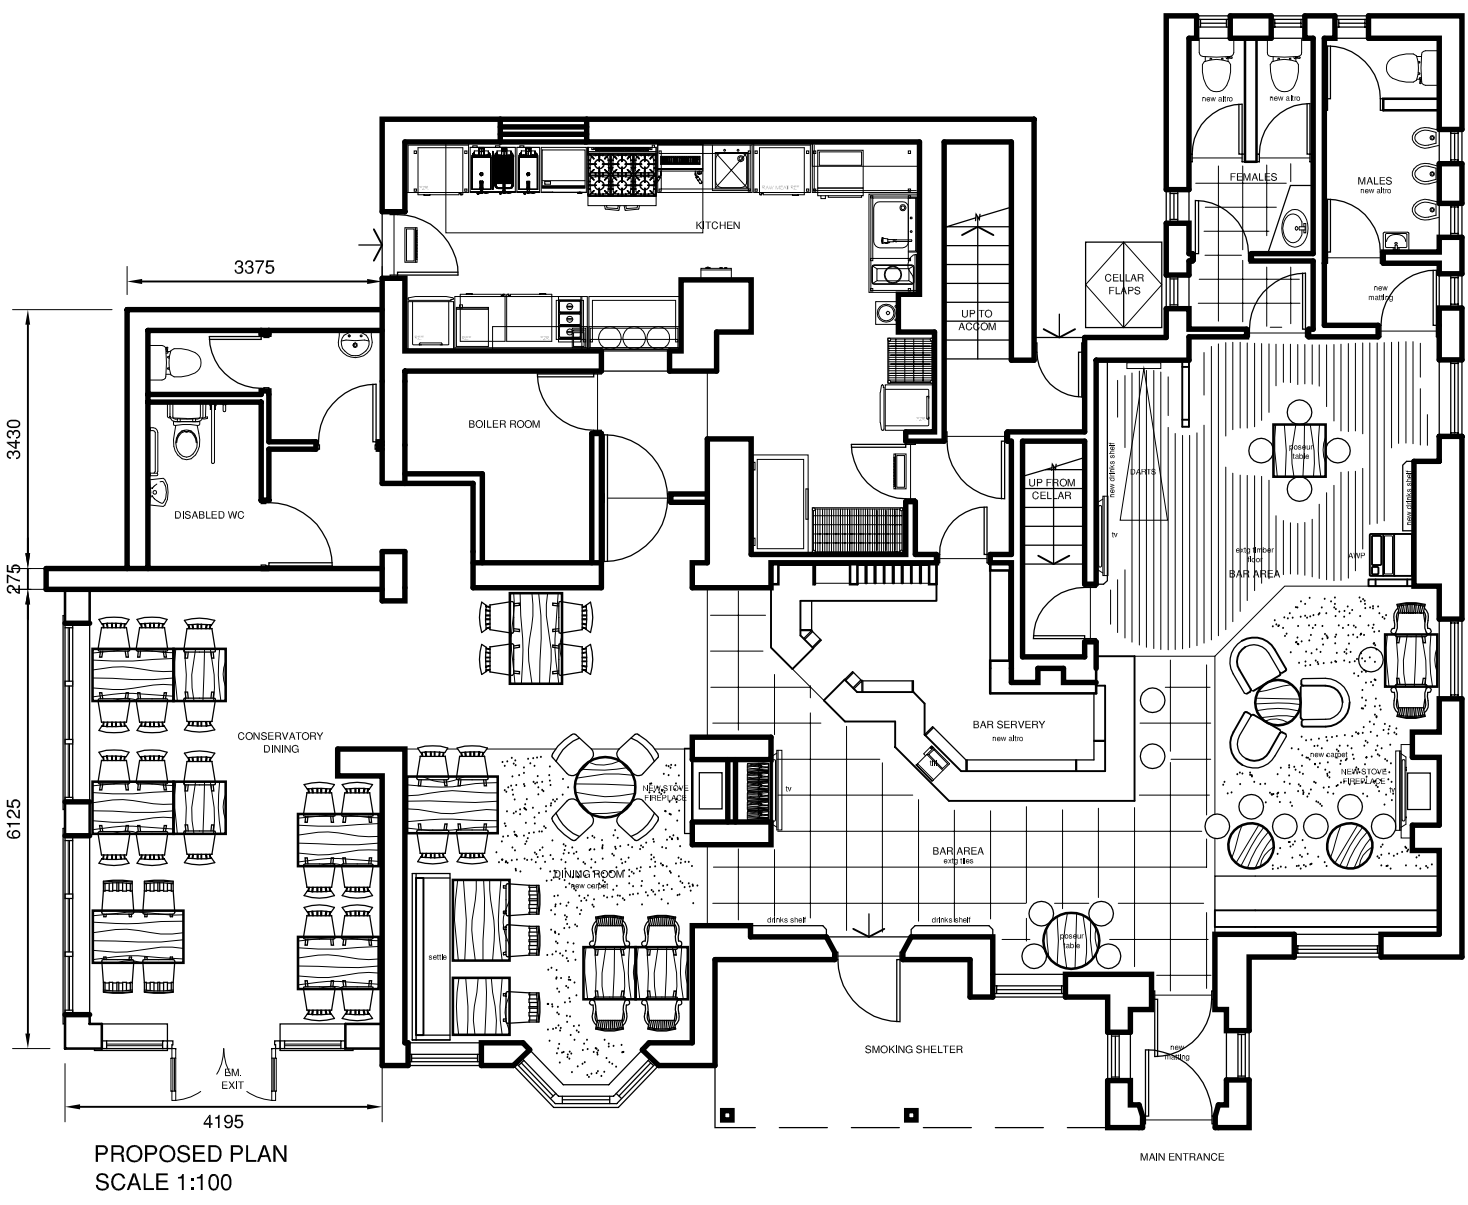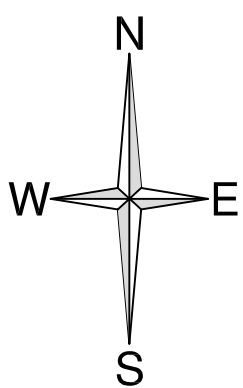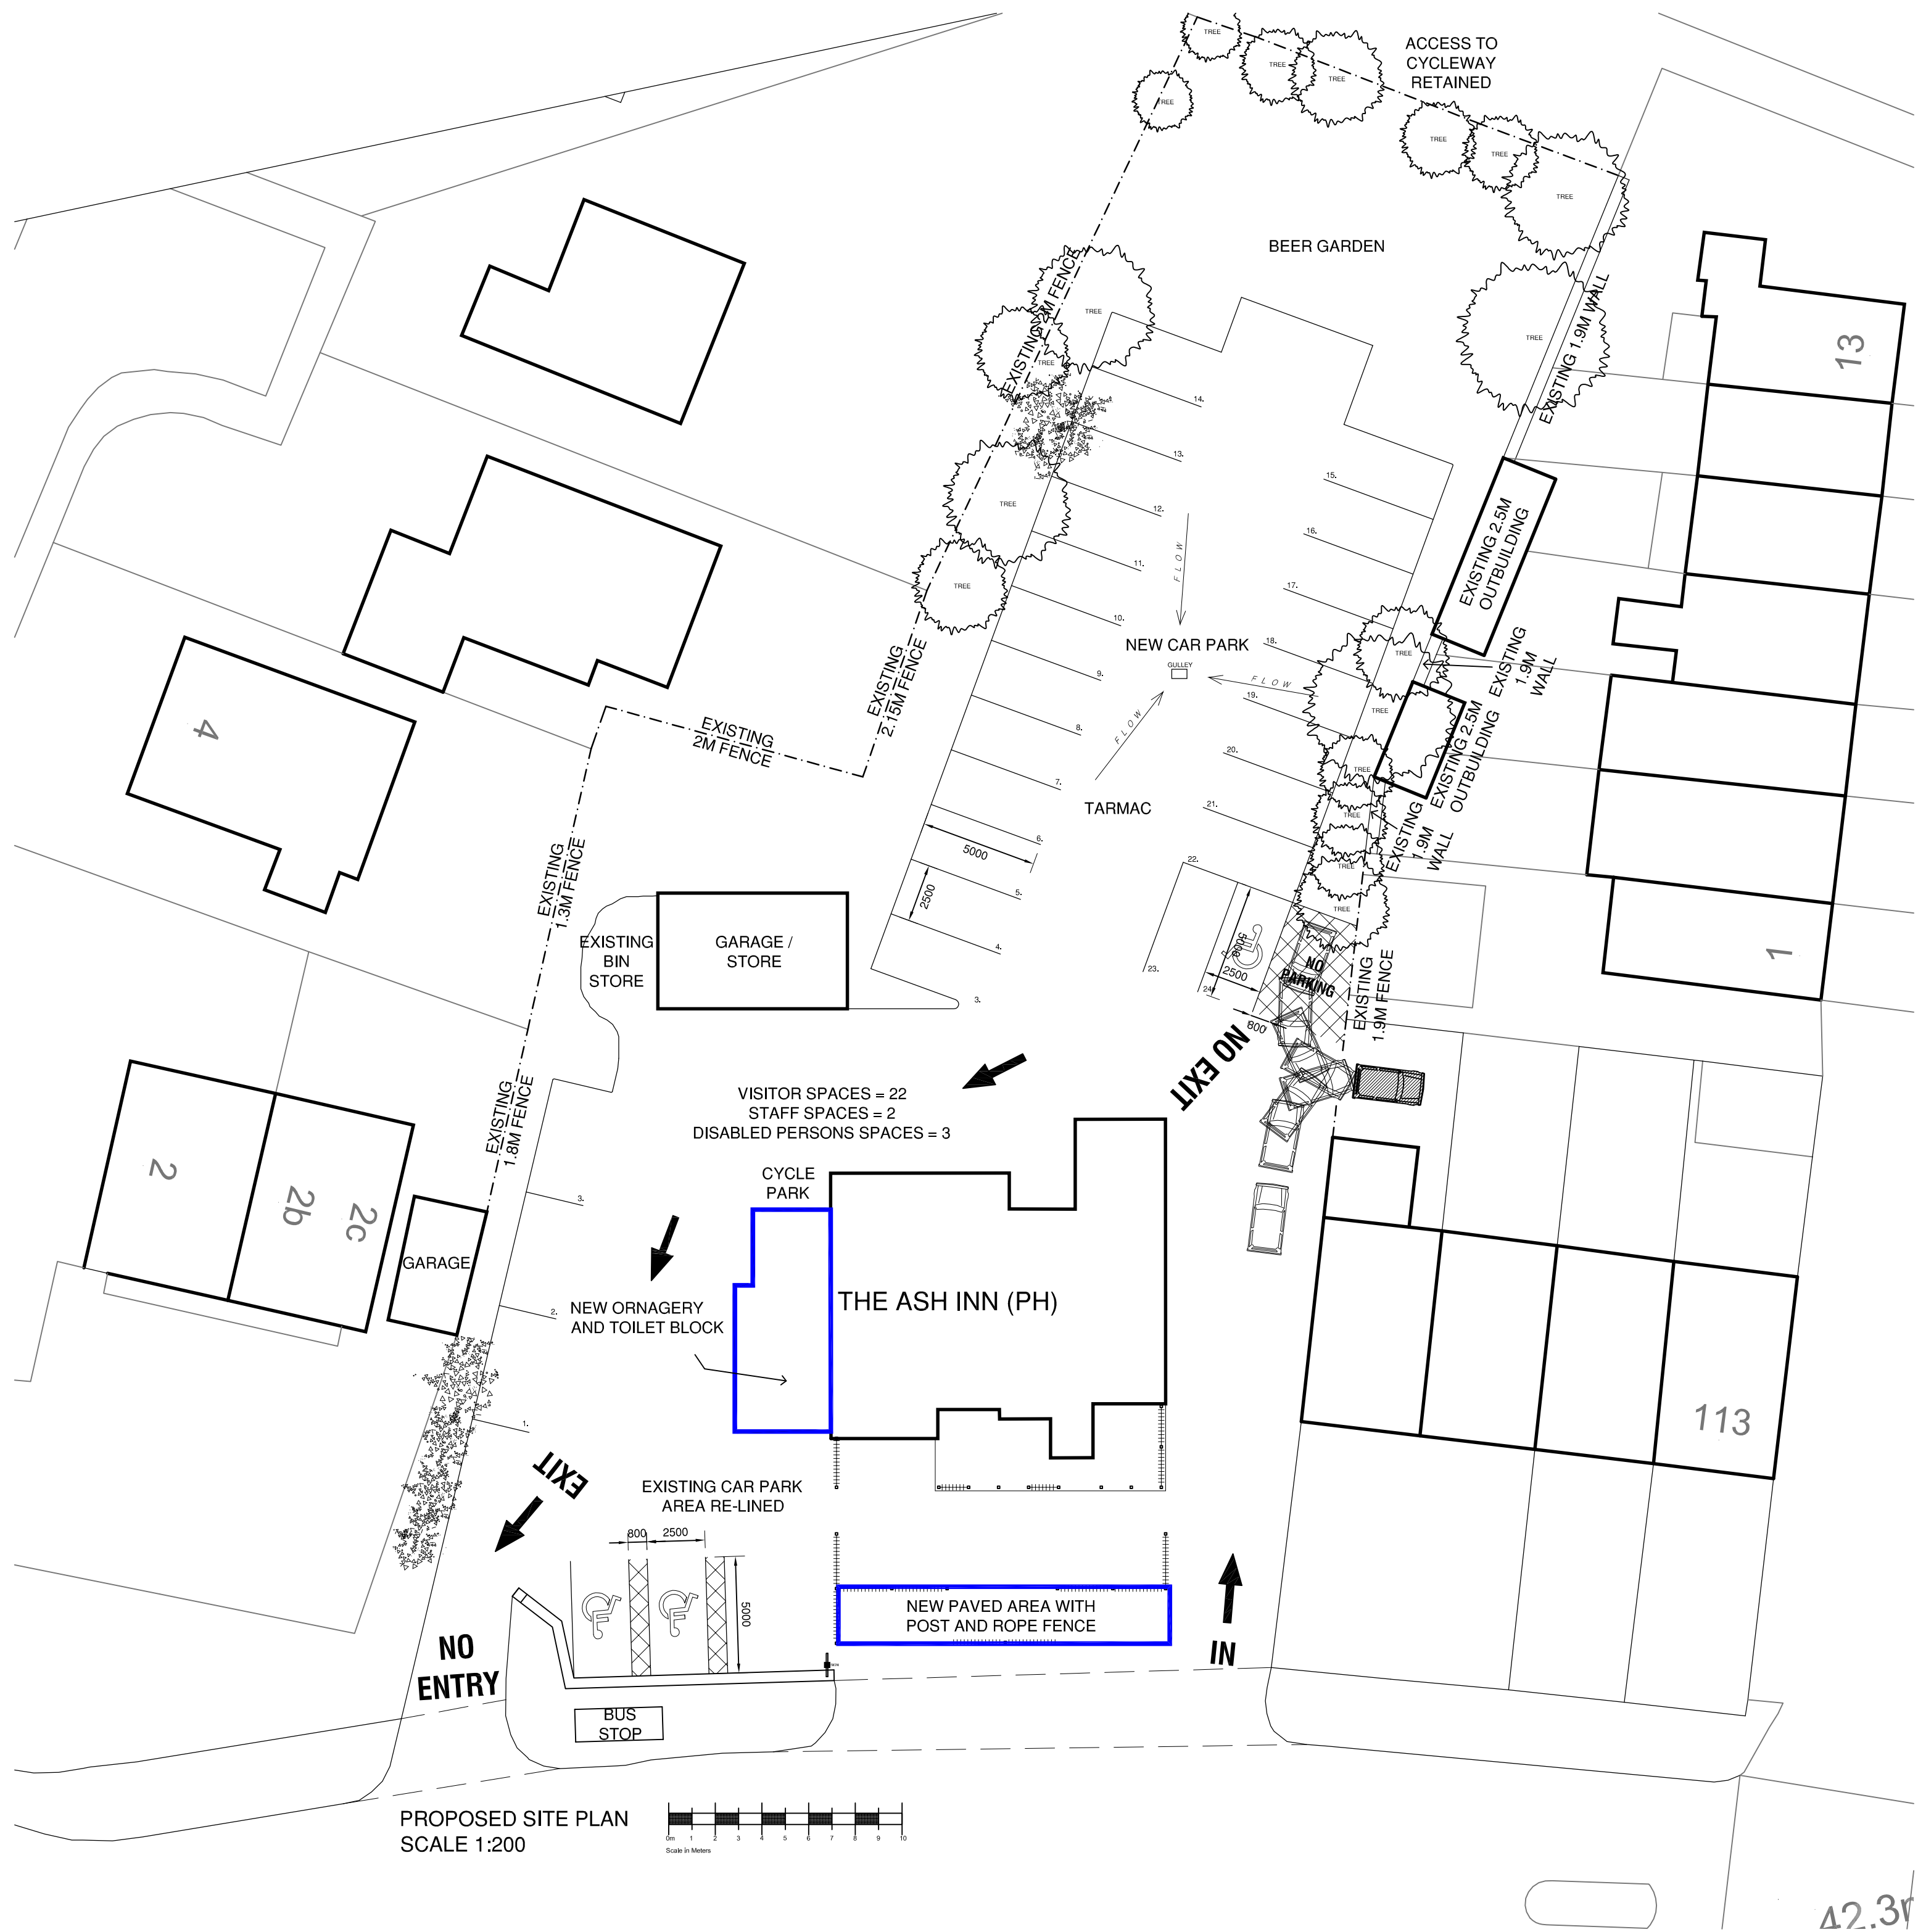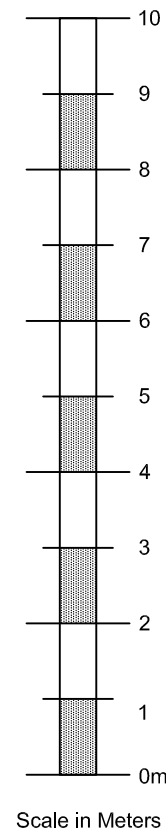

C	PROPOSED EXTENSION CHANGED IN DESIGN FROM CONSERVATORY TO ORANGERY DUE TO SITE RESTRAINTS	12.01.15	ADH
B	SINGLE STEP UP INTO PROPOSED CONSERVATORY REMOVED. LOCATION OF DISABLED PERSONS PARKING BAYS REVISED. TURNING AREA FOR RESIDENTS CAR ADDED. 2NR ADDITIONAL PARKING BAYS ADDED TO ACCOMMODATE ABOVE.	06.01.15	ADH
A	CAR PARK LAYOUT ALTERED TO INCREASE NUMBER OF SPACES AND DIMENSIONS OF INDIVIDUAL SPACES IN ACCORDANCE WITH LOCAL LEGISLATION. CAR PARK MARKINGS ADDED TO INDICATE ONE WAY SYSTEM. EXISTING REFUSE AREA INDICATED. CYCLE PARK ADDED. EXISTING SHRUBBERY & TREES INDICATED FOR SCREENING PURPOSES. EXISTING ACCESS TO CYCLEWAY INDICATED. FRONT PAVED AREA REPOSITIONED CLOSER TO PAVEMENT TO PREVENT PARKING. EXISTING BOUNDARY WALLS & FENCING ADDED.	15.12.14	ADH

DO NOT SCALE. EXCEPT FOR PLANNING PURPOSES. WRITTEN DIMENSIONS TO BE USED IN PREFERENCE TO SCALED DIMENSIONS. ALL DIMENSIONS TO BE CHECKED ON SITE BY CONTRACTOR & ALL DISCREPANCIES TO BE REPORTED TO THE DESIGNER.

JOB TITLE
**ASH INN, 105 WOMBWELL LN
WOMBWELL, BARNSELY
SOUTH YORKSHIRE, S73 8EP**

PUNCH TAVERNS

DRAWING TITLE
PROPOSED LAYOUT

SCALE AS INDICATED @ A1	DRAWING No 1899 / PA03C
DATE OCT 2014	
DRAWN BY MG	



Unit 9f Ponderosa Business Park
Smithies Lane Heckmondwike
West Yorkshire WF16 0PR
t.01924 411737 f.01924 411847
e.admin@innsightdesign.co.uk
www.innsightdesign.co.uk