





Company Registration Number: 09898149 – Company Registered in England and Wales
Project: Erection of Extension to Existing Garage at Lee Royd Lodge, North Lane, Cawthorne, Barnsley, S75 4AH
Client: Mr & Mrs G Lee
Drawing Title/Issue: Proposed Floor Plan & Elevations
Scale: 1:50 & 1:100
date: 07/18
sheet size: A4
dwg. no.: 18/418/04

ARCHITECTURE | PLANNING | DESIGN

Do not scale from drawing, use figured dimensions only.

All dimensions must be checked and verified on site prior to commencement of works and architect to be notified of any discrepancies.

The copyright for these drawings remains the property of Paul Matthews Architectural Ltd. They must not be reproduced in any way without prior written consent from the originator (Paul Matthews Architectural Ltd).

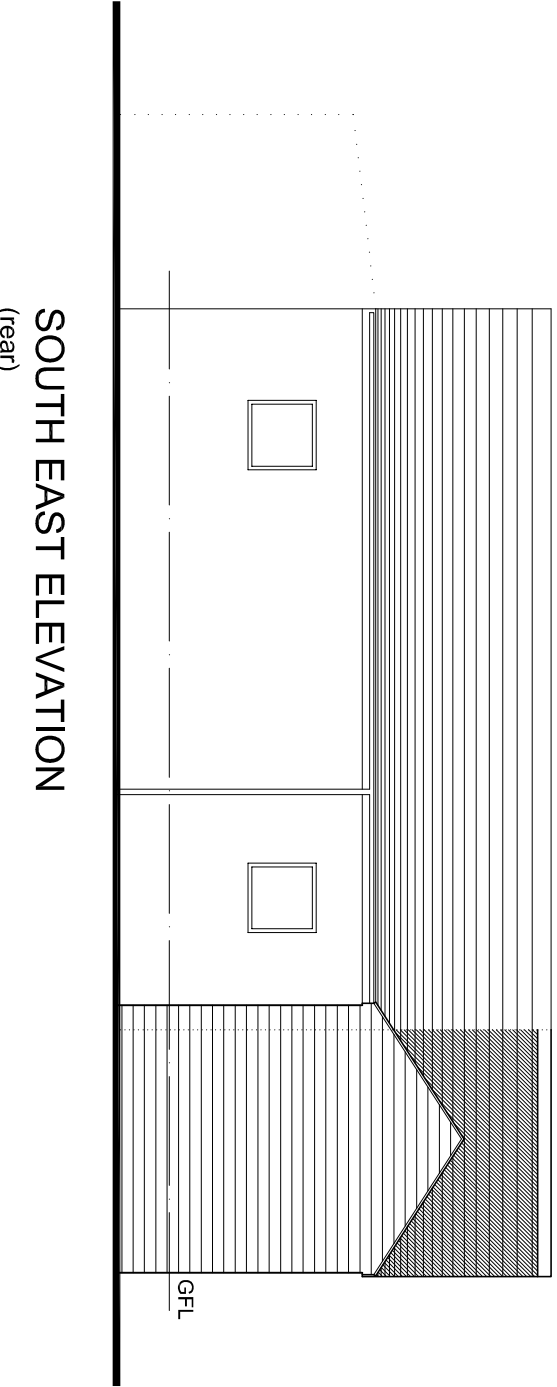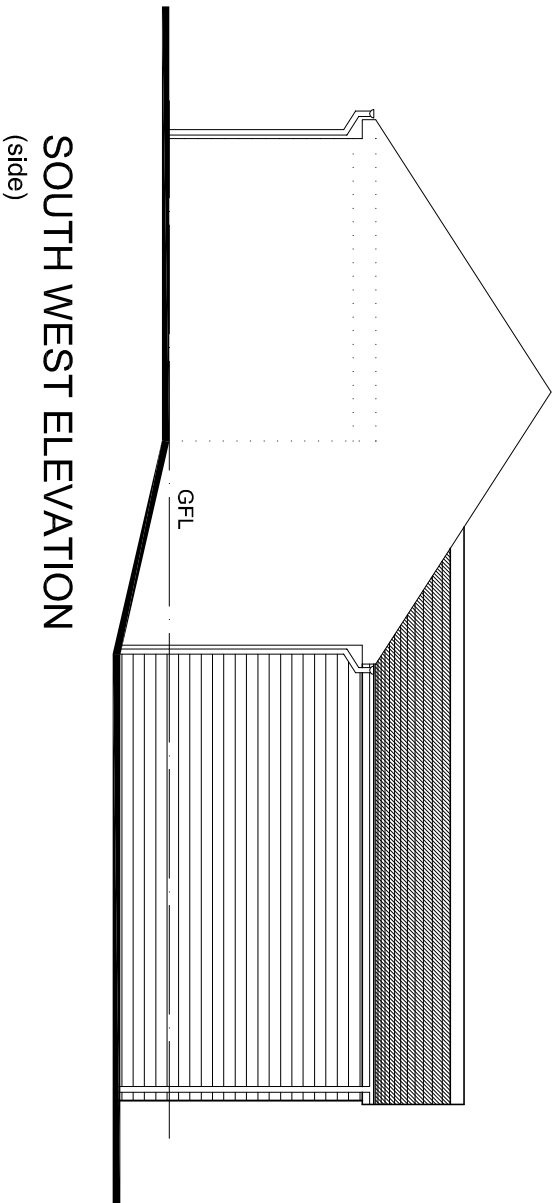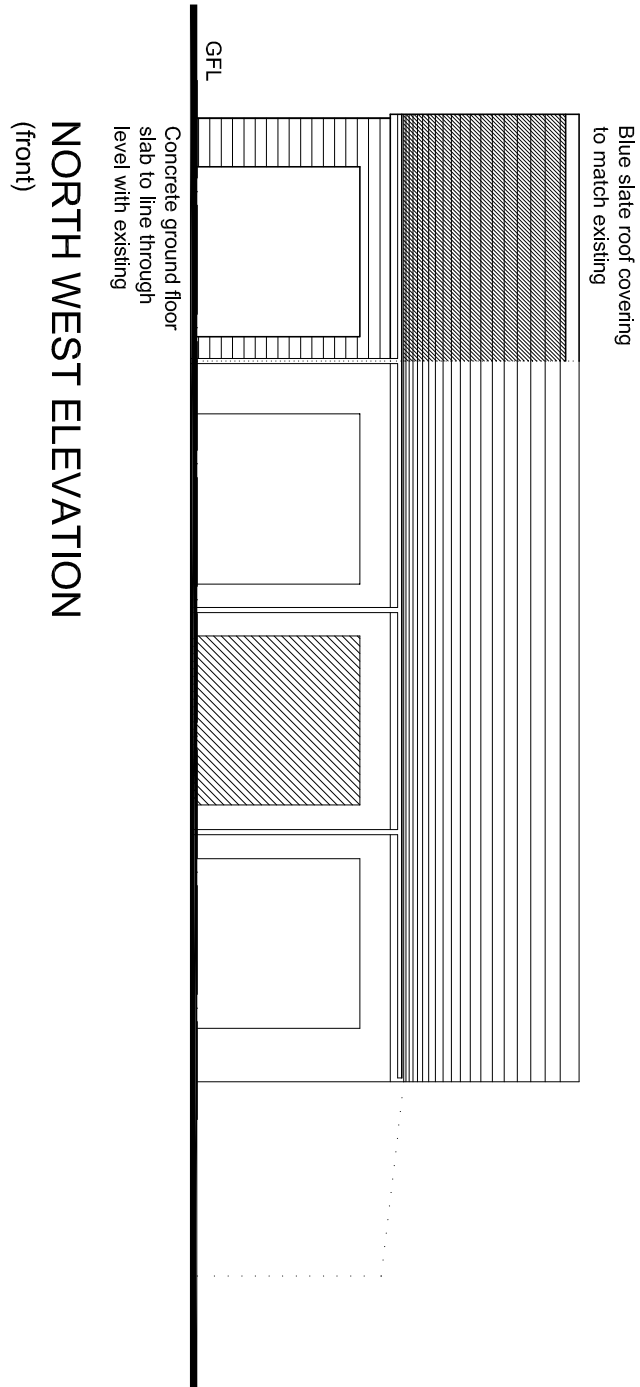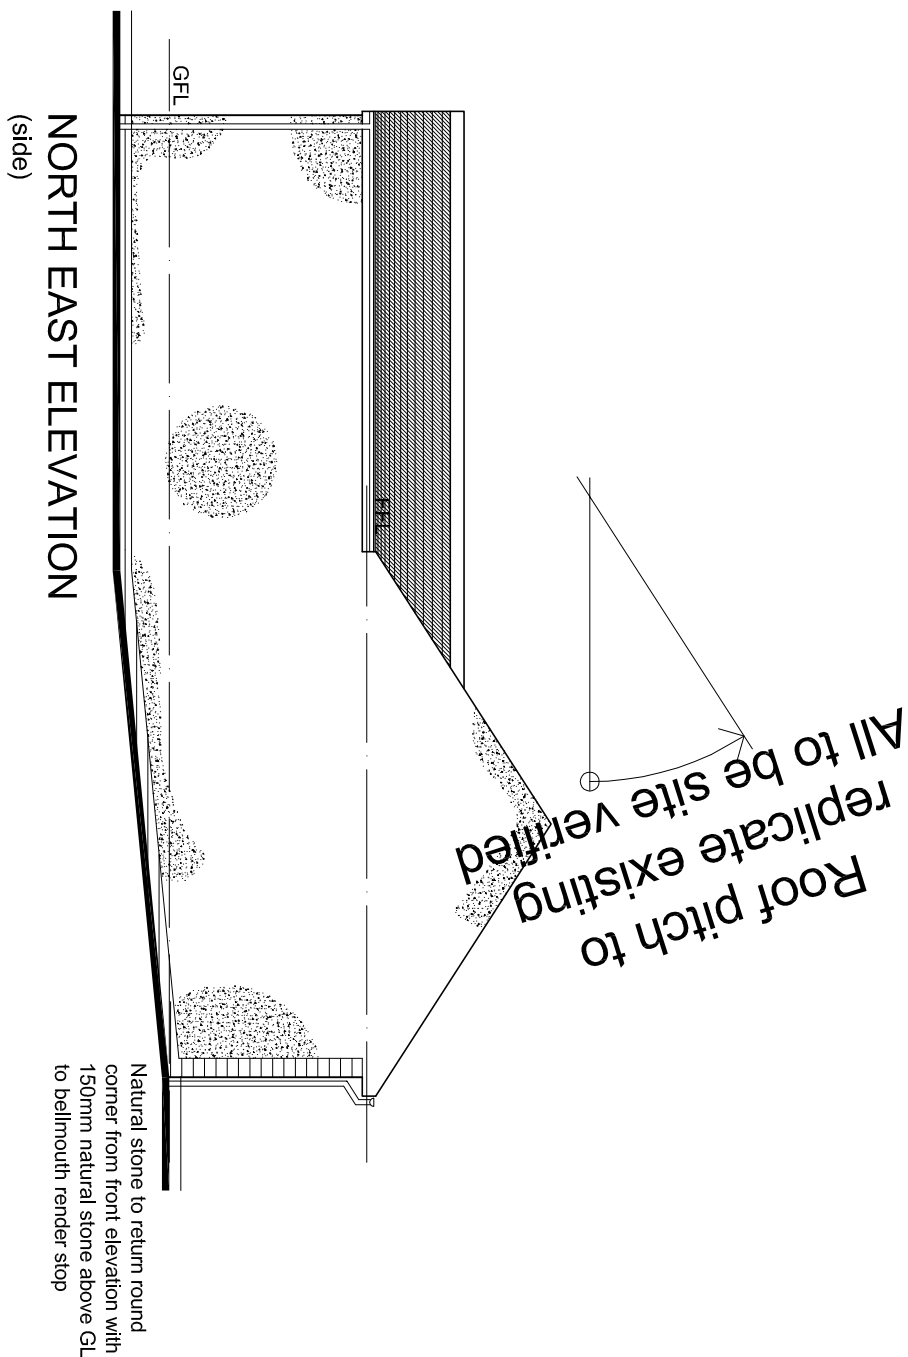

1:100


1m 2 3 4 5 6 7 8 9 10

Proposed garage to be built on domestic curtilage not within adjacent agricultural field

LINE OF EXISTING FIELD

All dimensions to be site verified

LINE OF OUTBUILDING

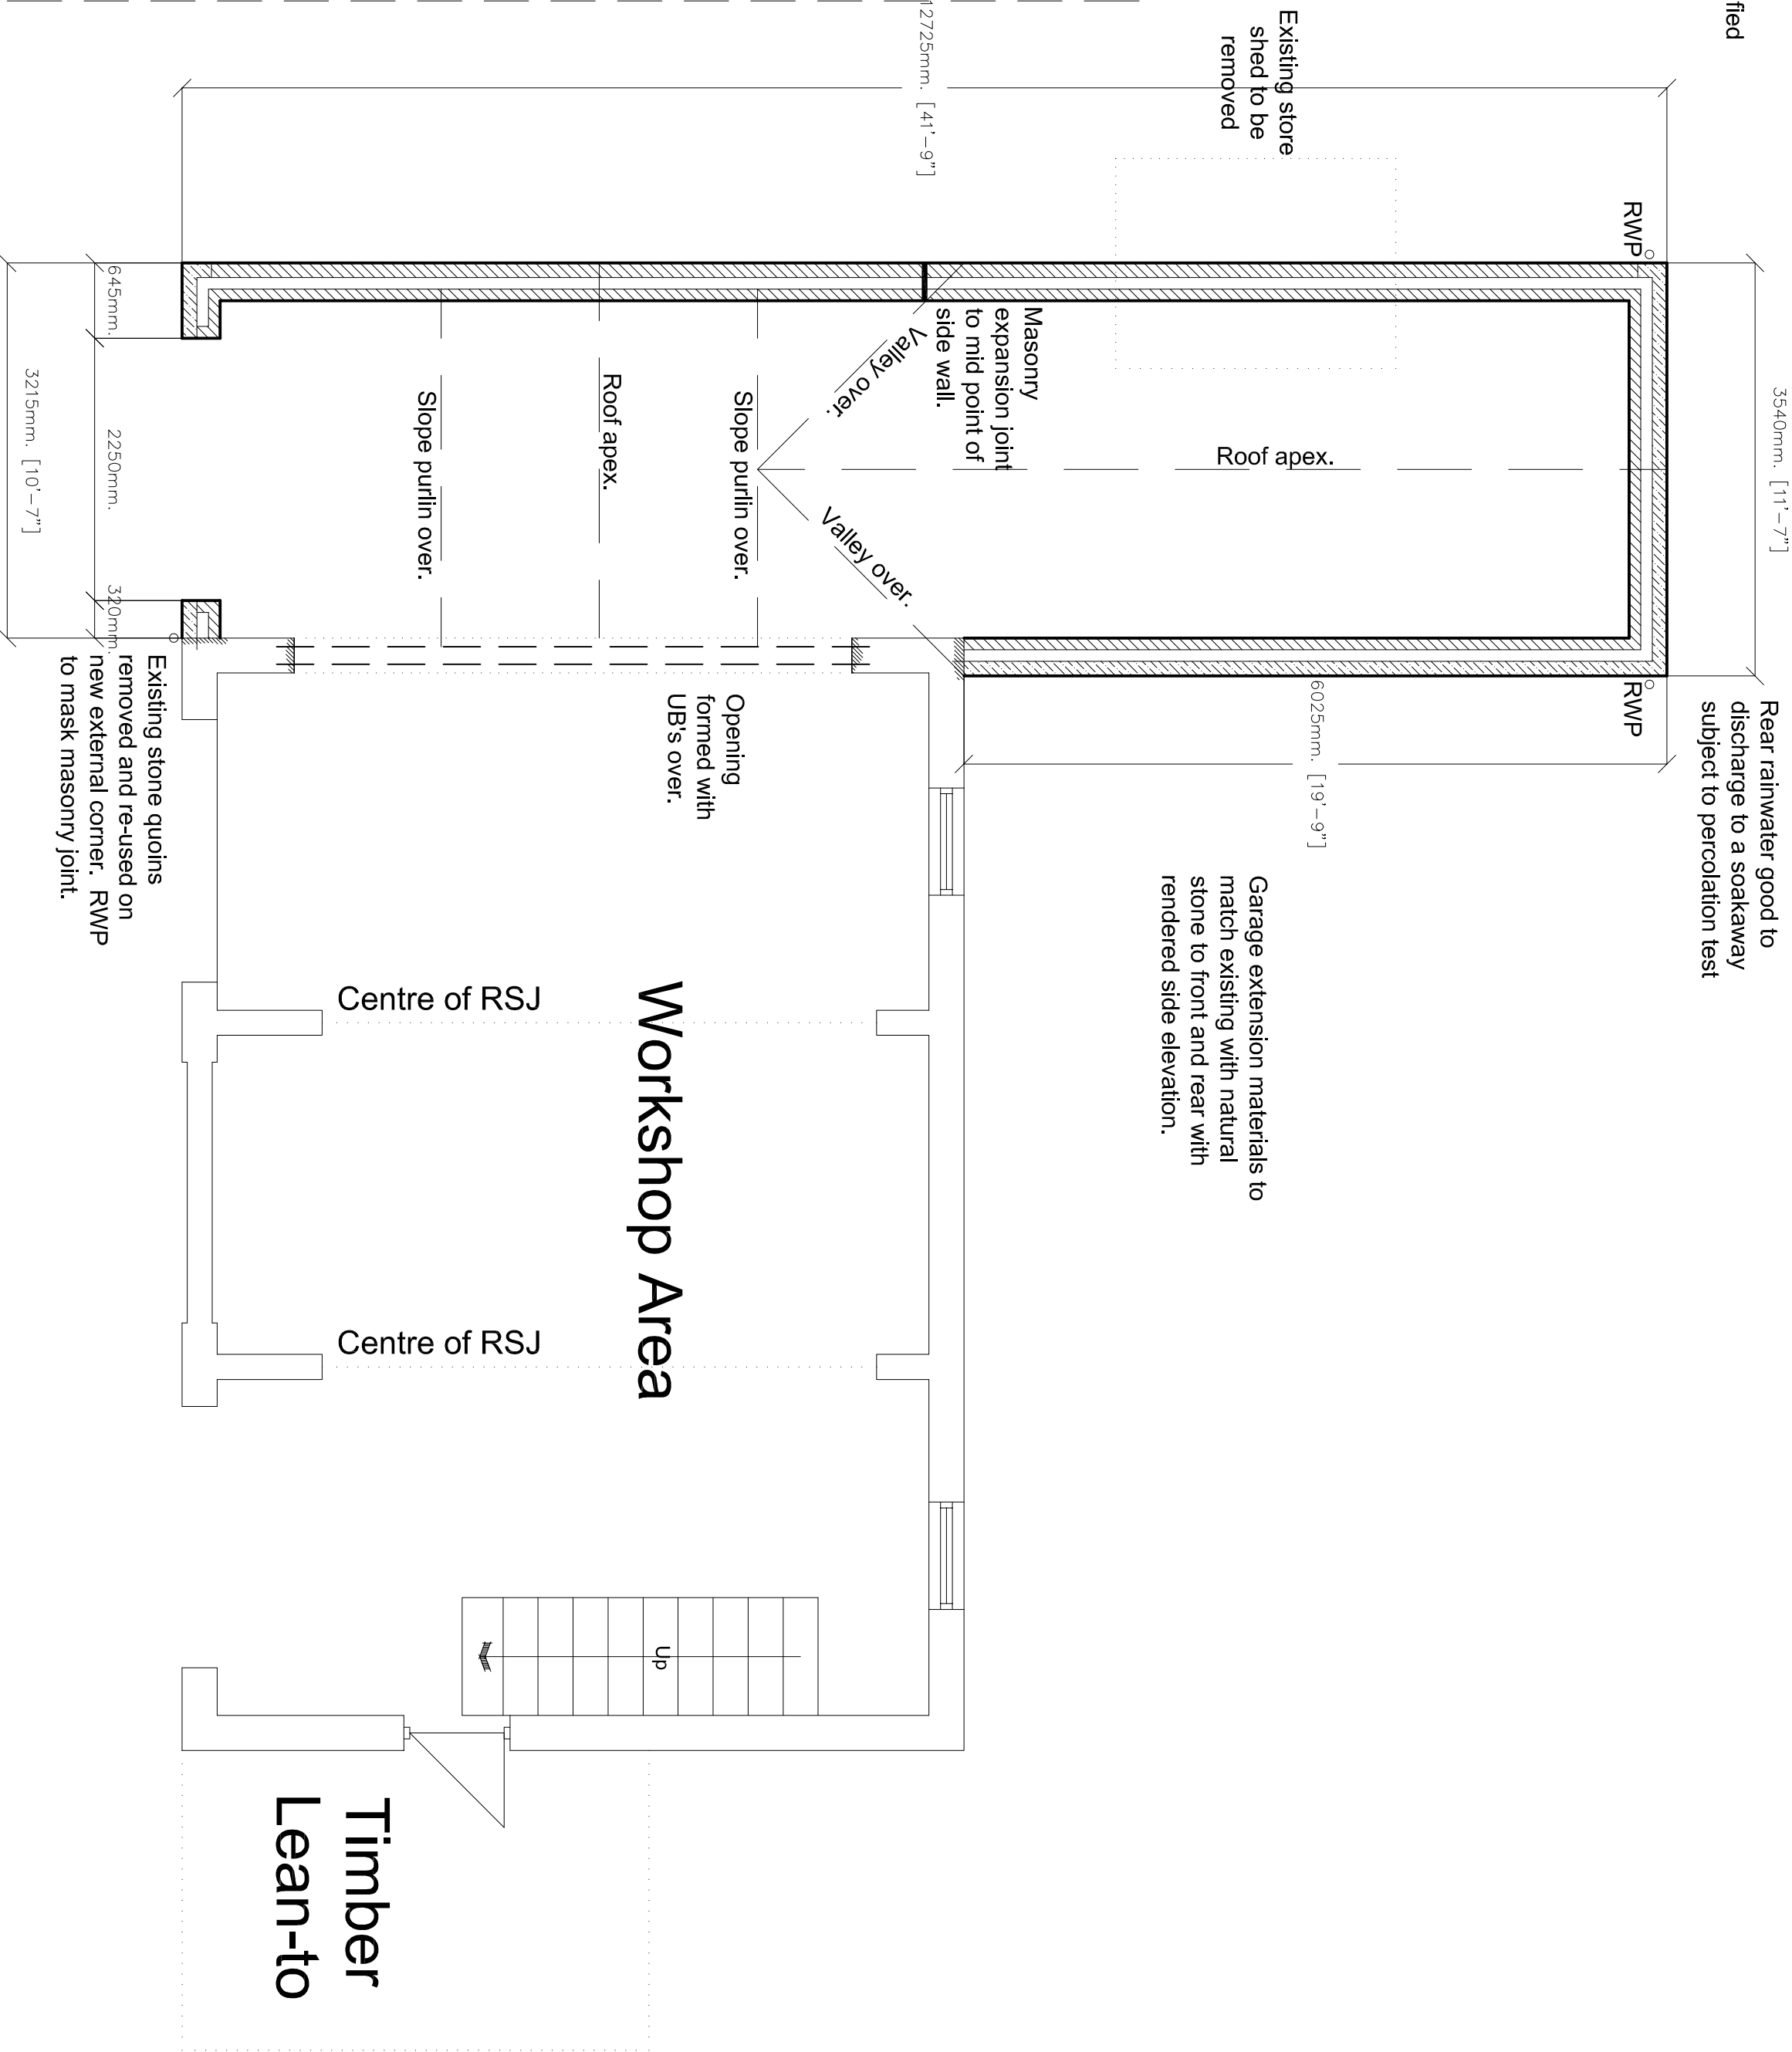

LINE OF DWELLING

GROUND FLOOR PLAN

1:50

0.5m 1m 2m 3m 4m 5m 6m 7m