


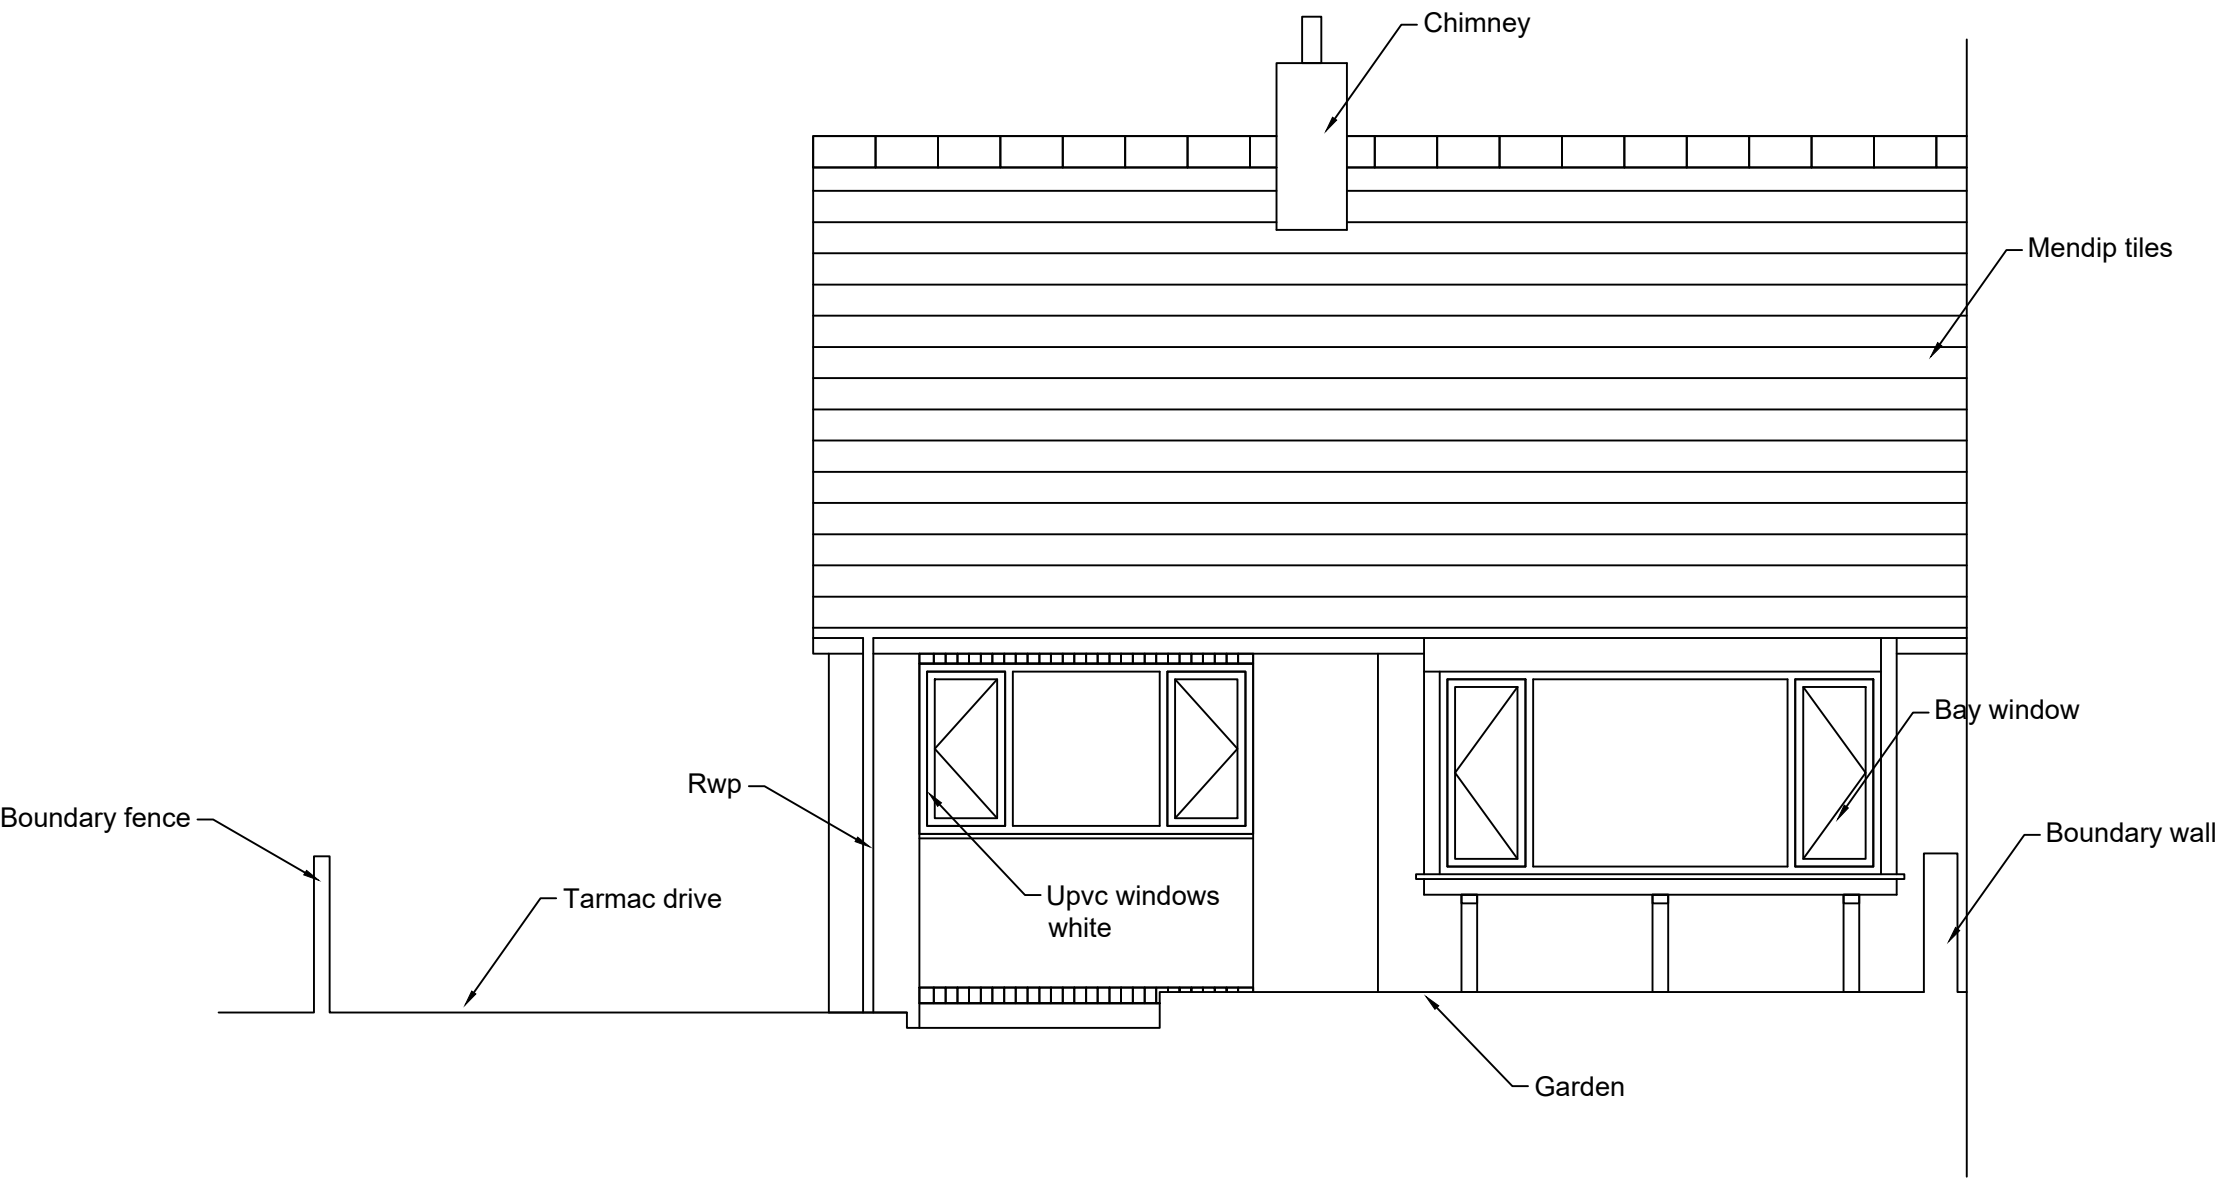

Existing front elevation
1:50

Revisions	A. A-----		00-00-00
This drawing is for planning permission only and is not a construction drawing.			
Drawing Title	EXISTING-FRONT-ELEVATION		
Job No. - Dwg No.	RP/2021/3	.	—
Client:	Mr & Mrs Pownall 12 Thorne End Road Staincross, Barnsley S75 6NR .		
Scale.	1:50		