

Notes: Planning drawings, not to be used for construction or building regulation purposes
Existing Materials
Walls - Coursed sandstone with ashlar quoins, cills and headers
Roof - Stone slates to higher block and concrete interlocking tiles to lower block
Dark stained timber windows & doors
Gutters - dark brown PVCu
Fascias - dark brown timber

Revision: --

Revision List:




Project Name: 116 Haigh Lane, Hoylandswaine

Drawing Title: Elevations - Existing

Drawing Number: 1037/TP/006

Scale: 1:100@A3

Date: August 10

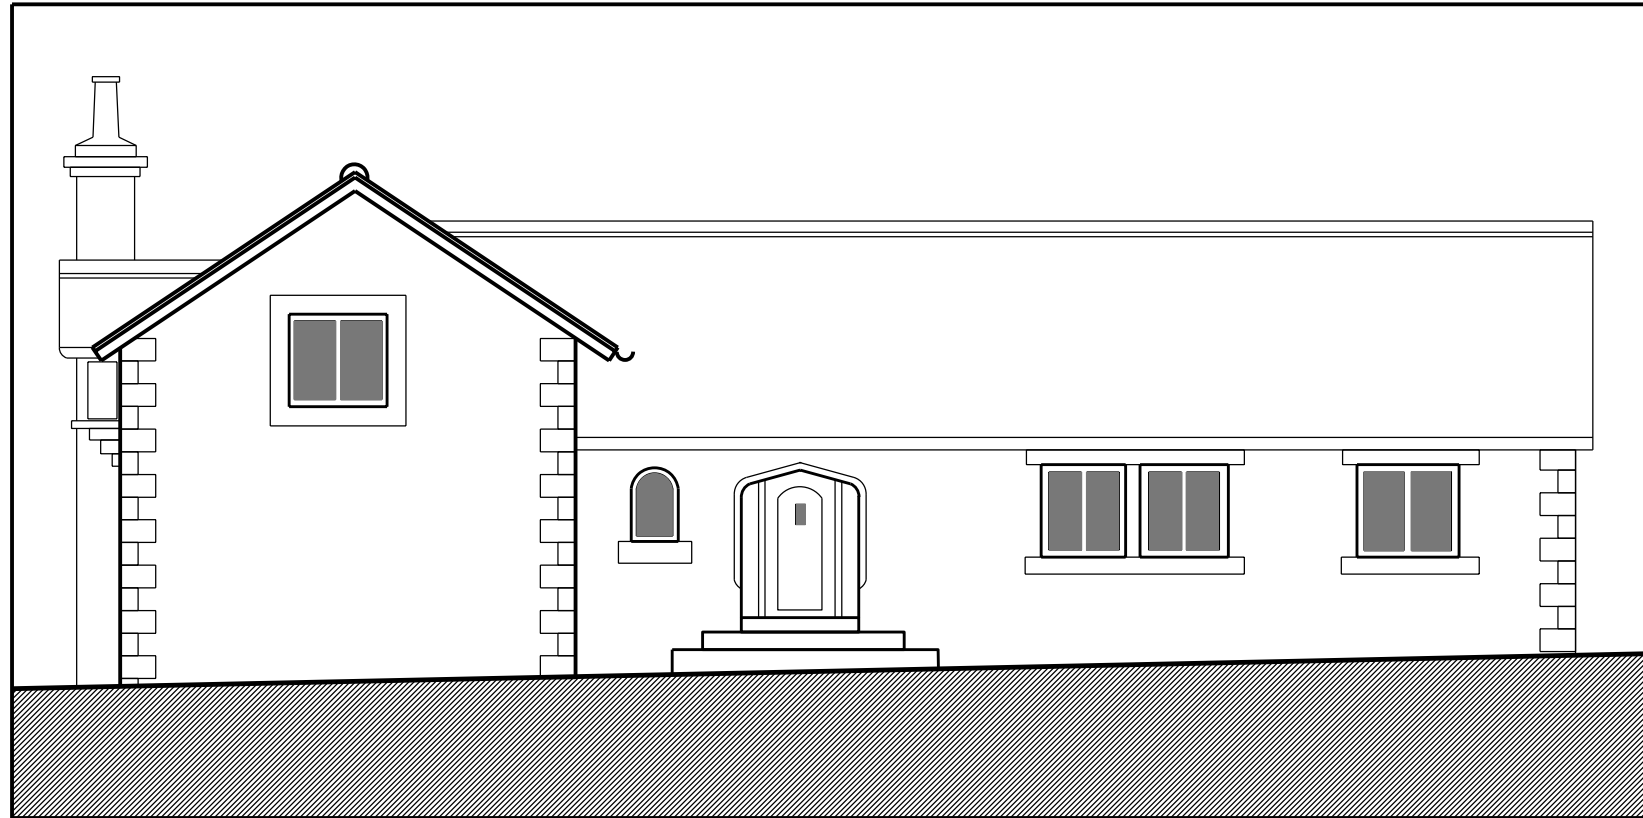


North Elevation - Existing



West Elevation - Existing



East Elevation - Existing

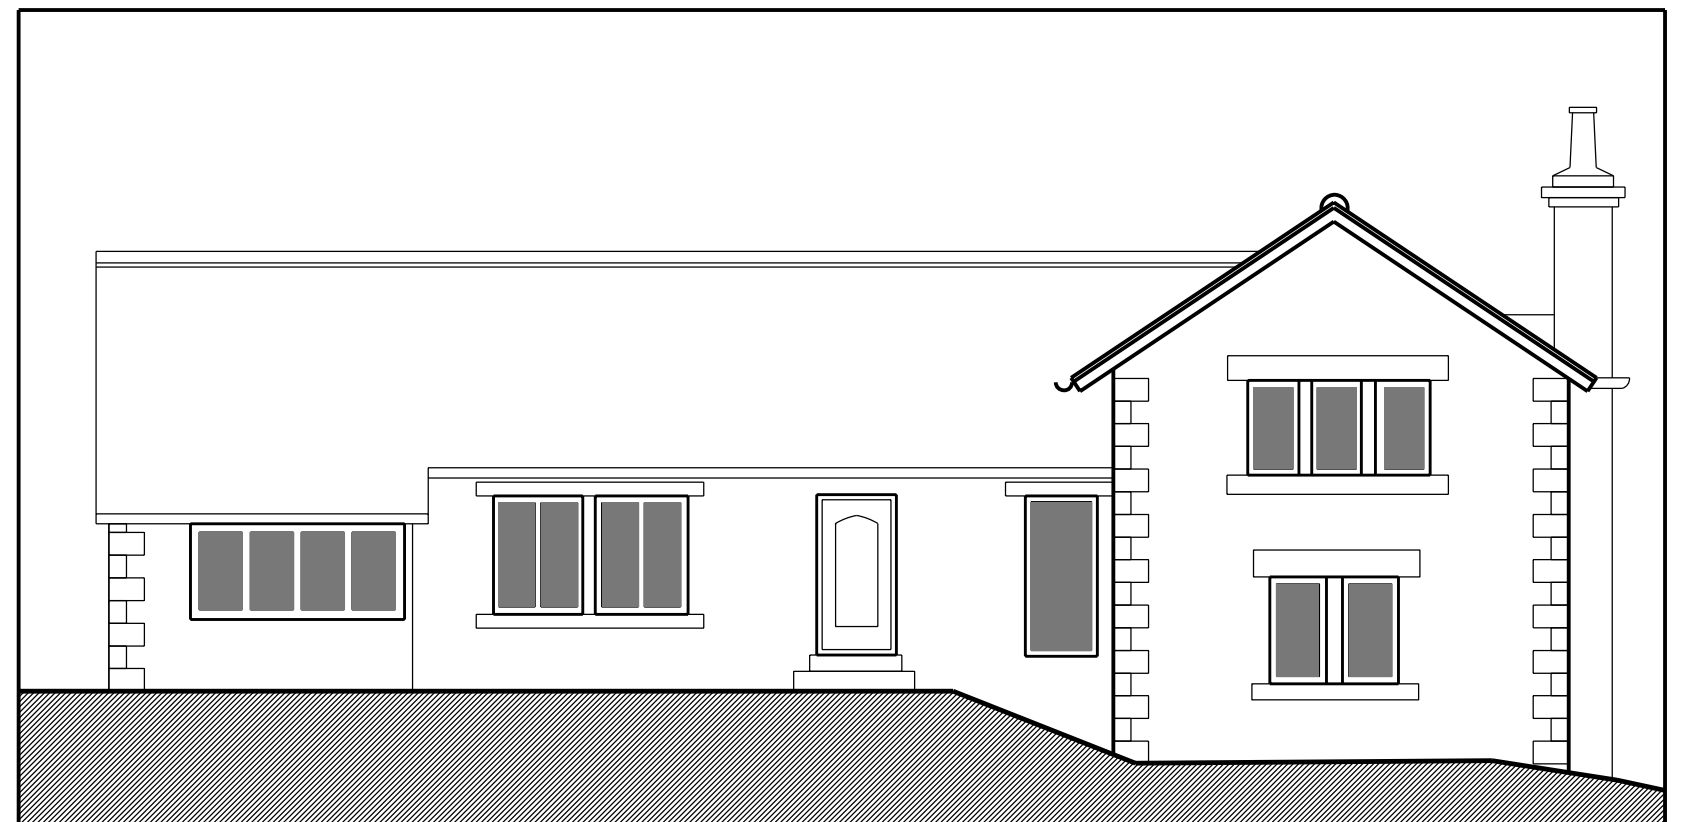

South Elevation - Existing