


Drawing No.	Rev No.
MMW001 -005	

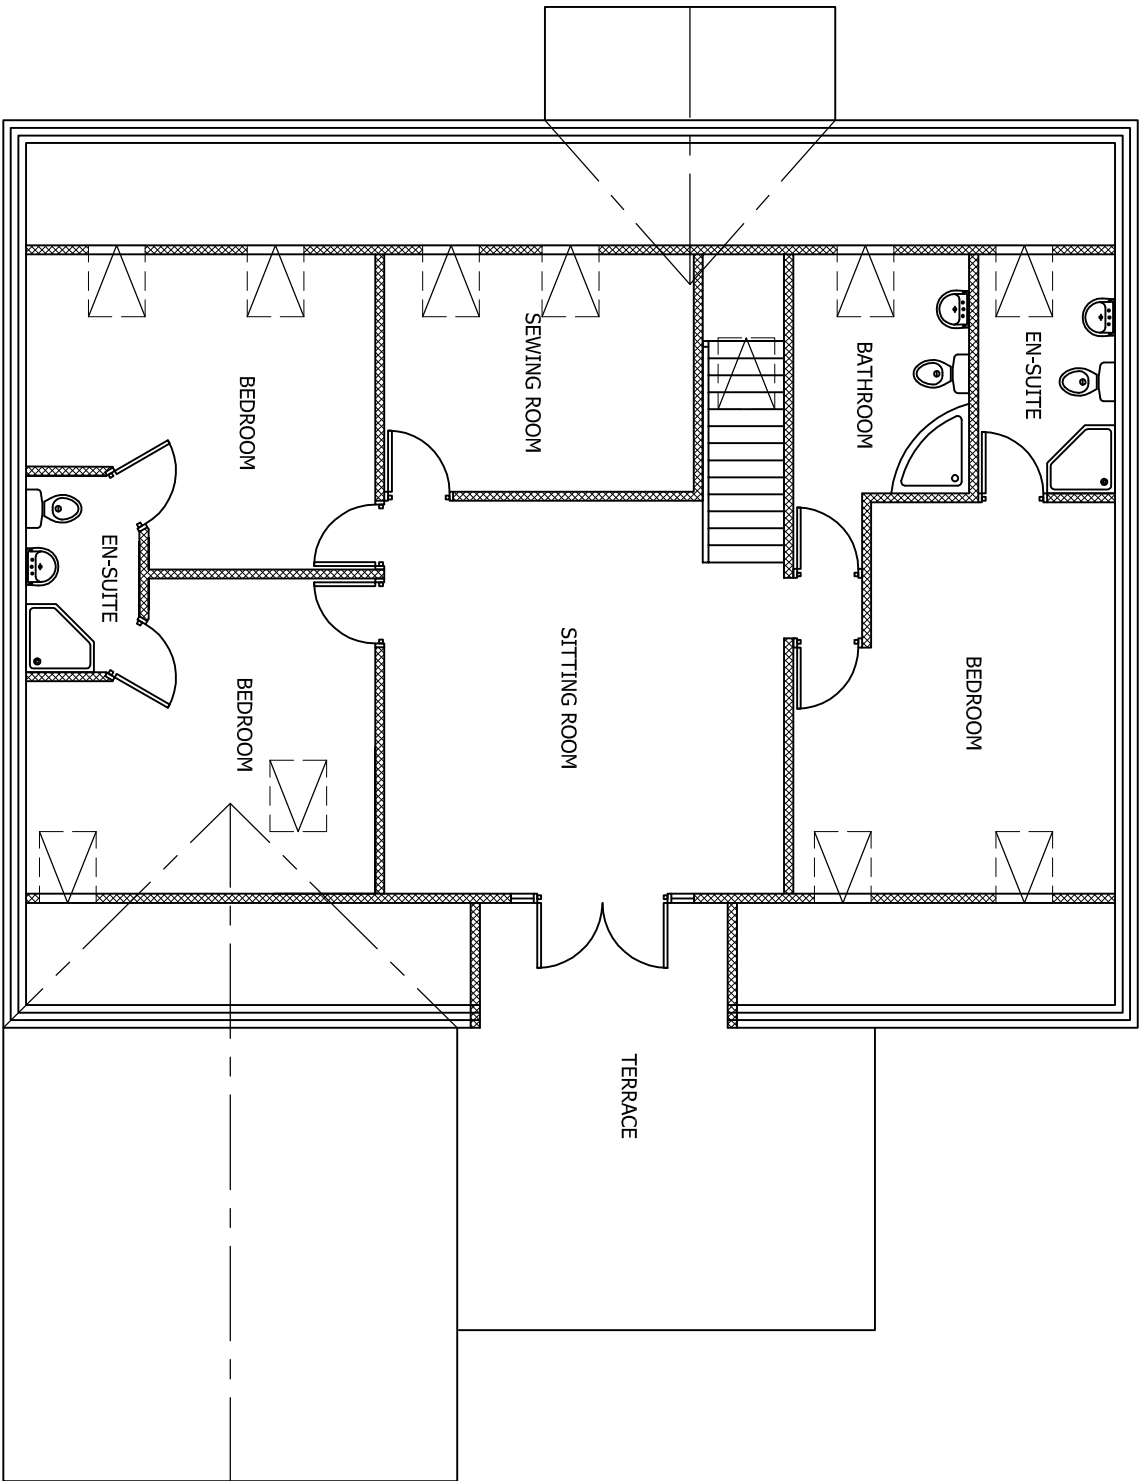

PROPOSED FIRST FLOOR PLAN
SCALE 1:100 AT A3

DO NOT SCALE: Contractor to check all dimensions and report any omissions or errors

NOTES

Rev	Description	By	CHK	App	Date
-----	-------------	----	-----	-----	------

JRB DESIGNS LTD
166 Churchfield Lane
Barton
Barnsley
S75 5EA
Tel: 01226 383542
Fax: 01226 380078
Mob: 07970 541192
Email: joine@jrbdesigns.co.uk

This drawing is copyright. © Jrbdesigns Ltd.

Client
MR M WILKINSON

Drawing Title
PROPOSED FF PLAN

Address
**5 BROADWAY
BROADWAY
BARNSELEY
S70 6QQ**

Project Title:
**PROPOSED REMODELING OF
DETACHED BUNGALOW**

Purpose of Issue:

PLANNING

Drawing Status
FIRST ISSUE

Scale at A3 AS SHOWN	Drawn By JRB	Date 27/04/2009		
Checked By MMW	Date 27/04/2009	Approved By MMW	Date 27/04/2009	
Project No. MMW001	Drawing No. 005		Revision -	

APPROVAL ☒ INFORMATION ☐ TENDER ☐ CONTRACT ☐ CONSTRUCTION ☐