






NORTH ELEVATION - Scale 1:100

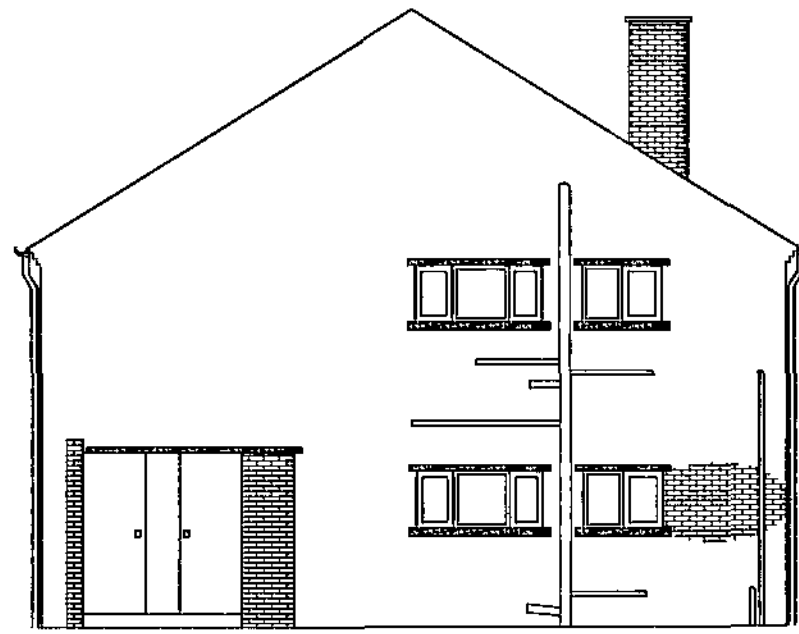


EAST ELEVATION - Scale 1:100

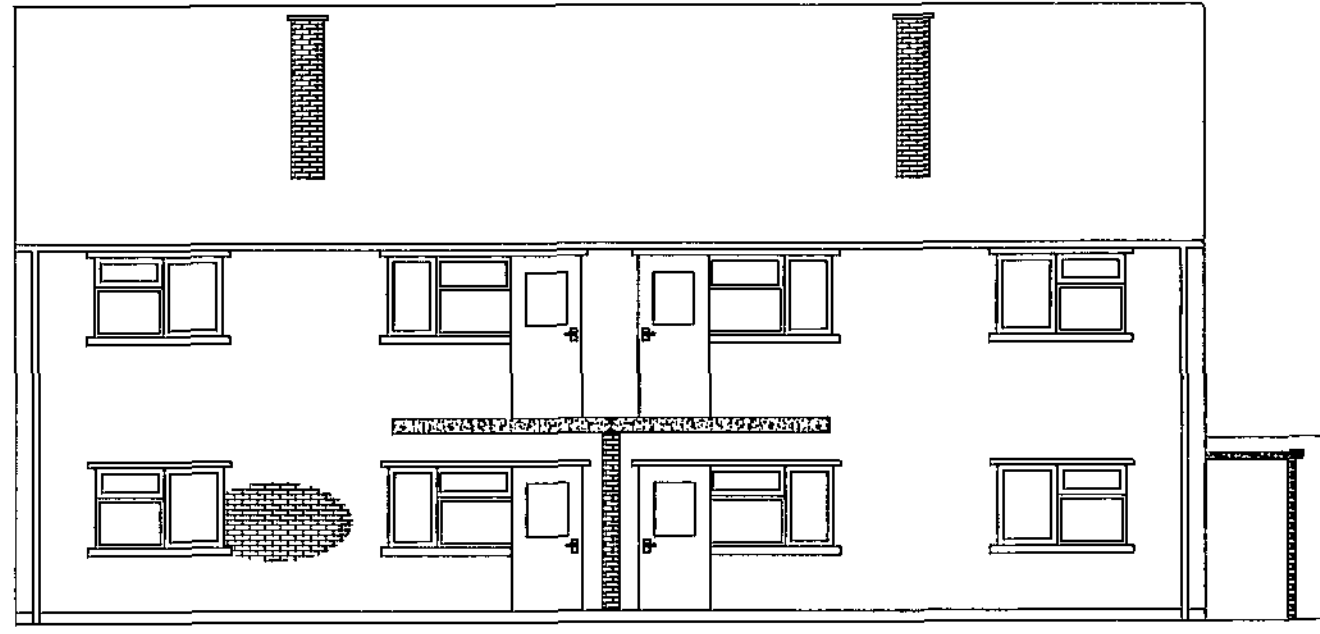

SOUTH ELEVATION - Scale 1:100

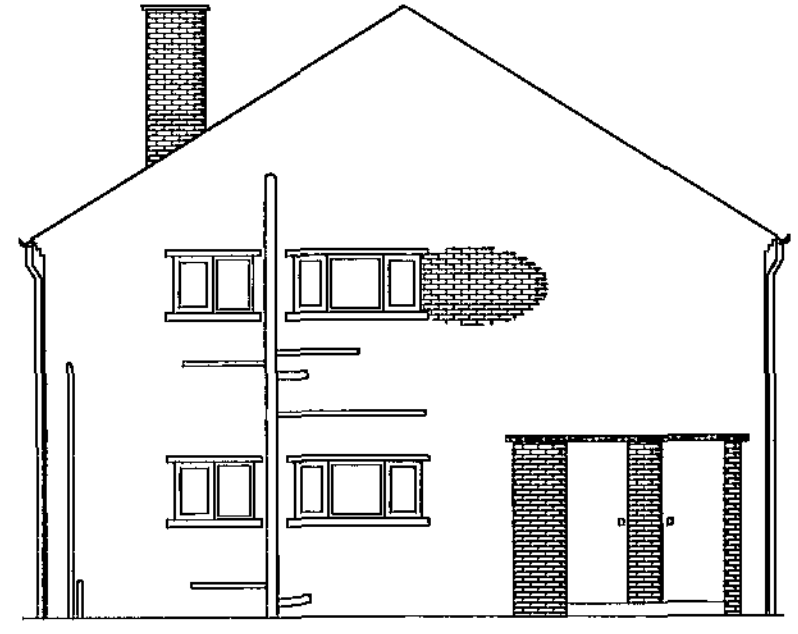


WEST ELEVATION - Scale 1:100

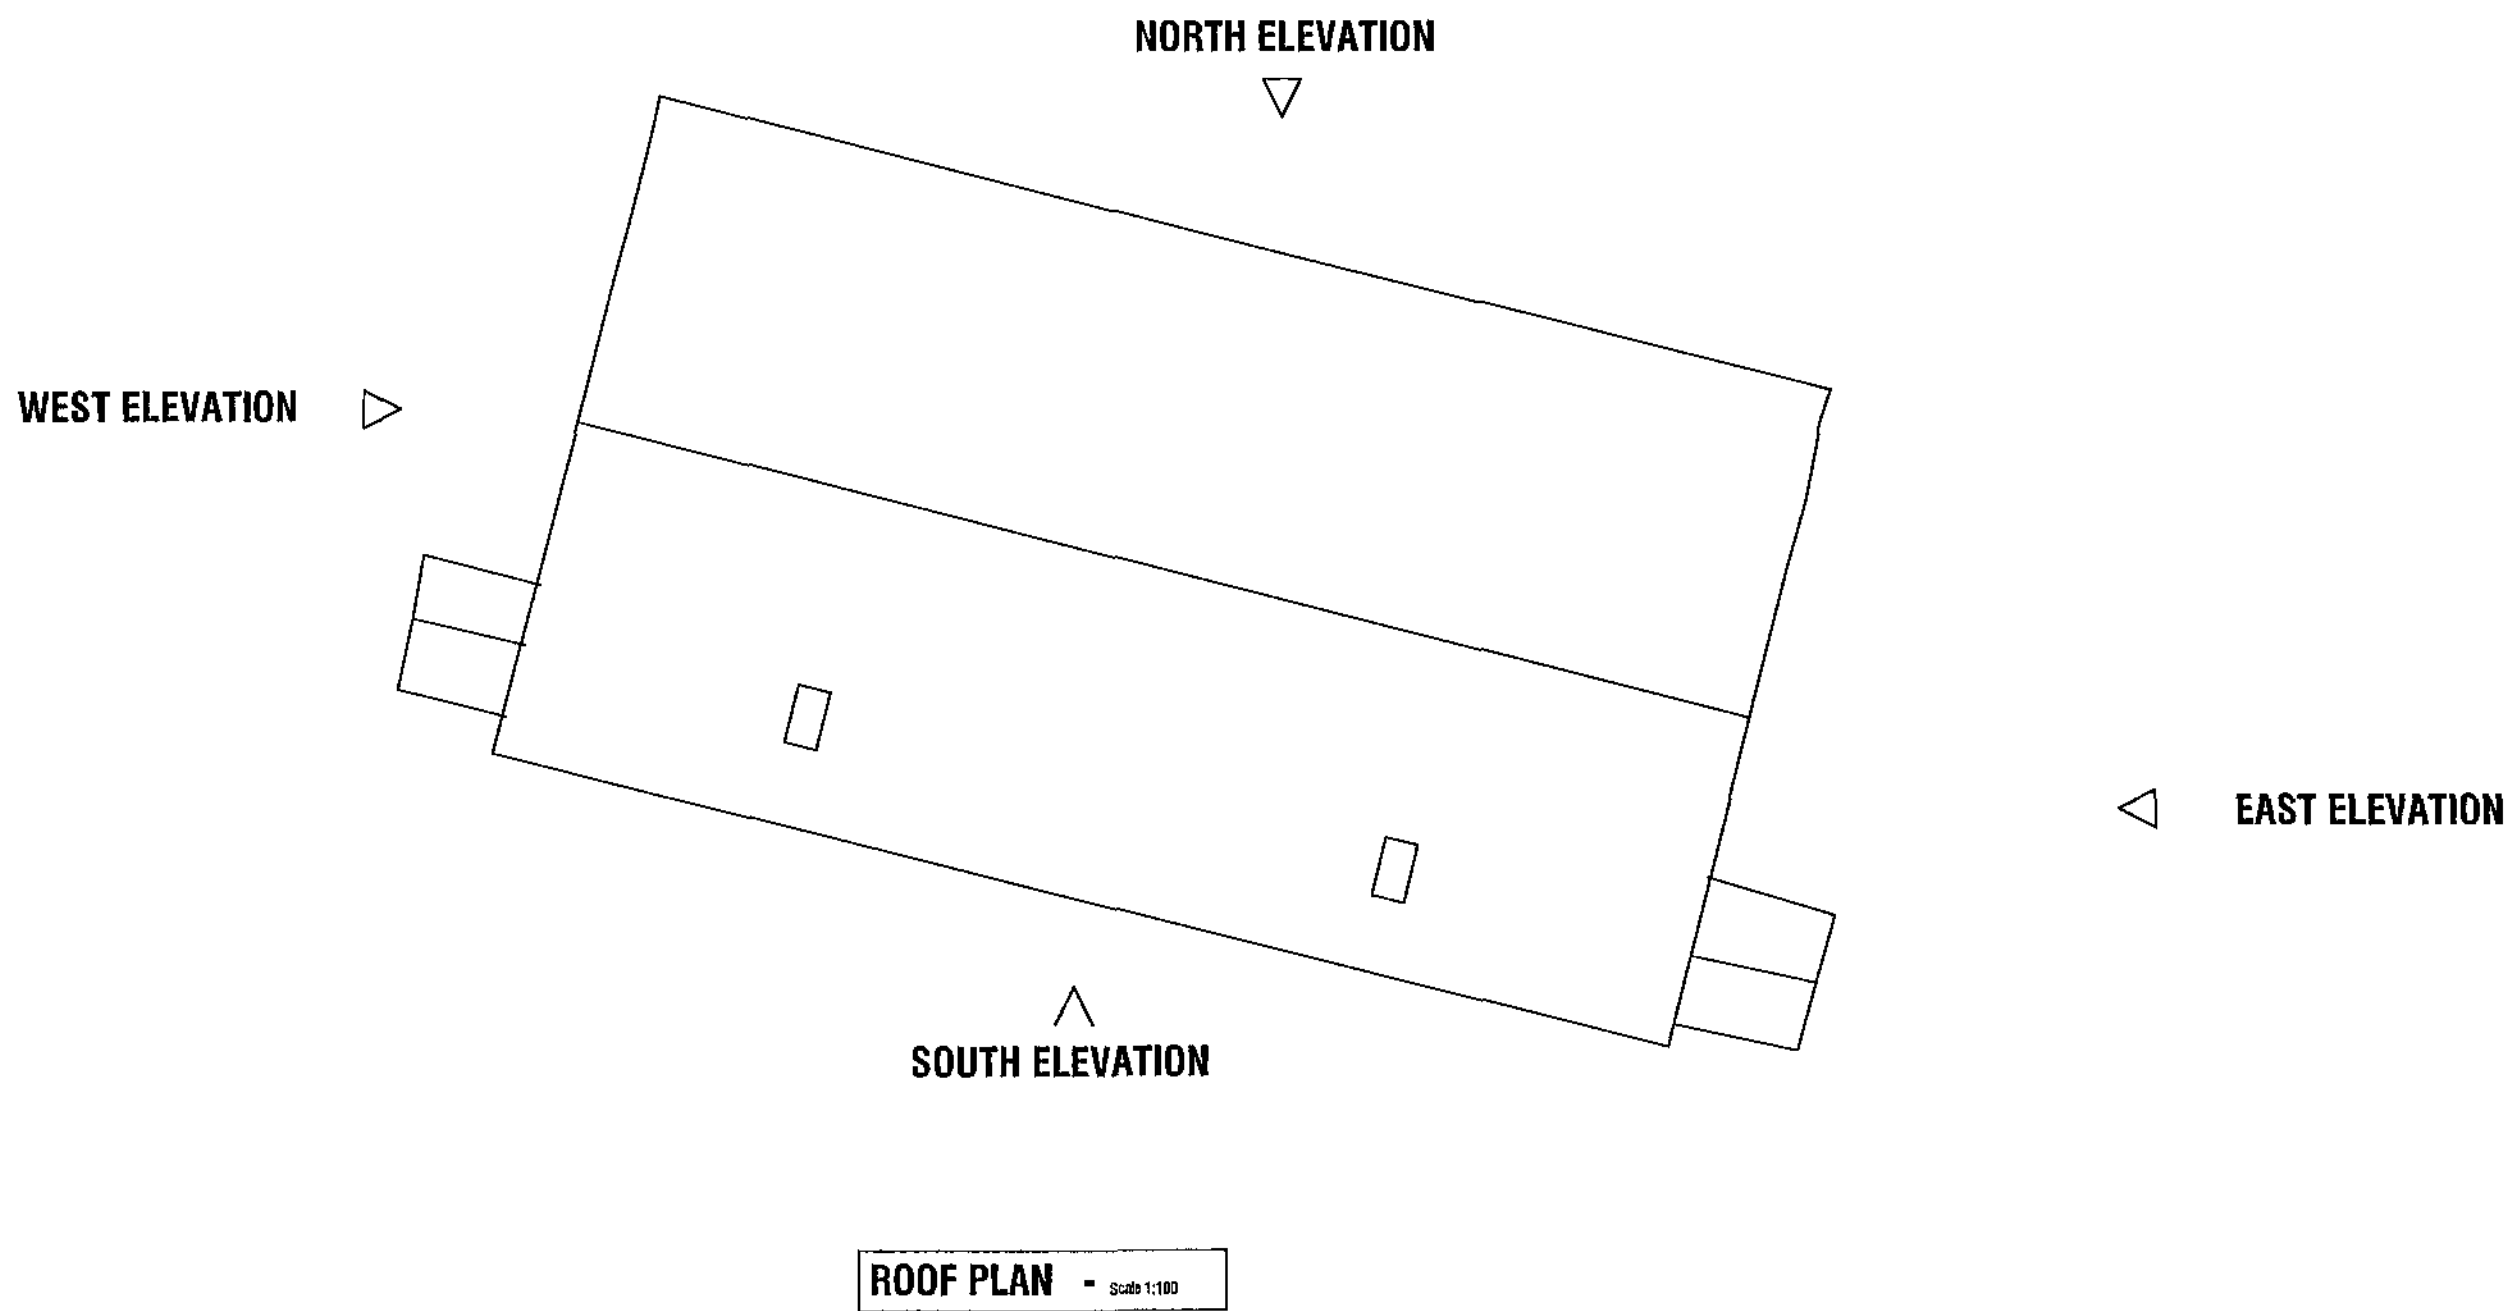


ROOF PLAN - Scale 1:100

REV	DATE	DESCRIPTION
The contractor is to comply in all respects with the current Building Regulations and is to check all the dimensions and levels. Do not scale from the drawing, use written dimensions. To be used in conjunction with the Tender / Health & Safety Plan / Preliminary Section (Section A34 etc). Ordnance Survey mapping reproduced by permission of WMDC & Controller of HM Stationery Office Crown Copyright. WMDC OS Licence No LA076408		
 NPS NORTH EAST LTD NAVIGATION HOUSE WHISTLER DRIVE, CASTLEFORD WEST YORKSHIRE, WF10 5HE TEL: 01977 622200 FAX: 01977 622301 EMAIL: enquiries@nps-en.co.uk Head Office: Lancaster House, 18 Central Avenue, St Andrew's Business Park, Huddersfield, WF1 1GB Tel: 01484 756200 Fax: 01484 756201 Other Office locations can be found on website: www.nps.co.uk		
PROJECT Photo Voltaic Scheme Various Properties		CLIENT Berneslai Homes
CAD FILE REF	DATE Aug 11	SCALE 1:100@A1
SUBJECT 25-31 Turner Close, Jump Existing Roof Plan Existing Elevations		REV DRAWN EE CHECKED JM
PROJECT NR AG10.113		DRAWING NR 03

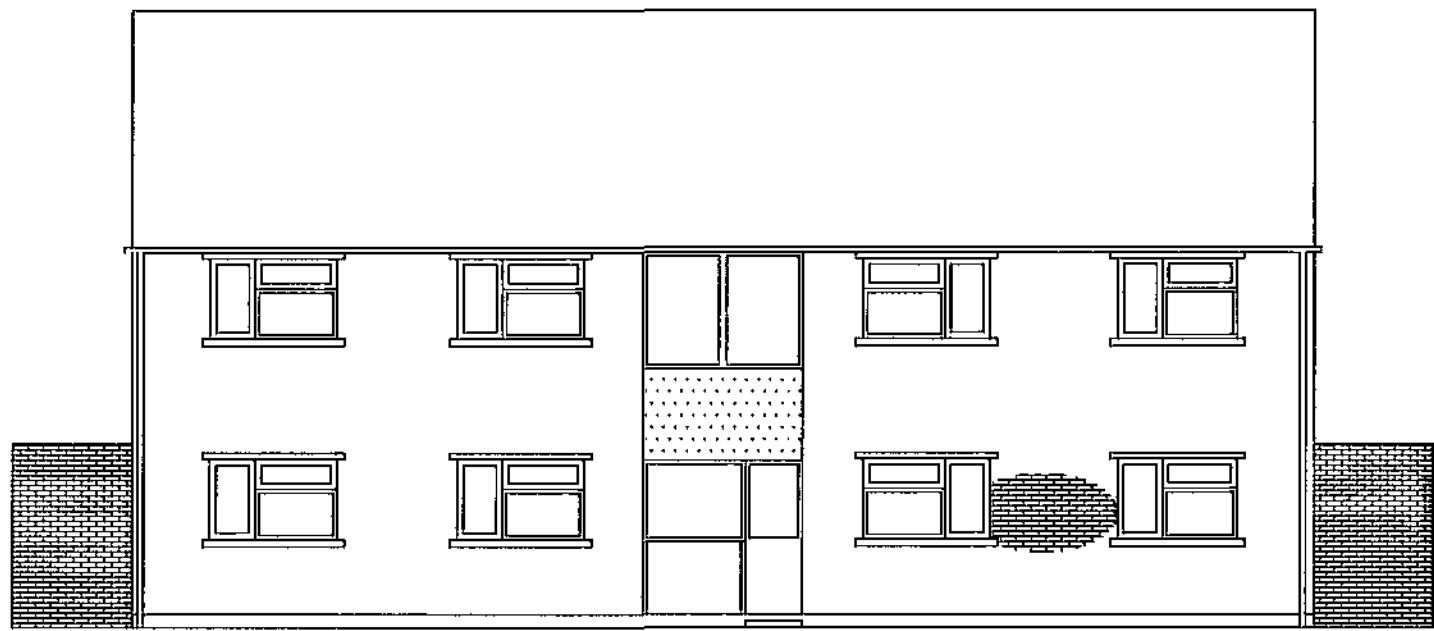


NORTH ELEVATION - Scale 1:80

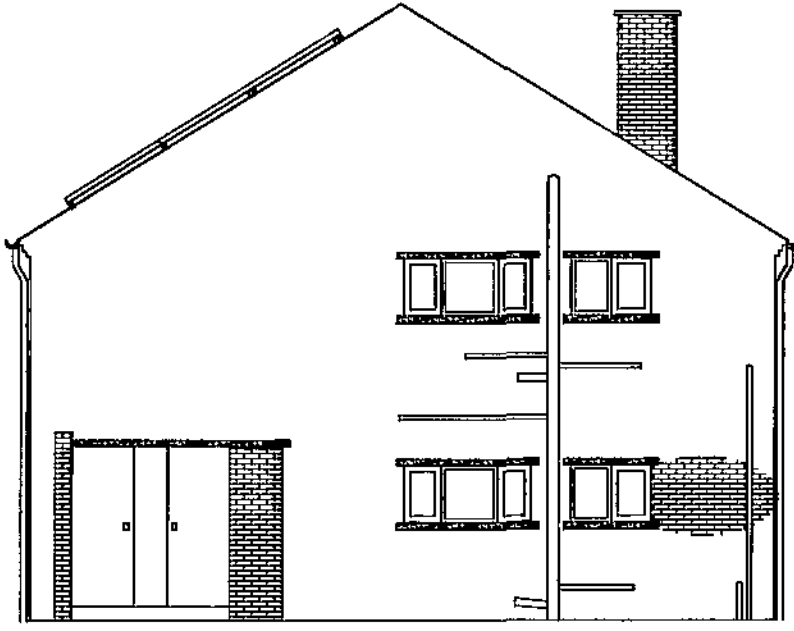


EAST ELEVATION - Scale 1:100


Proposed PV panels

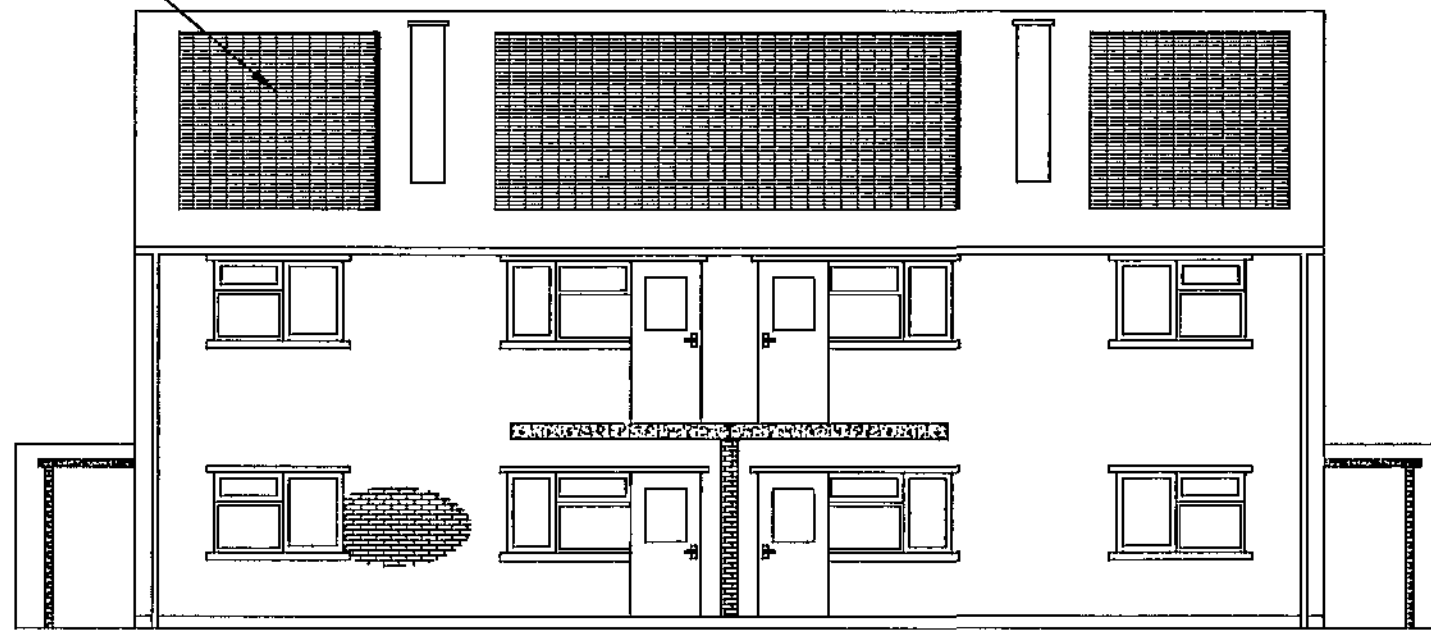

SOUTH ELEVATION - Scale 1:100

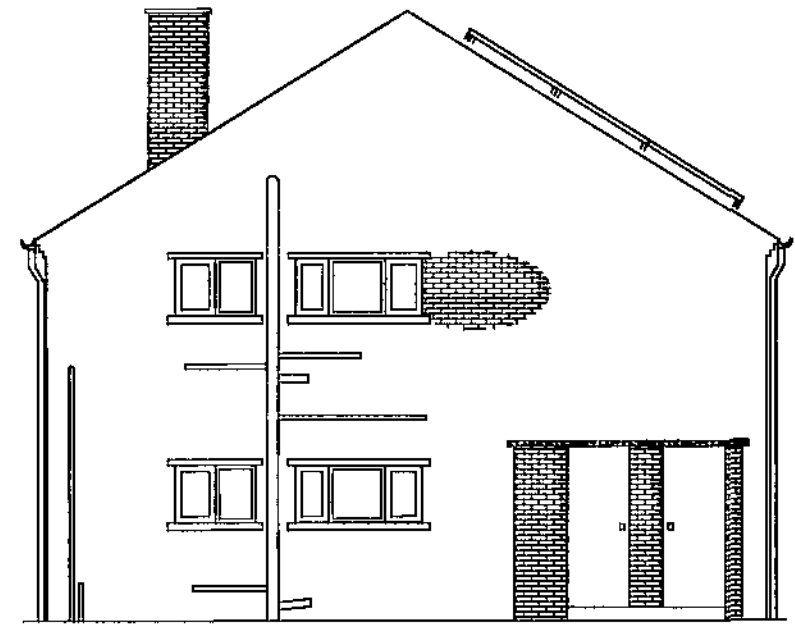

WEST ELEVATION - Scale 1:100

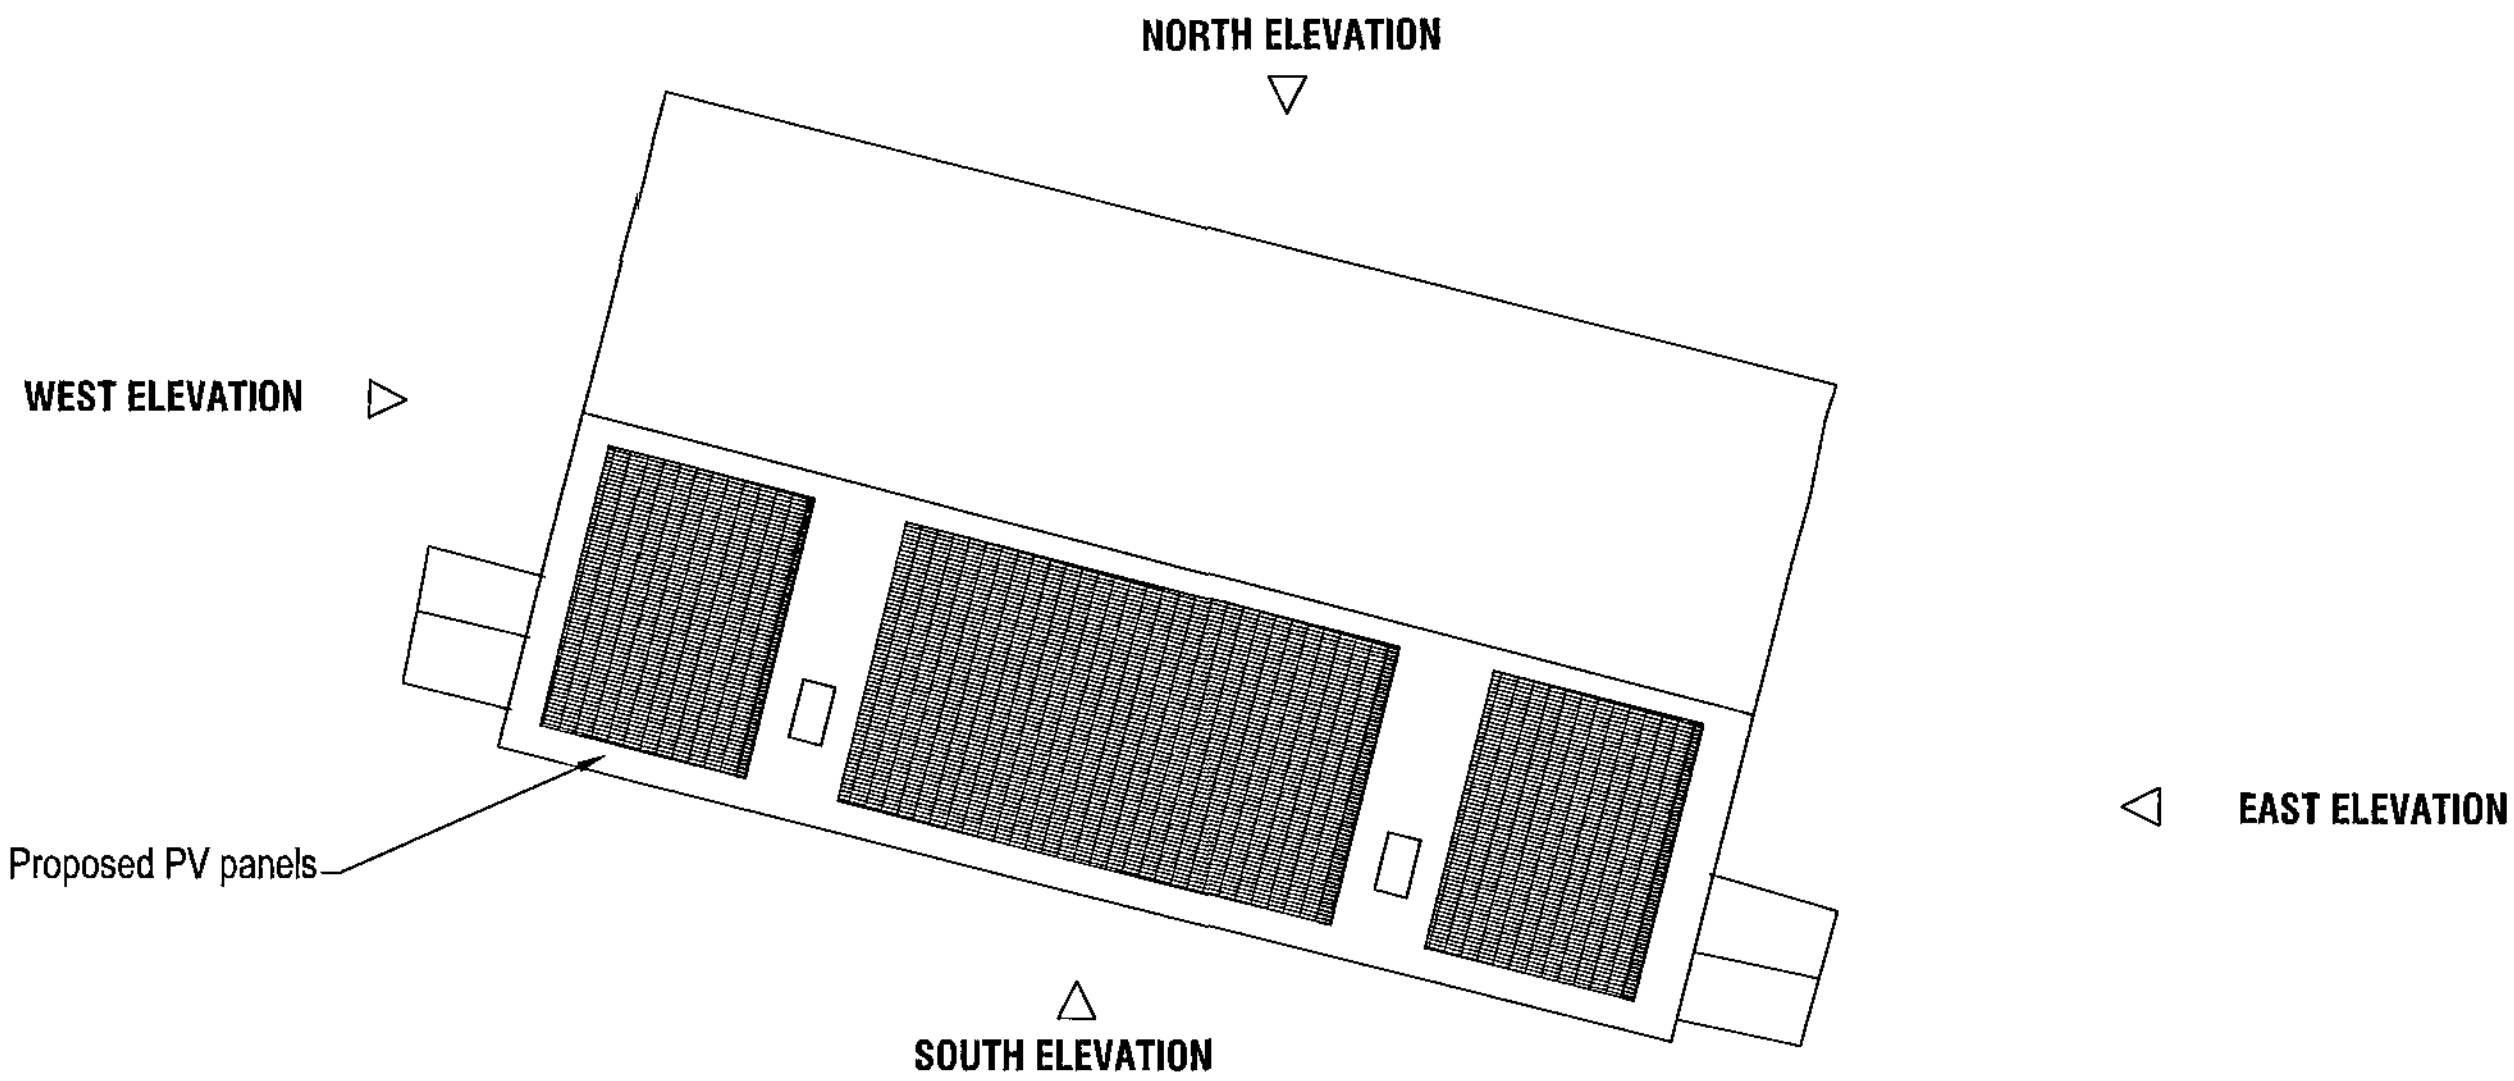

ROOF PLAN - Scale 1:100

REV	DATE	DESCRIPTION
The contractor is to comply in all respects with the current Building Regulations and is to check all site dimensions and levels. Do not scale from the drawing, use written dimensions. To be read in conjunction with Pre-Tender Health & Safety Plan / Preliminary Section (Section A31 etc). Ordnance Survey mapping reproduced by permission of WMD & Controller of HM Stationery Office Crown Copyright. WMD: OS Licence No. J4076508		
		NPS NORTH EAST LTD NAVIGATION HOUSE WHISTLER DRIVE, CASTLEFORD WEST YORKSHIRE, WF10 5JH TEL: 01977 628300 FAX: 01977 628301 EMAIL: enquiries@nps-ne.co.uk Head Office: Lancaster House, 18 Canal Avenue, St Andrew's Business Park, Barnsley, WF7 2JH. Tel: 01977 650001 Fax: 01977 650002 Other Office locations can be found on website: www.nps.co.uk
PROJECT Photo Voltaic Scheme Various Properties		CLIENT Berneslai Homes
		CAD FILE REF DATE SCALE Aug 11 1:100@A1
SUBJECT 25-31 Turner Close, Jump Proposed Roof Plan Proposed Elevations		REV DRAWN CHECKED EE JM PROJECT NR DRAWING NR AG10.113 04