


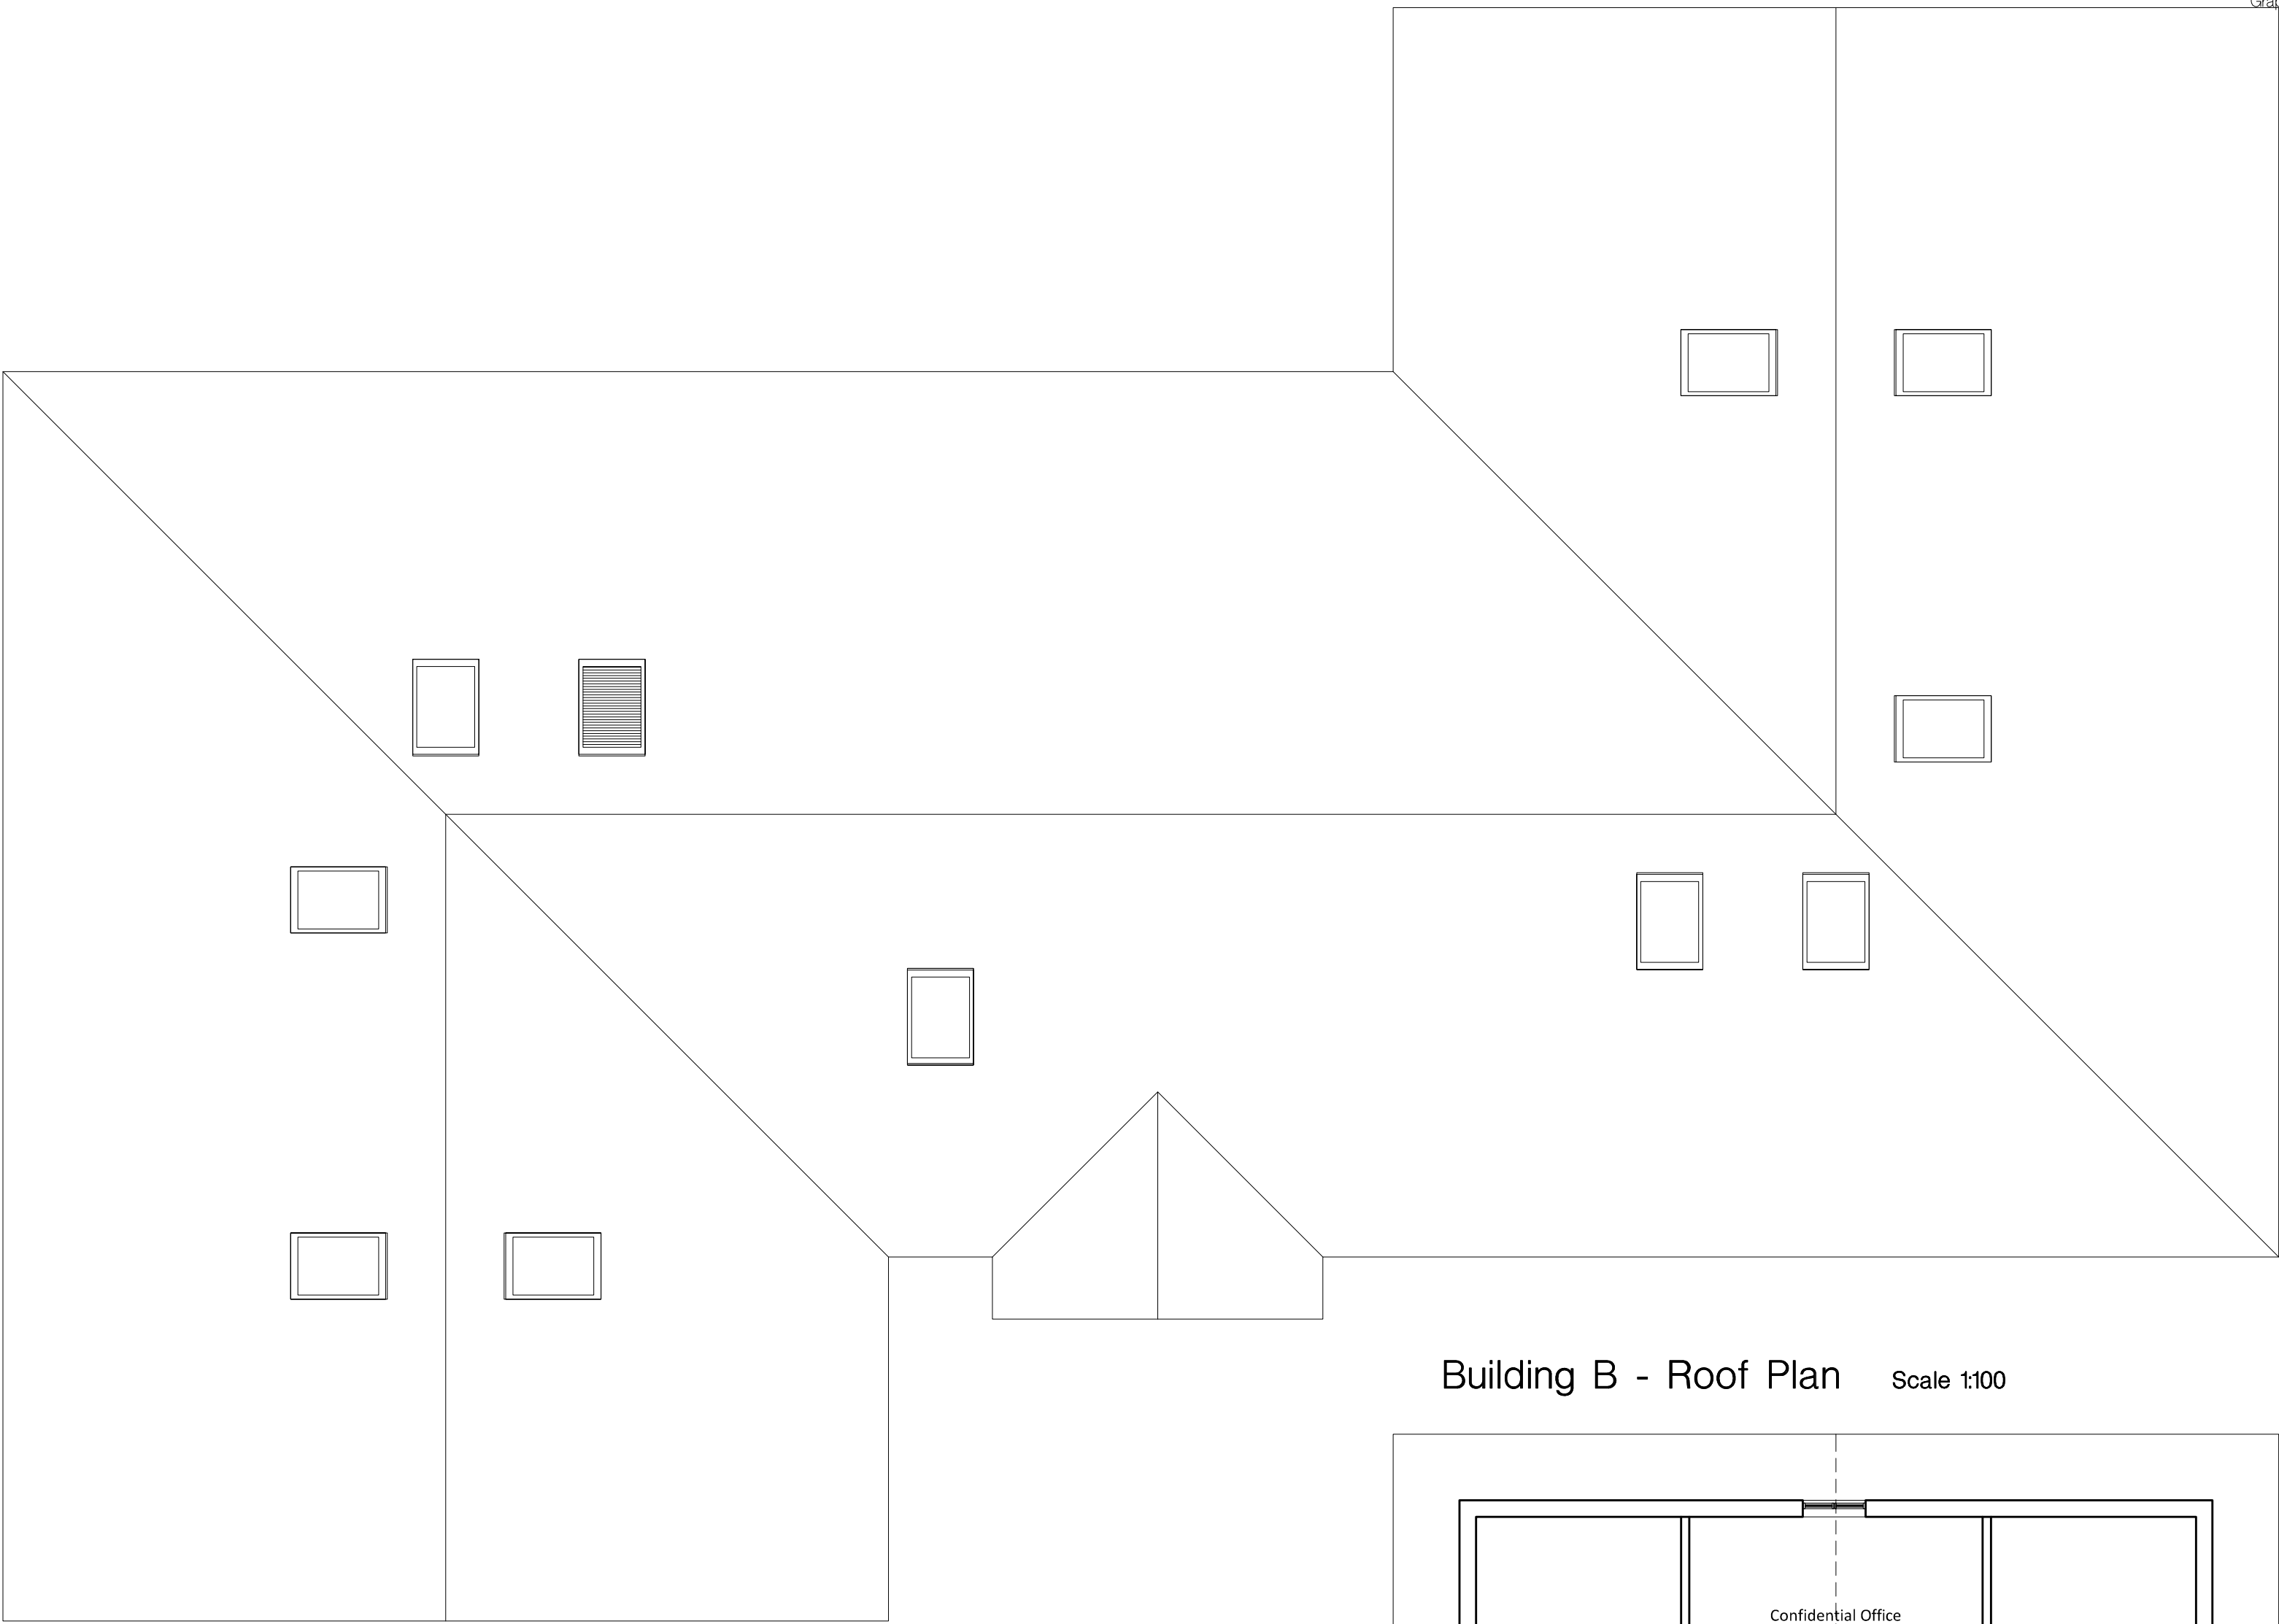

Building B - Roof Plan Scale 1:100


					
Drawn by: RH		Date: 08.06.12		Scale: 1:100 @ A1	
Status	Preliminary	Presentation	Tender	Construction	Last Issue
Date:	08.06.12				
Approved by:	MJB				
Revision			Date	Drawn	Approved

Building B:
Generic Open Adolescent Unit.


16 Beds (8 Male, 8 Female)

Low Security


GIFA: Ground Floor: 675m²
First Floor: 287m²
TOTAL: 962m²

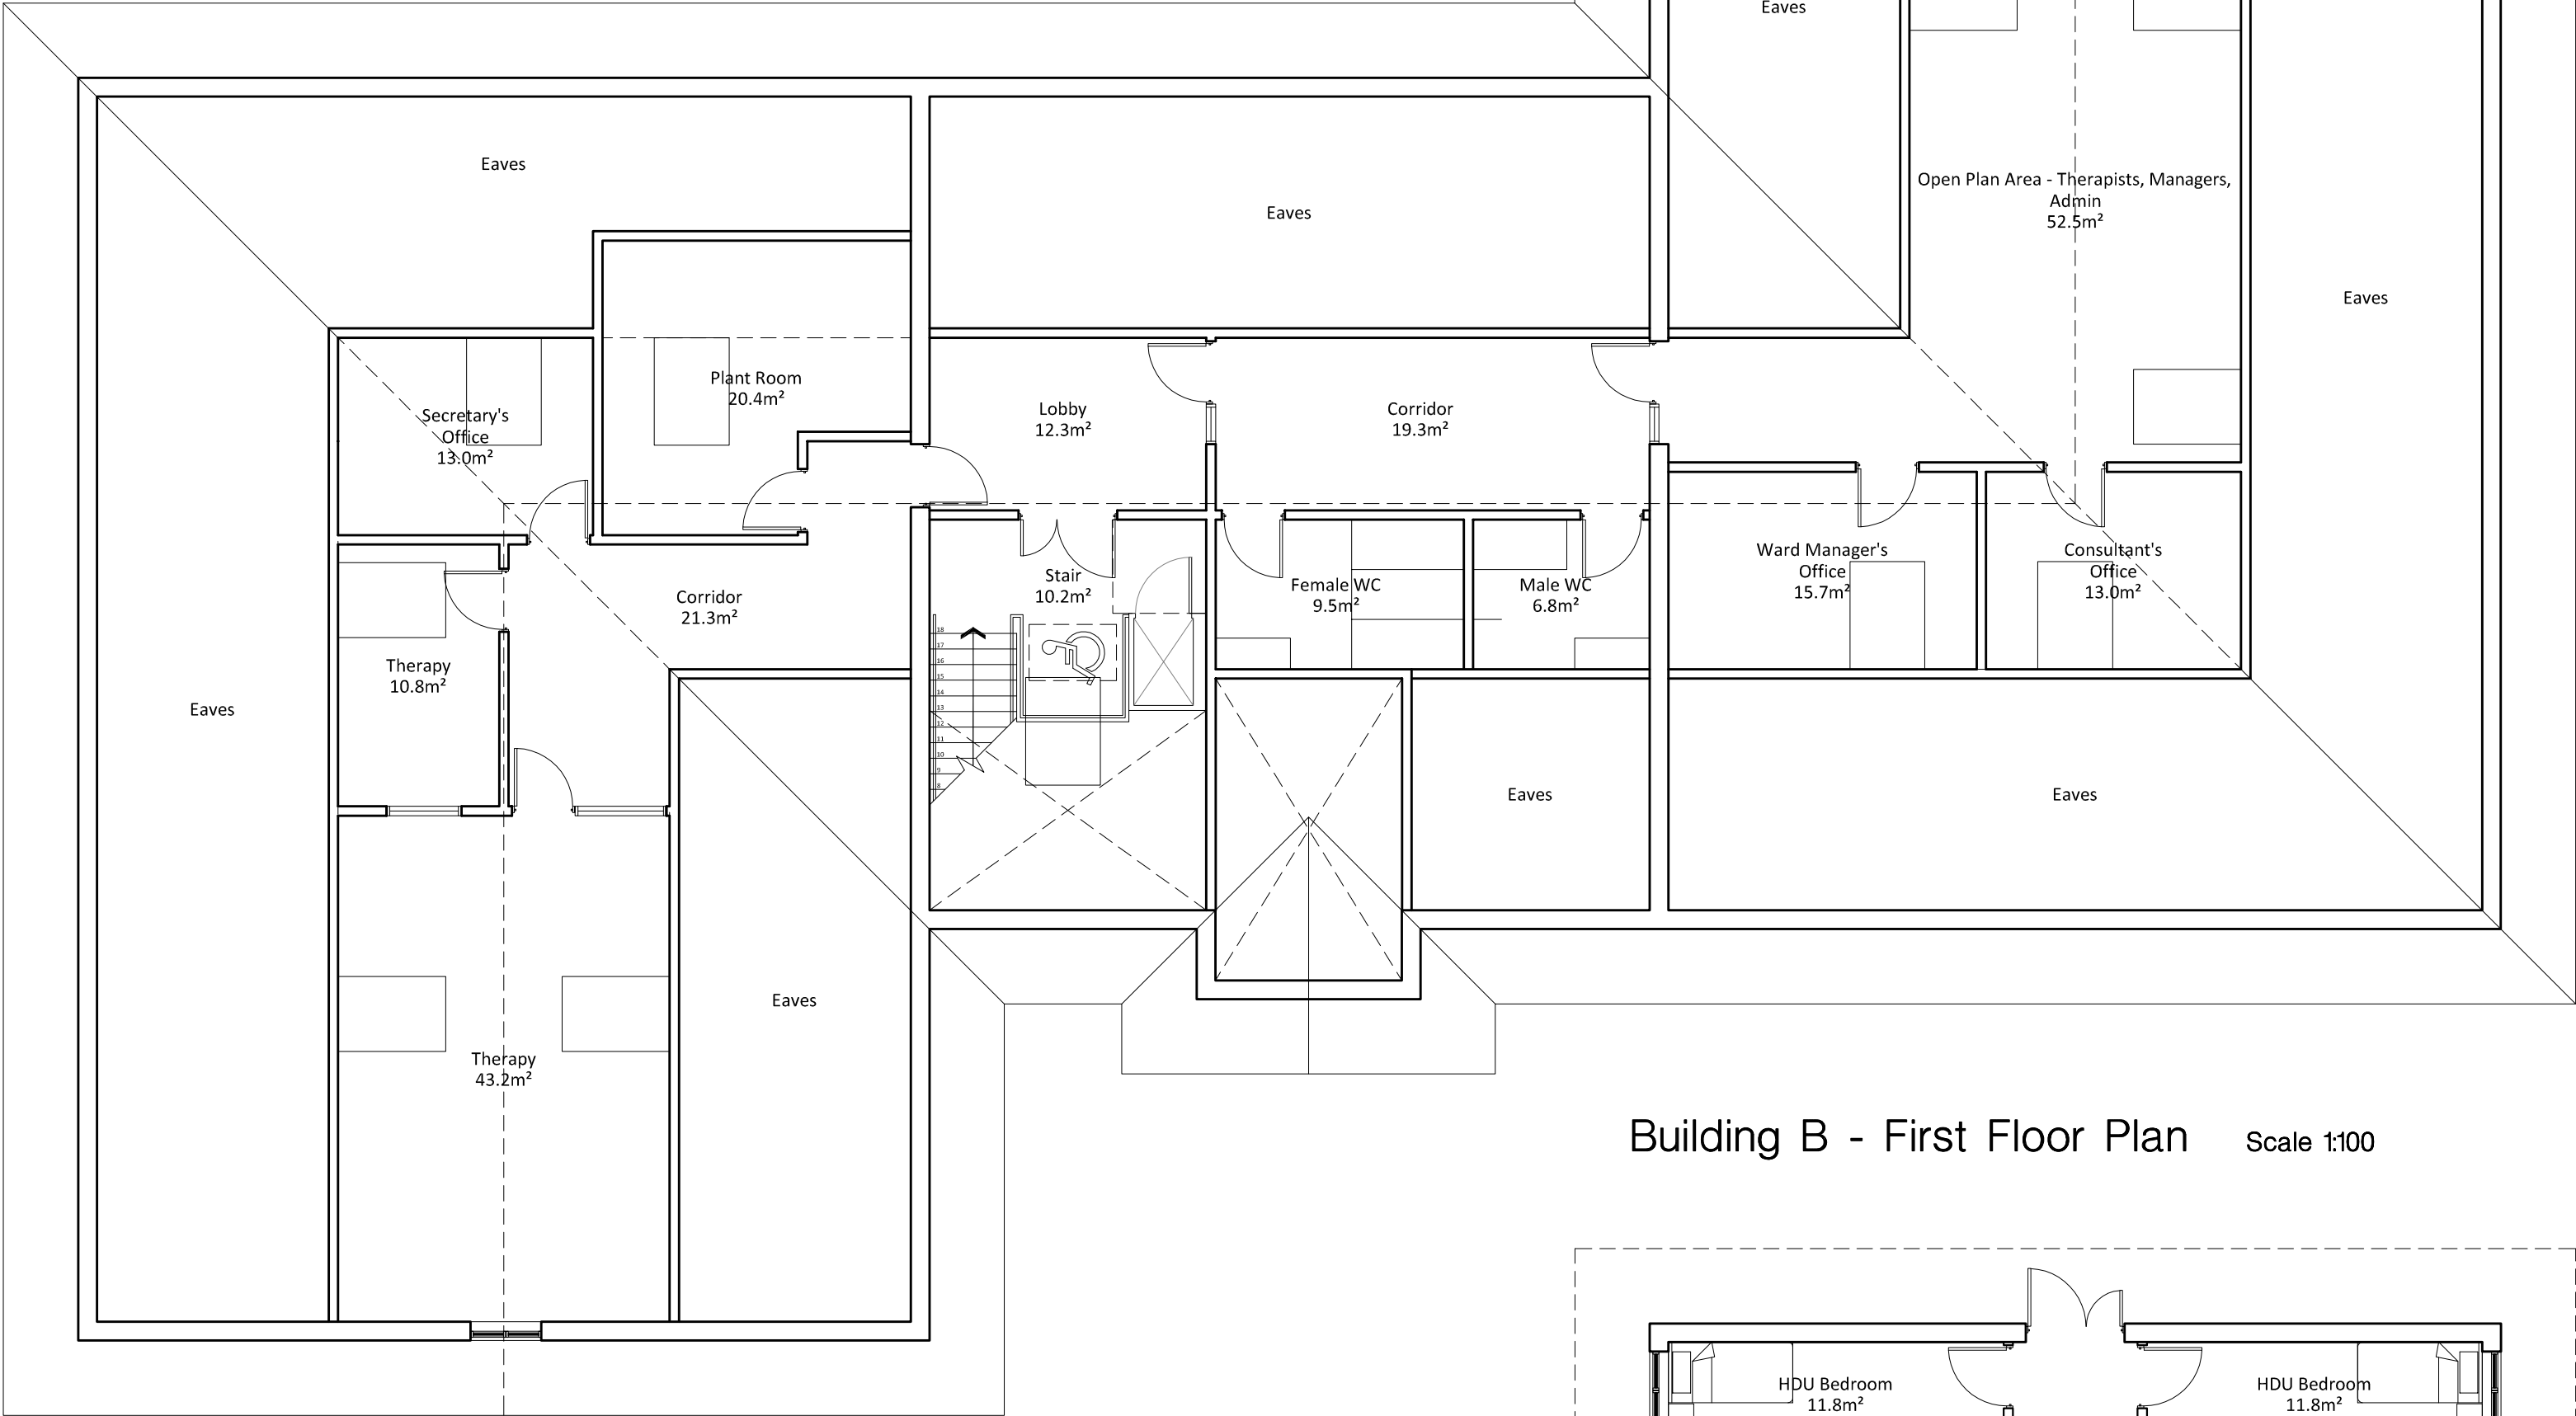

Building B - First Floor Plan Scale 1:100

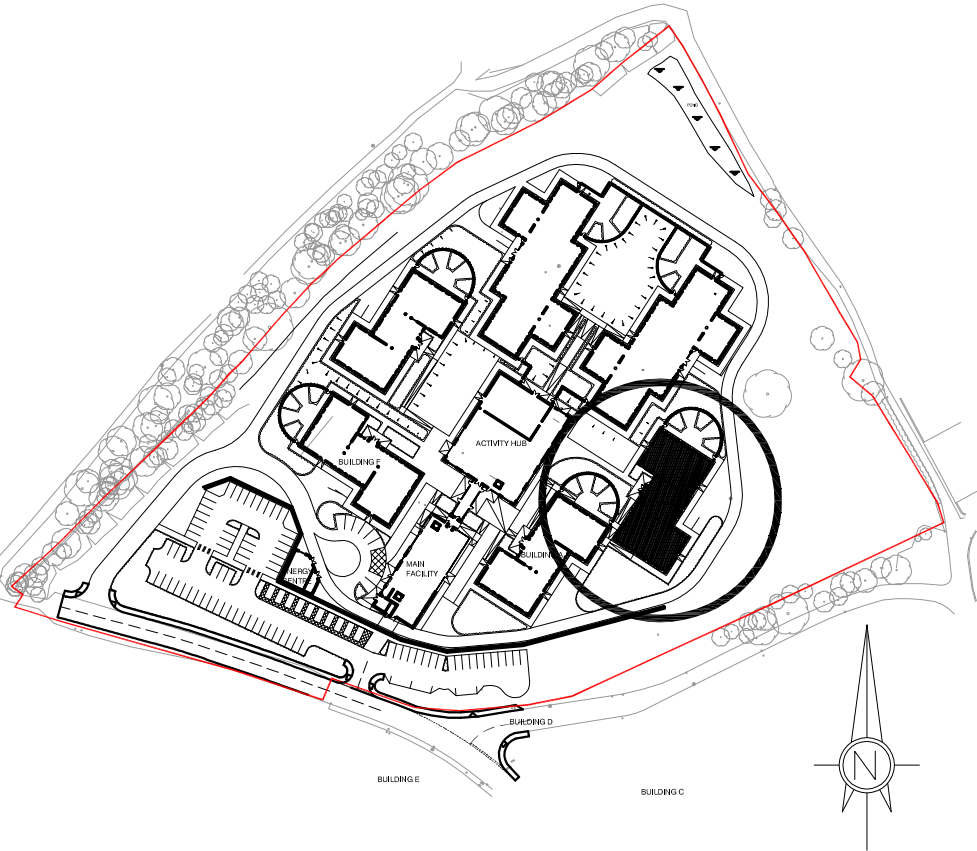

Building B - Location Plan Scale 1:2500

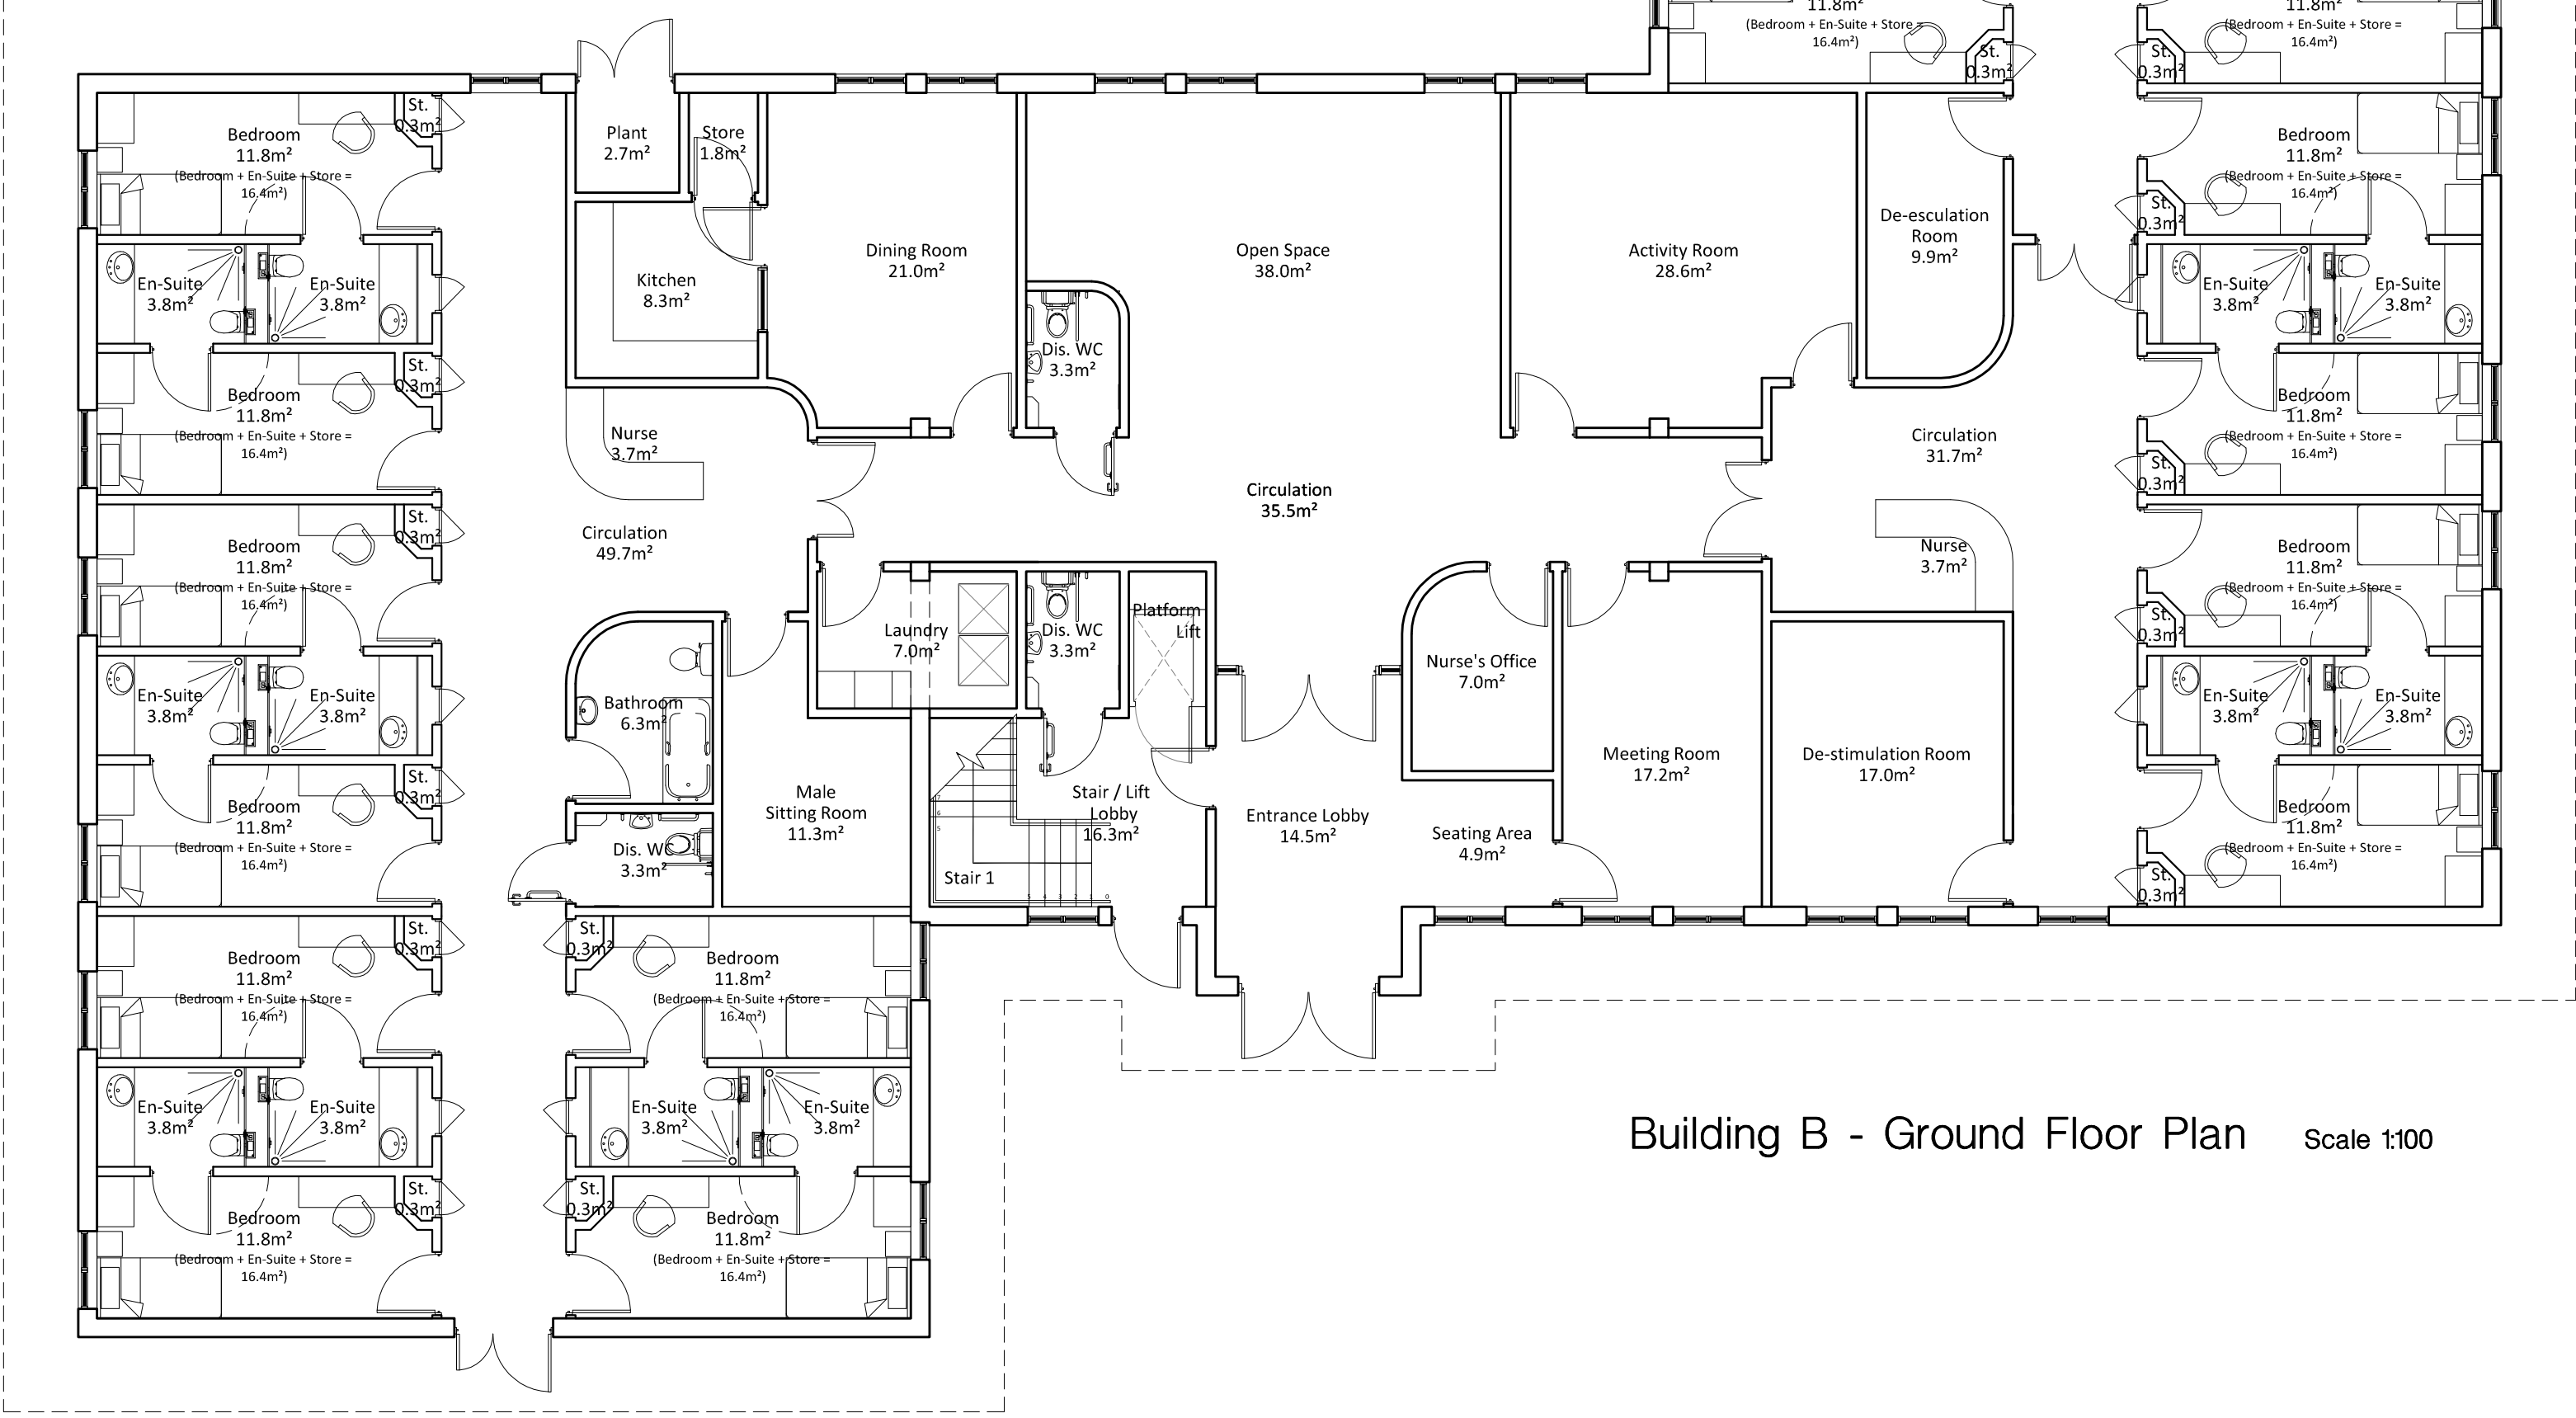

Building B - Ground Floor Plan Scale 1:100

This drawing was prepared for Interserve Construction and shall not be used for any other purpose than for making a planning application to Barnsley Metropolitan Borough Council.

Client : Hoyland Estates		Drawing Title : Building B Plans Generic Open Unit	
Project : Earlswood Autistic Hospital			
Project No. : 3417-01		Drawing No. : (2)-06	
		Rev : -	
RACE COTTAM ASSOCIATES			
Sheffield Studio 3 Vincent House Solly Street Sheffield S1 4BB t : 0114 273 7050 f : 0114 273 7881			
website : www.racecottam.com			