




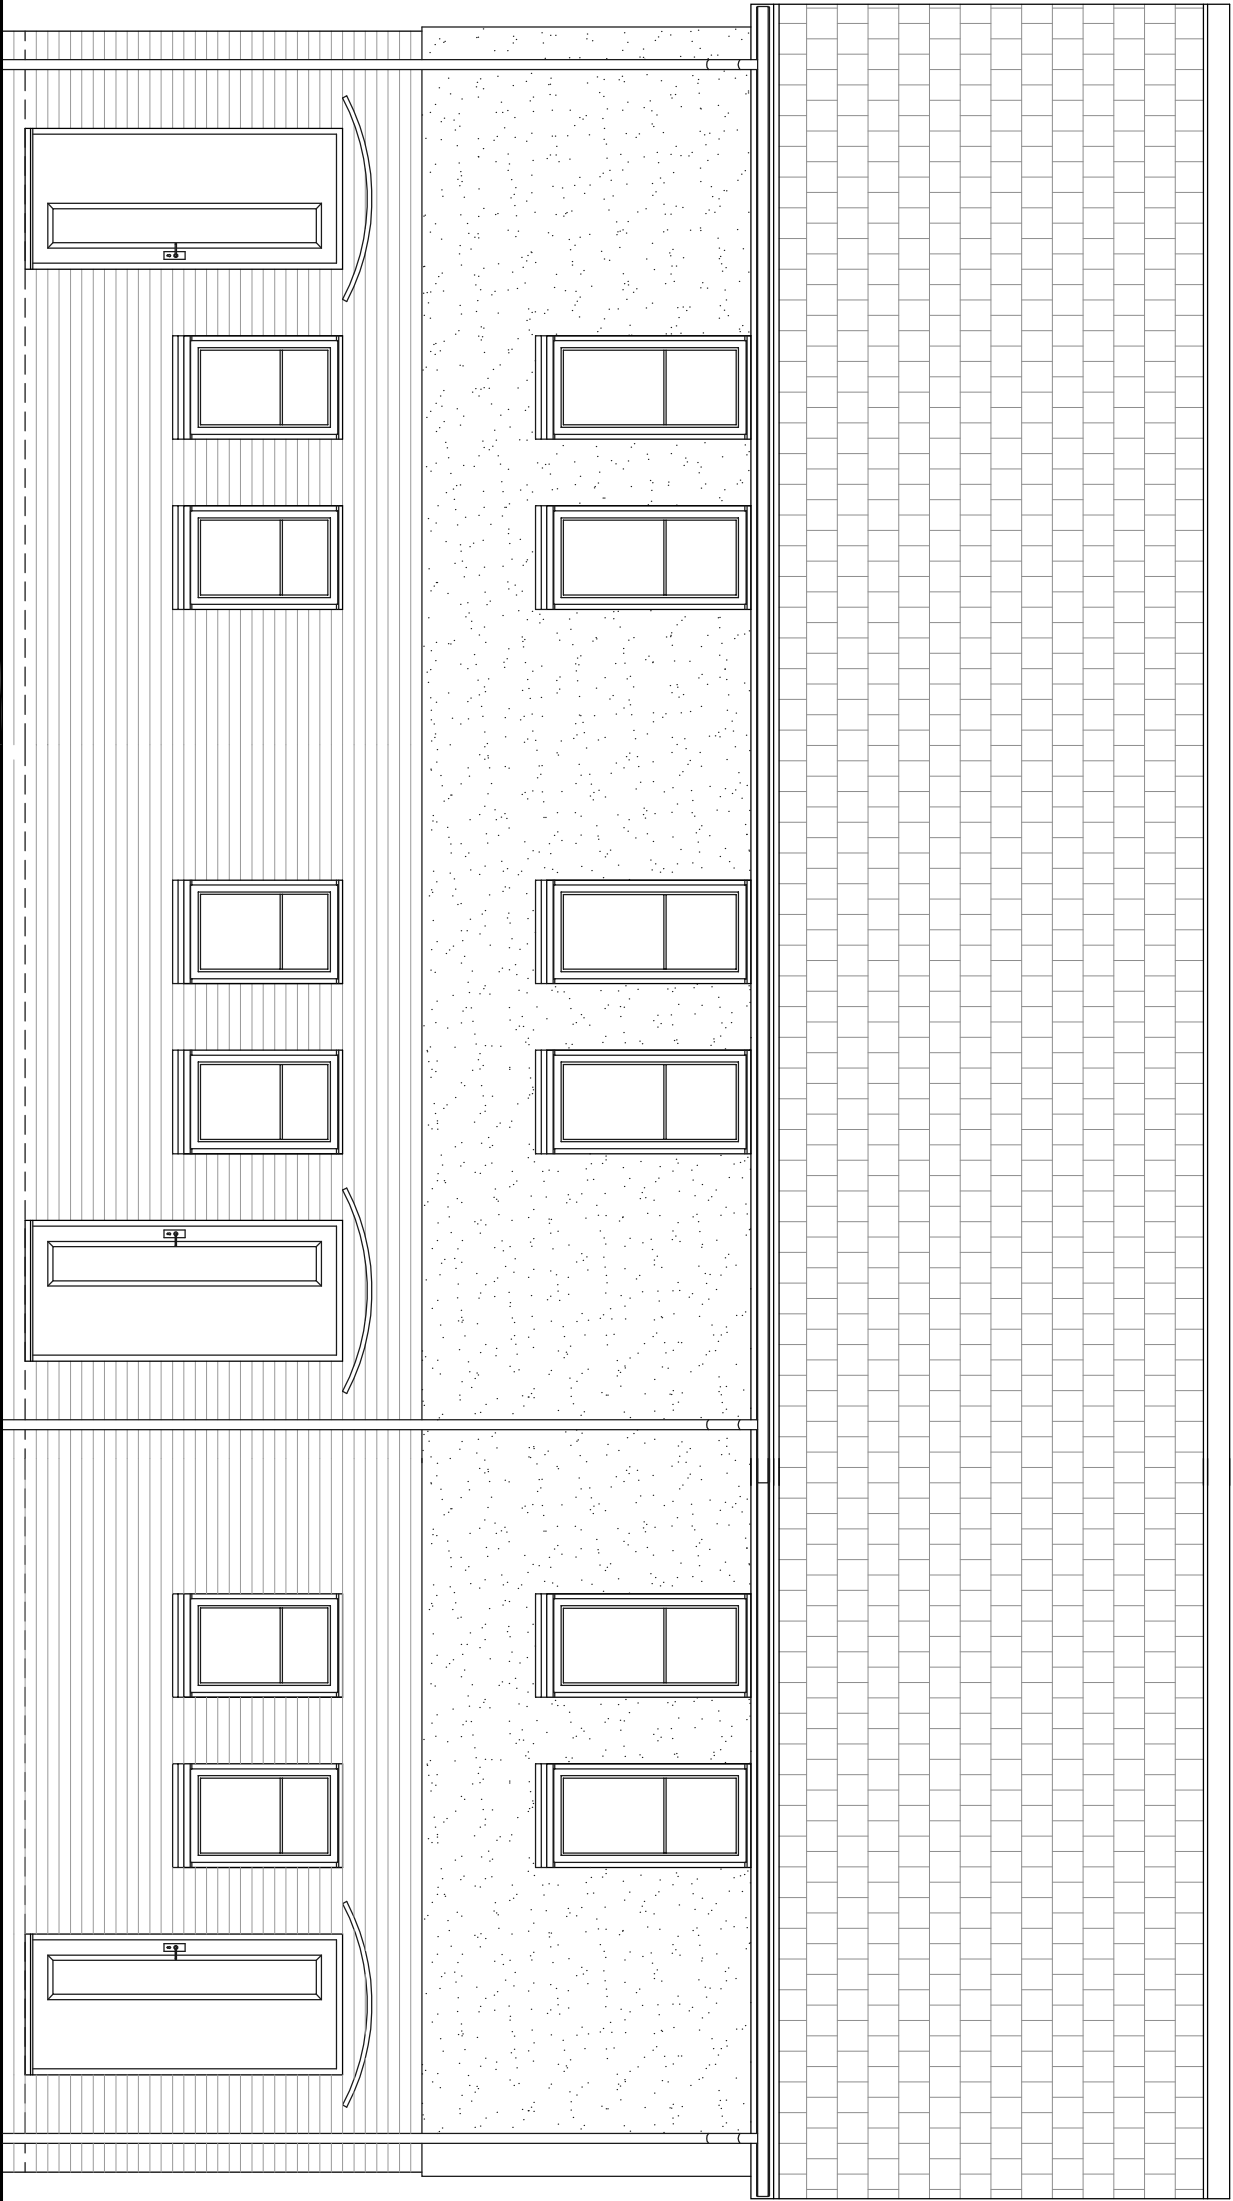


FRONT ELEVATION

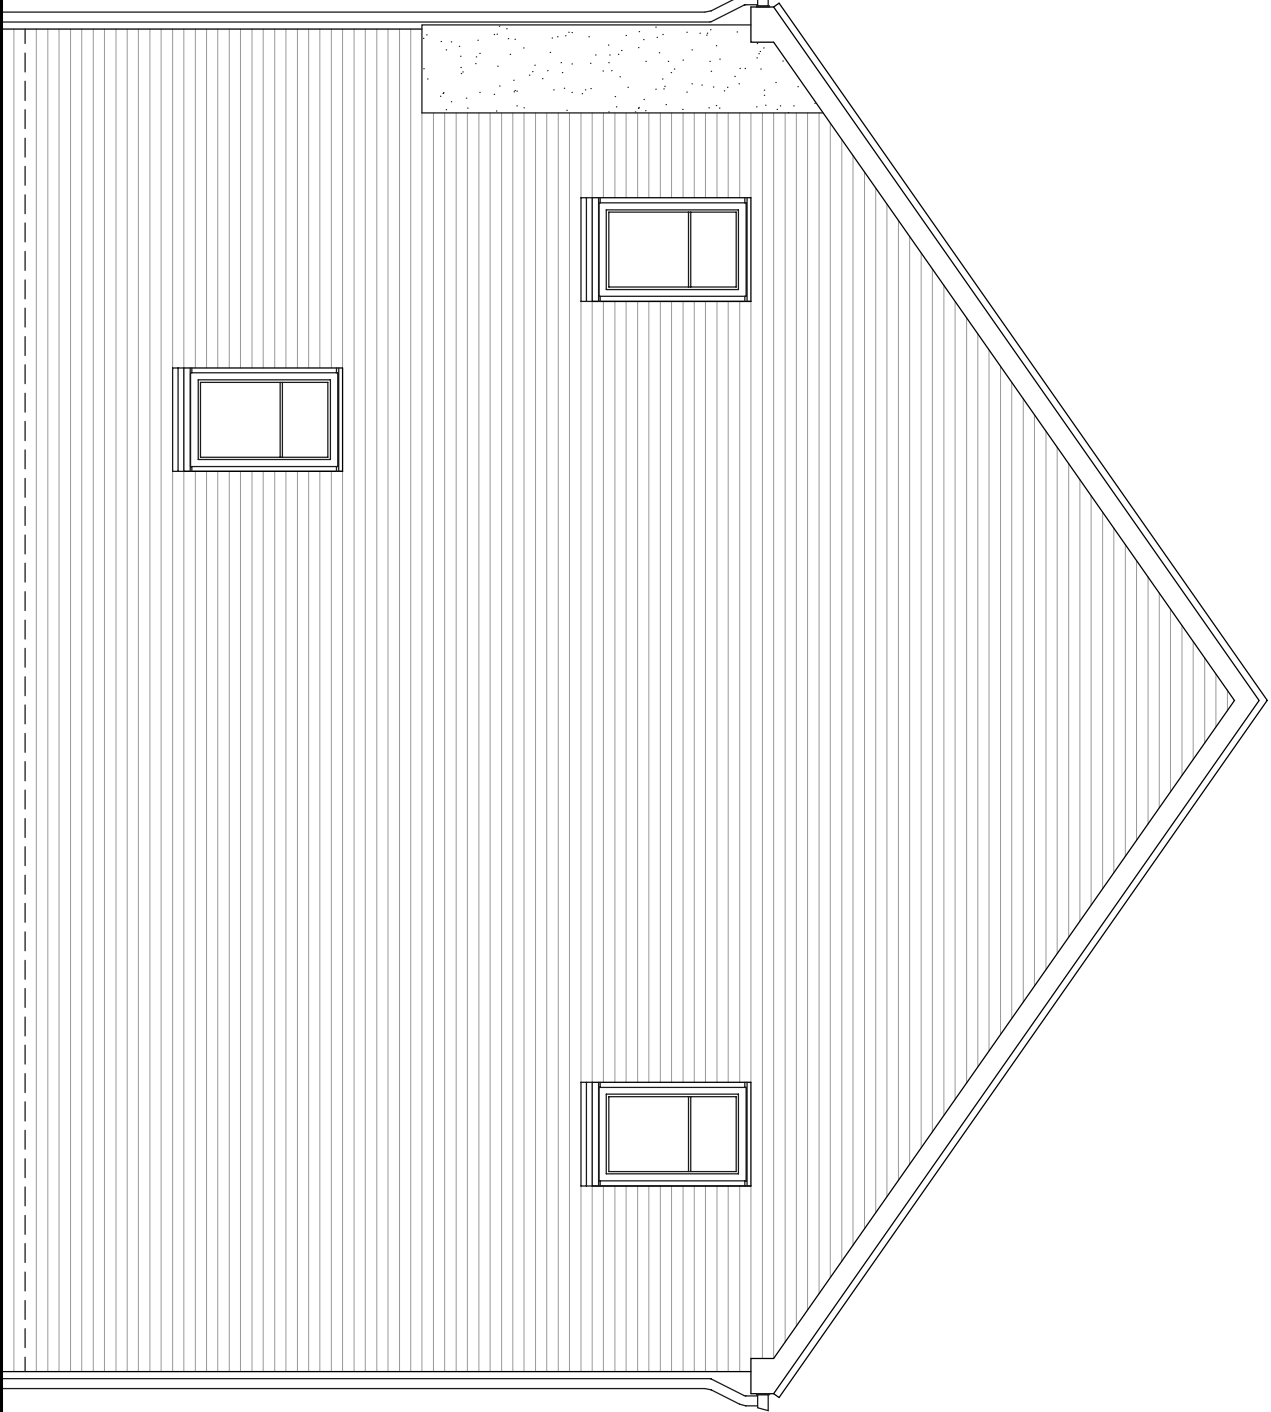


SIDE ELEVATION

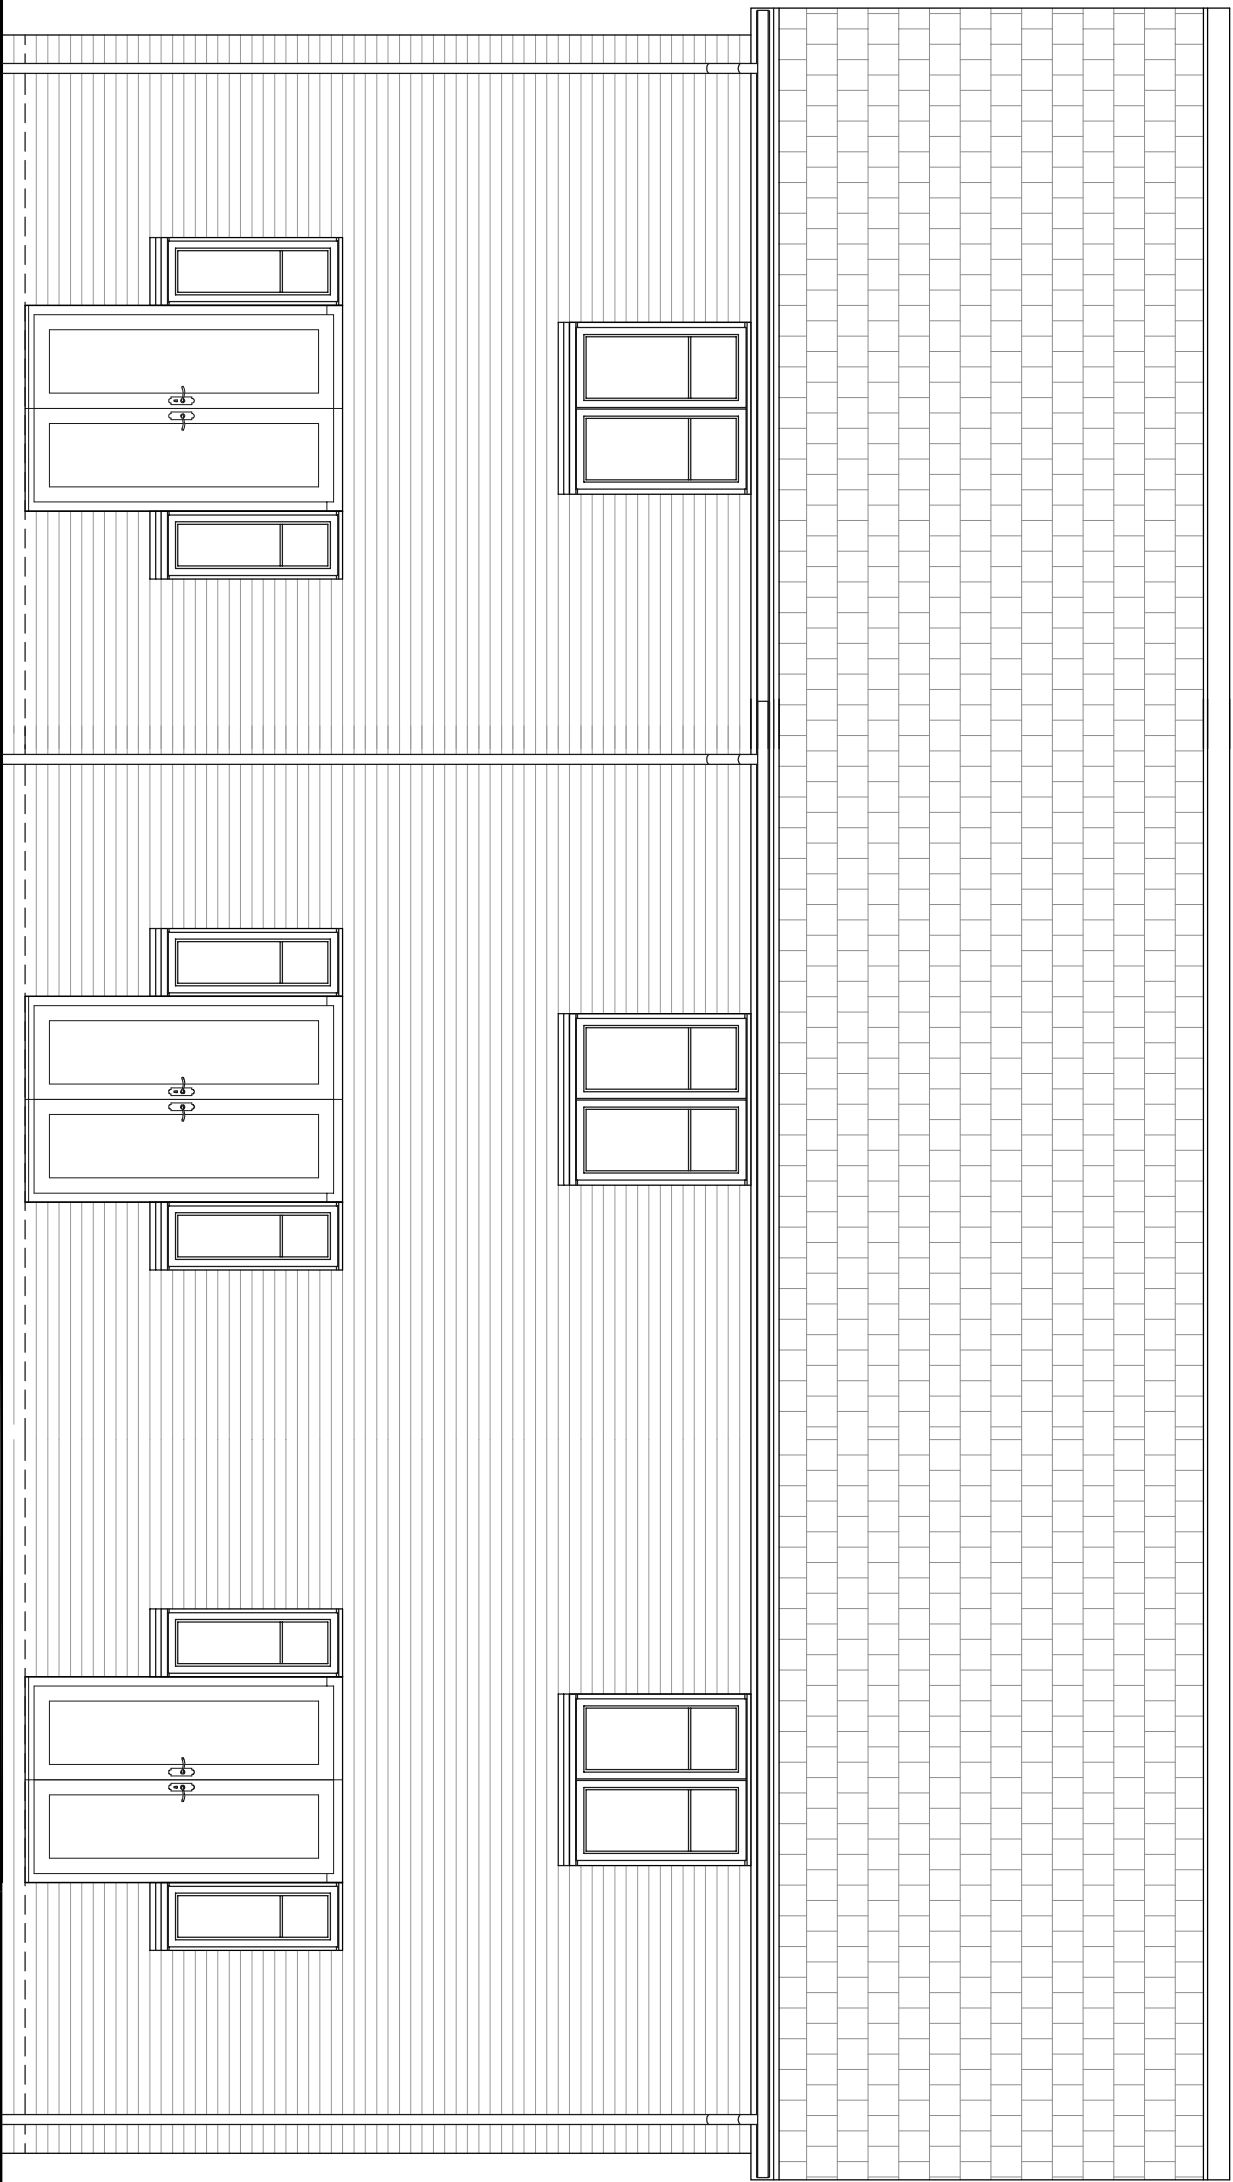


REAR ELEVATION

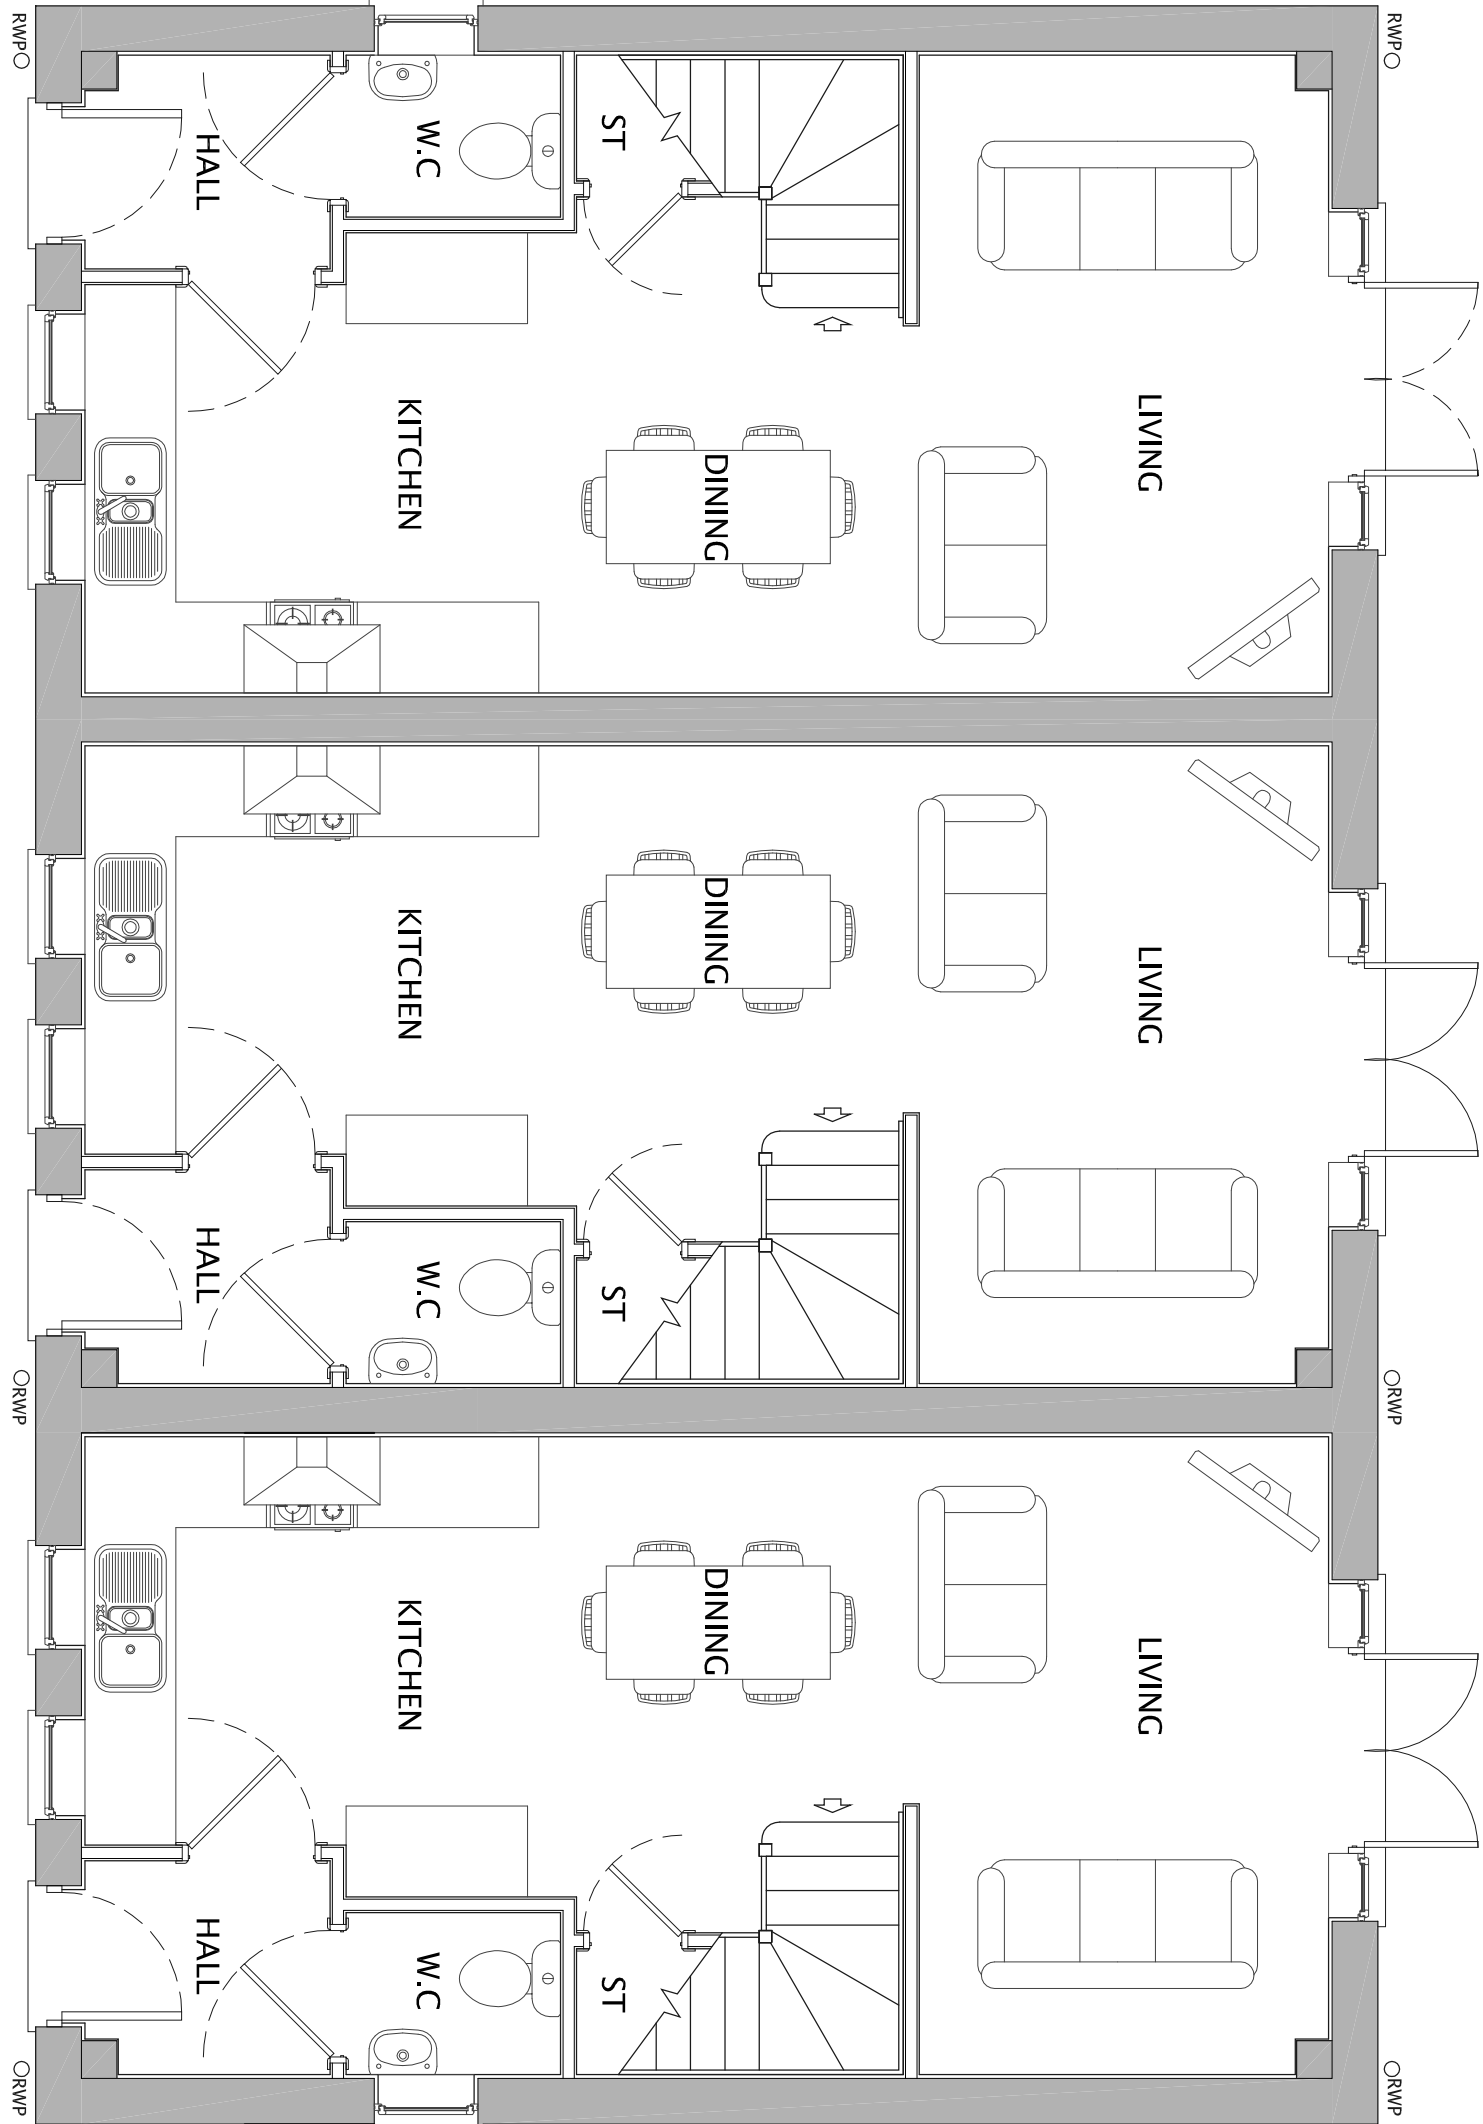

GROUND FLOOR

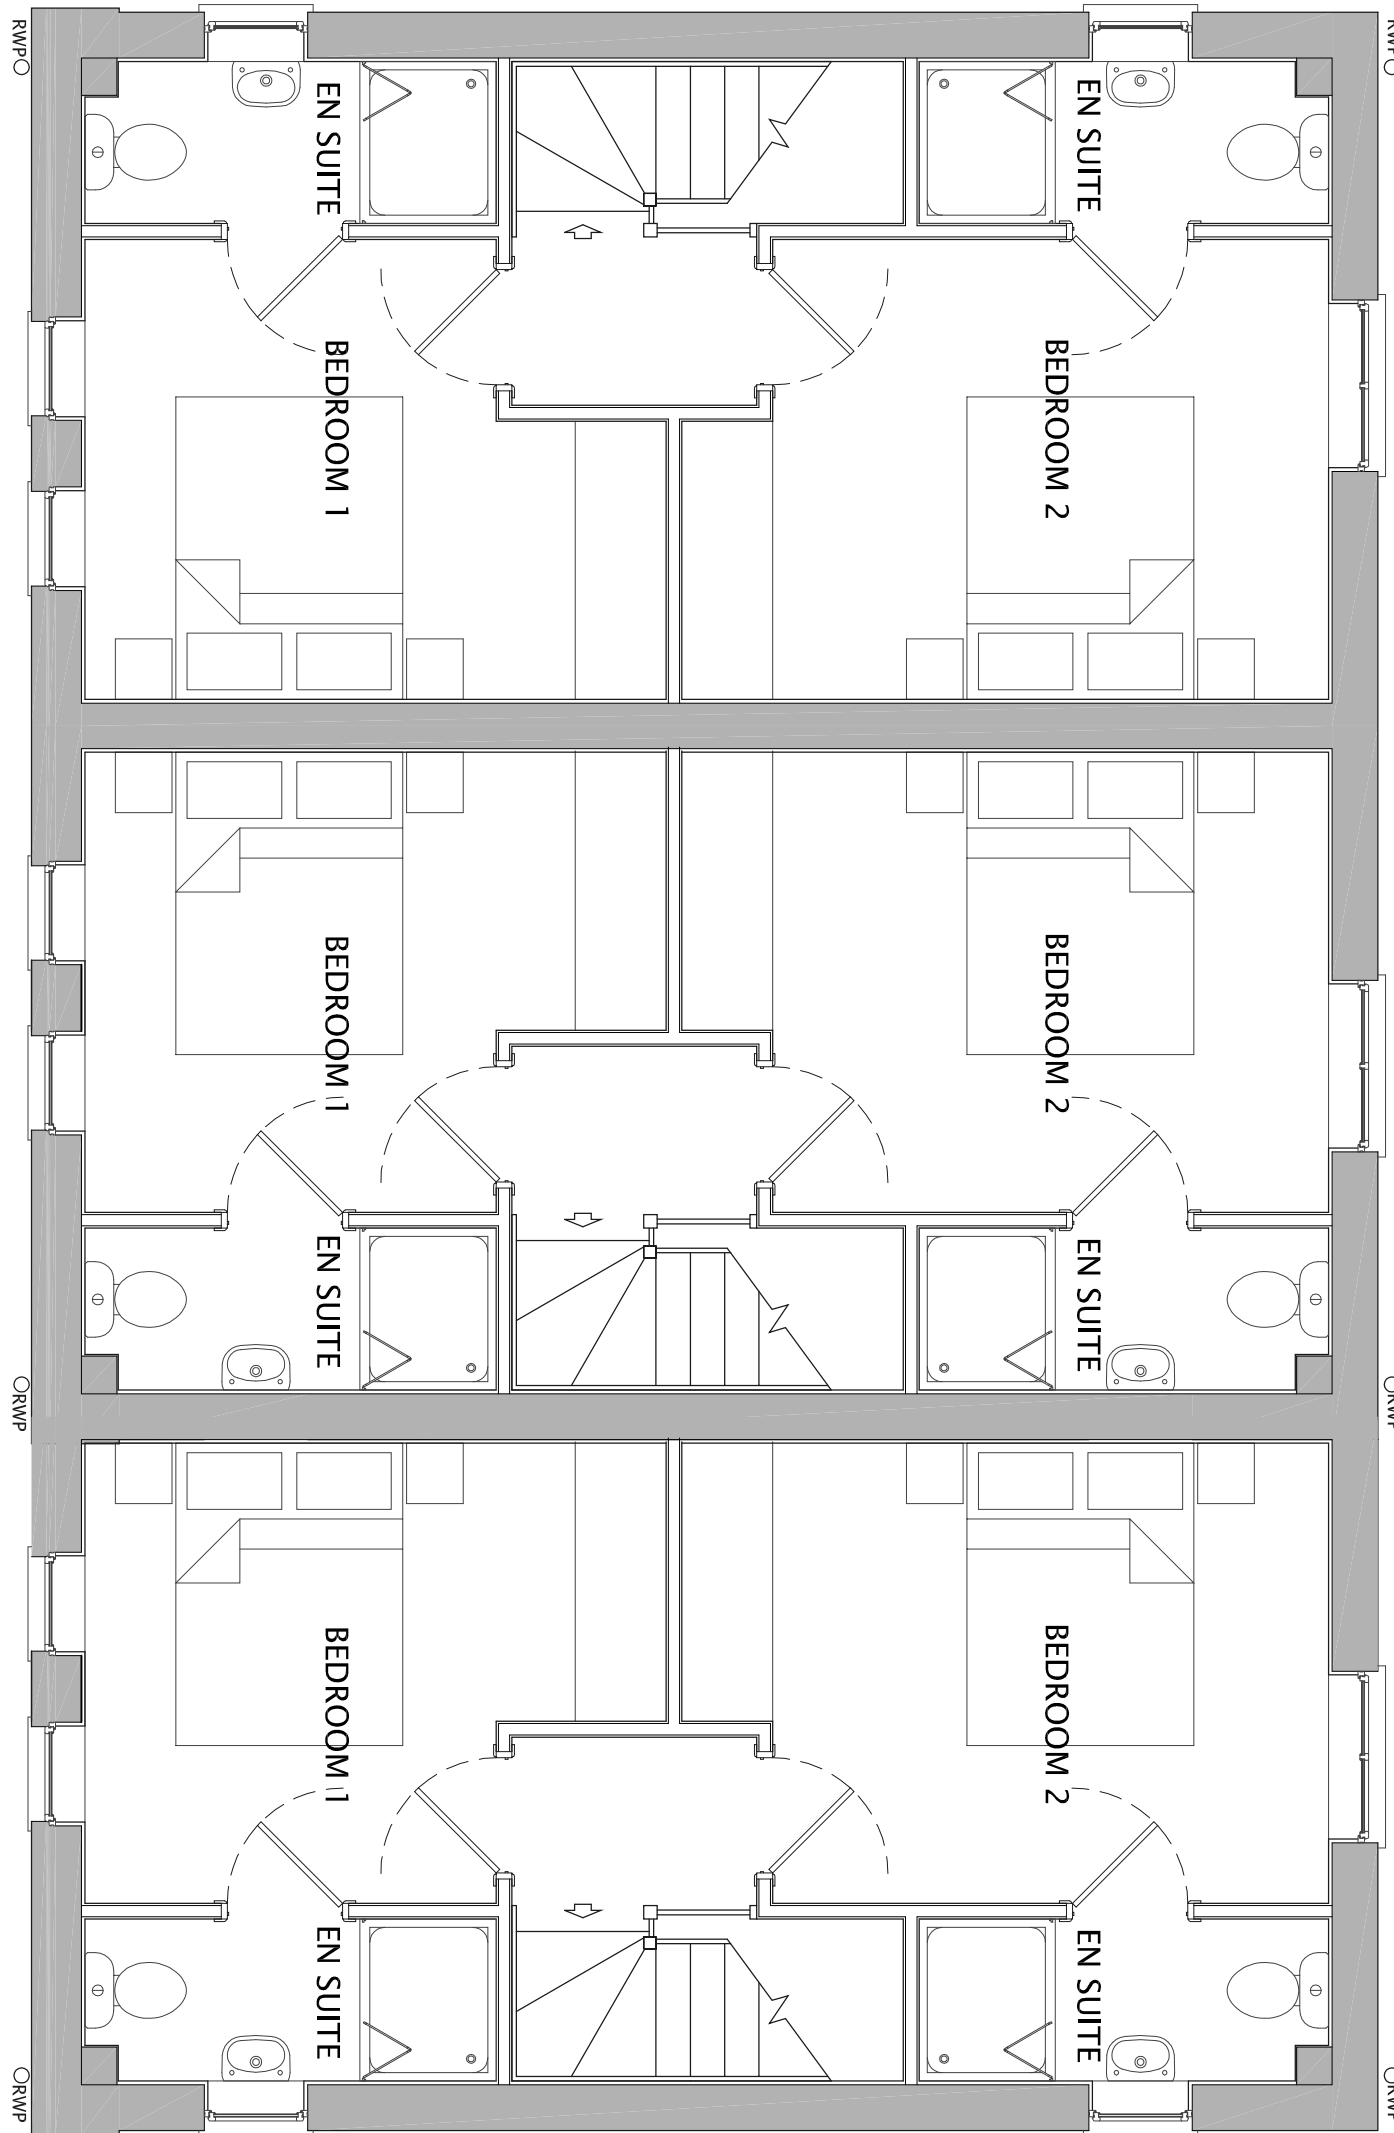


FIRST FLOOR

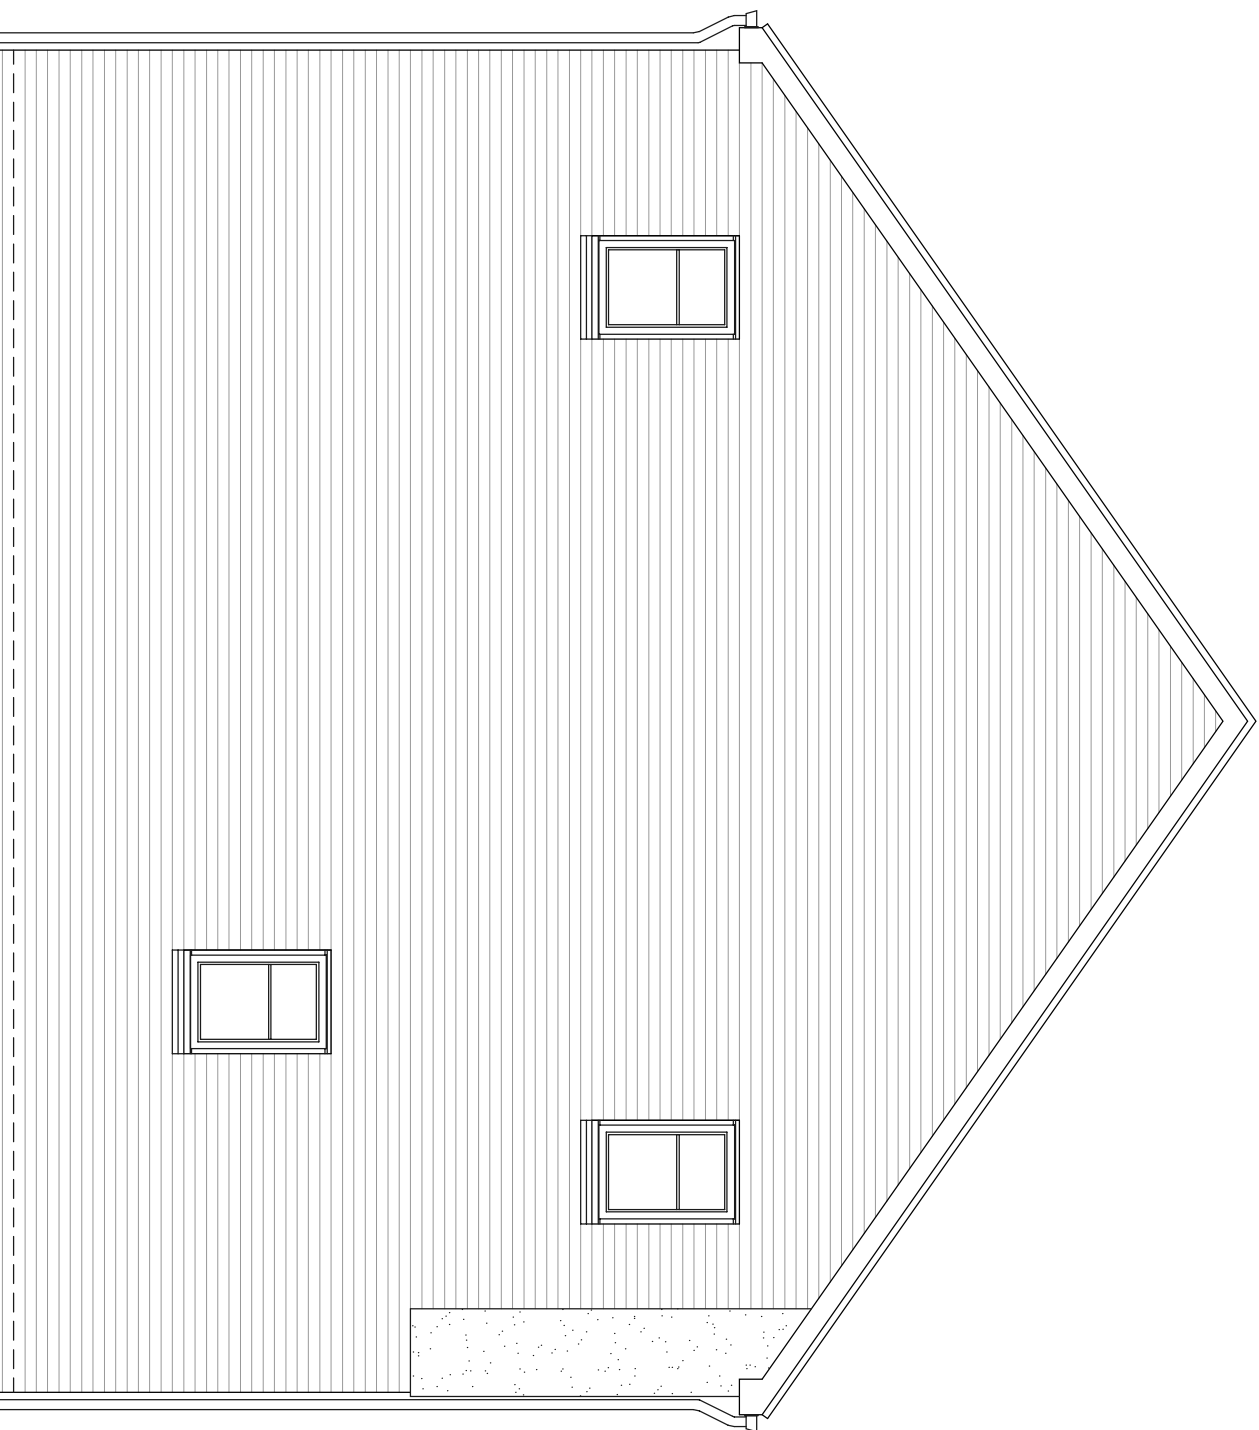

SIDE ELEVATION

39 / ALTO HOUSETYPE PLANNING DRAWING (AS-OP-OP)

 

Do not scale of this drawing - Only figures dimensions to be taken from this drawing. Drawings based on Ordnance Survey and/or existing record drawings. Drawings and drawings are subject to the Survey, Structural Survey, Site Investigation, Planning and Statutory Requirements and Approval. Authorised reproduction from Ordnance Survey Maps with permission of the Controller of Her Majesty's Stationery Office. Crown Copyright reserved.



CLIENT:
NETHERTON HOMES

DRAWING NUMBER:
P14.4905:39

PROJECT:
PROPOSED RESIDENTIAL DEVELOPMENT,
WEST OF WAKEFIELD ROAD, MAPLEWELL

SCALE @ A1:
1:50

DRAWING:
ALTO HOUSETYPE 3 BLOCK (AS-OP-OP)

DRAWN:
DRH

DATE:
APR 17

CHECKED:
LM

DATE:
APR 17

14 MARIBER COURT / CALDER PARK / WAKEFIELD / WF4 3FL
01924 383322 / www.jrpsoc.co.uk / info@jrpsoc.co.uk
Proposals are a study of the site and its surroundings.