

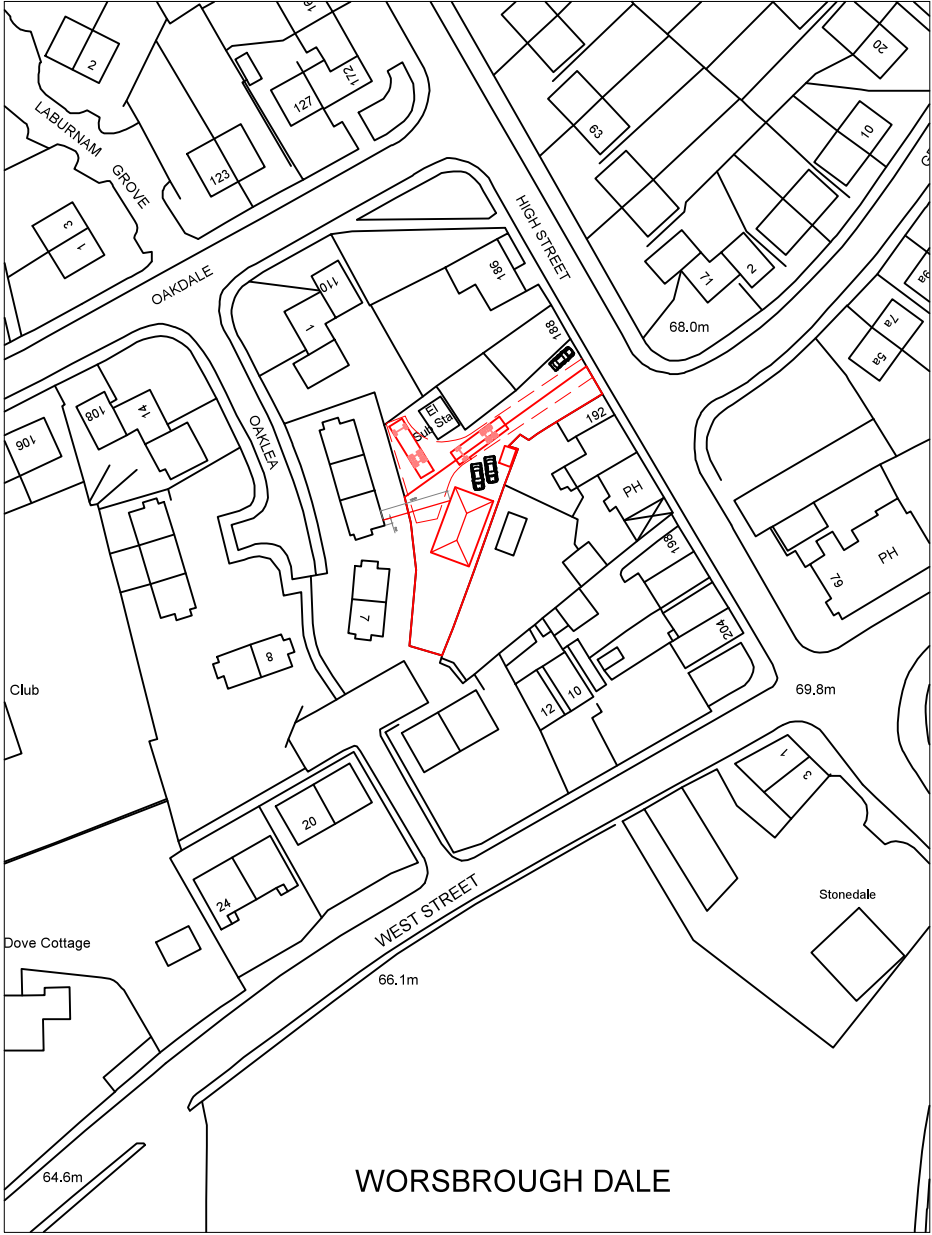


Drawing No.	Rev No.
MMD003 -001	D

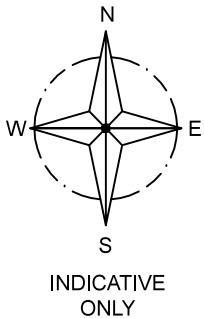

LOCATION PLAN
SCALE 1:1250 AT A3

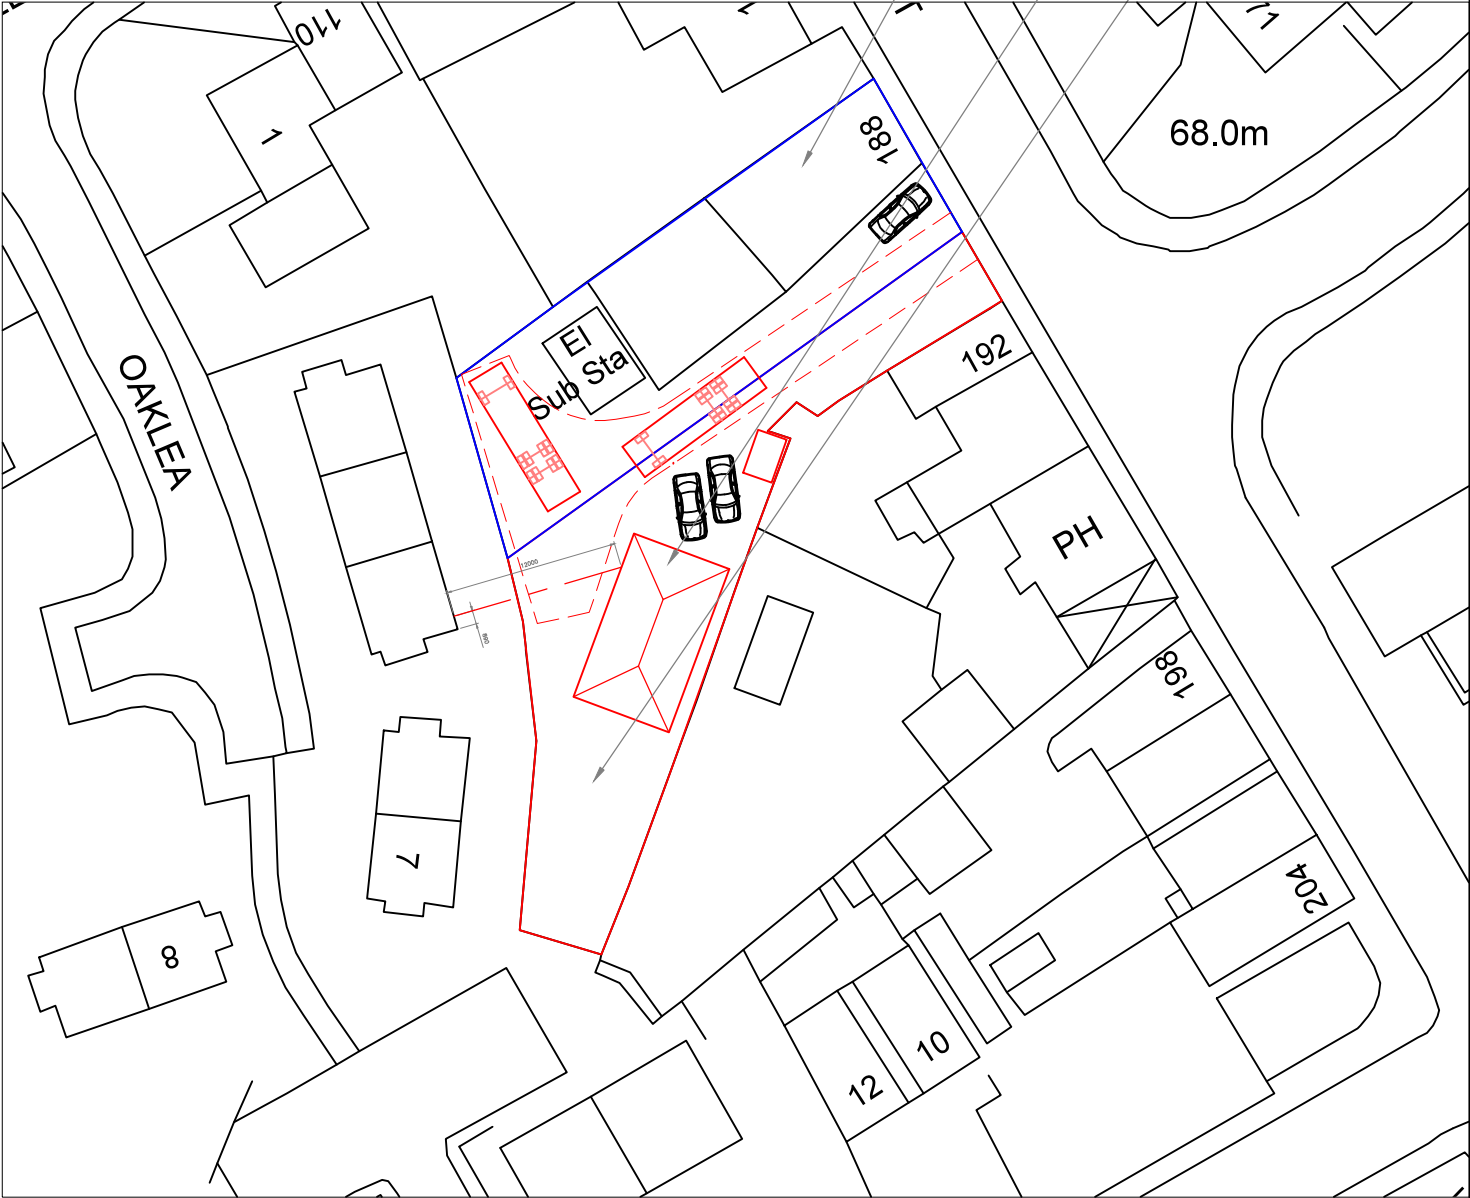

SITE PLAN
SCALE 1:500 AT A3

DO NOT SCALE: Contractor to check all dimensions and report any omissions or errors

NOTES

D	Storage shed added	JRB			18/11/19
C	Layout changed	JRB			01/08/19
B	Changed to bungalow	JRB			14/06/19
A	Car paking shown	JRB			11/02/19
Rev	Description	By	Chk	App	Date

JRB DESIGNS Ltd
1 Saville Road
Cudworth
Barnsley
S72 8LT
Tel: 01226 383542
Fax: 01226 380078
Mob: 07970 541192
Email: john@jrbdesigns.co.uk
This drawing is copyright. © jrbdesigns Ltd.

Client
MR. DIXON

Drawing Title
SITE PLANS

Address
LAND ADJACENT TO 188 HIGH STREET
WORSBROUGH DALE
BARNSELY
S70 4SQ

Project Title:
PROPOSED NEW DWELLING

Purpose of Issue:
PLANNING

Drawing Status
FIRST ISSUE

Scale at A3 AS SHOWN	Drawn By JRB	Date 02/11/2018
Checked By	Date 02/11/2018	Approved By Date 02/11/2018
Project No. MMD003	Drawing No. 001	Revision D

APPROVAL ☒ INFORMATION ☐ TENDER ☐ CONTRACT ☐ CONSTRUCTION ☐