




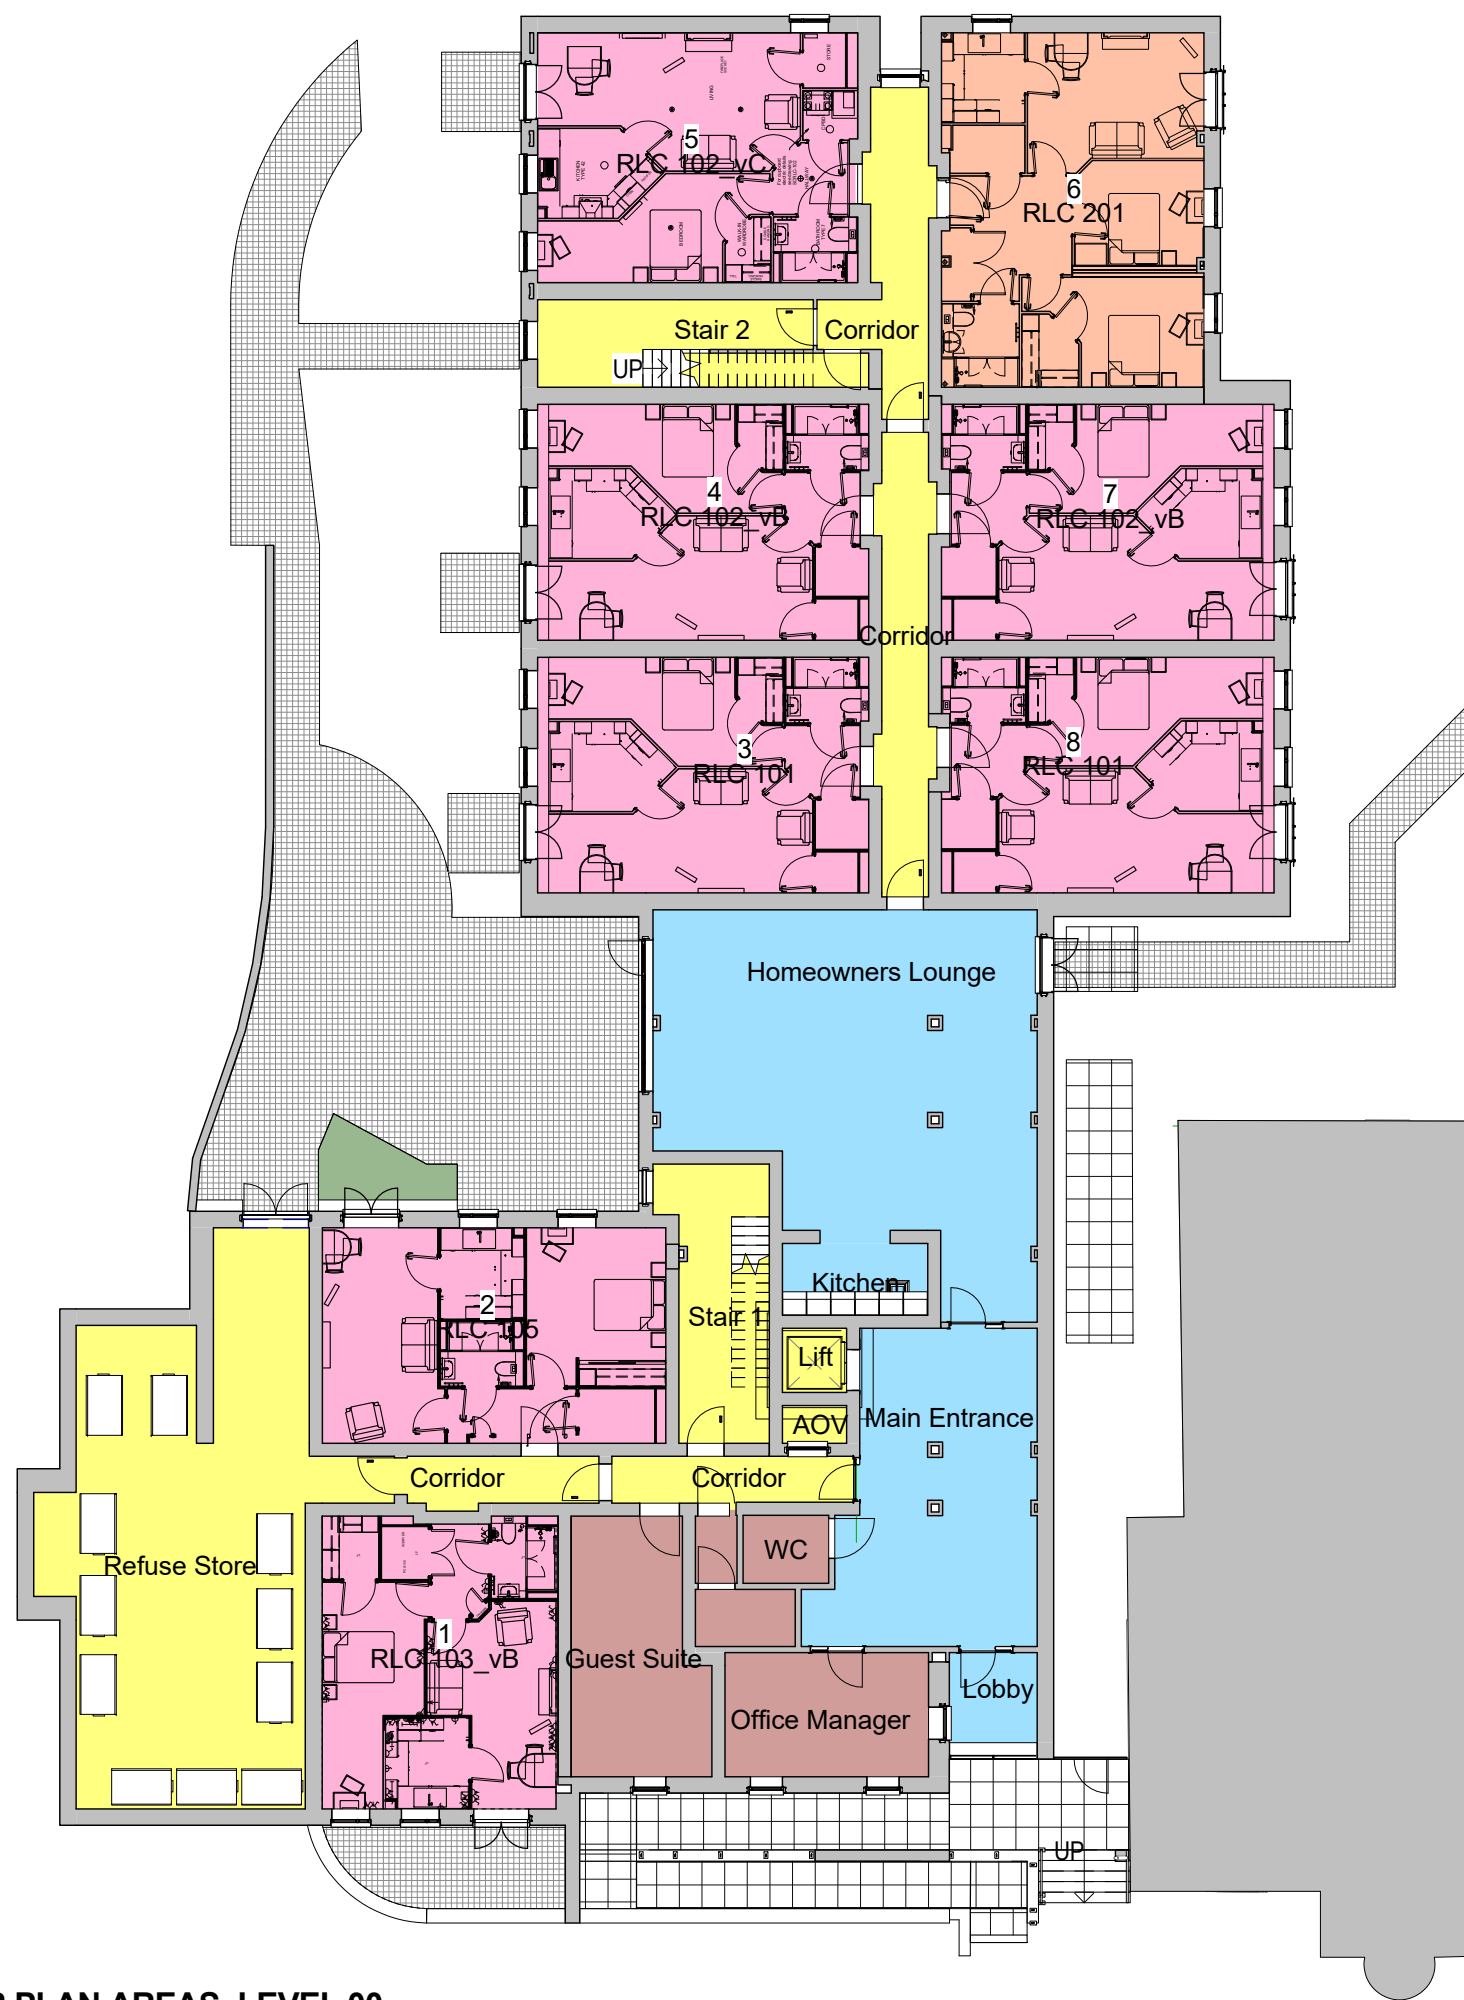


FLOOR PLAN AREAS\_LEVEL 00

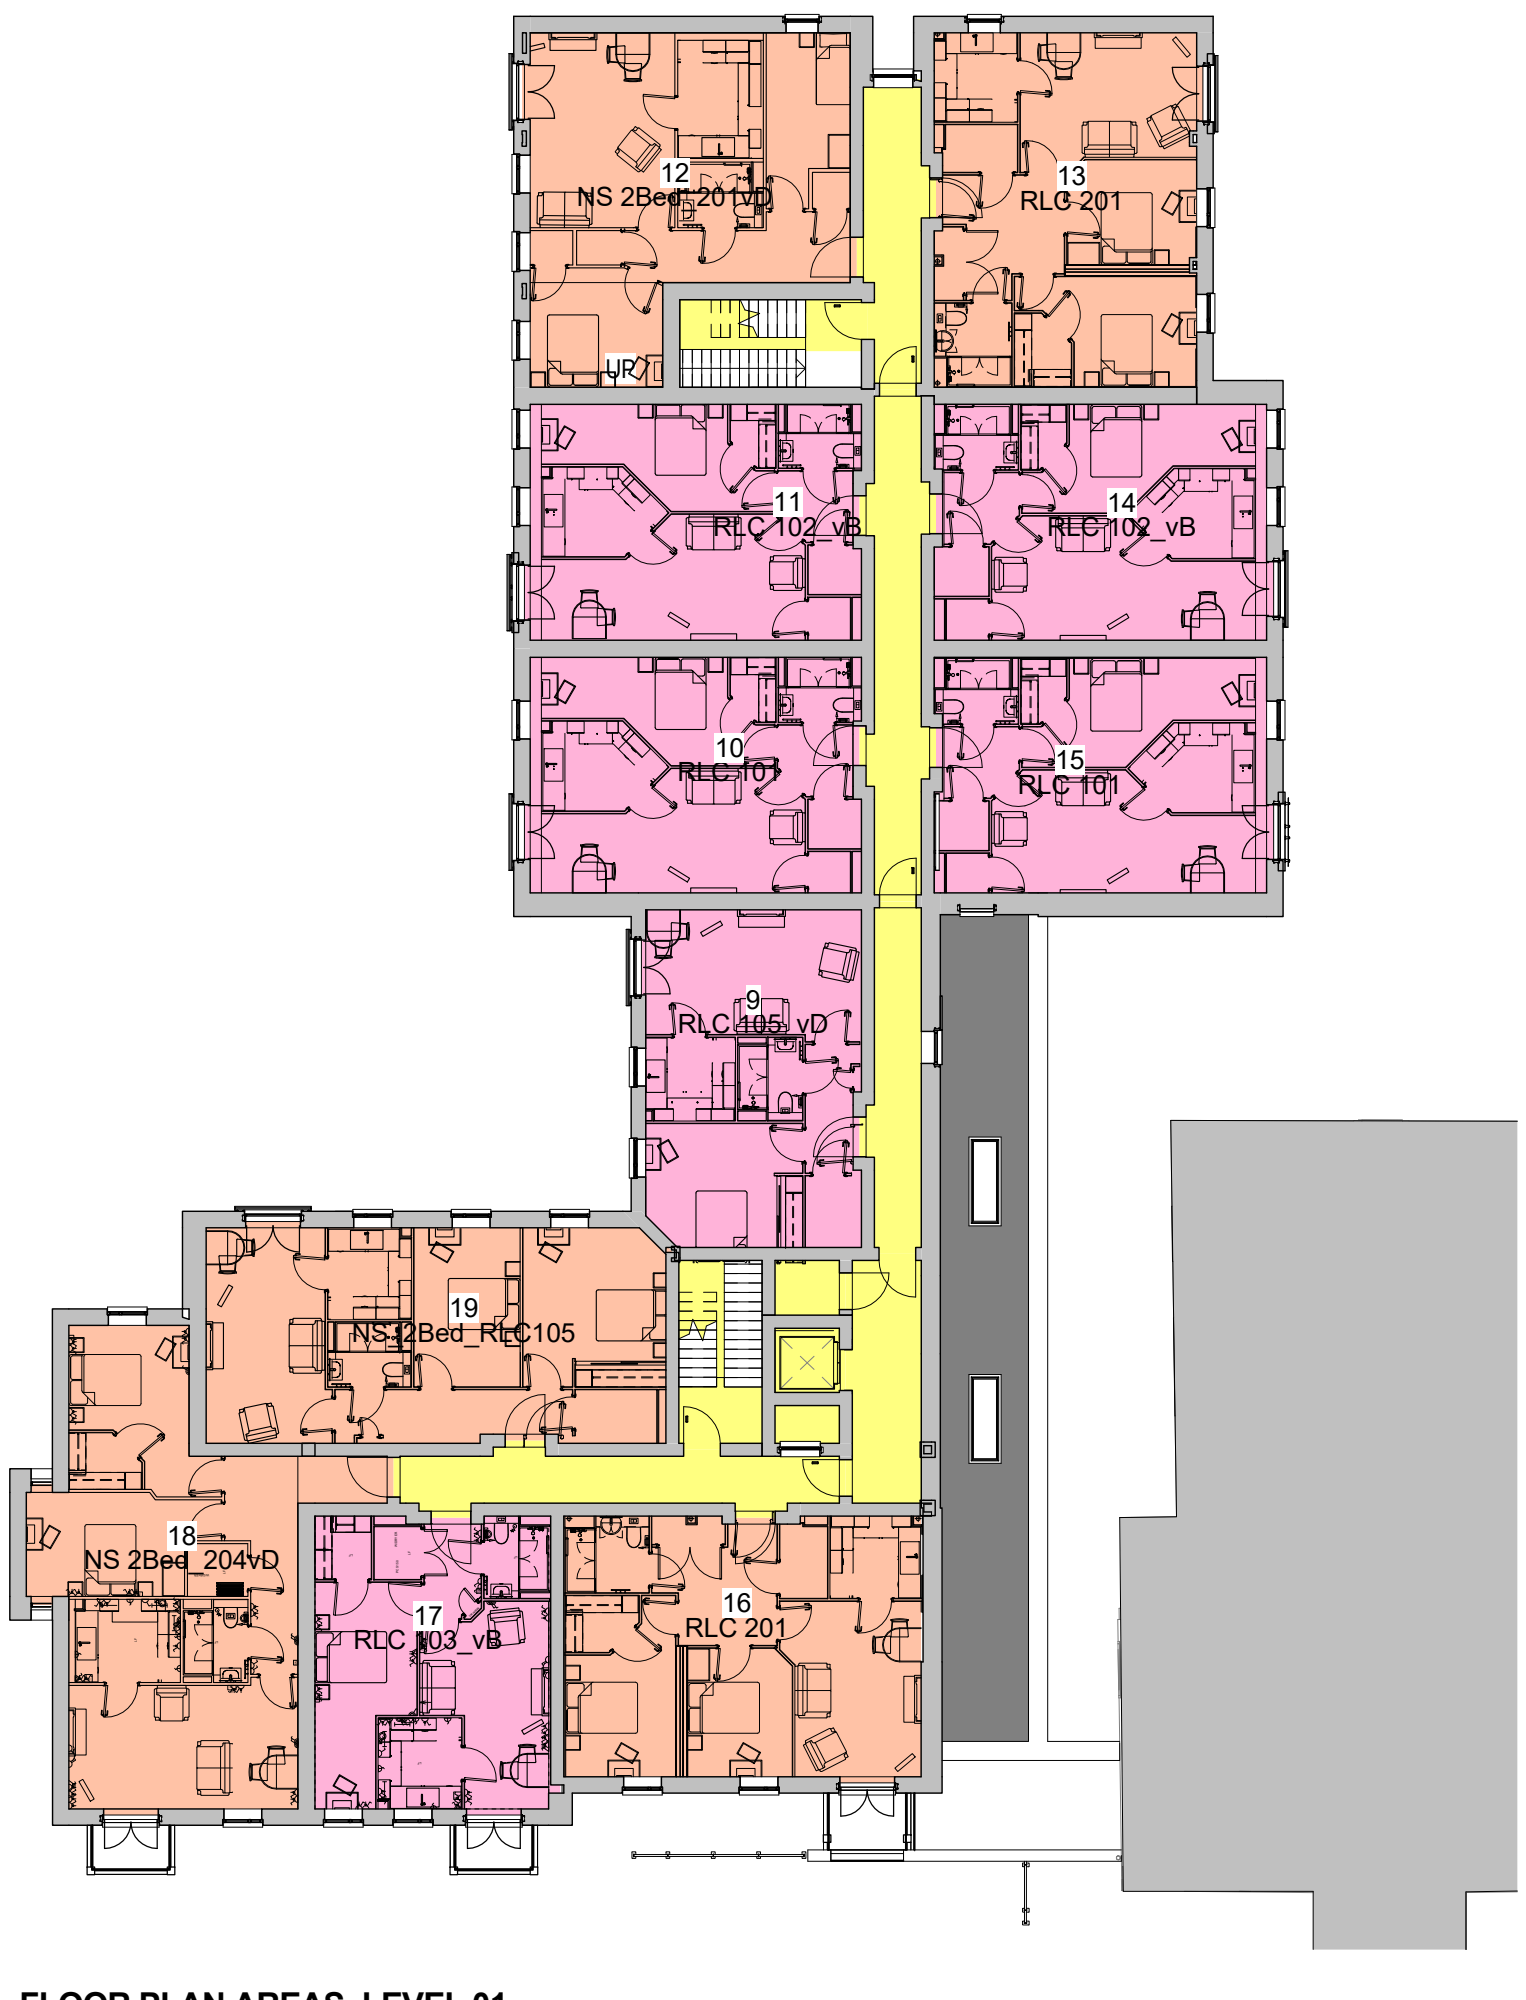


FLOOR PLAN AREAS\_LEVEL 01

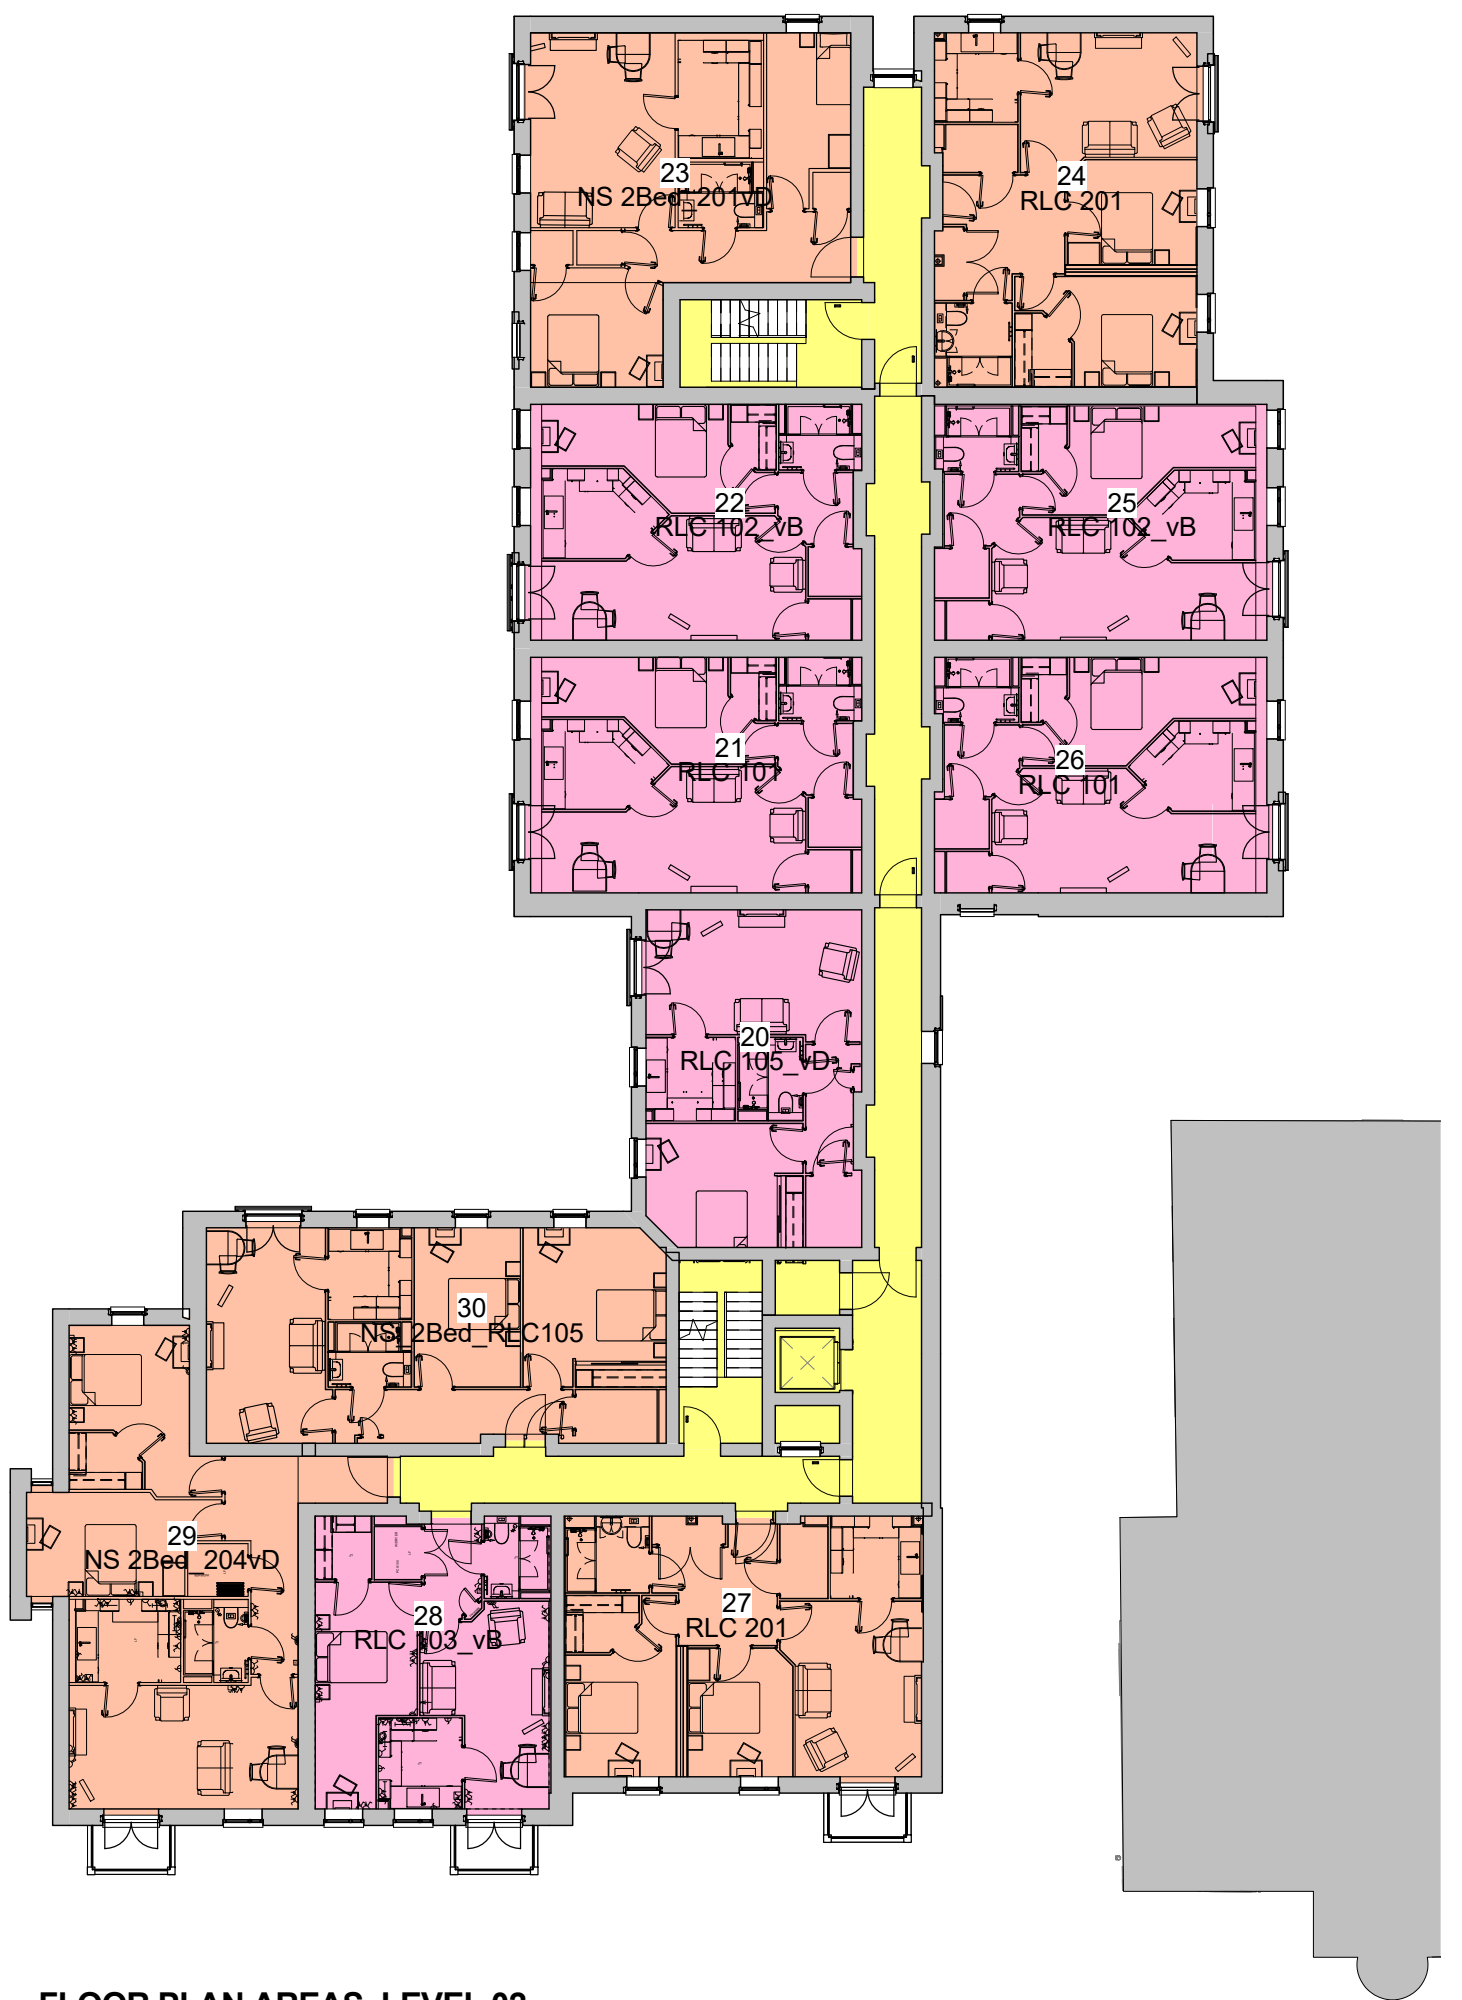

FLOOR PLAN AREAS\_LEVEL 02

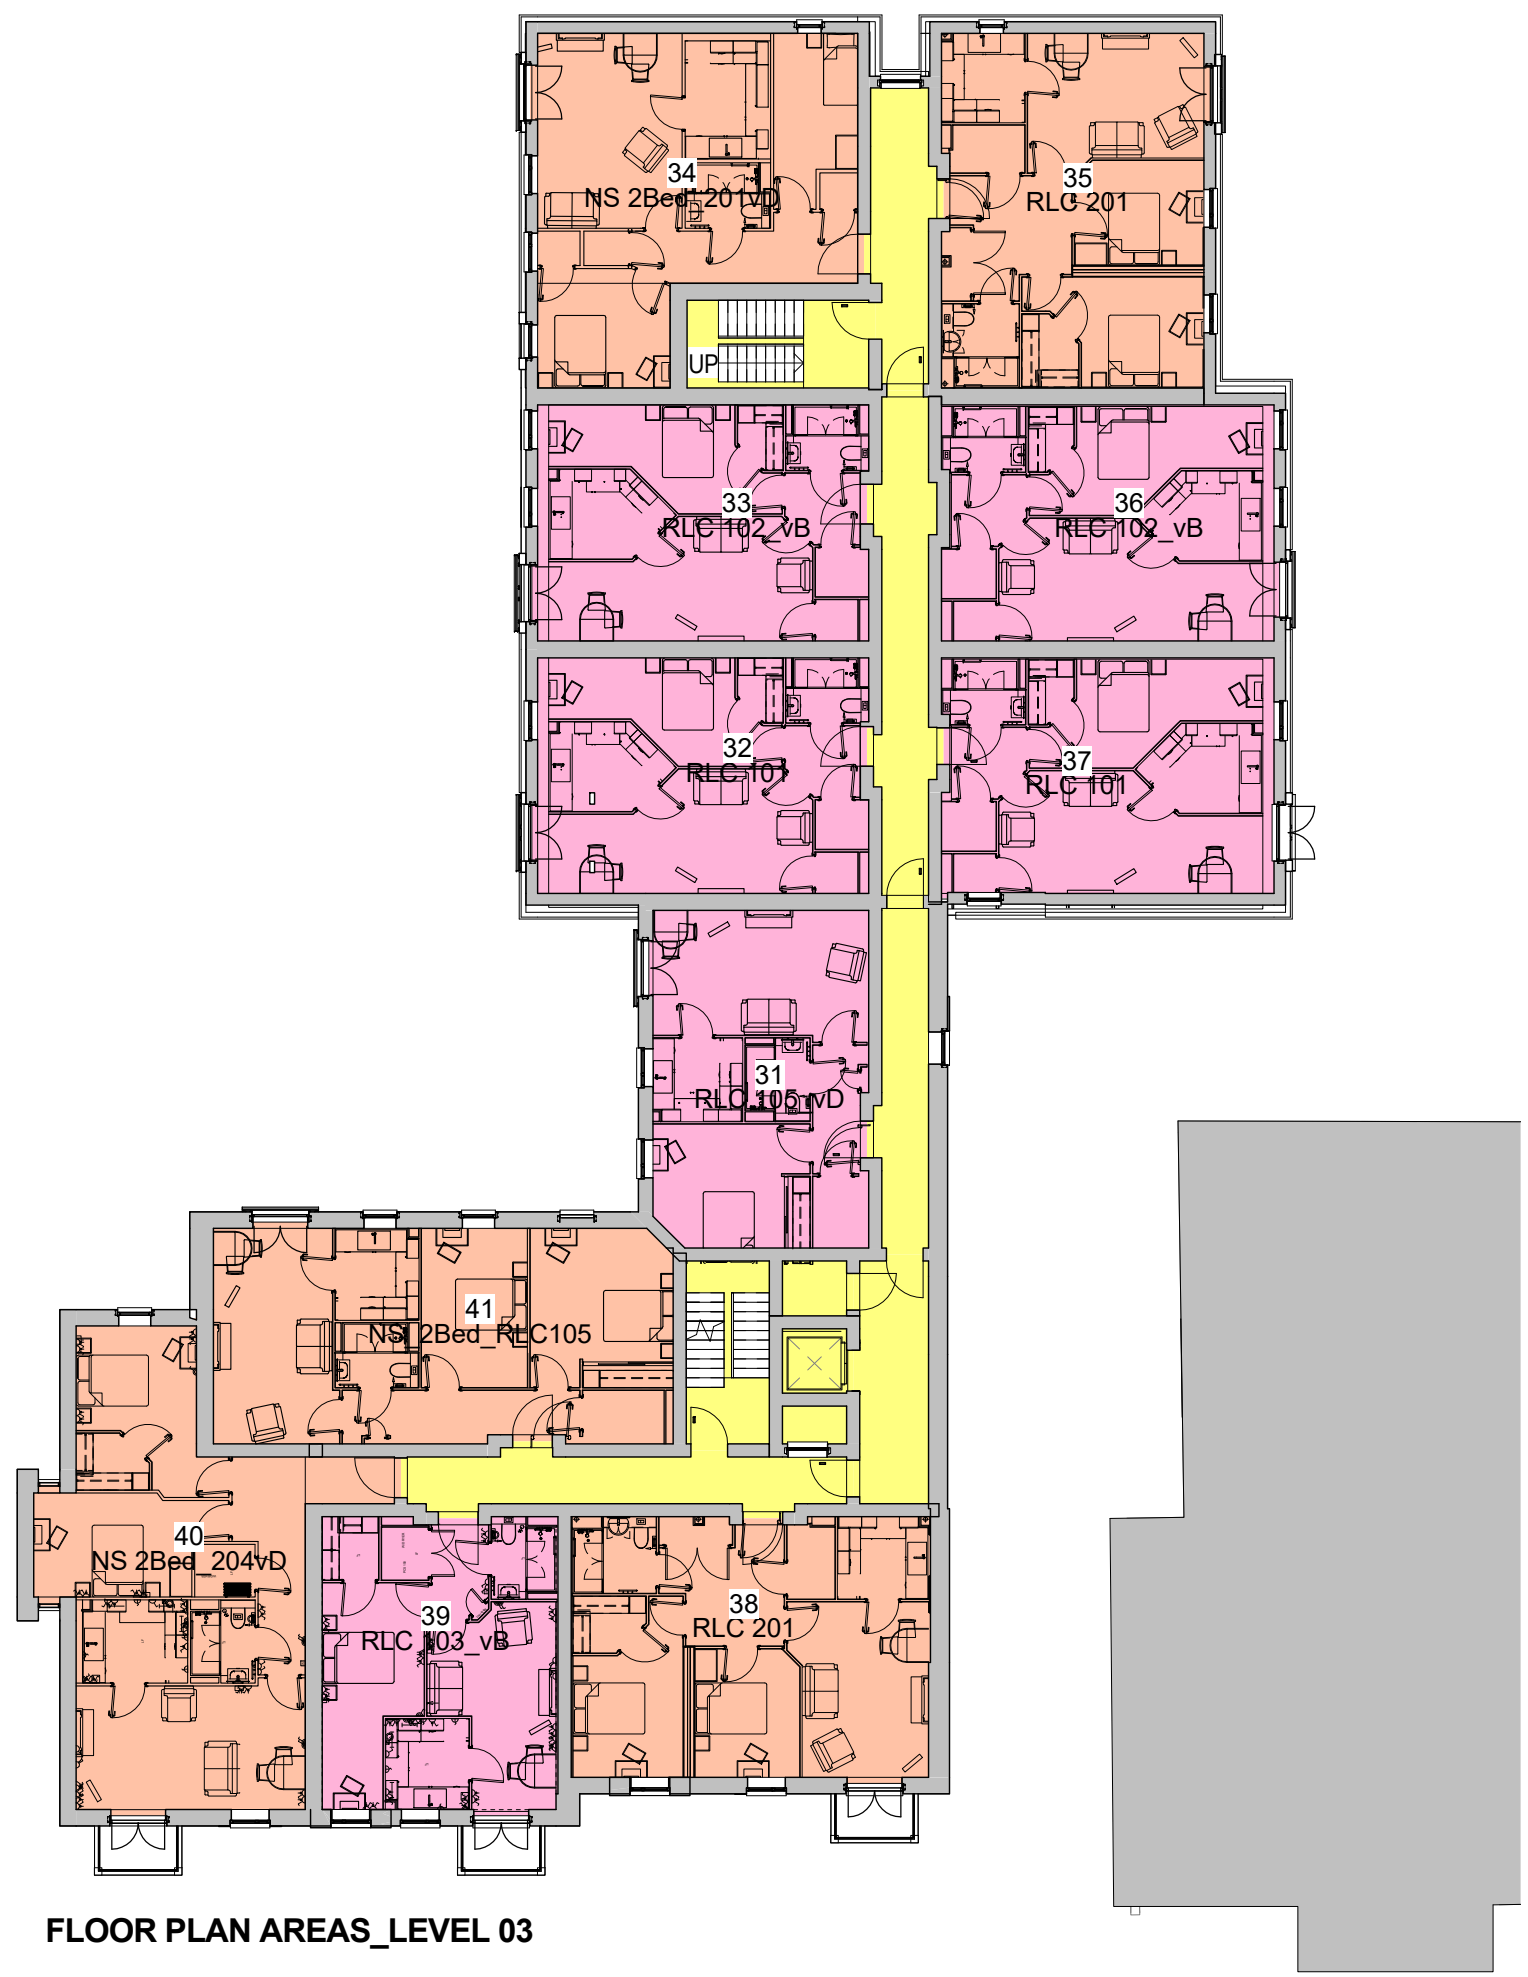

FLOOR PLAN AREAS\_LEVEL 03

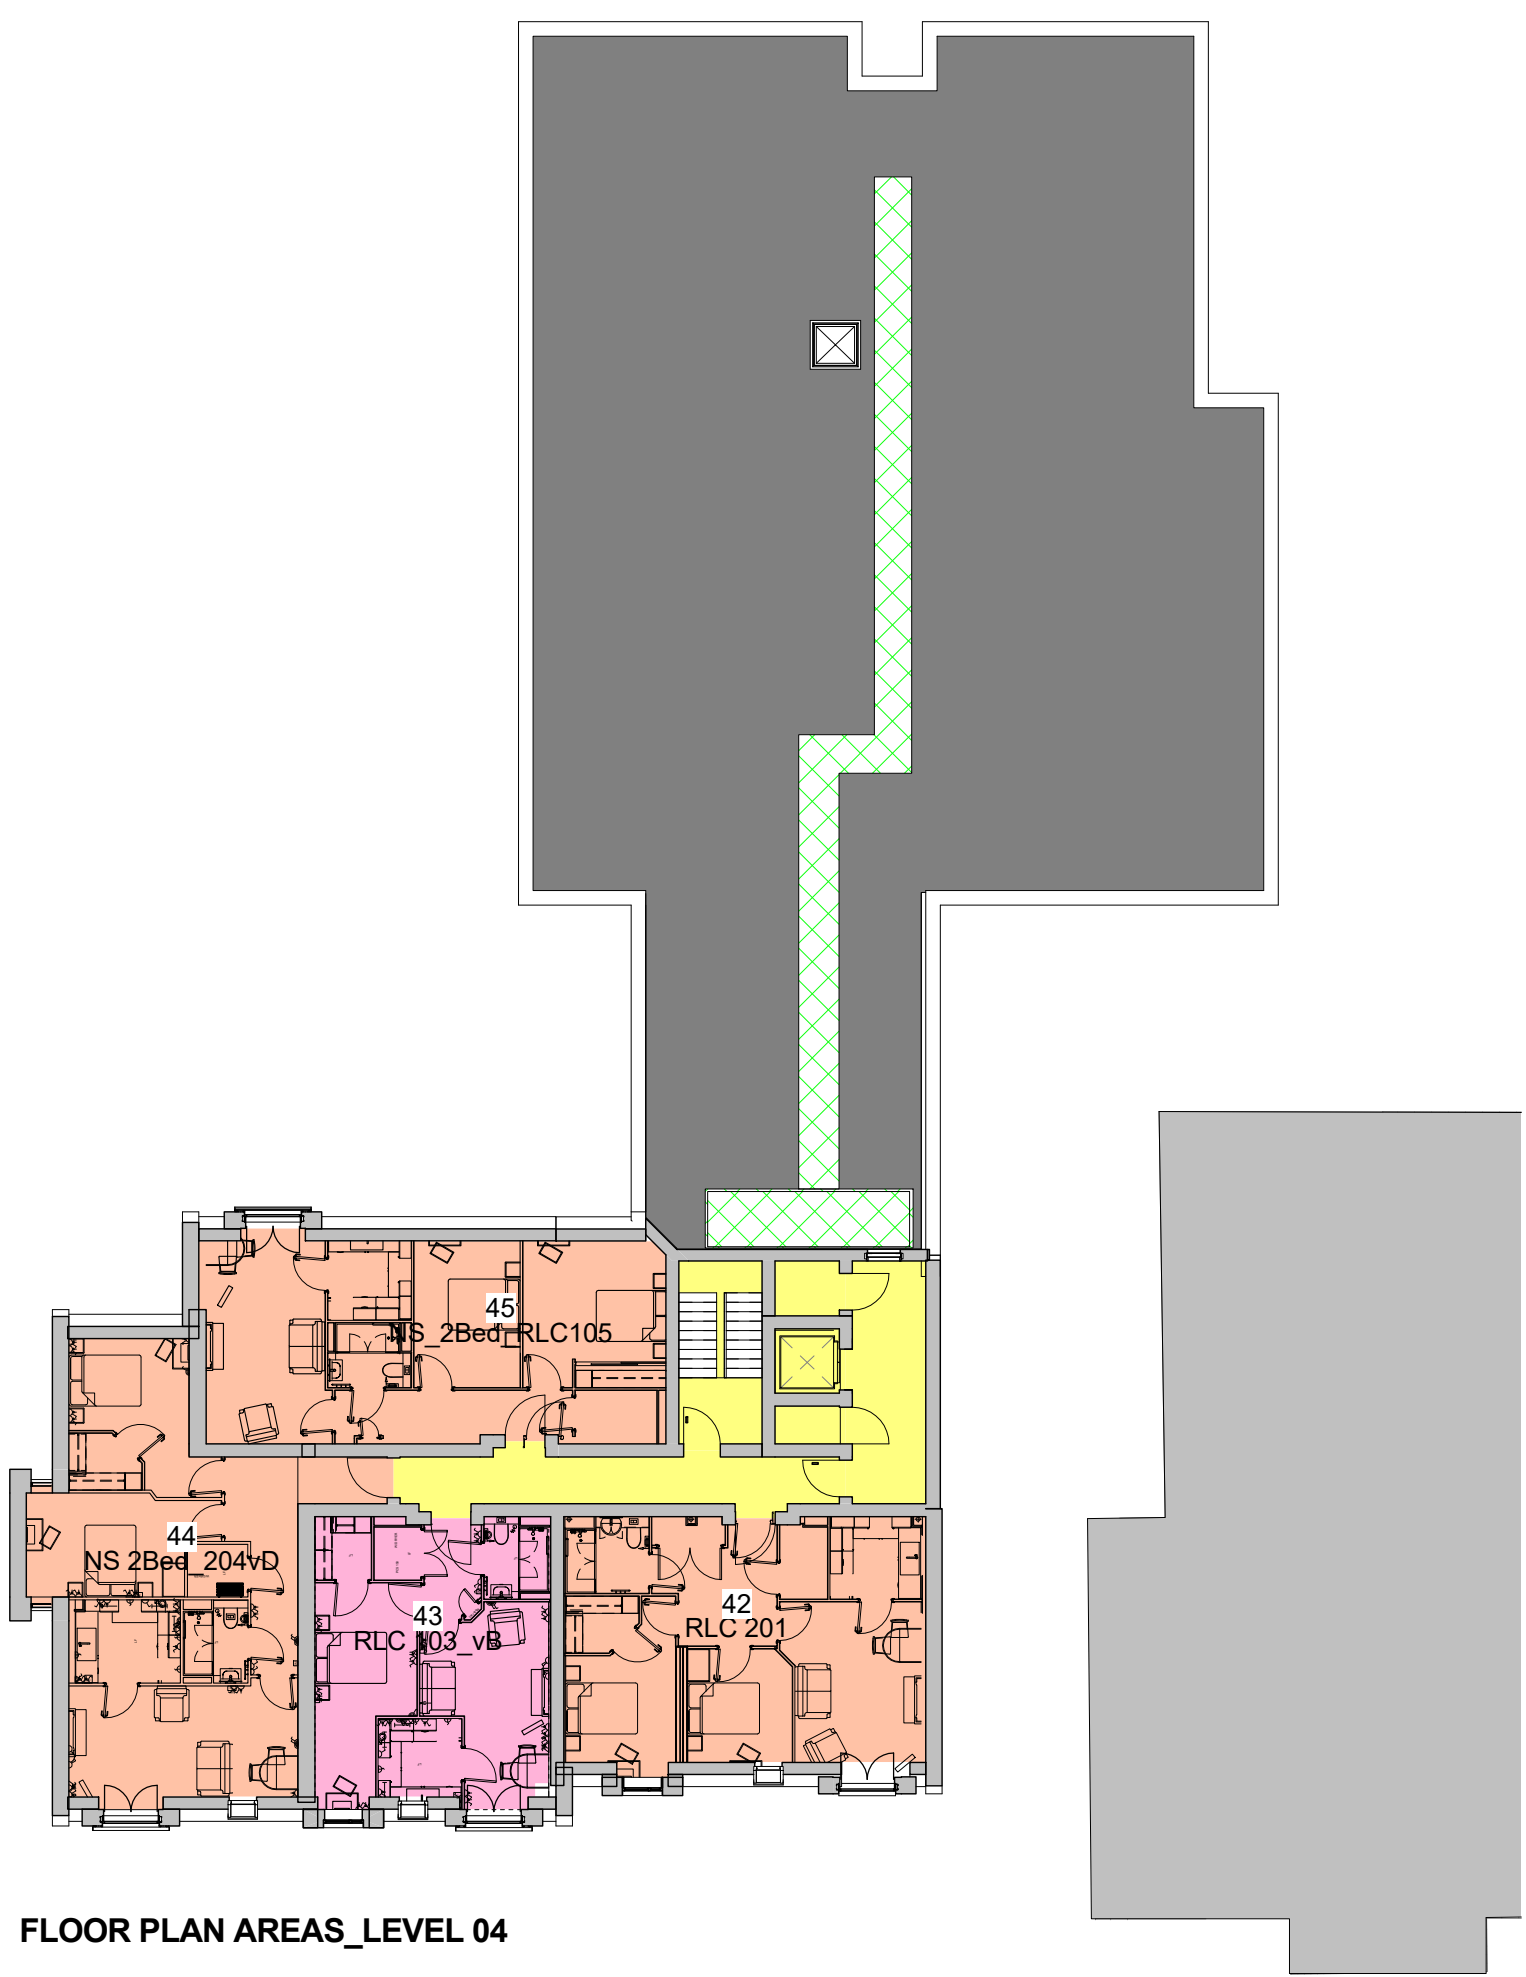

FLOOR PLAN AREAS\_LEVEL 04

- notes
- DO NOT SCALE FROM THIS DRAWING - USE FIGURED DIMENSIONS ONLY.
  - TO BE READ IN CONJUNCTION WITH ALL OTHER CONSULTANTS / SPECIALISTS DRAWINGS. REPORT ANY DISCREPANCIES BEFORE AFFECTED WORK COMMENCES.
  - ALL SETTING OUT DIMENSIONS TO BE CHECKED ON SITE BY CONTRACTOR BEFORE WORK COMMENCES.


| revisions |     |   |
|-----------|-----|---|
| A         | ABu | Apartment mix amended 10-11-17   |
| B         | ABu | Planning Application 15-11-17   |
| C         | ABu | Planning Application 27-11-17   |
| D         | ABu | Addition of two units at Level 00 added. 24-01-18   |
| E         | ABu | Mobility Scooter store moved external to the building. Unit areas adjusted to suit Space Standards. Two additional parking spaces added to new build scheme. Retained building parking altered (minus two spaces) 07-02-18 |
| F         | ABu | Landscape plan updated 20-02-18   |
| G         | ABu | Cycle store omitted and Bin store increased 16-03-18   |

© McCarthy & Stone Retirement Lifestyles Limited  
All rights reserved. The reproduction of all or any part of this drawing/document and/or construction of any building or part of a building or structure to which this drawing/document relates without the written permission of the copyright owner is prohibited



|                |                                                               |
|----------------|---------------------------------------------------------------|
| client         | Retirement Living Housing<br>M&S Berneslai Close,<br>Barnsley |
| project        |                                                               |
| drawing title  | Floor Plans                                                   |
| job number     | 017146                                                        |
| drawing number | NE-2473-03-01-AC-009                                          |
| revision       | G                                                             |
| drawing status | Planning                                                      |
| scale          | 1 : 200 @ A1                                                  |
| date           | 10/18/17                                                      |
| drawn by       | ABu                                                           |
| checked by     | ADC                                                           |

**seven** architecture  
seven architecture offices at :  
61 Oxford Street, MANCHESTER, M1 6EQ  
t: 0161 236 5655  
Clarendon House, Victoria Avenue, HARROGATE, North Yorks, HG1 1DY  
t: 01423 709 807  
24 Greville Street, LONDON, EC1N 8SS  
t: 0203 036 0691  
Galleri 6, Doc Victoria, CAERNARFON, Gwynedd, LL55 1SQ  
t: 01286 685 253  
www.sevenarchitecture.co.uk

 

0 5m 10m  
1:200  
M&S Berneslai Close, Barnsley  
Floor Plans