





FRONT ELEVATION

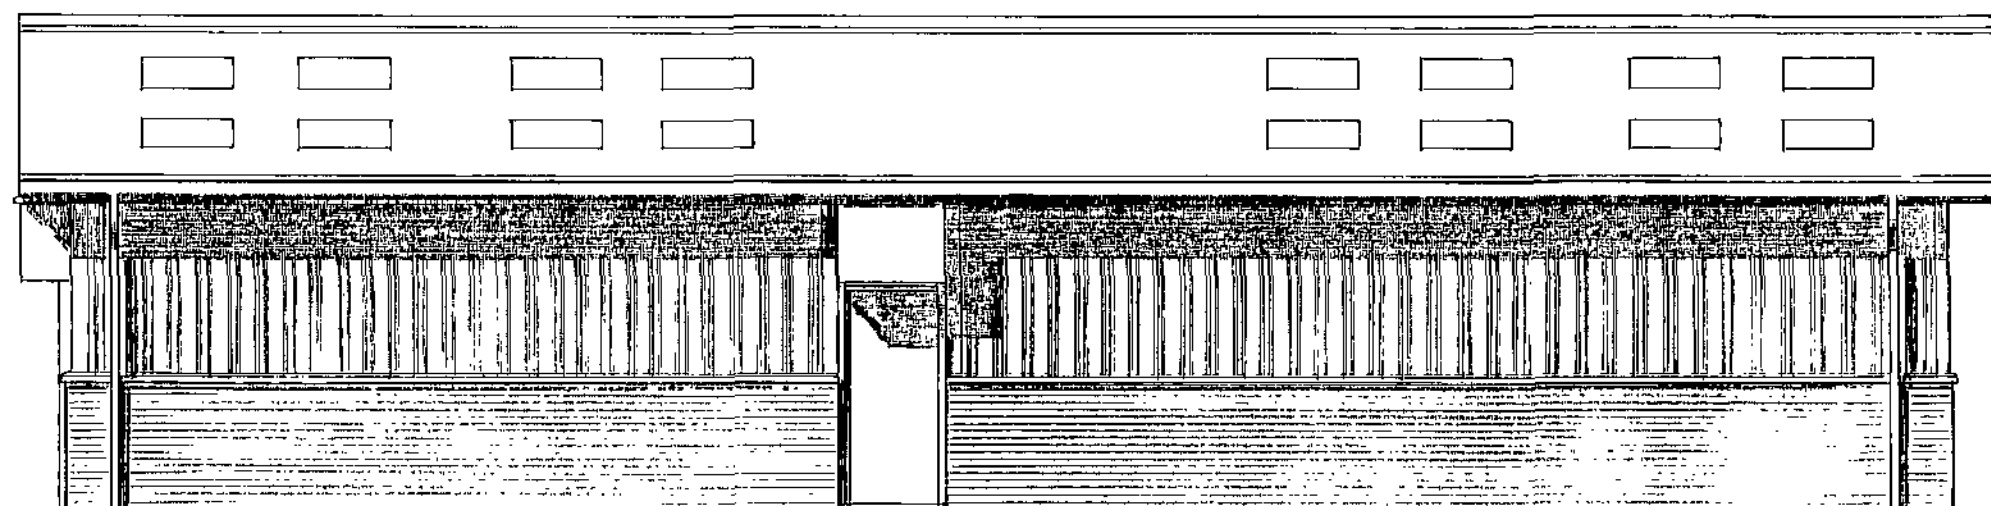


END ELEVATION

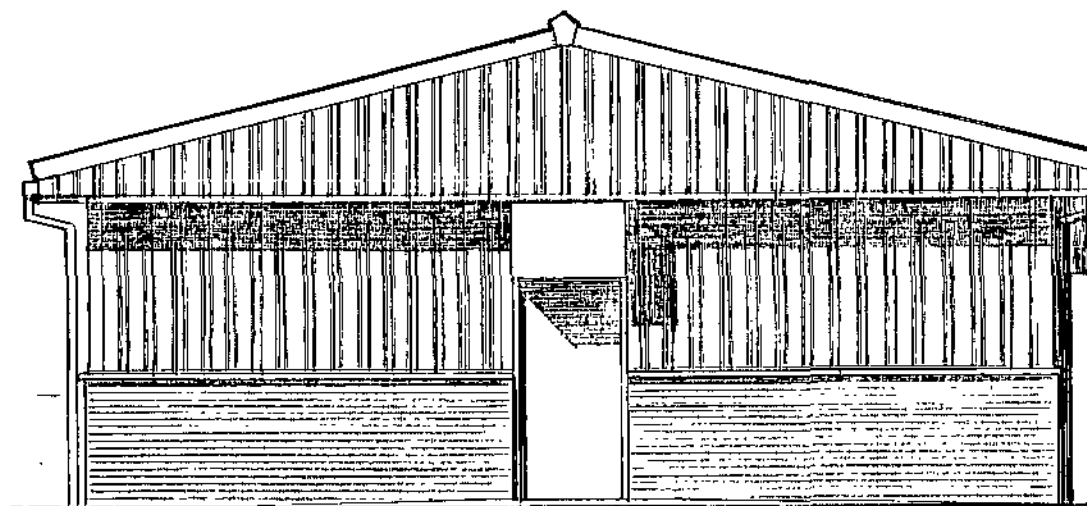

PLAN OF PROPOSED STABLE & STORE:

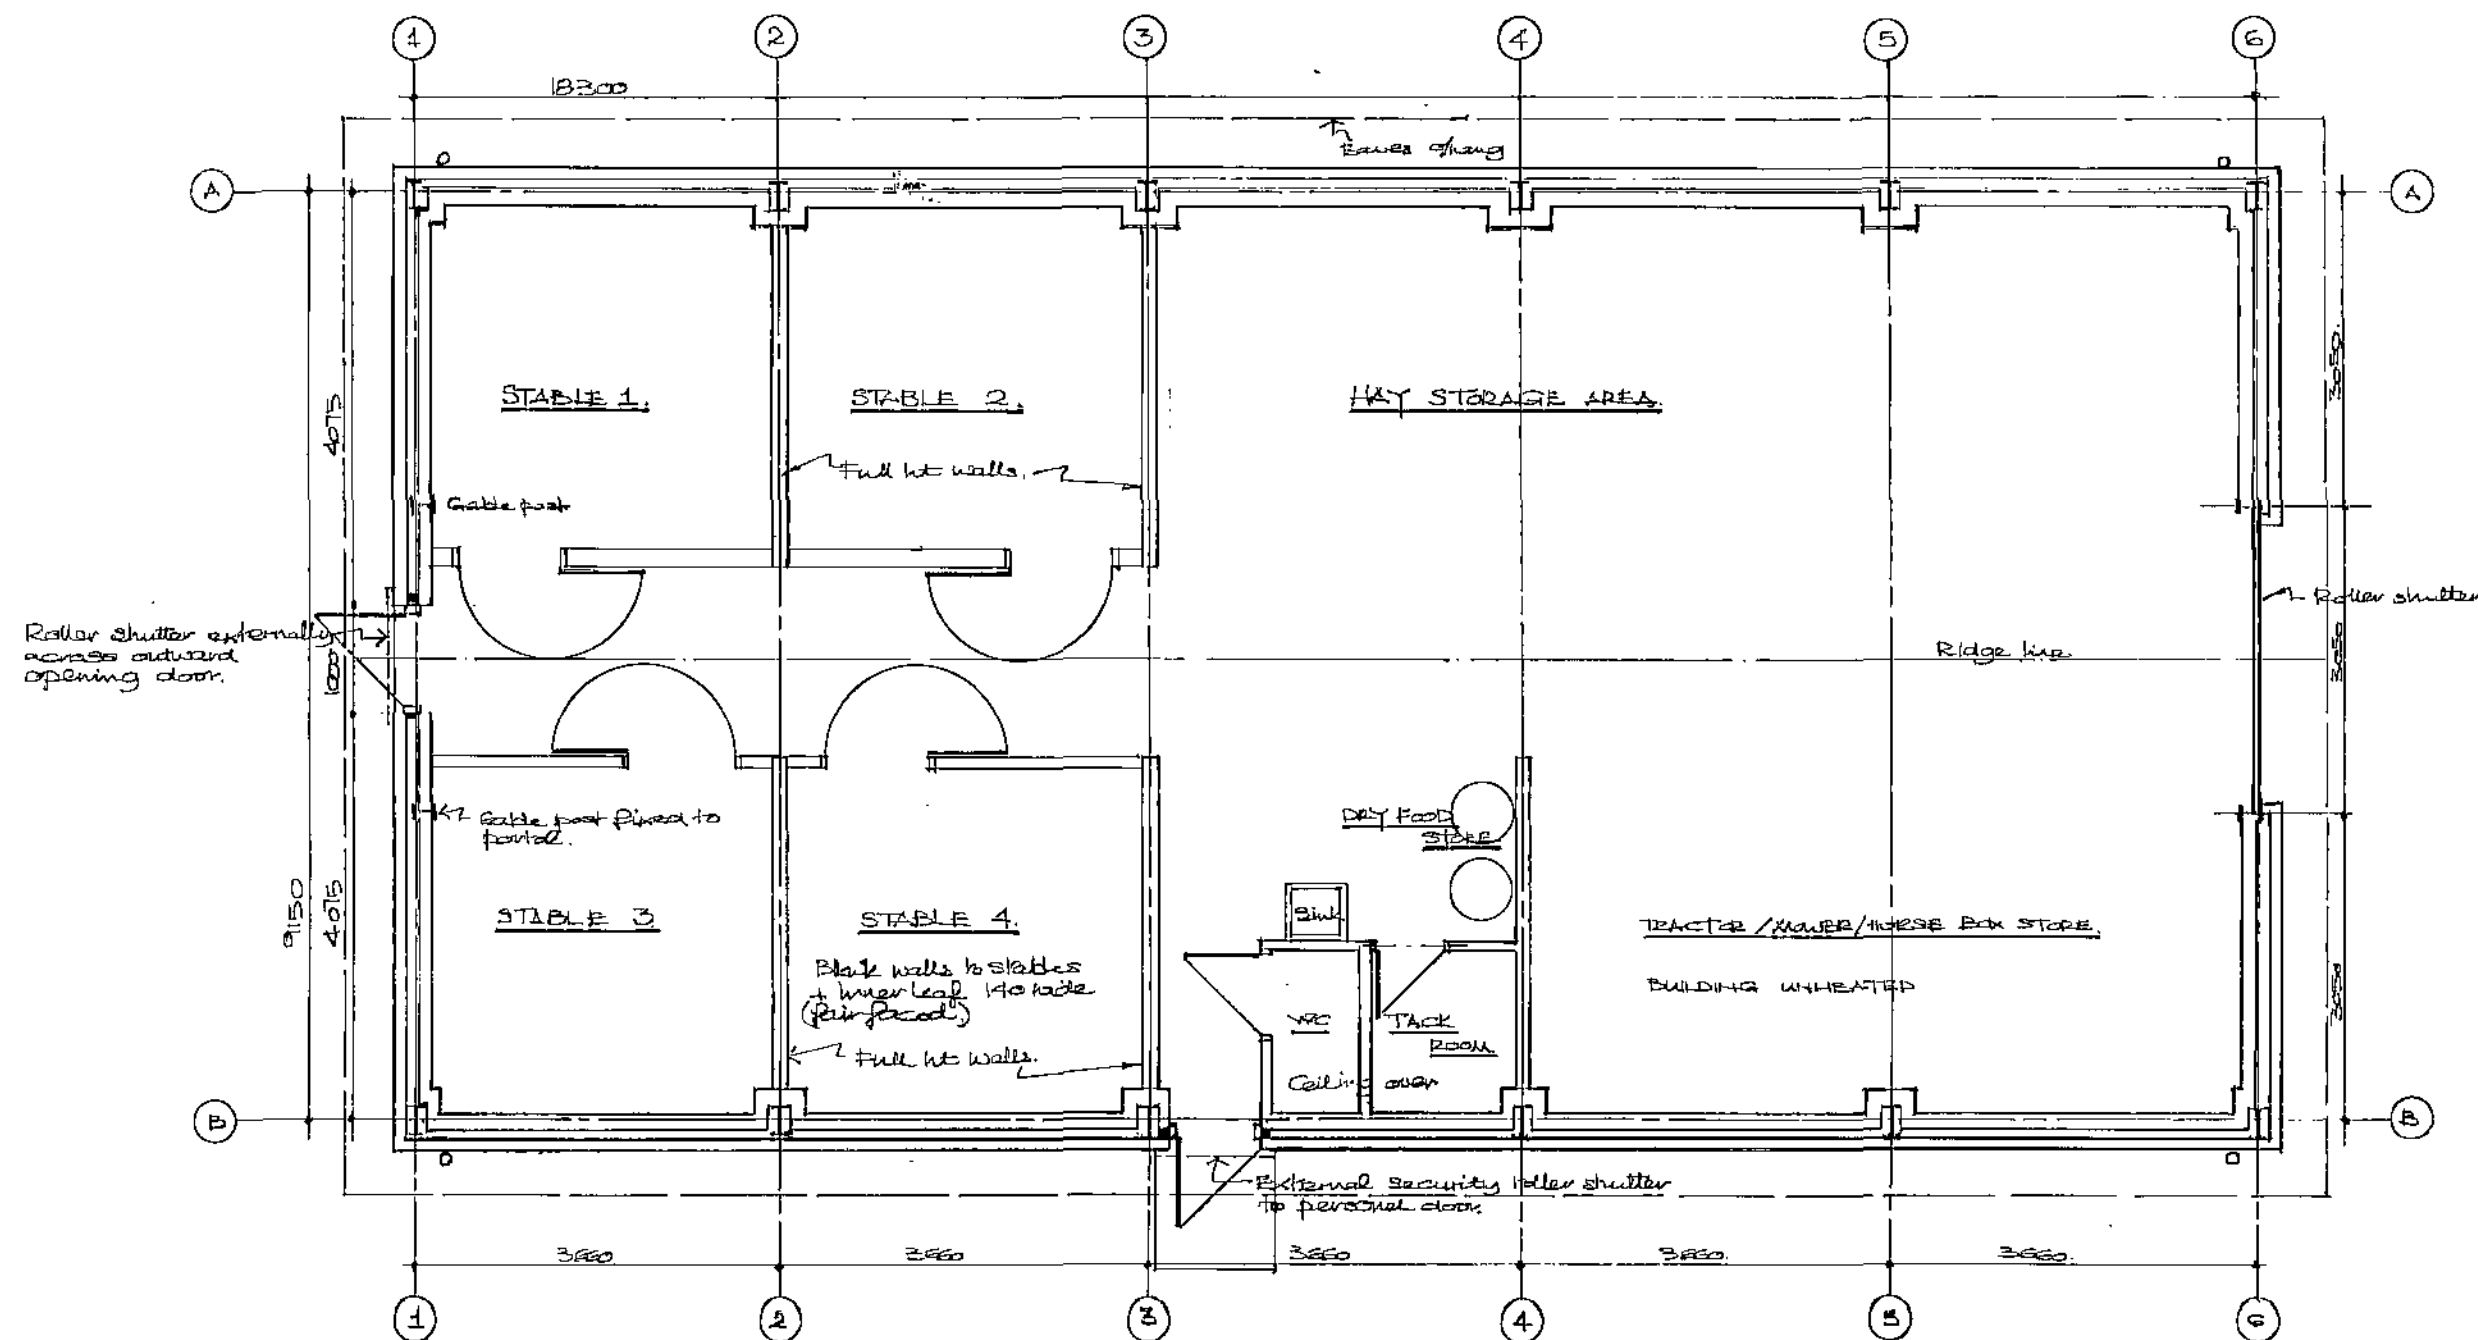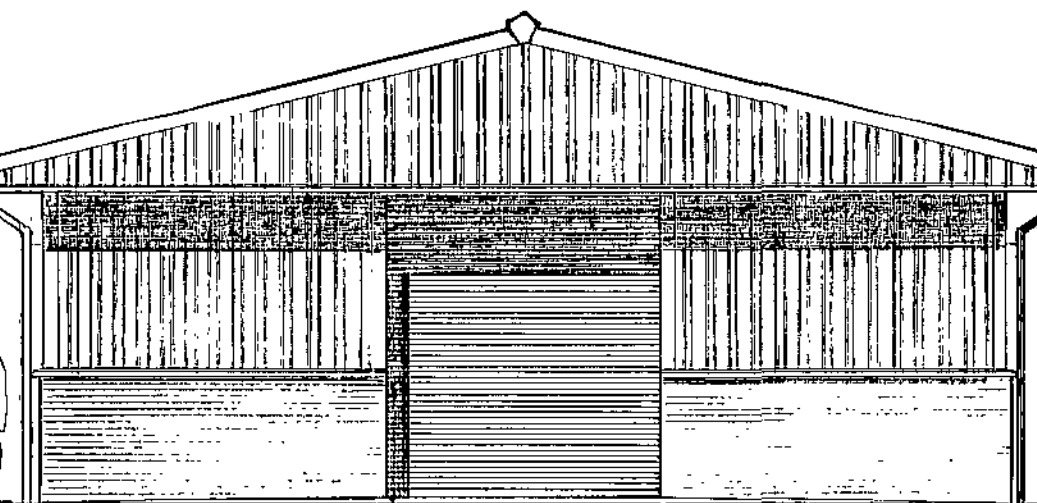

END ELEVATION

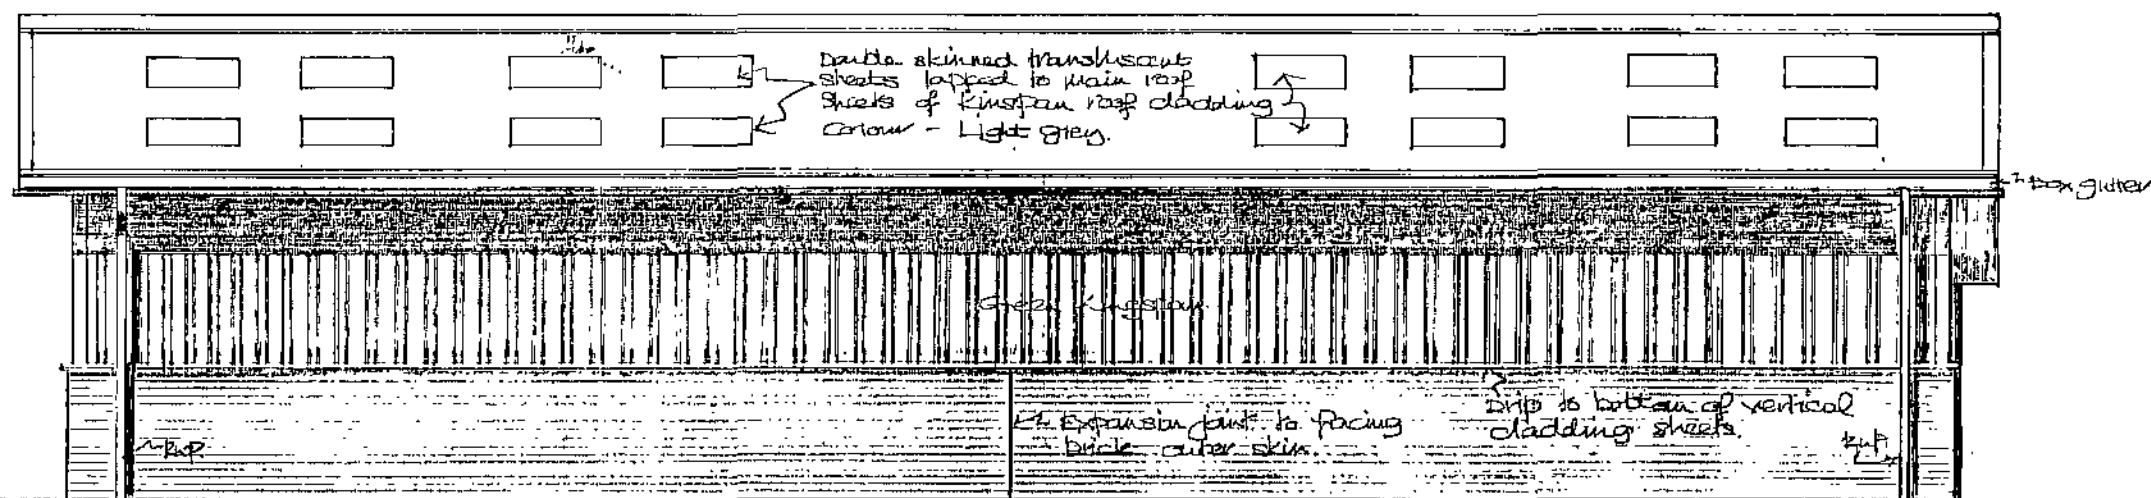

REAR ELEVATION




HYLO Design: architect / designer

50, Church Street, Brierley, Nr. Barnsley, South Yorkshire. S72 9HT
Fax / Telephone No: 01226 713427

REVISIONS					
Ref.	Description	Date	Ref.	Description	Date

Client	MRS. A. WHITTAKER.	Drawn	JST	Date	JUNE 10
Project	NEW STABLES & RELATED STORE FACILITY, CLIFF LANE, BRIERLEY.	Checked		Scale	1:50
Project Ref		Project Ref	AVR / JST		
Drawing No	1.				

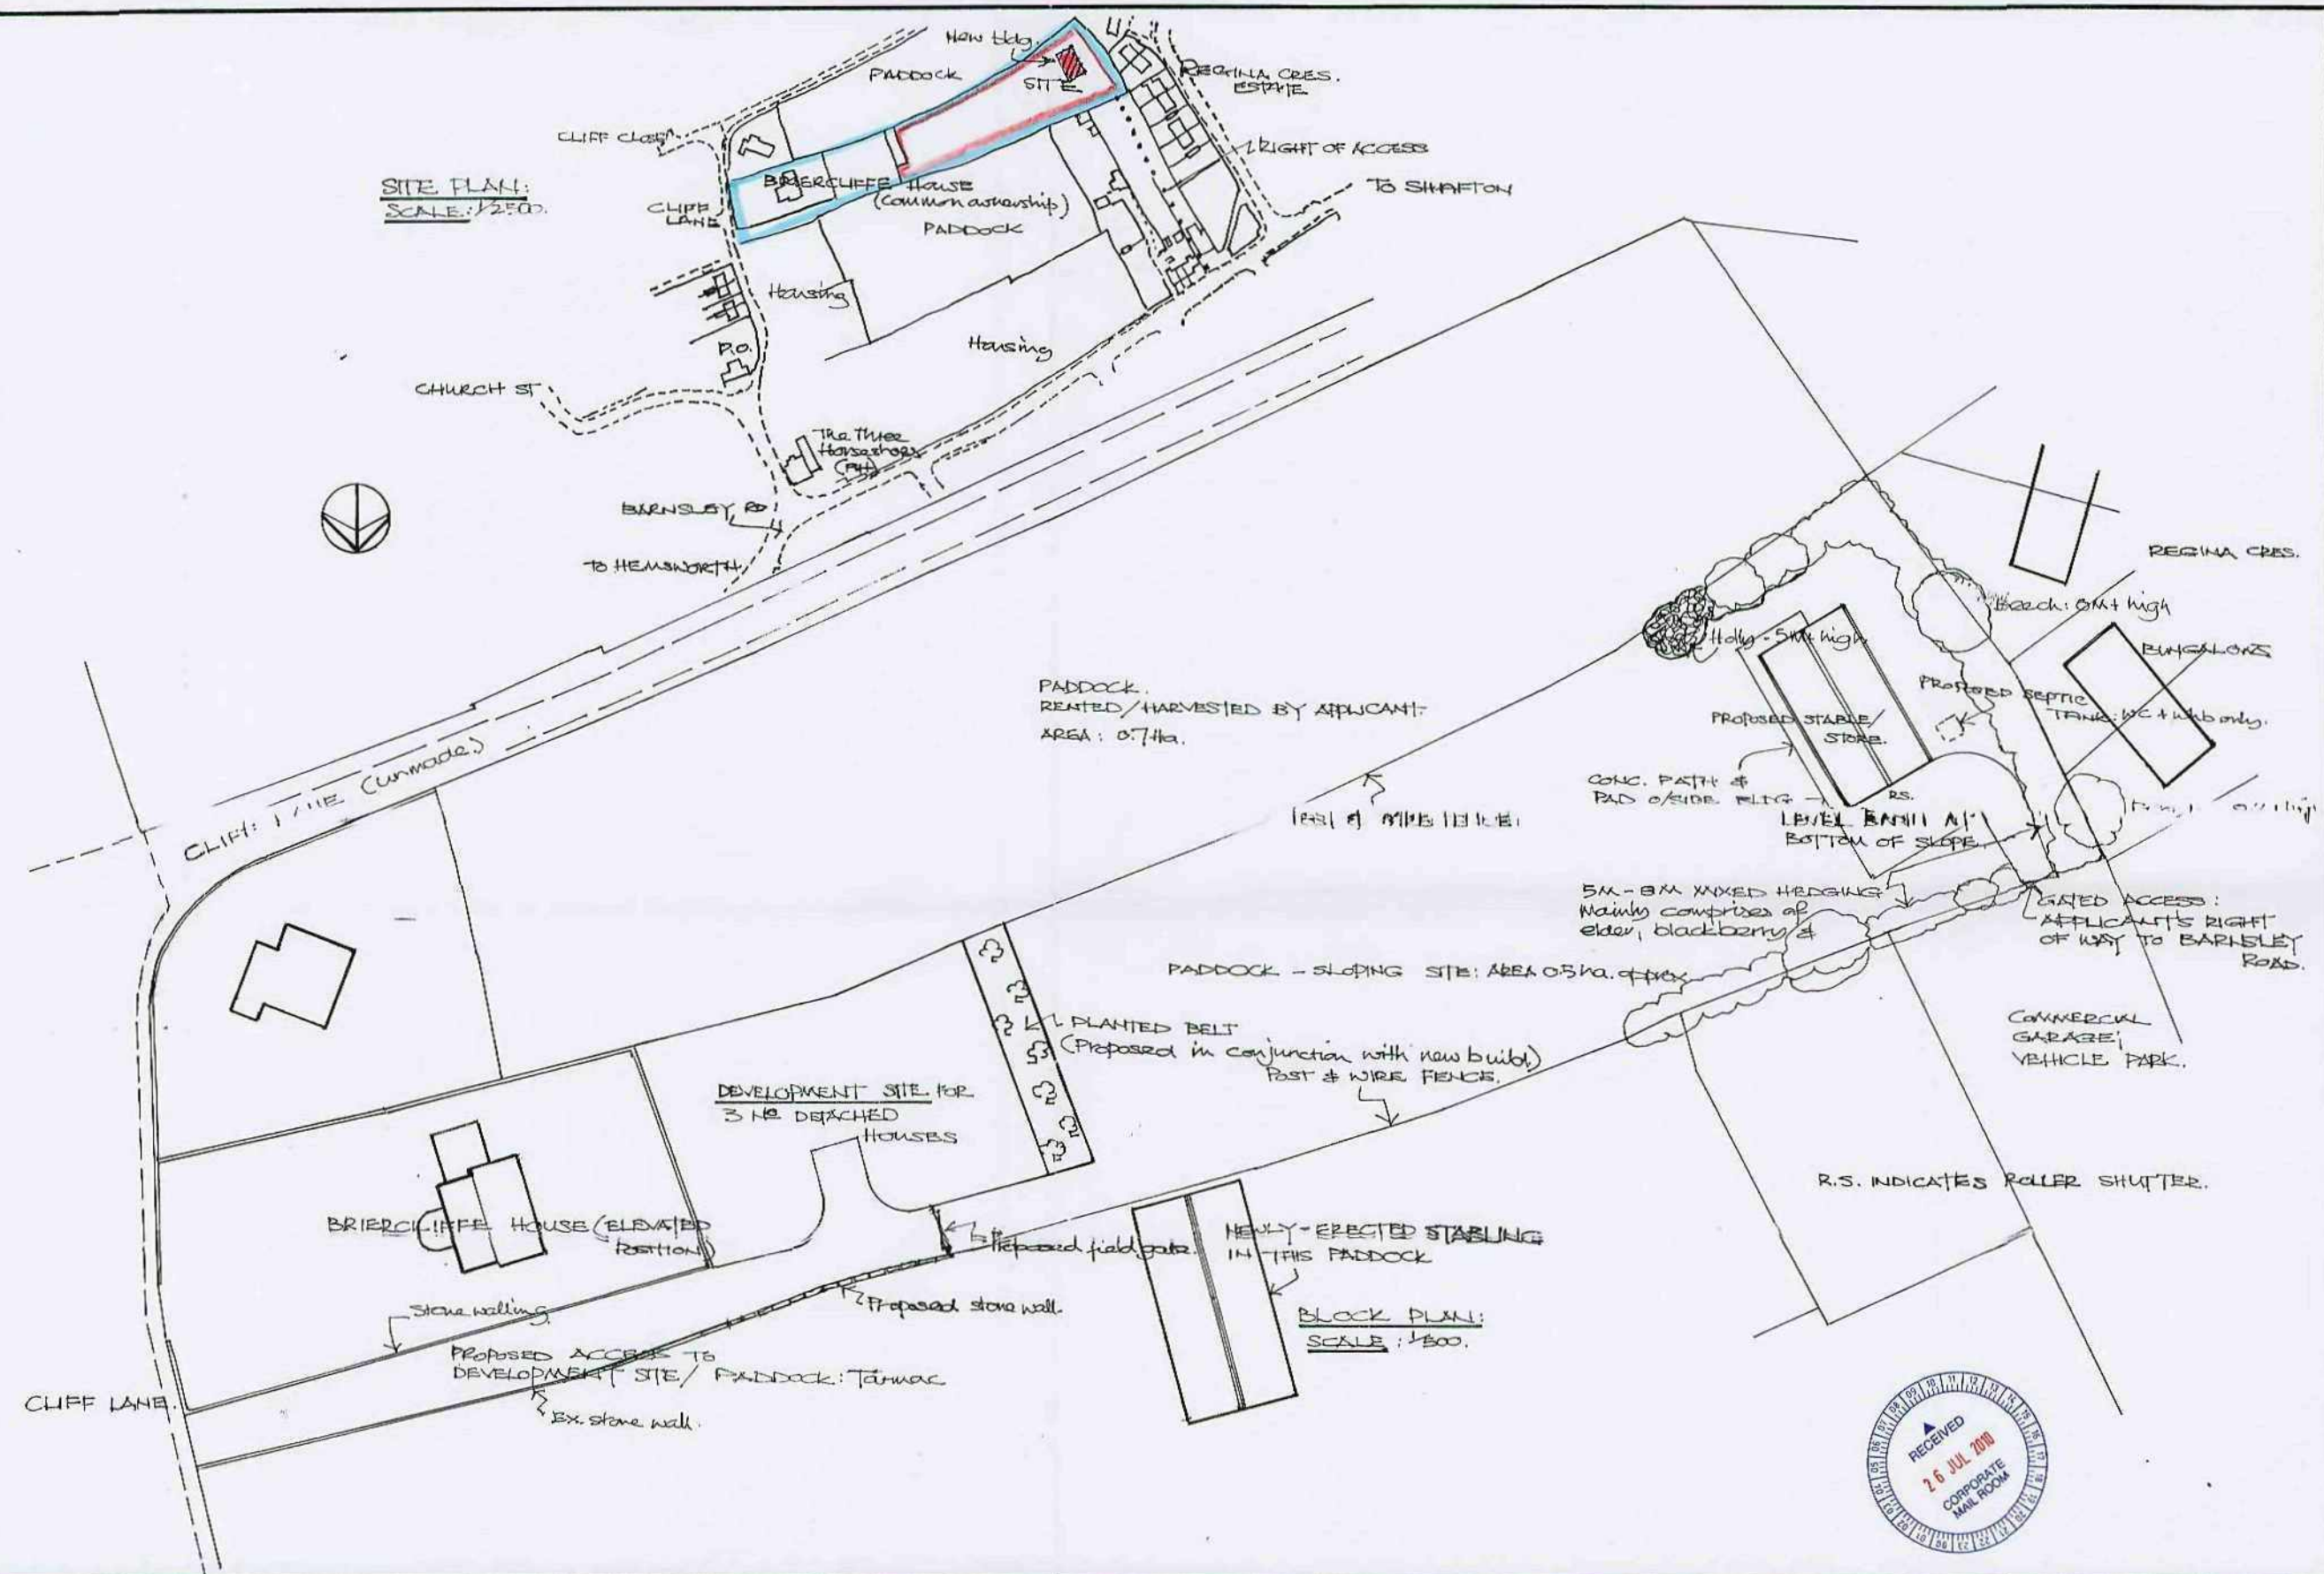

 nylo Design: architect / designer 50, Church Street, Brierley, Nr. Barnsley, South Yorkshire. S72 9HT Fax / telephone No: 01226 / 13427			<table border="1"> <thead> <tr> <th>Ref.</th> <th>Description</th> <th>Date</th> </tr> </thead> <tbody> <tr><td> </td><td> </td><td> </td></tr> <tr><td> </td><td> </td><td> </td></tr> <tr><td> </td><td> </td><td> </td></tr> <tr><td> </td><td> </td><td> </td></tr> <tr><td> </td><td> </td><td> </td></tr> <tr><td> </td><td> </td><td> </td></tr> </tbody> </table>			Ref.	Description	Date																			Client MRS. A. WHITTAKER.		Drawn JST		Date July '10.	
Ref.	Description	Date																														
Project NEW STABLES & RELATED STERE FACILITY, CLIFF LANE, BRIERLEY.			Checked AW/ST.		Scale 1:500 / 1:2500.		Project Ref. AW/ST.																									
Title BLOCK / SITE PLAN.			2.																													