



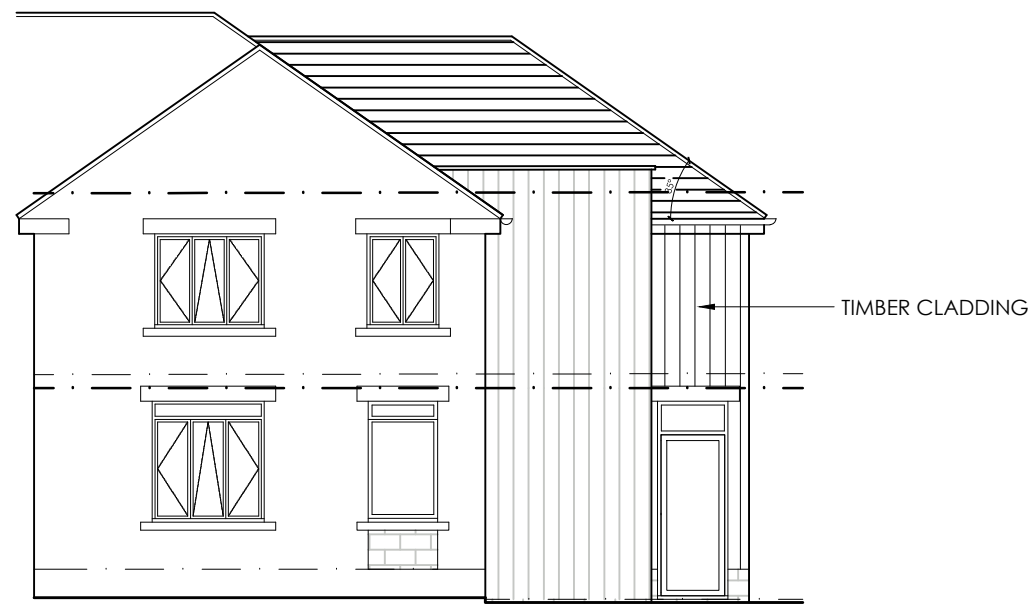


**PROPOSED
FRONT ELEVATION**
SCALE 1:100



**PROPOSED
SIDE ELEVATION**
SCALE 1:100

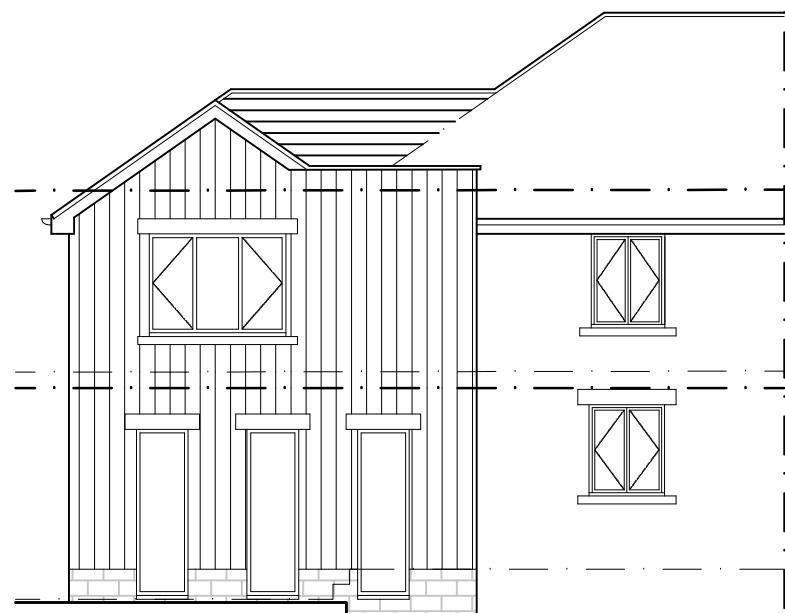


**PROPOSED
REAR ELEVATION**
SCALE 1:100

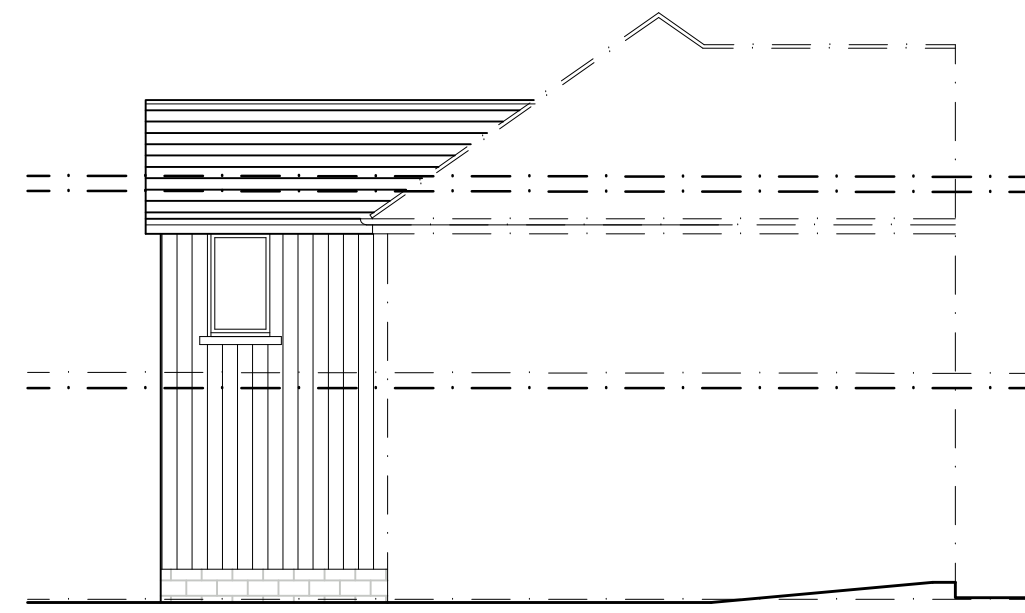

**PROPOSED
SIDE ELEVATION**
SCALE 1:100




**EXISTING
FRONT ELEVATION**
SCALE 1:100

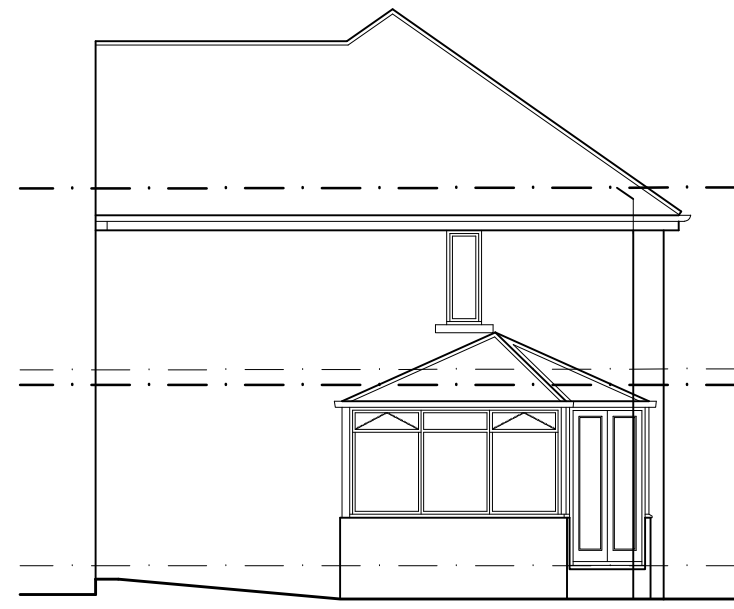


**EXISTING
SIDE ELEVATION**
SCALE 1:100




**EXISTING
REAR ELEVATION**
SCALE 1:100

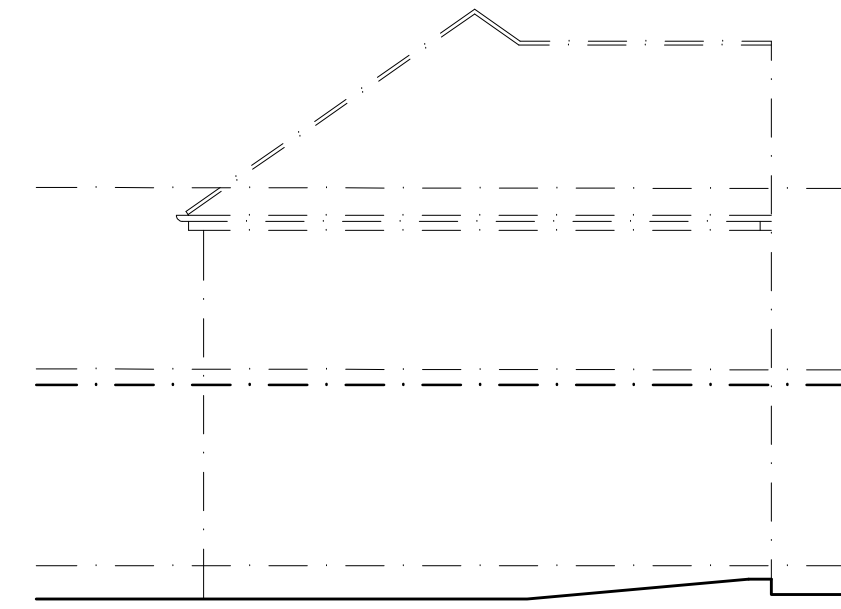


**EXISTING
SIDE ELEVATION**
SCALE 1:100

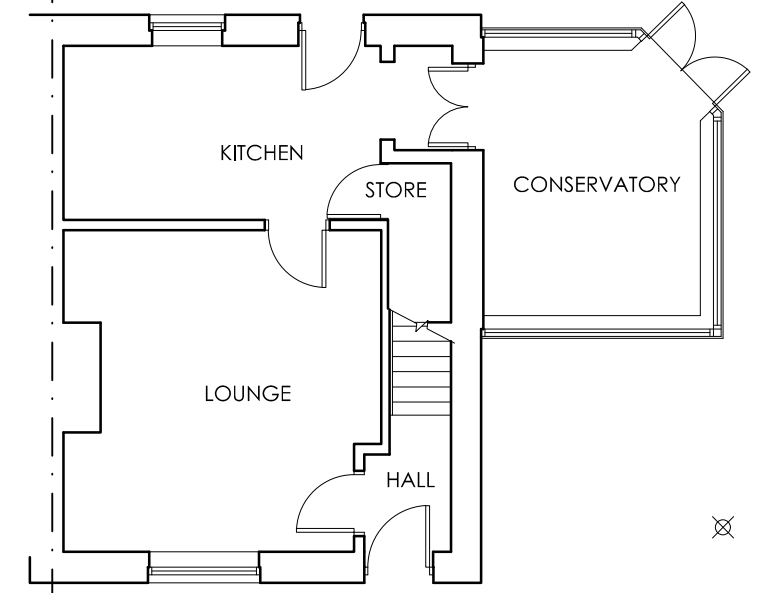


**EXISTING GROUND
FLOOR PLAN**
SCALE 1:100

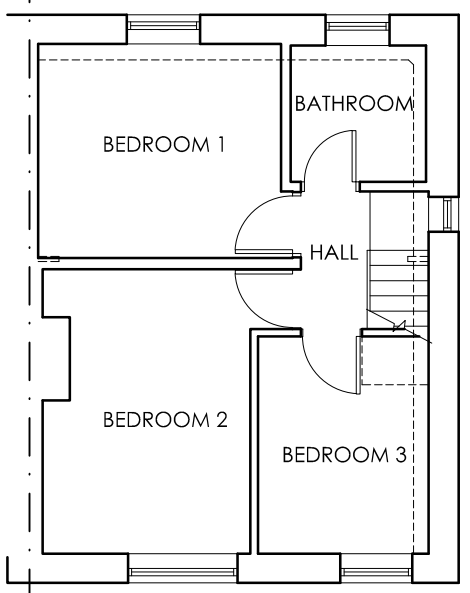

**EXISTING FIRST
FLOOR PLAN**
SCALE 1:100

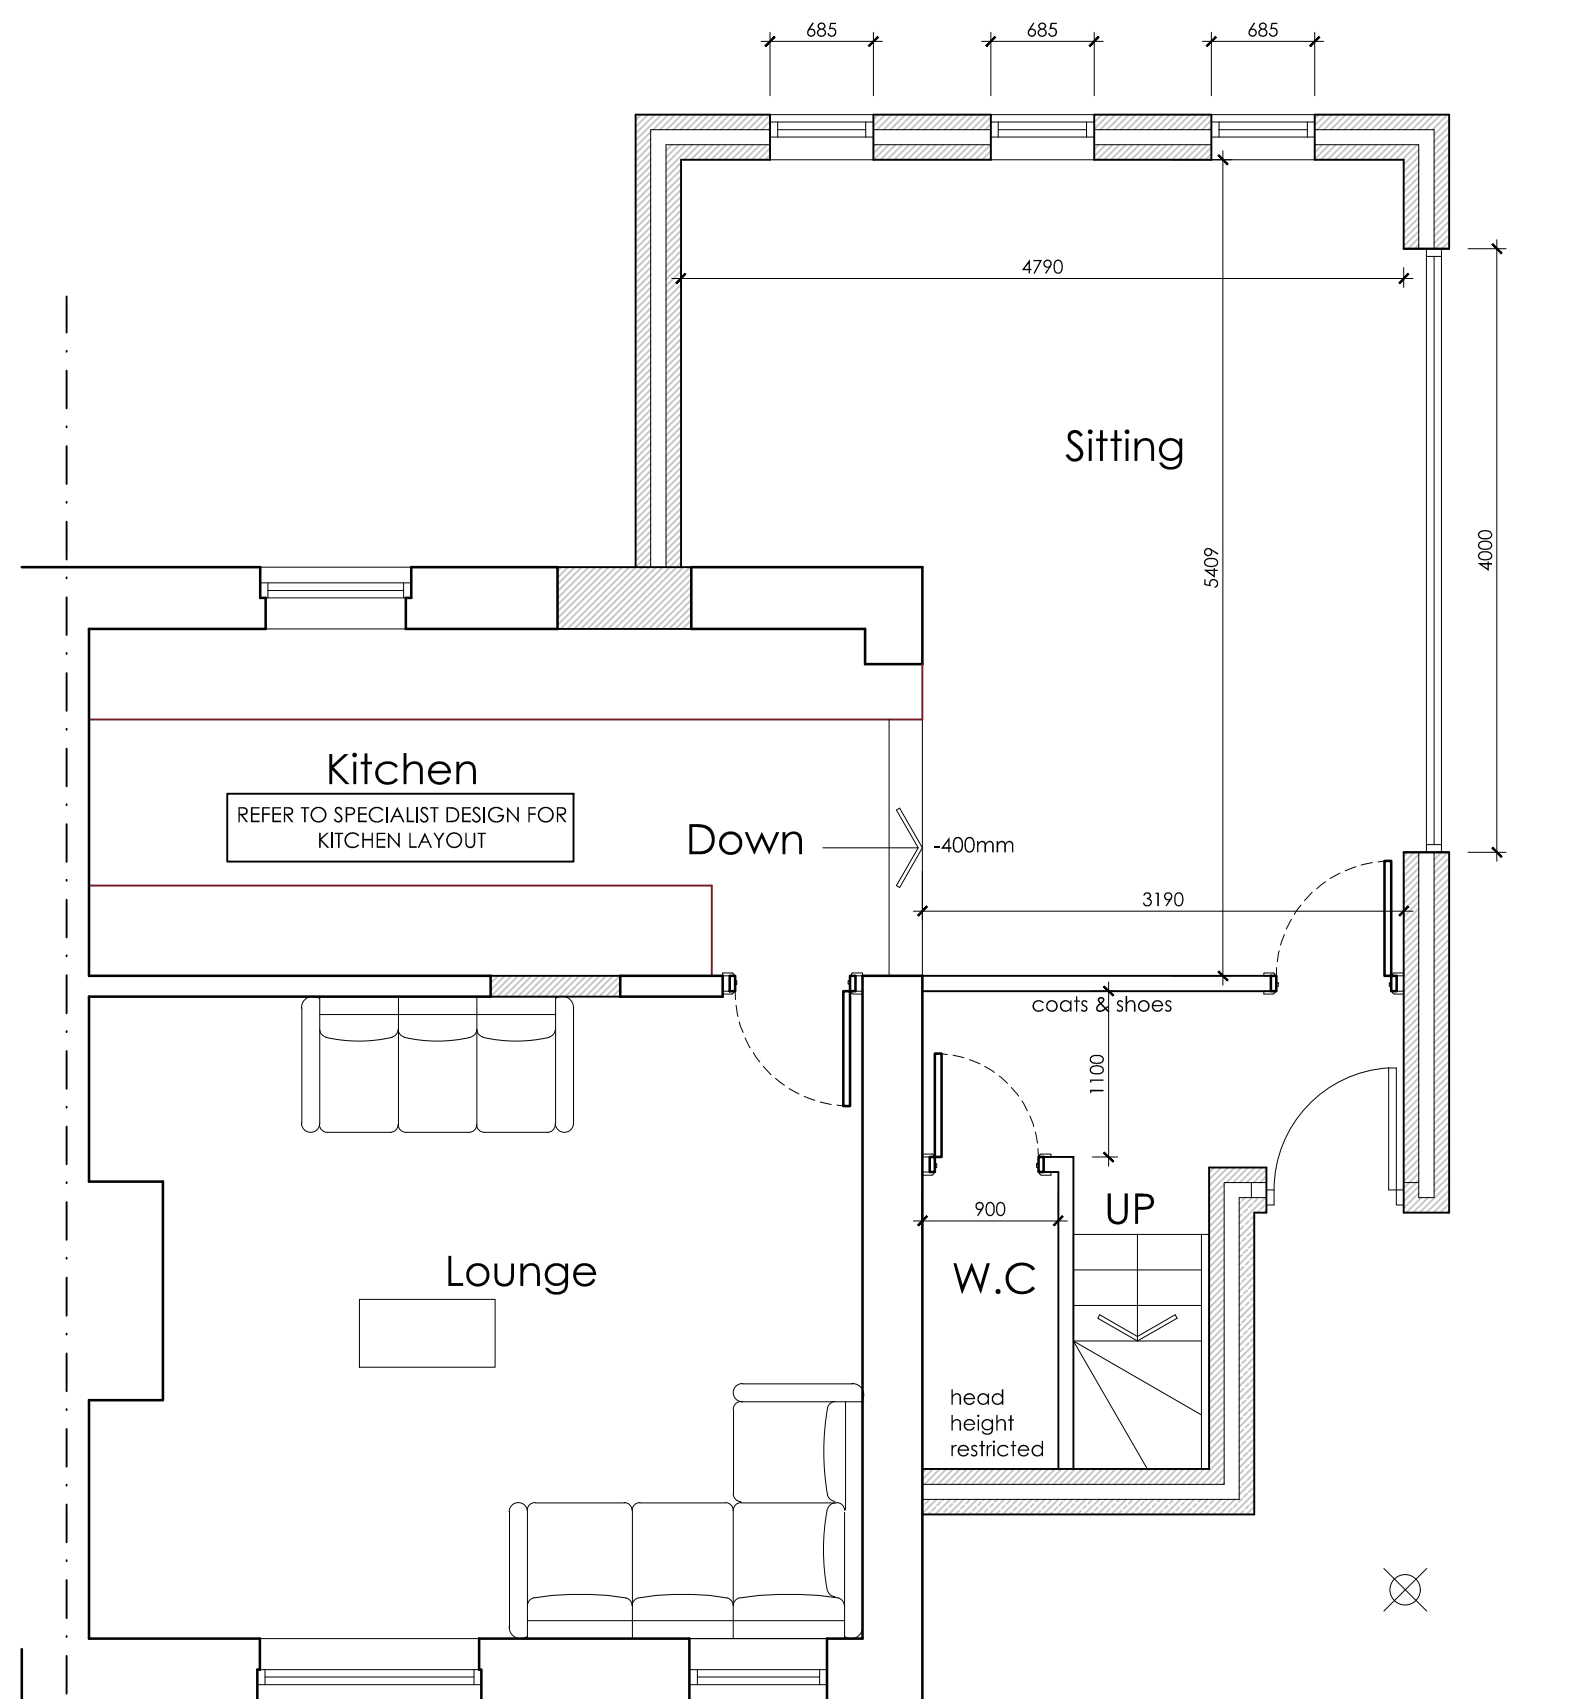


**PROPOSED GROUND
FLOOR PLAN**
SCALE 1:50

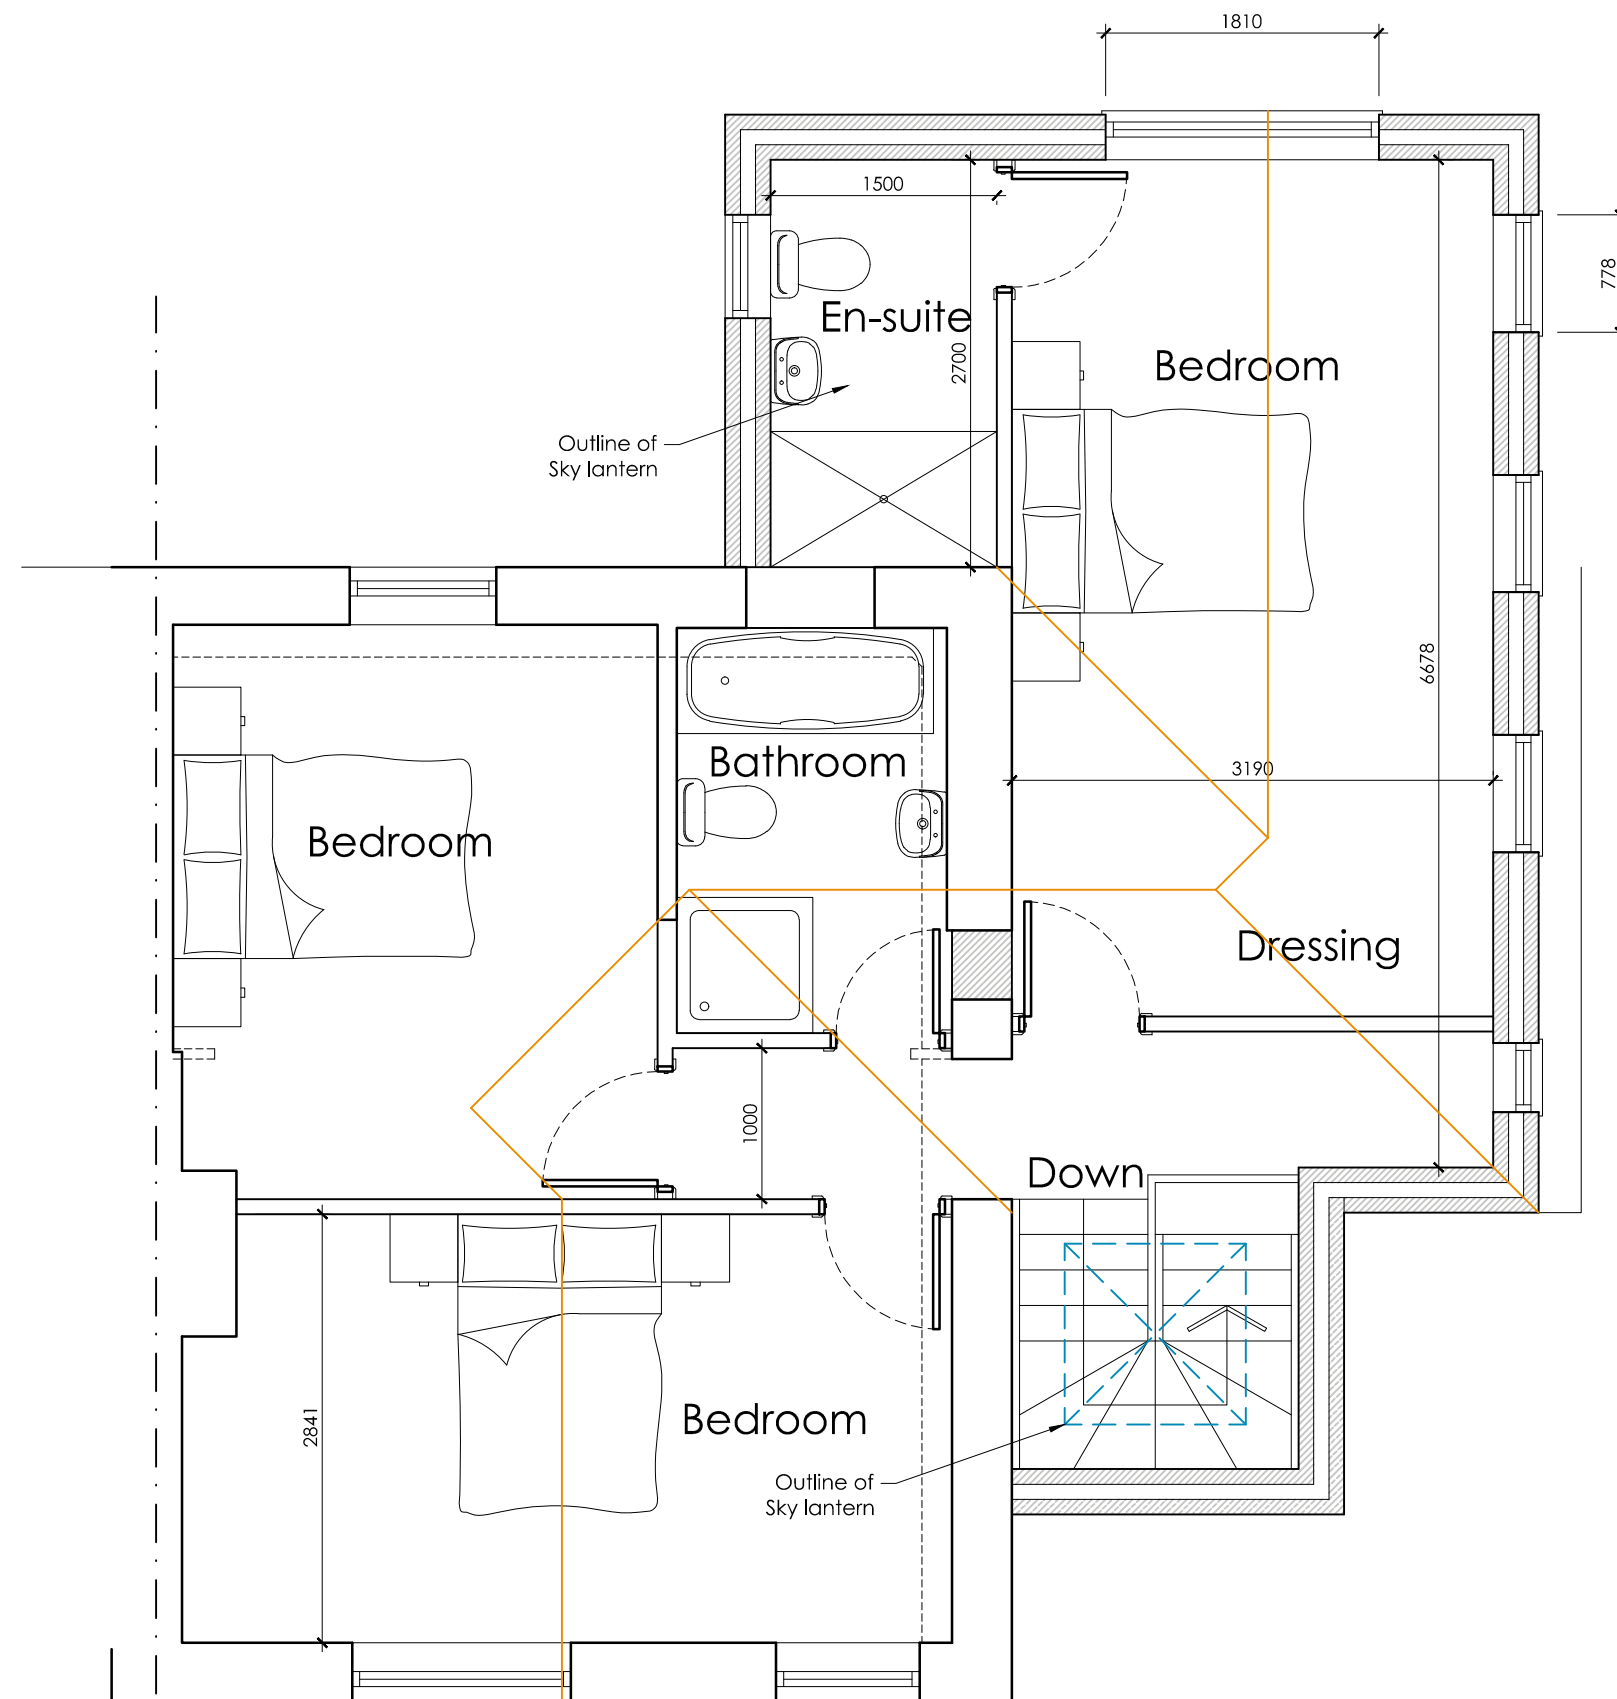

**PROPOSED FIRST
FLOOR PLAN**
SCALE 1:50



BLOCK PLAN
SCALE 1:500

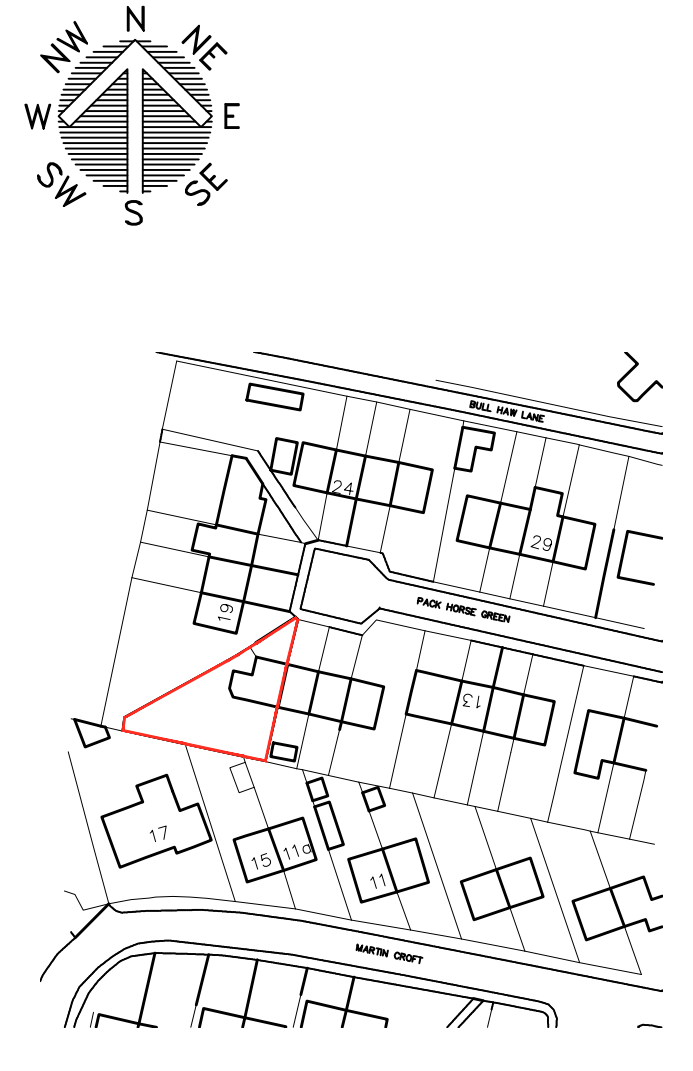

LOCATION PLAN
SCALE 1:1250



OFFICE ONE,
34 VICTORIA ROAD,
BARNLEY,
S70 2BU
Phone: 01226 208482
Email: info@whiteaguspартnership.co.uk
Web: www.whiteaguspартnership.co.uk

ARCHITECTURAL SERVICES

Project:
**PROPOSED EXTENSION AT
18 PACK HORSE GREEN, SILKSTONE
BARNLEY, S75 4JT**

Client:
MR LUNN

Drawing
Title:
PLANS AND ELEVATIONS

Date:
MAY 2021
Scale:
1:50 & 1:100 @ A1
Ref:
20-207
Dwg. No.
01
Rev.
D

Date	Suffix	Description	Date	Suffix	Description
02/06/2021	A	REVISED TO CLIENTS REQUIREMENTS			
28/06/2021	B	REVISED TO CLIENTS REQUIREMENTS			
27/07/2021	C	REVISED TO CLIENTS REQUIREMENTS			
12/08/2021	D	ROOF PLAN ADDED			