




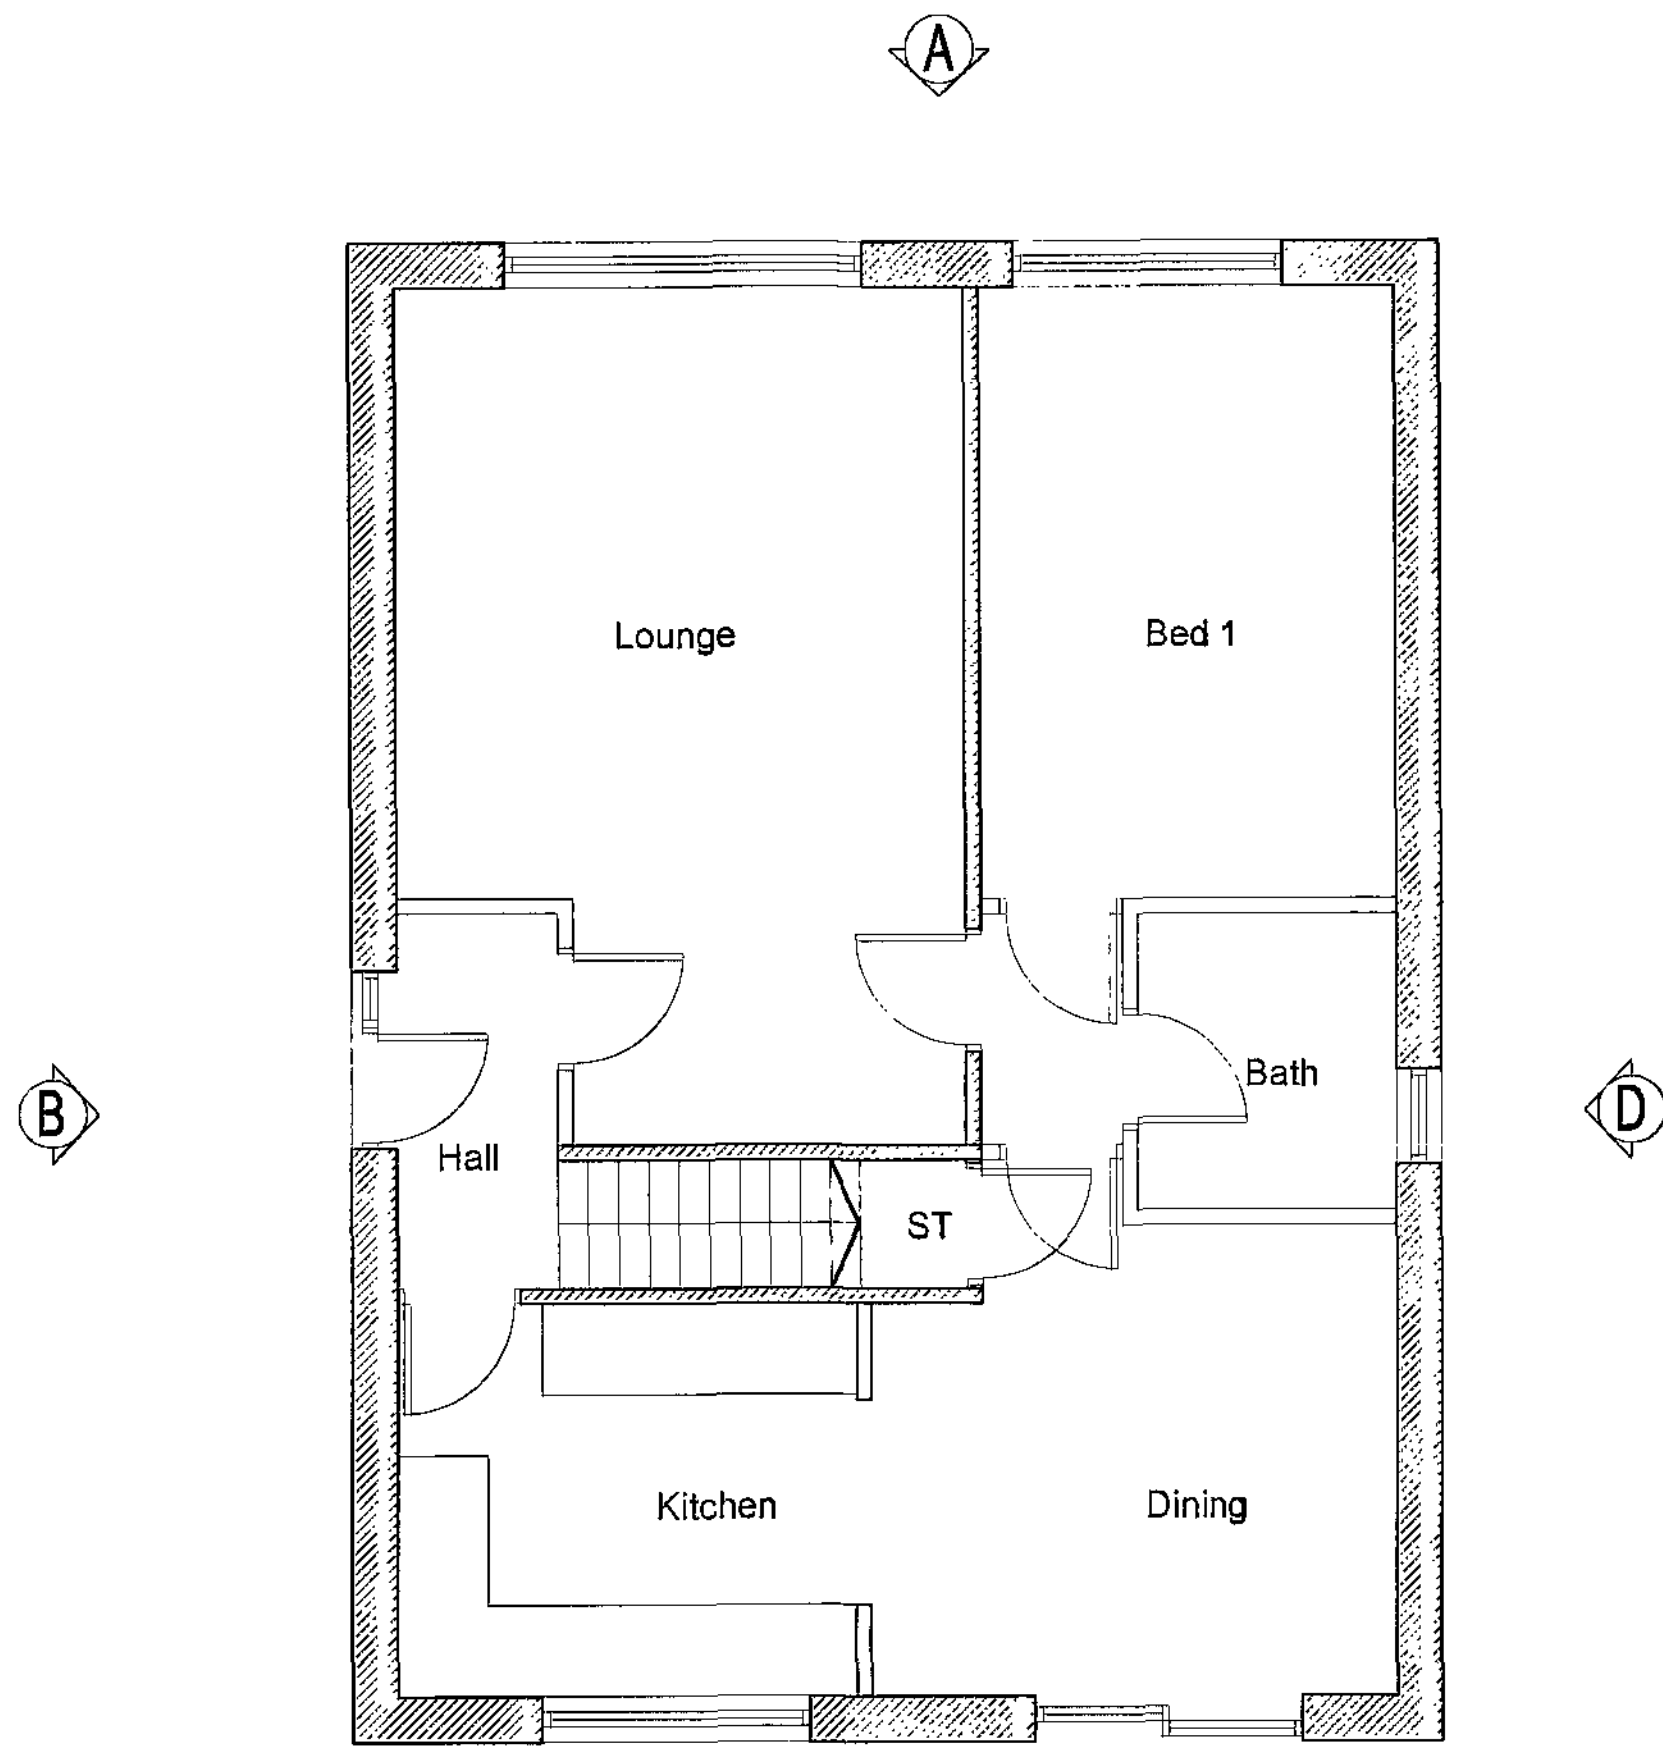

EXISTING GROUND FLOOR PLAN
SCALE 1:50

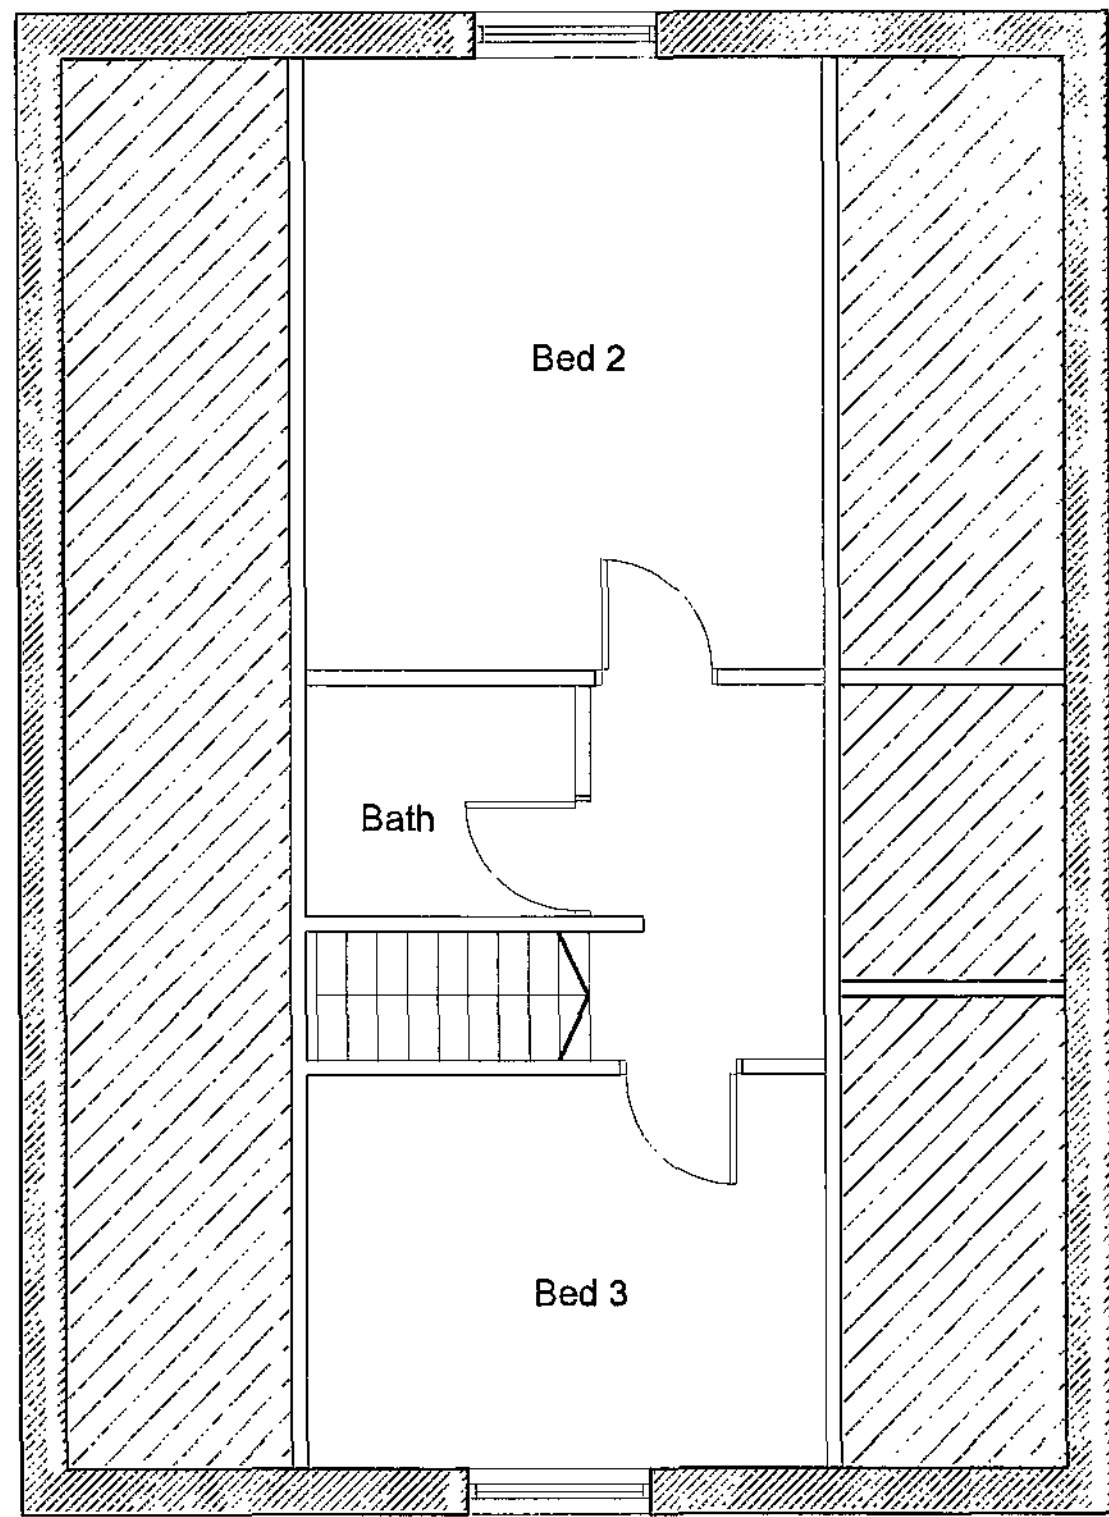

EXISTING FIRST FLOOR PLAN
SCALE 1:50

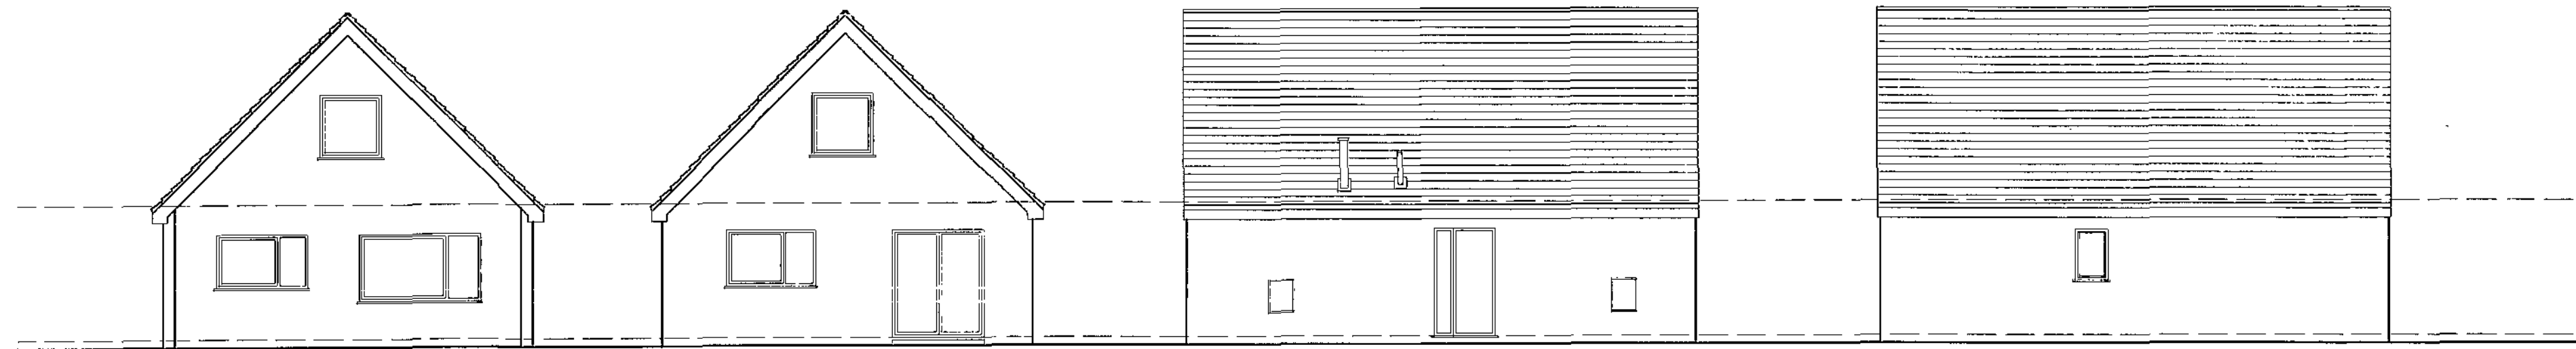

EXISTING ELEVATION A
SCALE 1:100

EXISTING ELEVATION C
SCALE 1:100

EXISTING ELEVATION B
SCALE 1:100

EXISTING ELEVATION D
SCALE 1:100

Barnsley Metropolitan
Borough Council

23 JUL 2008

Corporate main room

Jamie Hanson The Wickets Lowe Lane Stainborough Barnsley S75 3EP		Client	
Graham Thornton		Job	
24, Honeywell Place		Title	
Barnsley		Title	
Existing plans		Title	
DRAWN		SCALE	
JH		A3 ISSUE: 1:100 1:50	
CHECKED		DATE	
-		07/2008	
REVISION		DRAWING STATUS	
-		Extg-01	
-		FILENAME.DWG	

© COPYRIGHT EXISTS ON THE DESIGNS AND INFORMATION SHOWN ON THIS DRAWING
The Contractor must verify all dimensions on site before making shop drawings
or commencing work of any kind. No dimensions to be scaled from this drawing.
Architect to be notified of any discrepancies in dimensions immediately.



SITE LOCATION PLAN 1:1250




SITEPLAN 1:200

PLANNING SUBMISSION


Barnsley Metropolitan
Borough Council
23 JUL 2008
Corporate Planning Department

Jamie Hanson The Wickets Lowe Lane Stainborough Barnsley S75 3EP		Client
Graham Thornton		Job
Rear Extension and Garage to 24, Honeywell Place		Title
Proposed plans, elevations and Siteplan		
DRAWN	CHECKED	DATE
JH		07/2008
REVISION	DRAWING STATUS	SCALE
-		A3 ISSUE: 1:100 A1 ISSUE: 1:50
PR01		FILENAME.DWG


© COPYRIGHT EXISTS ON THE DESIGNS AND INFORMATION SHOWN ON THIS DRAWING
The Contractor must verify all dimensions on site before making shop drawings
or commencing work of any kind. No dimensions to be scaled from this drawing.
Architect to be notified of any discrepancies in dimensions immediately.

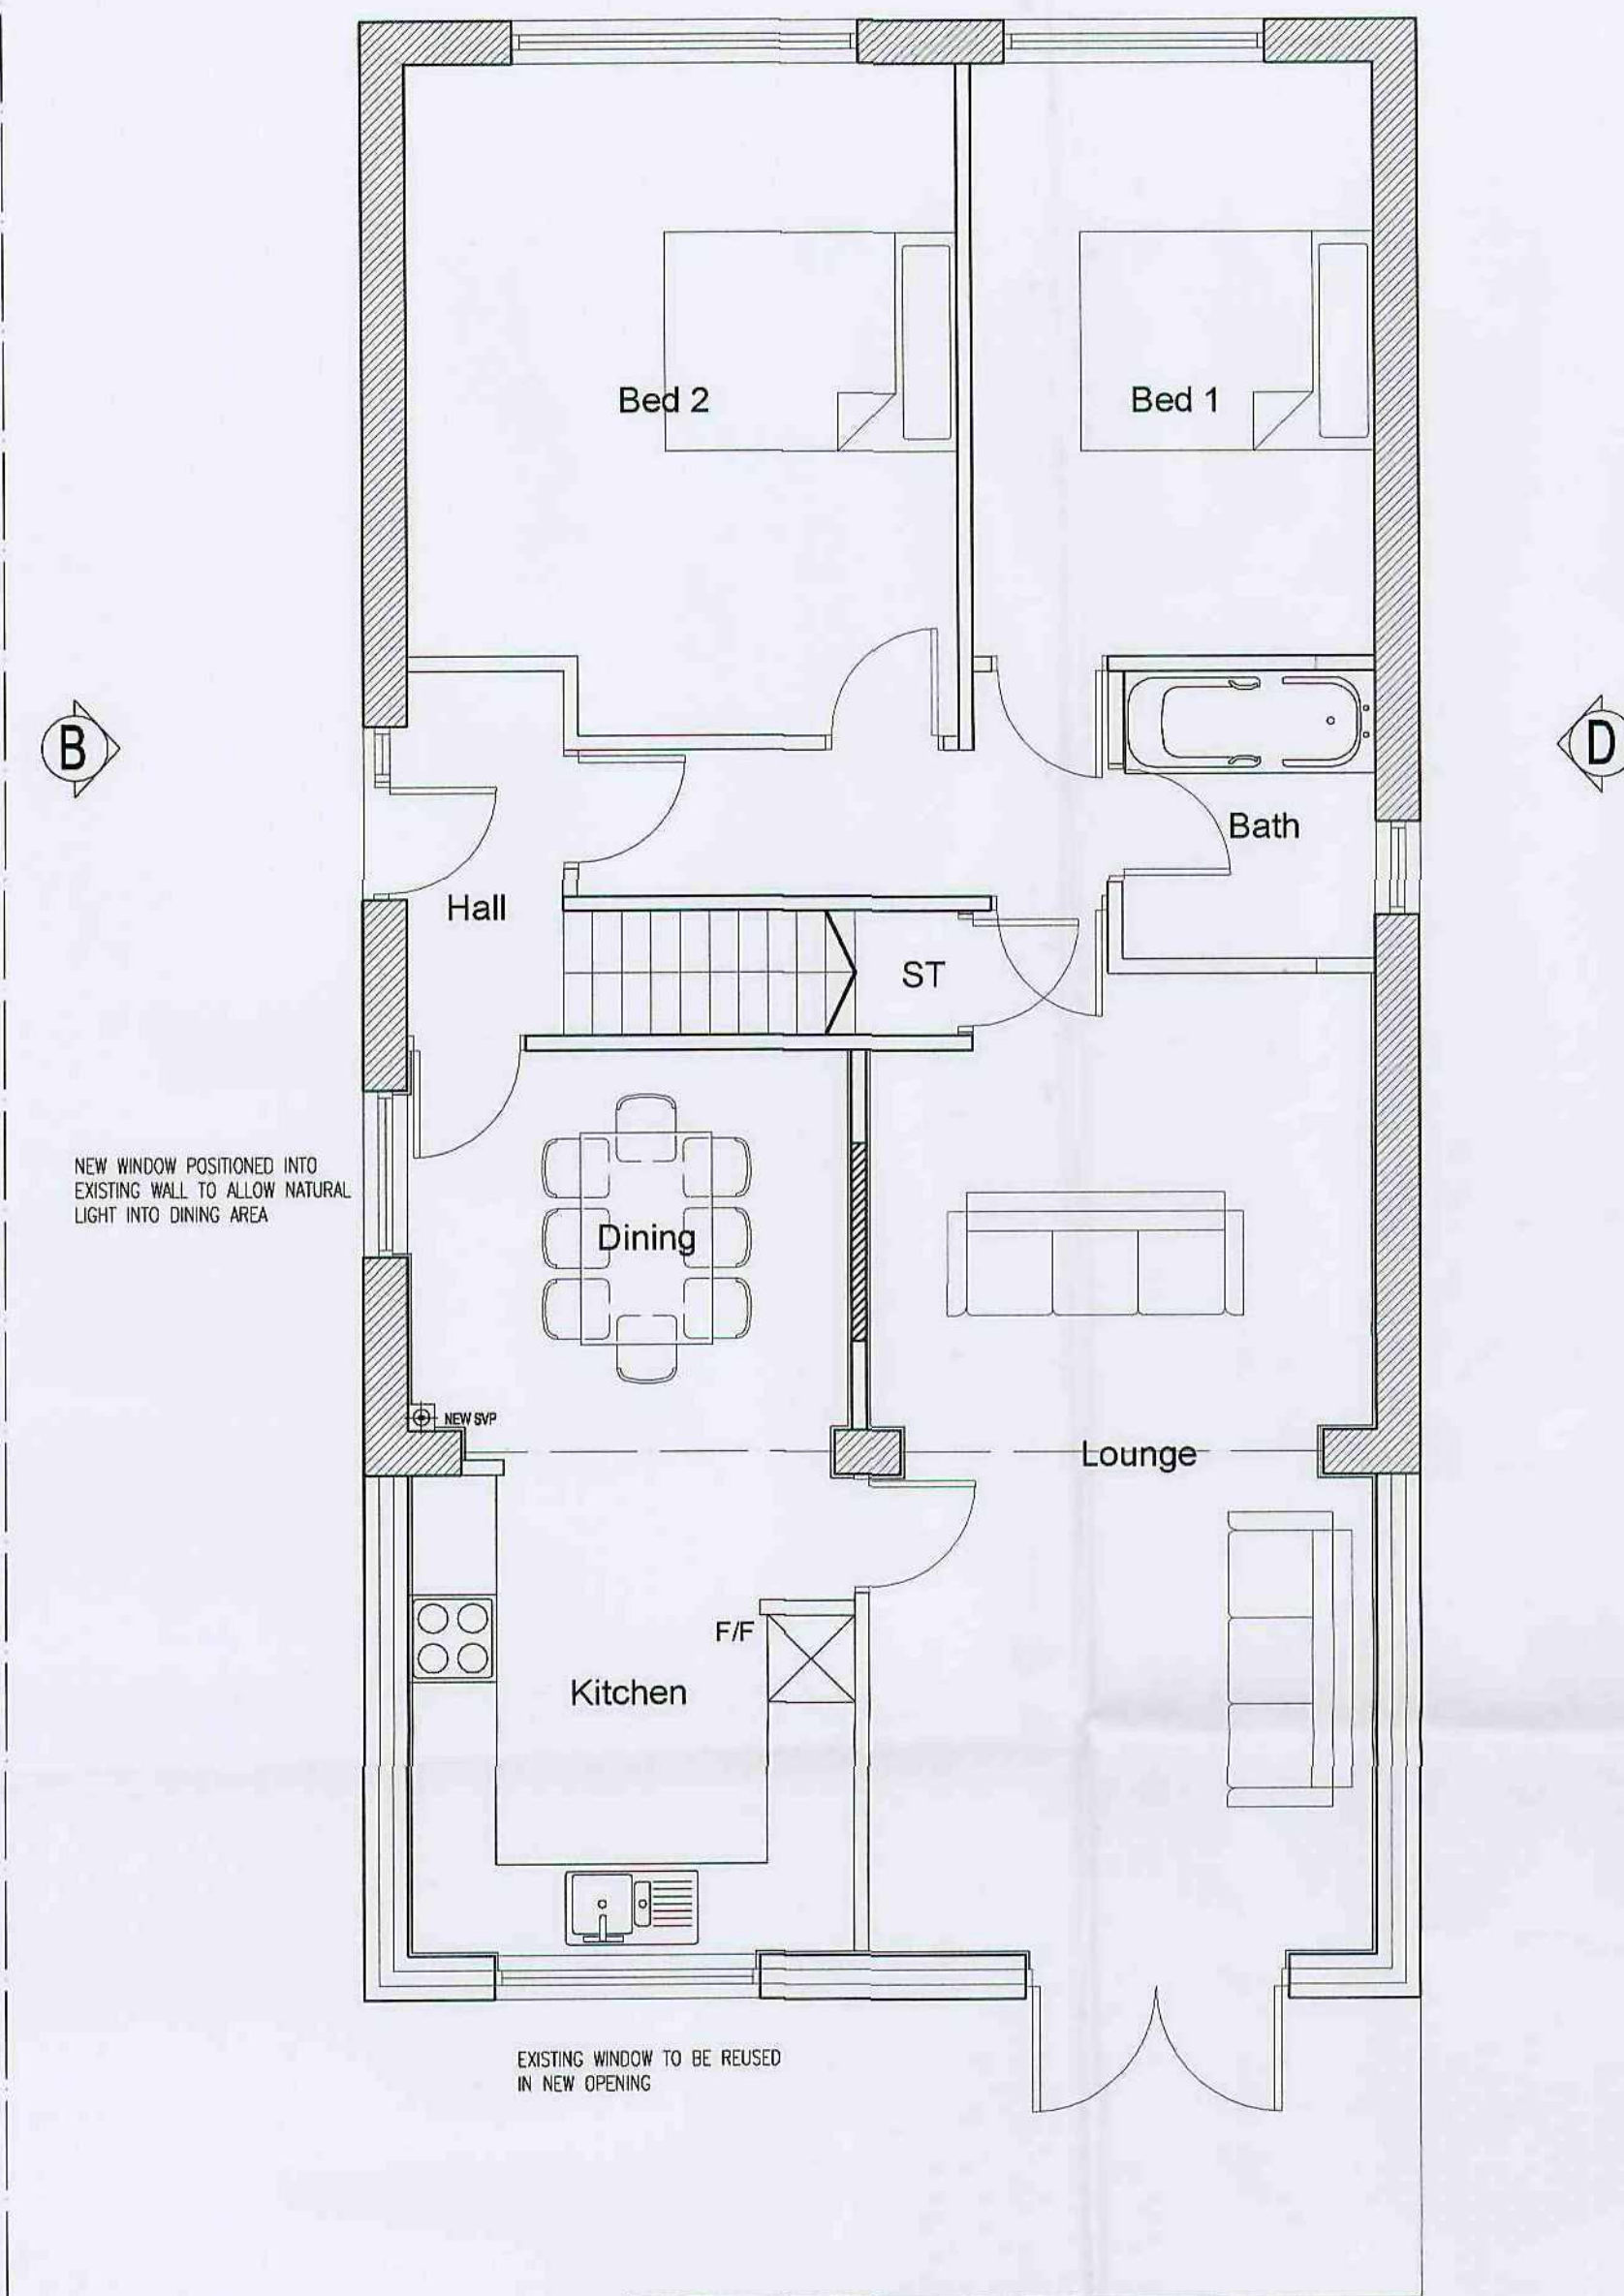


PROPOSED GROUND FLOOR PLAN
SCALE 1:50

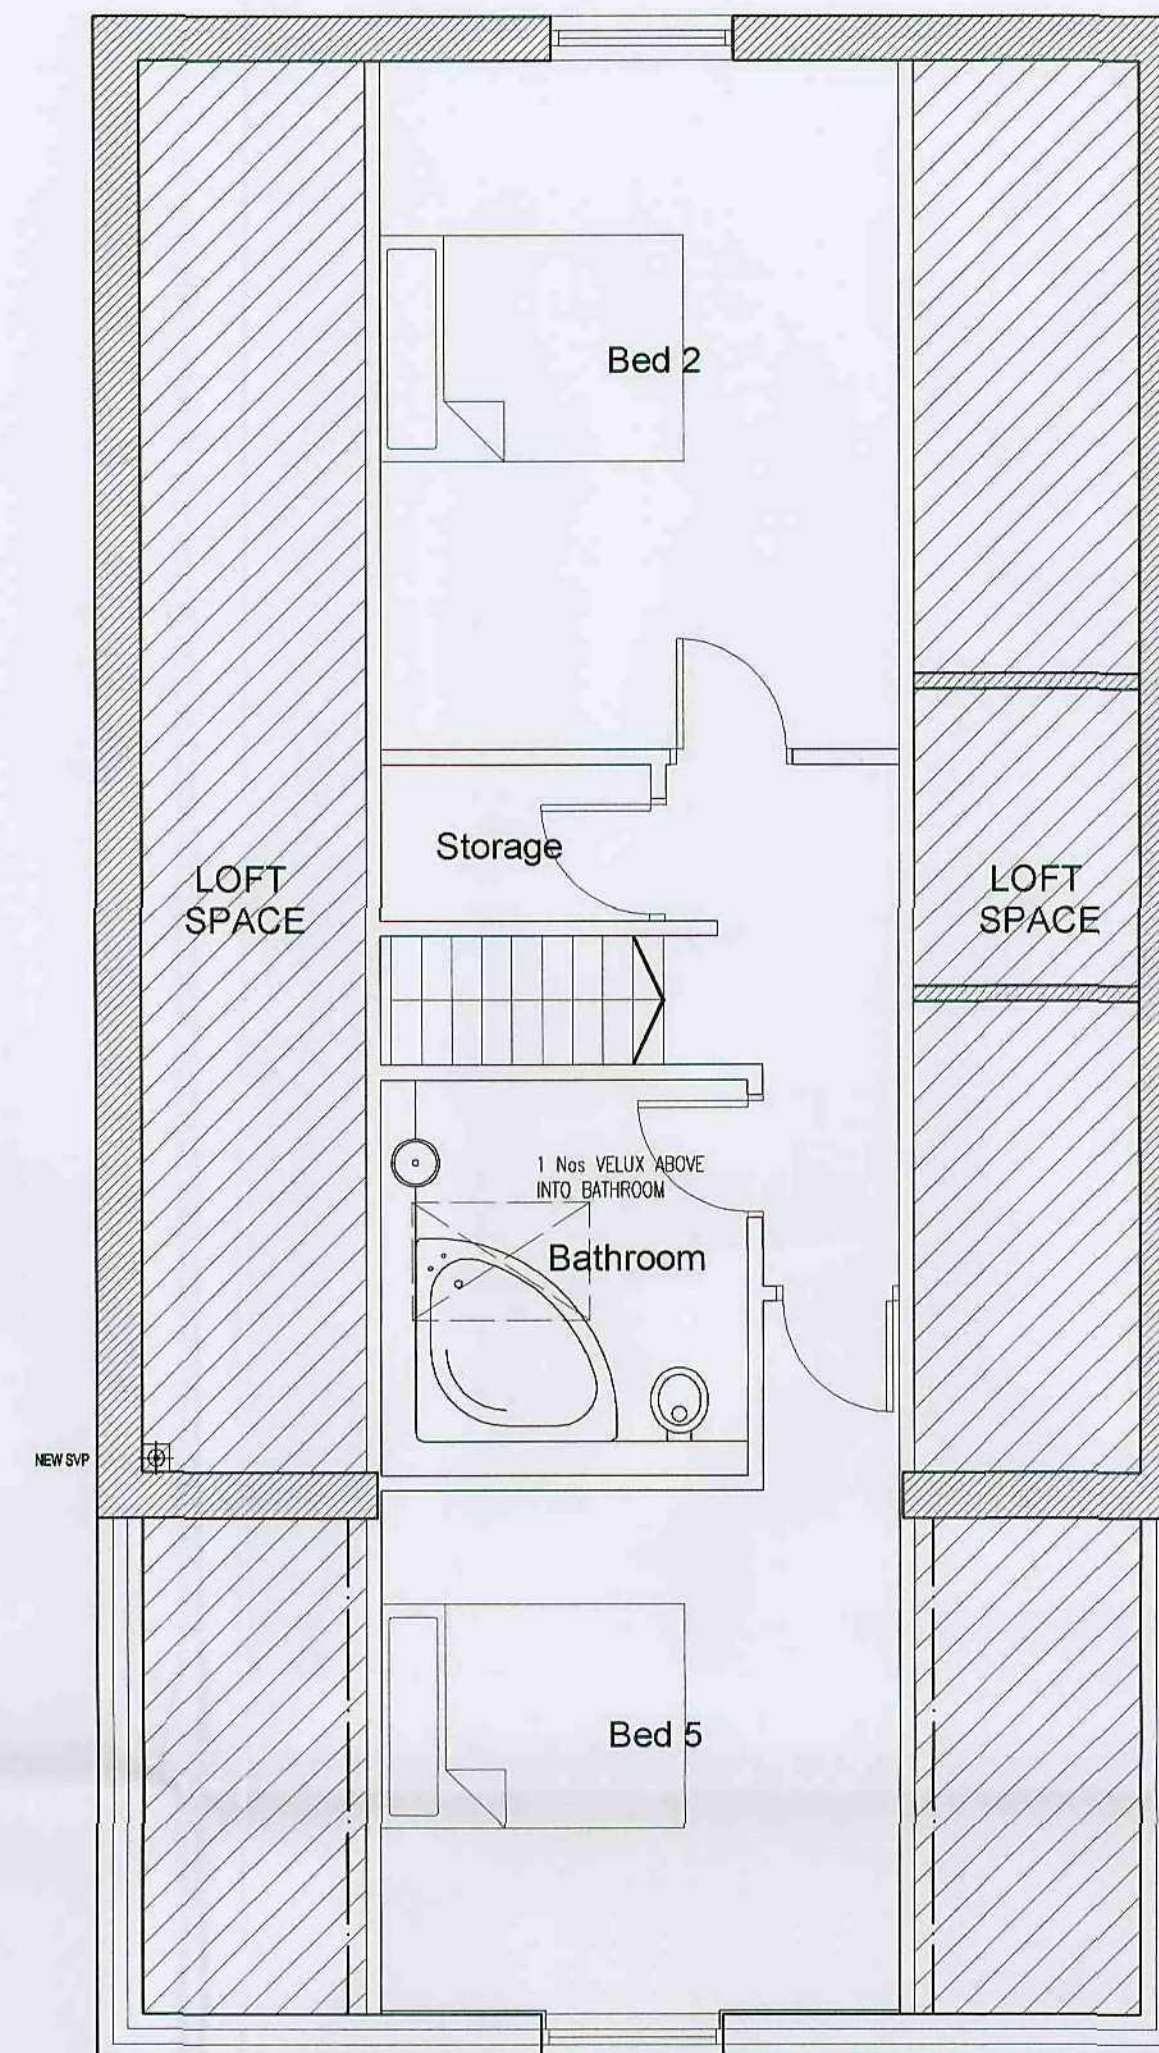


PROPOSED FIRST FLOOR PLAN
SCALE 1:50

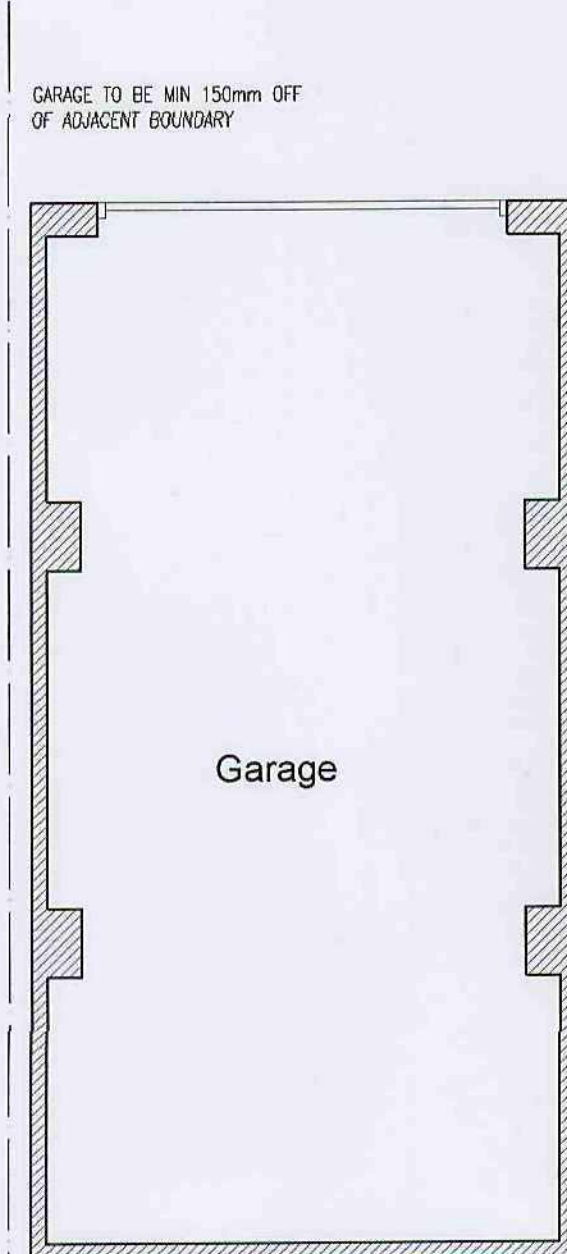


PROPOSED GARAGE FRONT ELEVATION
SCALE 1:100

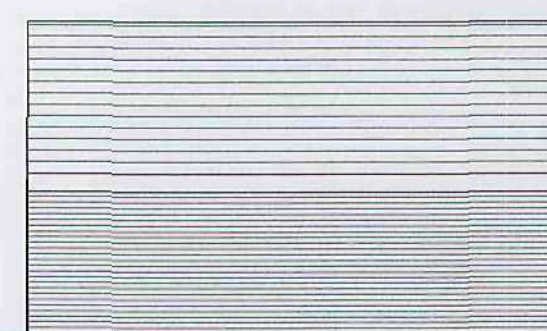


PROPOSED GARAGE SIDE ELEVATION
SCALE 1:100

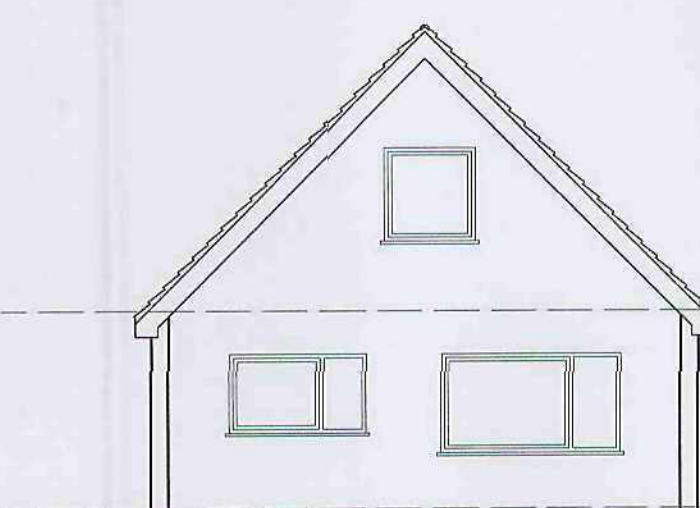


PROPOSED ELEVATION A
SCALE 1:100

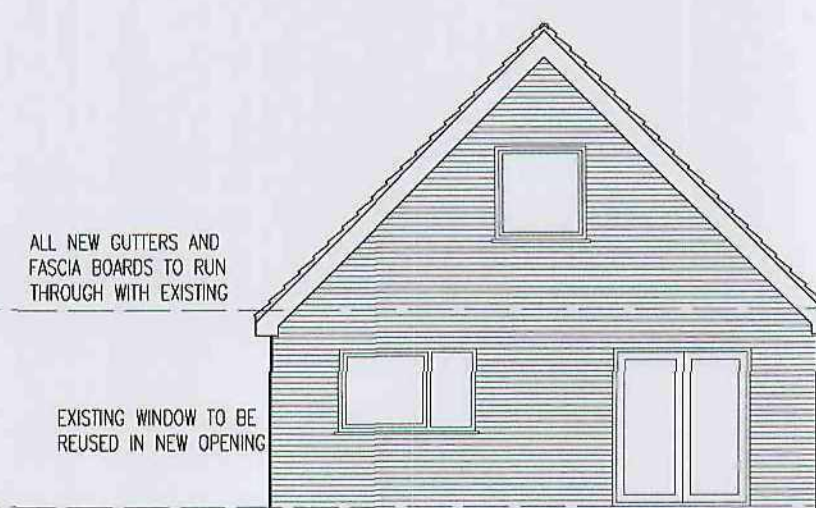

PROPOSED ELEVATION C
SCALE 1:100

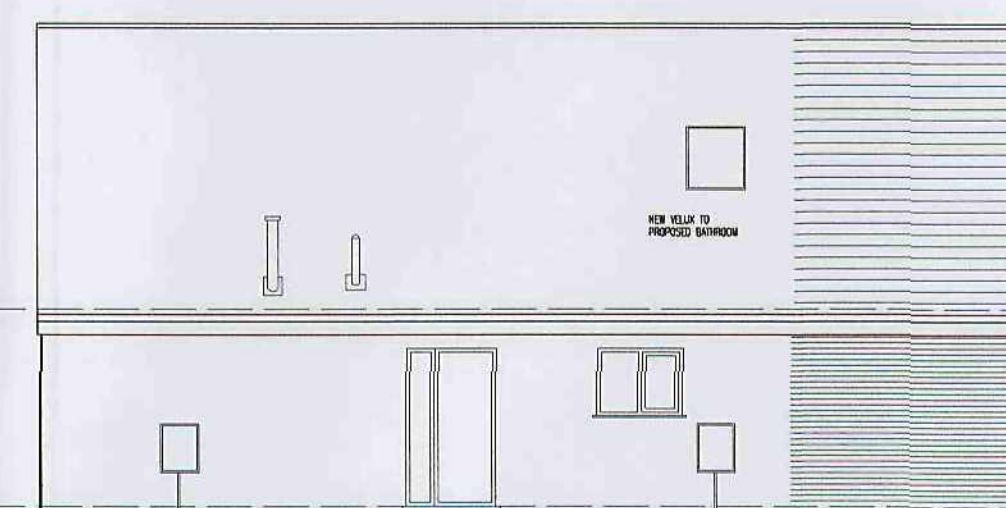

PROPOSED ELEVATION B
SCALE 1:100

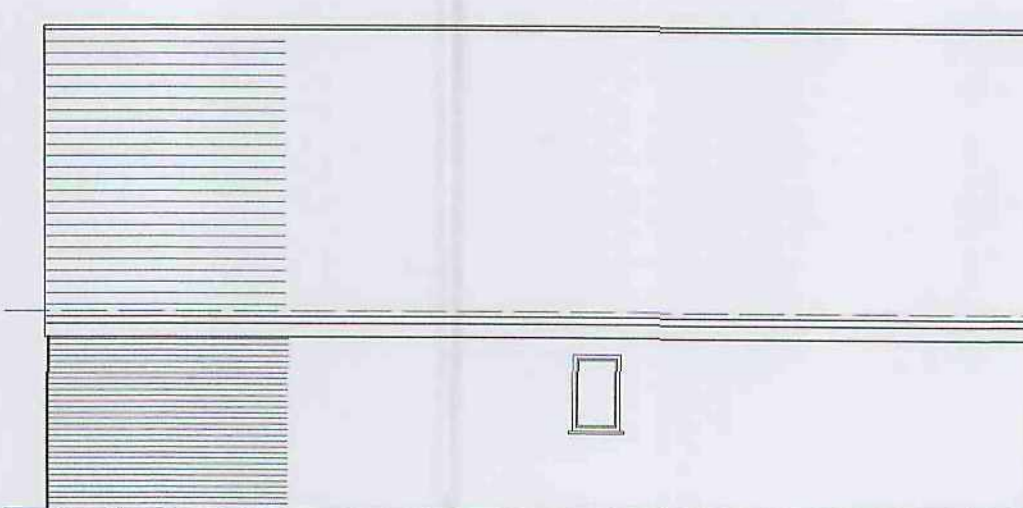

PROPOSED ELEVATION D
SCALE 1:100