

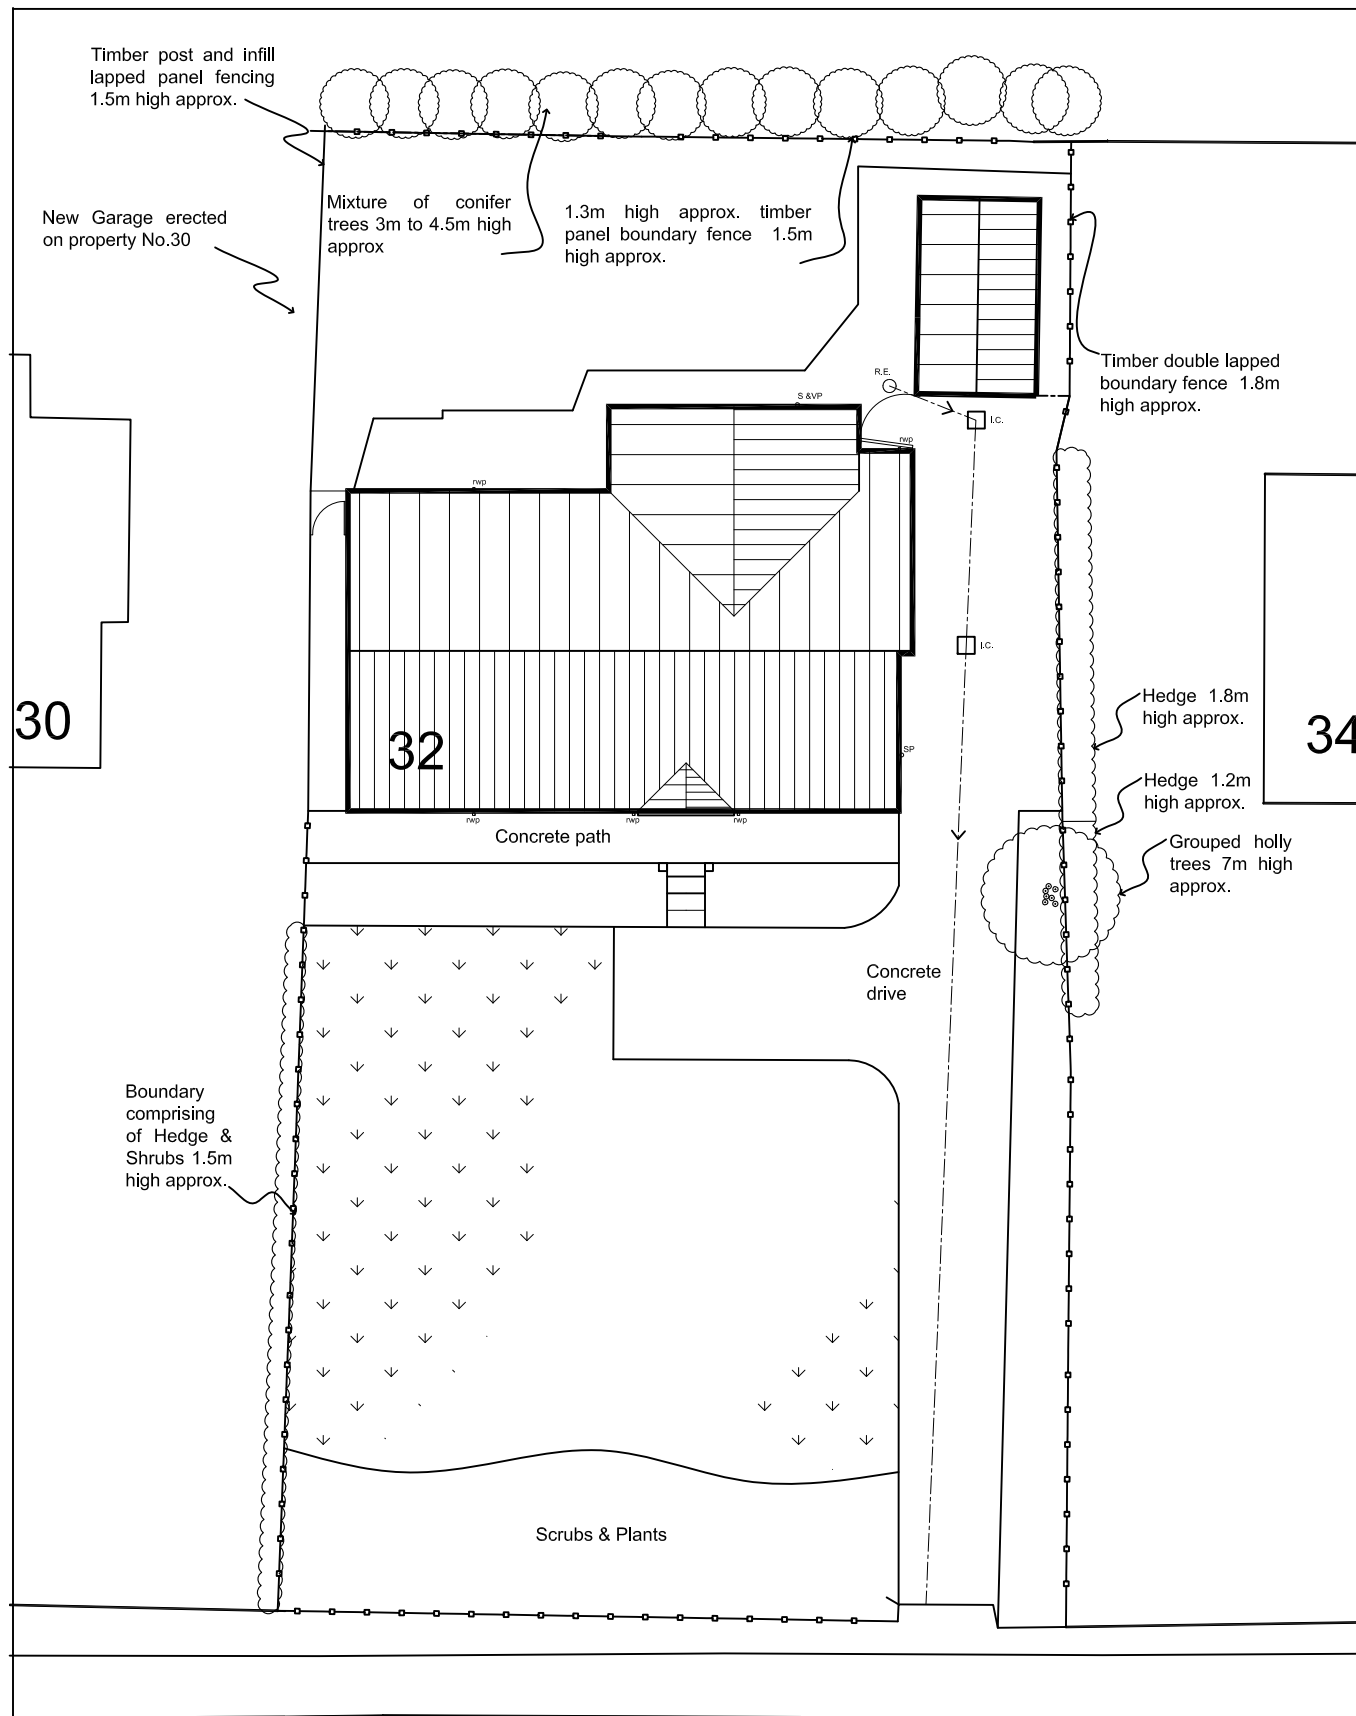


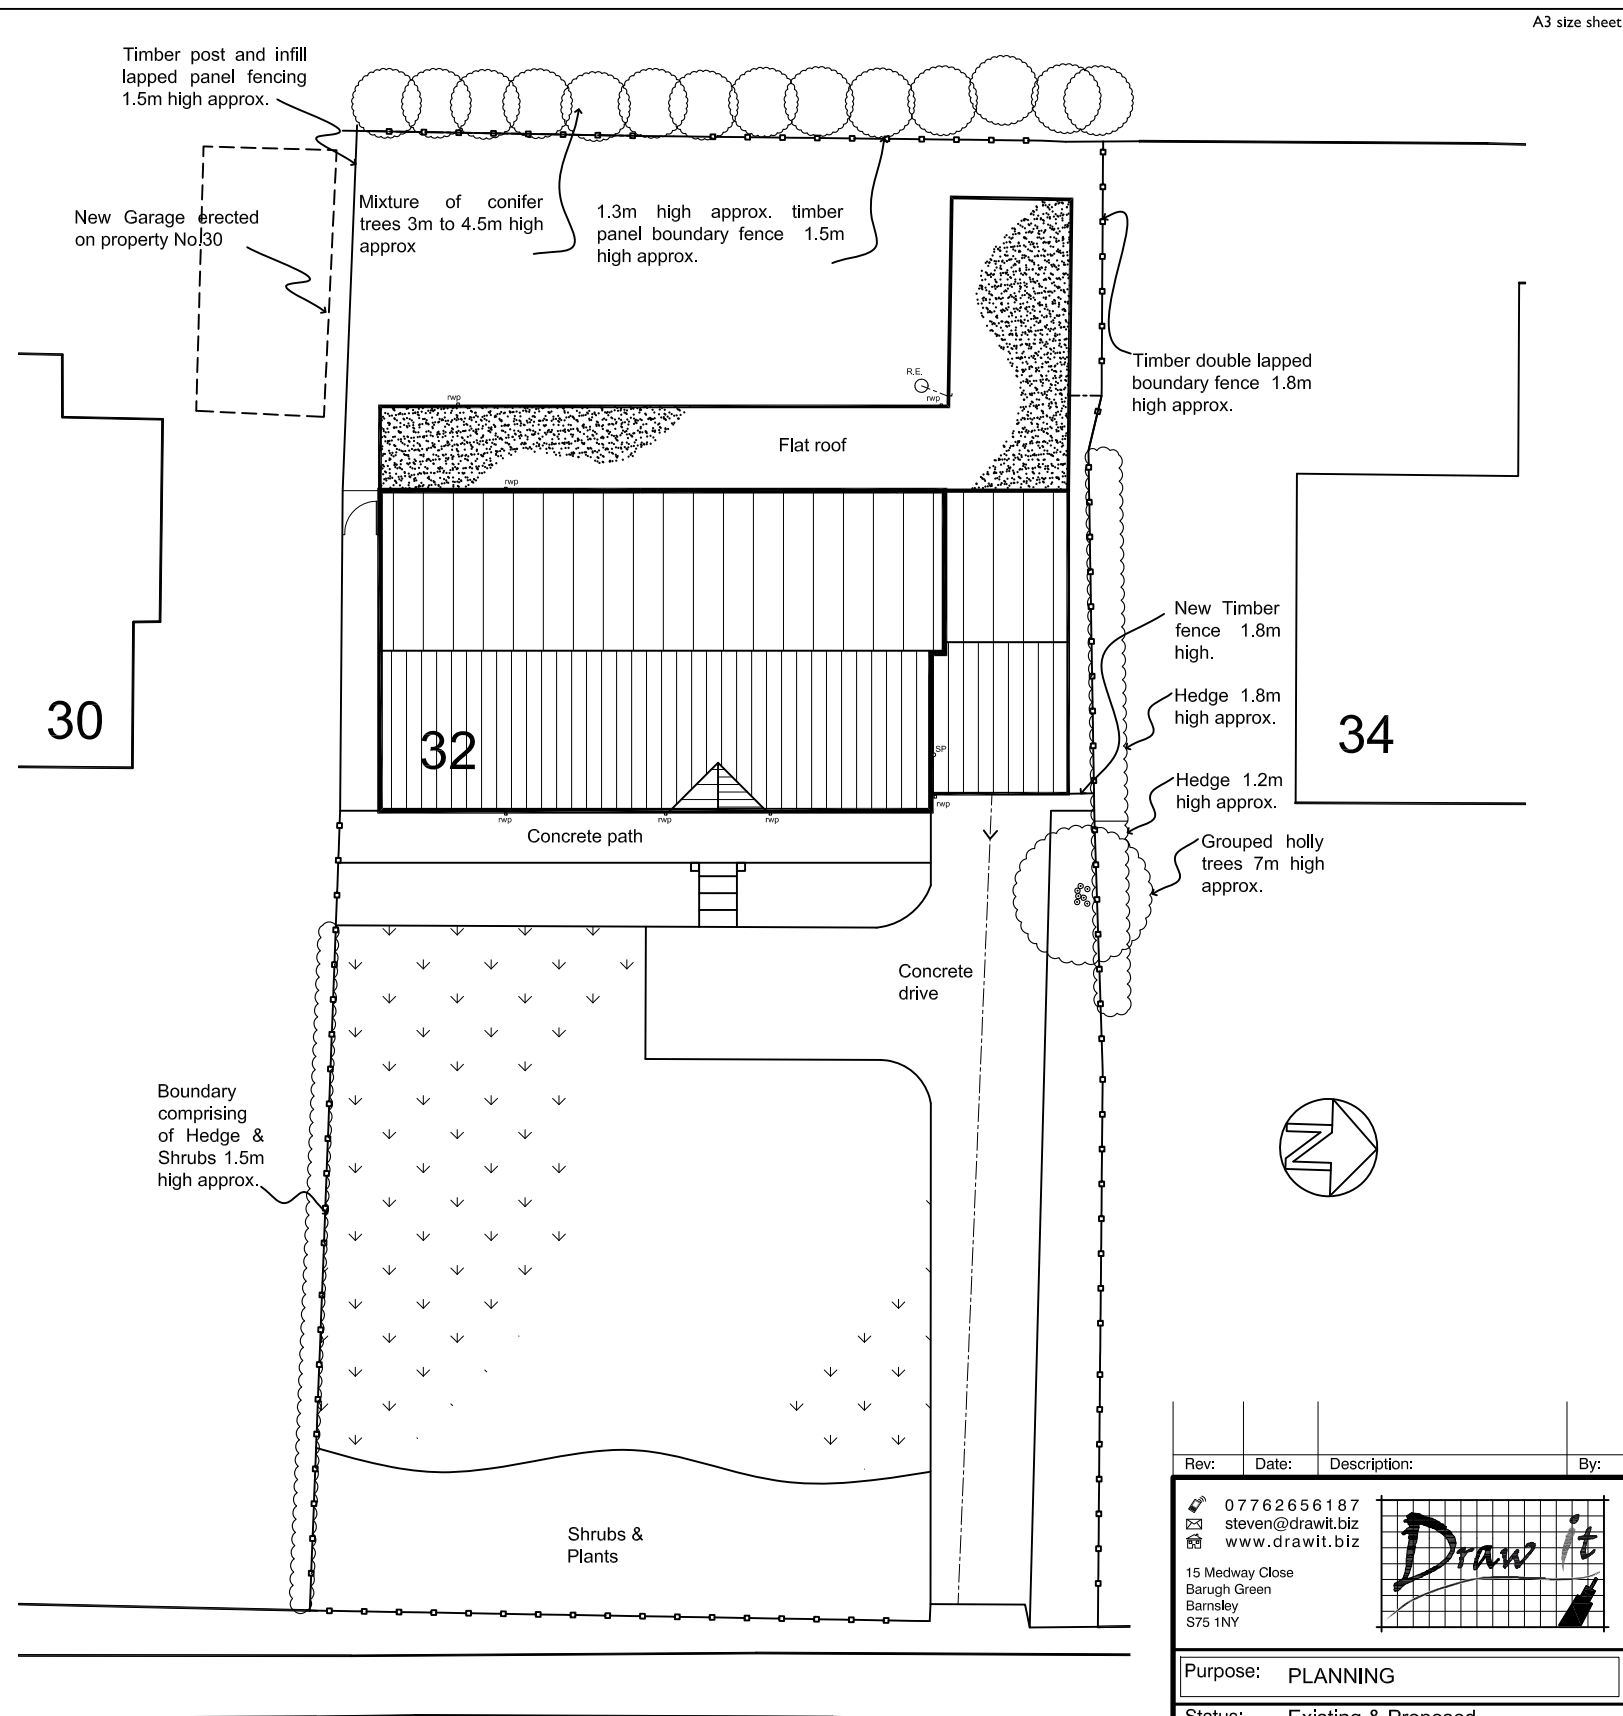

EXISTING SITE PLAN

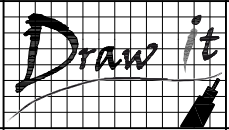

PROPOSED SITE PLAN

Rev:	Date:	Description:	By:
07762656187	steven@drawit.biz	www.drawit.biz	
			
15 Medway Close Barugh Green Barnsley S75 1NY			
Purpose: PLANNING			
Status: Existing & Proposed			
Dwg of: Site Plans			
Client: Mr & Mrs Adkins			
Site Address: 32 Wakefield Road Barnsley, S75 6JY			
Project: Proposed rear single storey kitchen extension, internal alterations and attached garage side extension			
Drawn by: SH	Date: 16/01/2013	Rev:	
Scale: 1:200	Dwg No: 1218_102		