



NOTES
DO NOT SCALE FROM THIS DRAWING.
It is the Contractor's responsibility to check all governing dimensions and verify all dimensions on site before commencing any work or making any shop drawings.
This drawing is to be read in conjunction with schedules of work, specifications, bills of quantities and other relevant information. Any discrepancies are to be reported to the Project Architect.
Work and materials are to be in accordance with the Building Regulations and to comply with the relevant British Standards.
This drawing is copyright of Mark Brotherton Ltd and should not be reproduced in whole or part without their written permission.

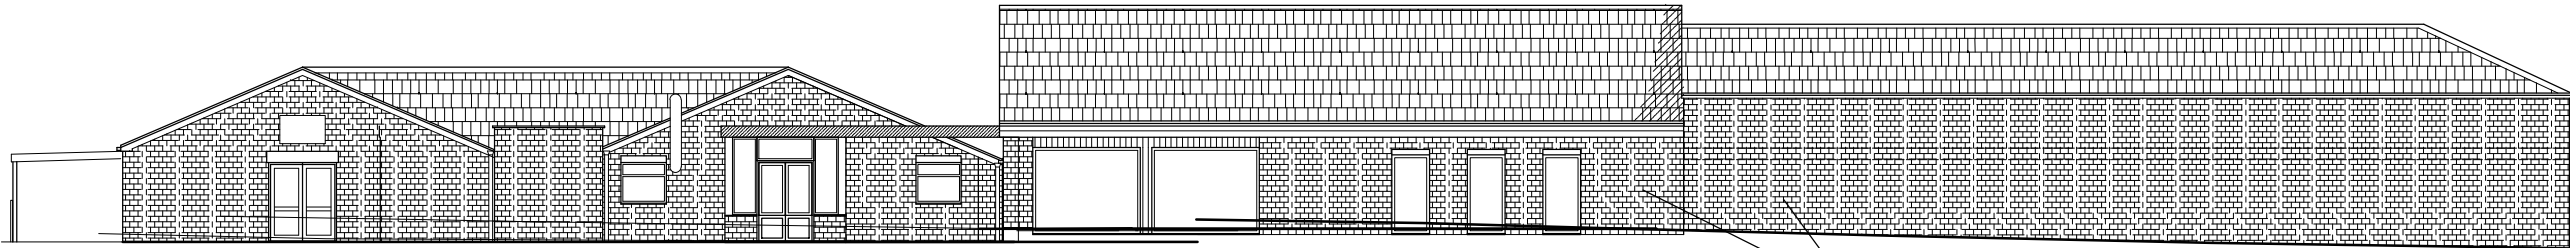


NORTH WEST ELEVATION


Stone Faced
Elevation

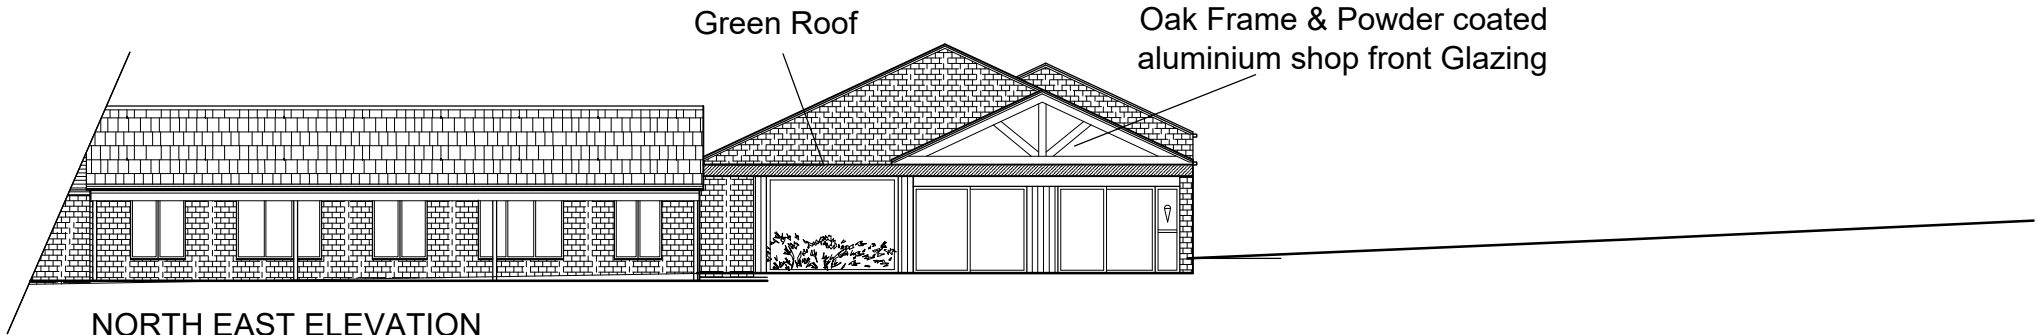

NORTH EAST ELEVATION

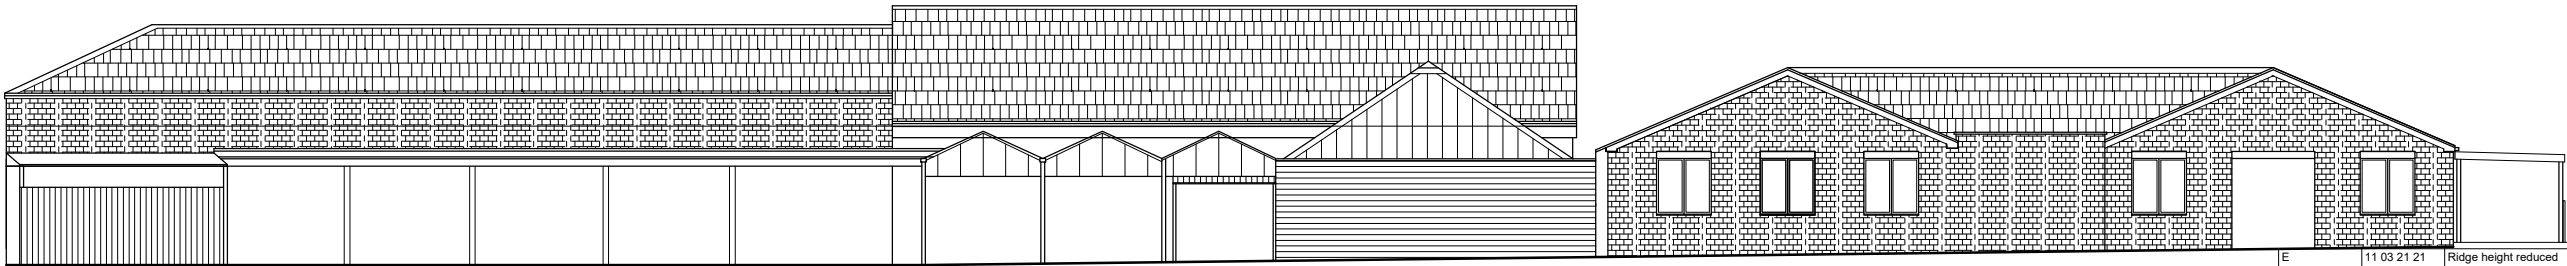

SOUTH EAST ELEVATION

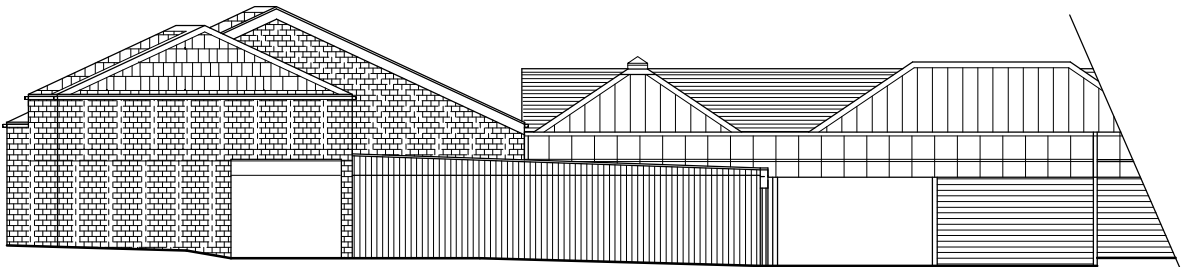

SOUTH WEST ELEVATION

Construction

Walls – Stone to match existing and Yorkshire boarding
Roof – Concrete plain tile to match existing and flat roof single ply membrane
Windows – Timber effect PVC/U with double glazed units to match existing.
Feature window powder coated aluminium with double glazed units
Drainage – modify existing foul & surface water; drainage to suit
Free standing canopy – Colour coated steel posts with membrane canopy

E	11 03 21 21	Ridge height reduced
P	11 03 21	Plans updated
B	01 01 21	Plans updated
A	31 01 21	Plans updated
Rev:	02 10 20	Elevations added
Date:		Notes:

FOX

ARCHITECTURE
& DESIGN

Fox Cottage, Whitley Road, Whitley
West Yorkshire, WF12 0LU
T 01924 459231
E info@foxarchitecture.co.uk
www.foxarchitecture.co.uk

Client: Mr P Robinson	
Project: Cannon Hall Garden Centre, Bark House Lane, Cawthorne, S75 4AT	
Drawing: Proposed Elevations	
Date: Aug 2020	Scale: 1:100 @ A3
Drawing No: 2038/113	Rev: E