



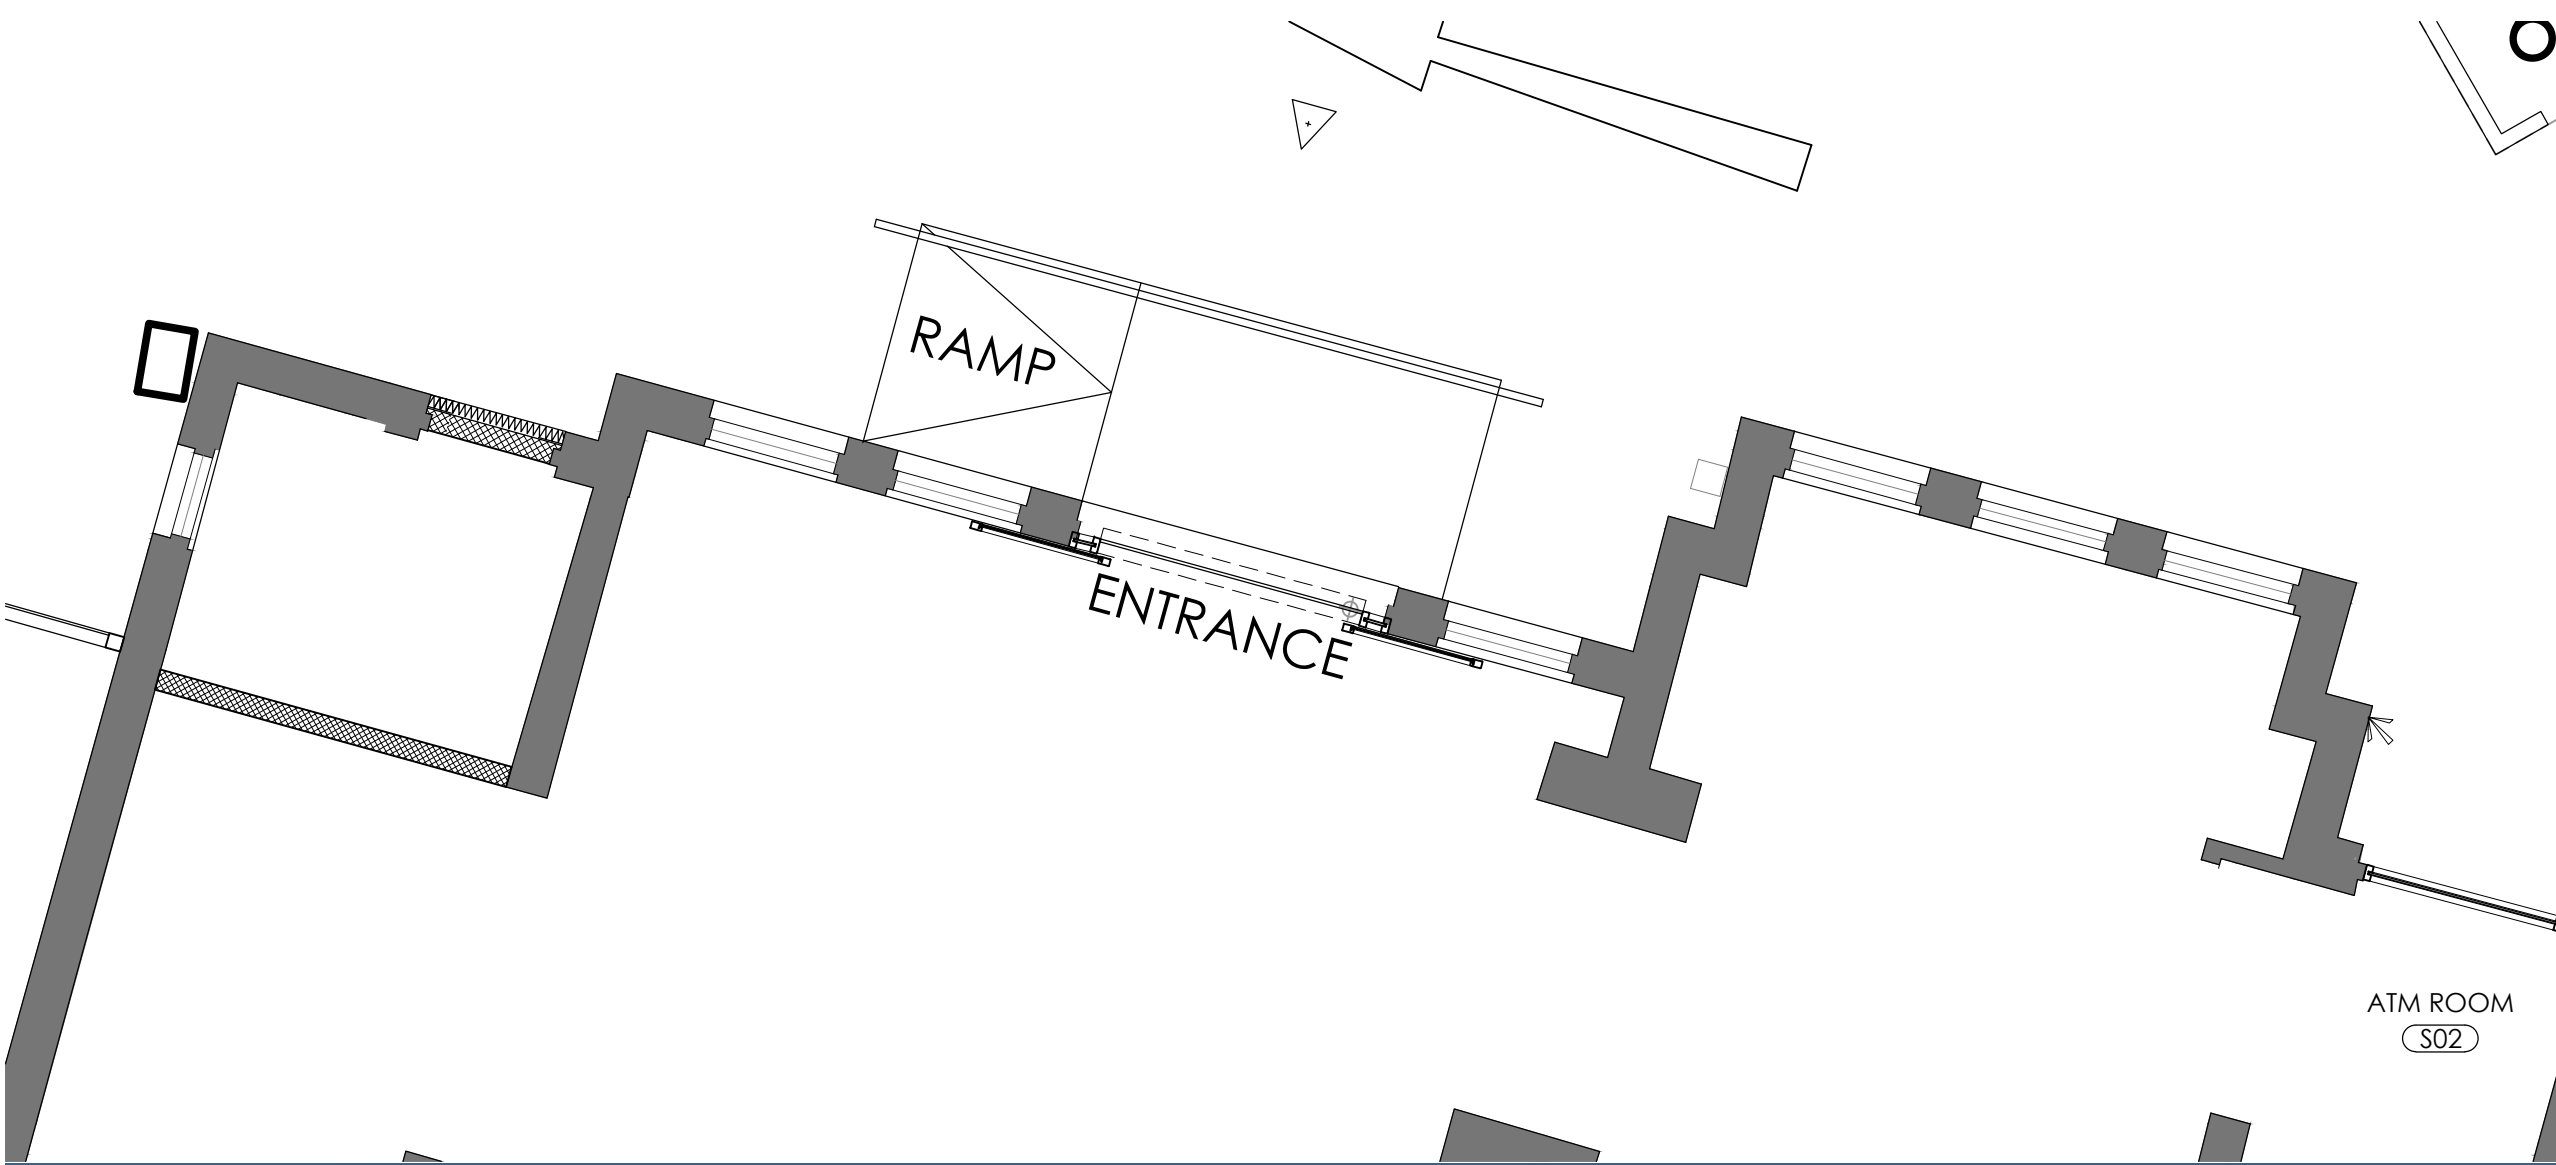

Detailed Plan 1:50

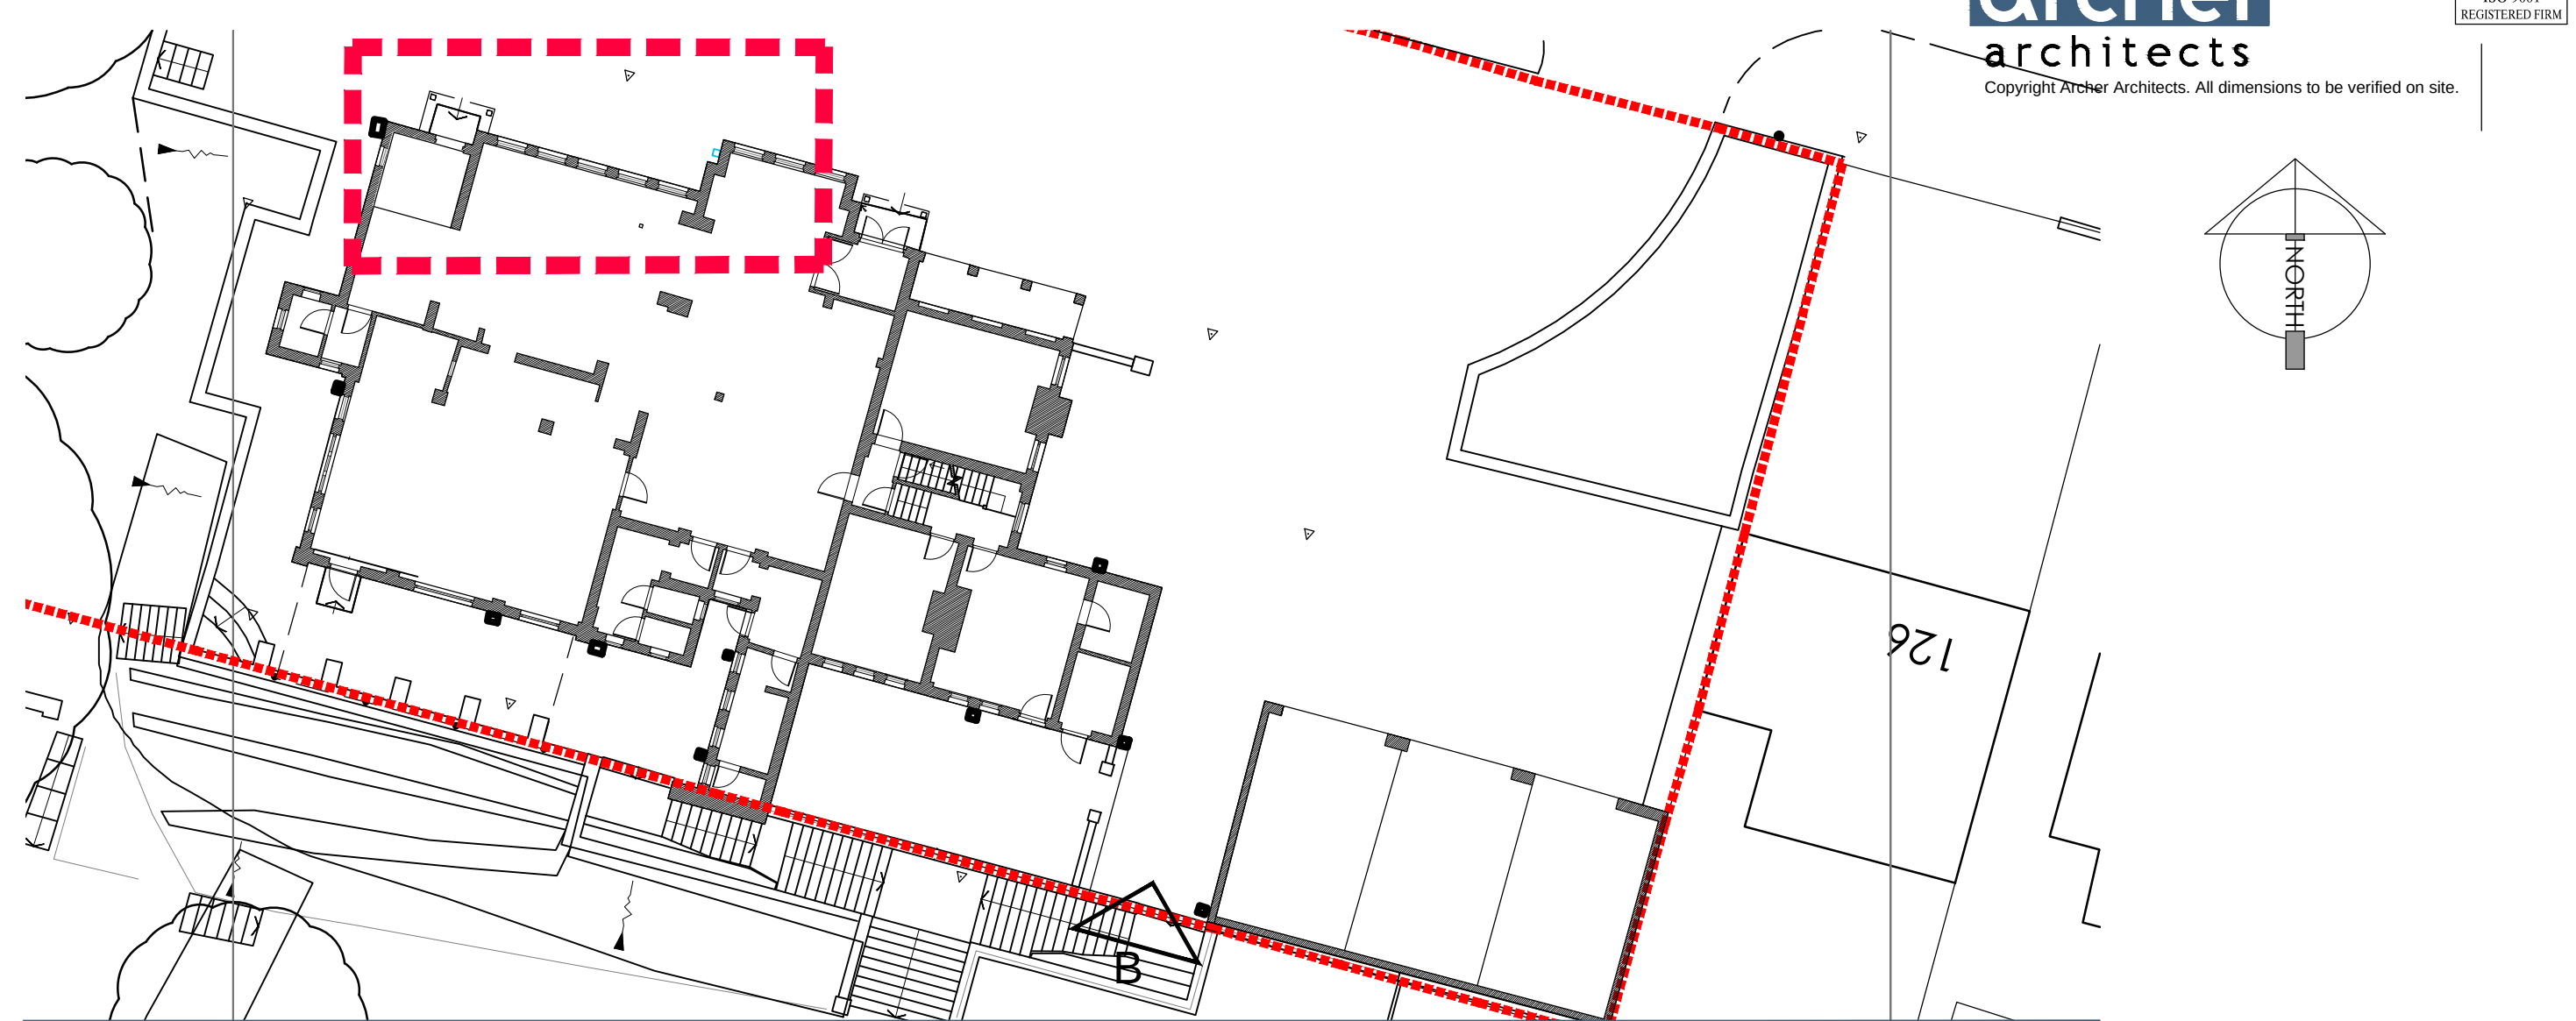

Block Plan 1:200



Proposed Front Elevation



Proposed side Elevation from the North



Proposed side Elevation from the South

For PLANNING Purposes

A. 30.05.12
Signage subject to separate application removed. North
point added
Revision: MED By Approved

Office 7, Gateway 1000
Arlington Business Park
Whittle Way
Stevenage
Hertfordshire
SG1 2FP
t: 01438 749400
f: 01438 749591
e: arc@archer.co.uk
www.archerarchitects.co.uk

archer
architects

Client:
TESCO express

Project:
THE WILTHORPE PH
HUDDERSFIELD ROAD, BARNSELY
Drawing Title:
PROPOSED RAMP APPLICATION

Scale: 1:100@A1	Date: 23.05.12	Drawn: CMB	Checked:
Project No: 4582	Drawing No: (P) 203-2	Revision: A	