




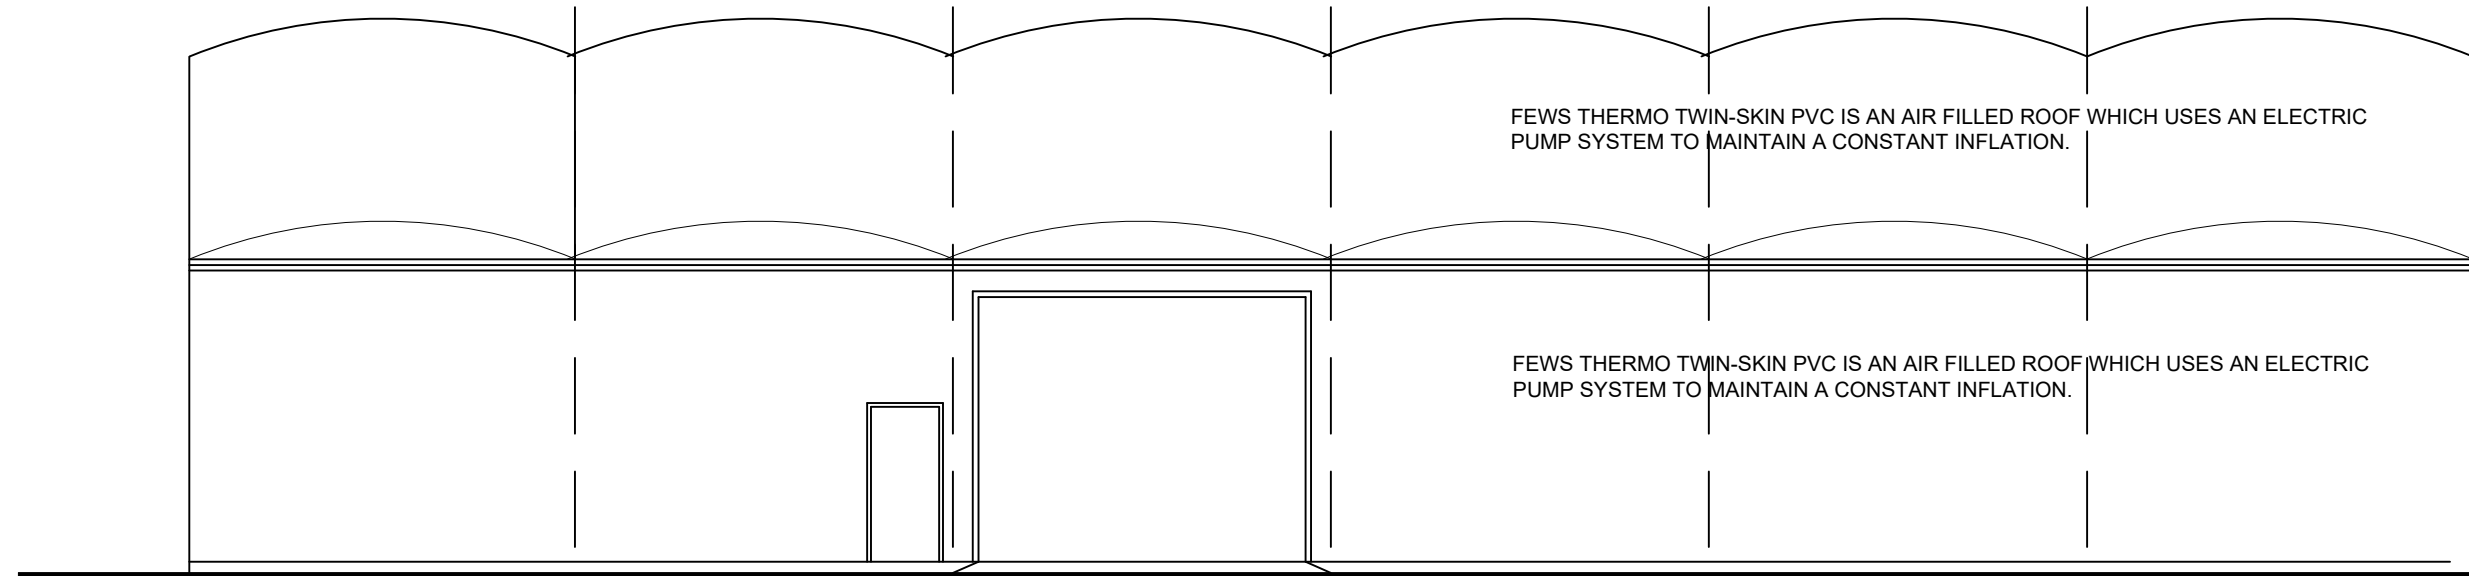



EAST ELEVATION

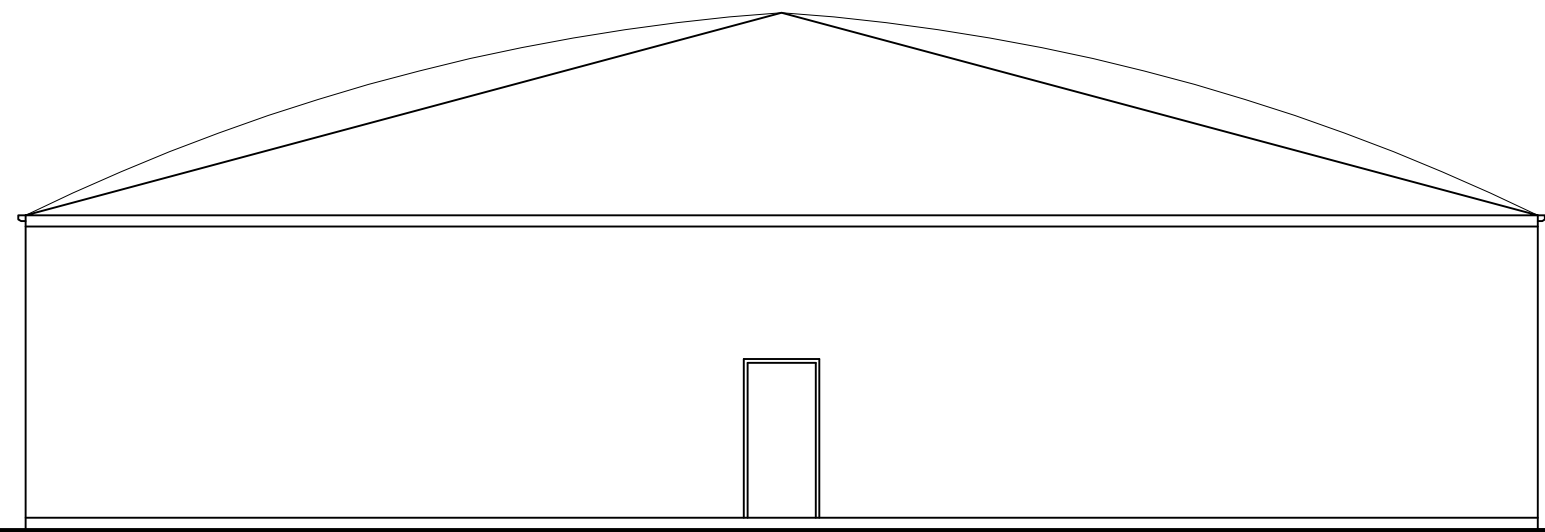


NORTH ELEVATION

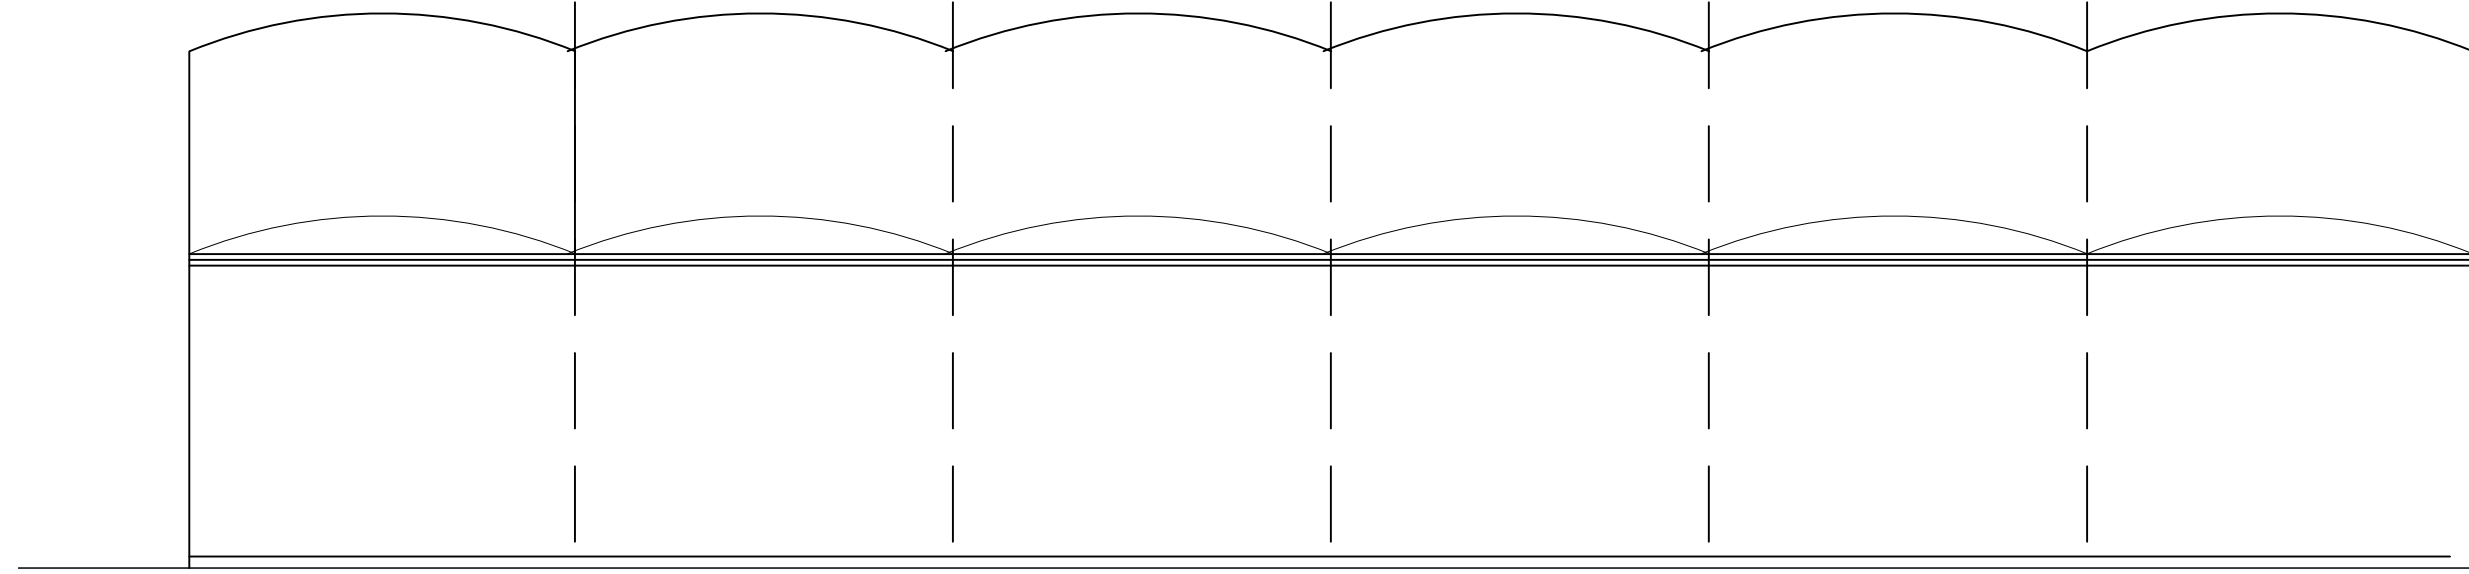


WEST ELEVATION

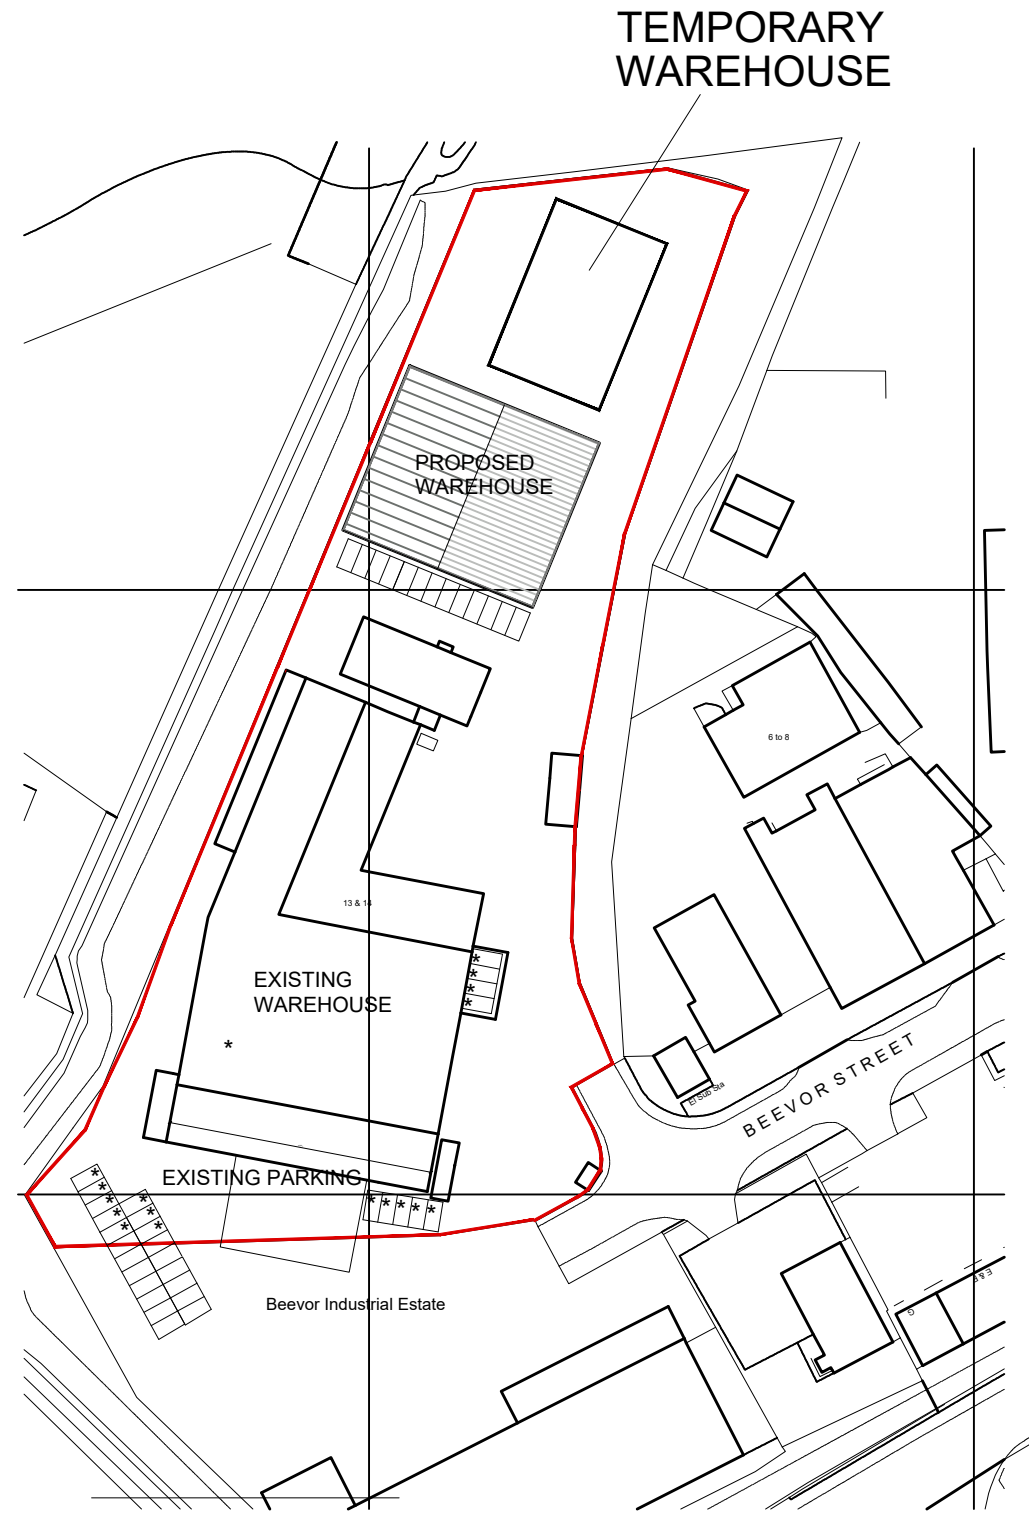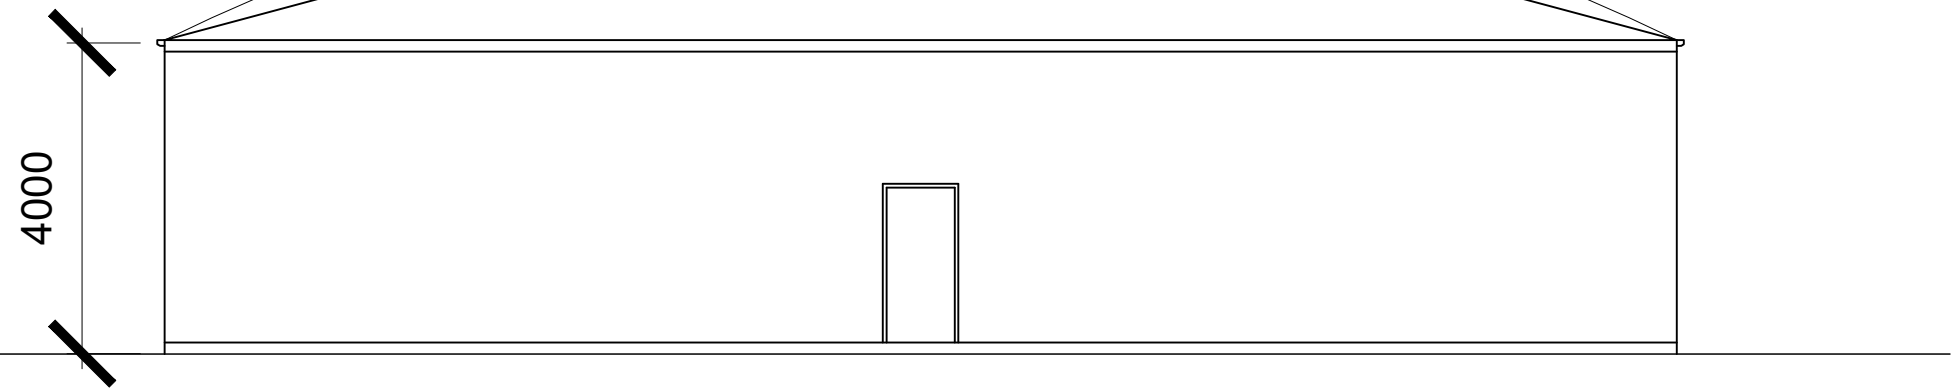

LOCATION PLAN

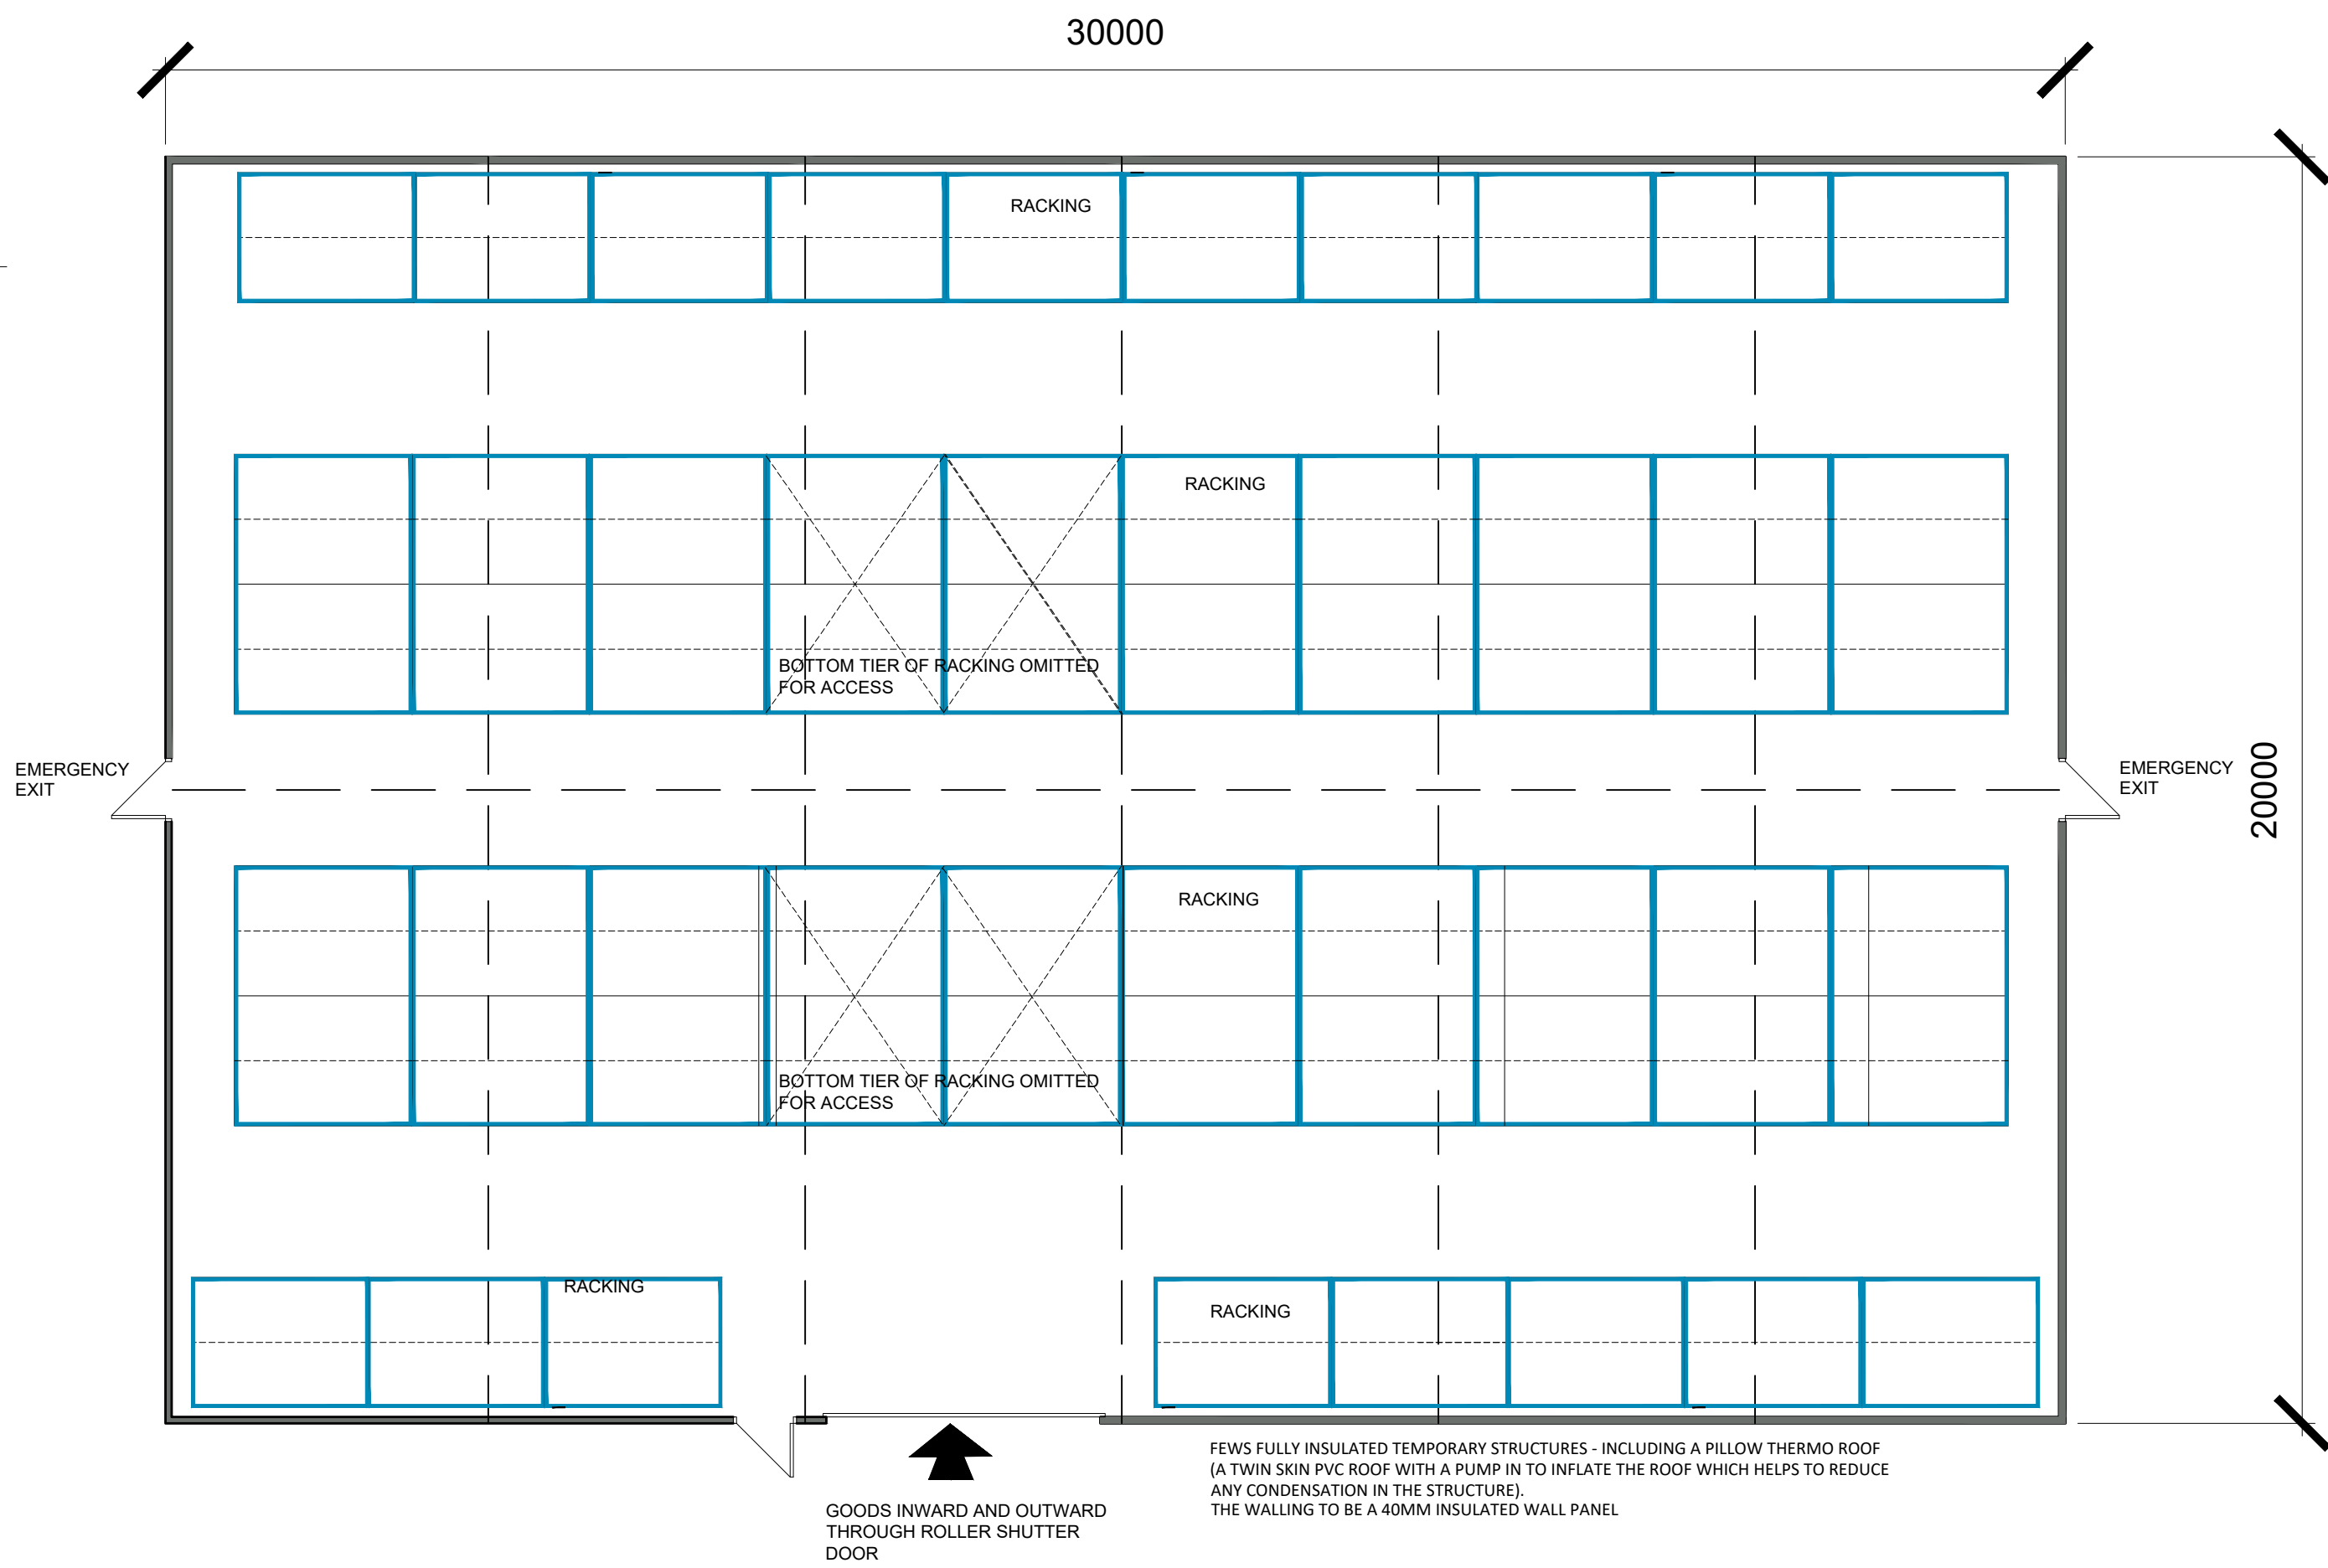

FLOOR PLAN

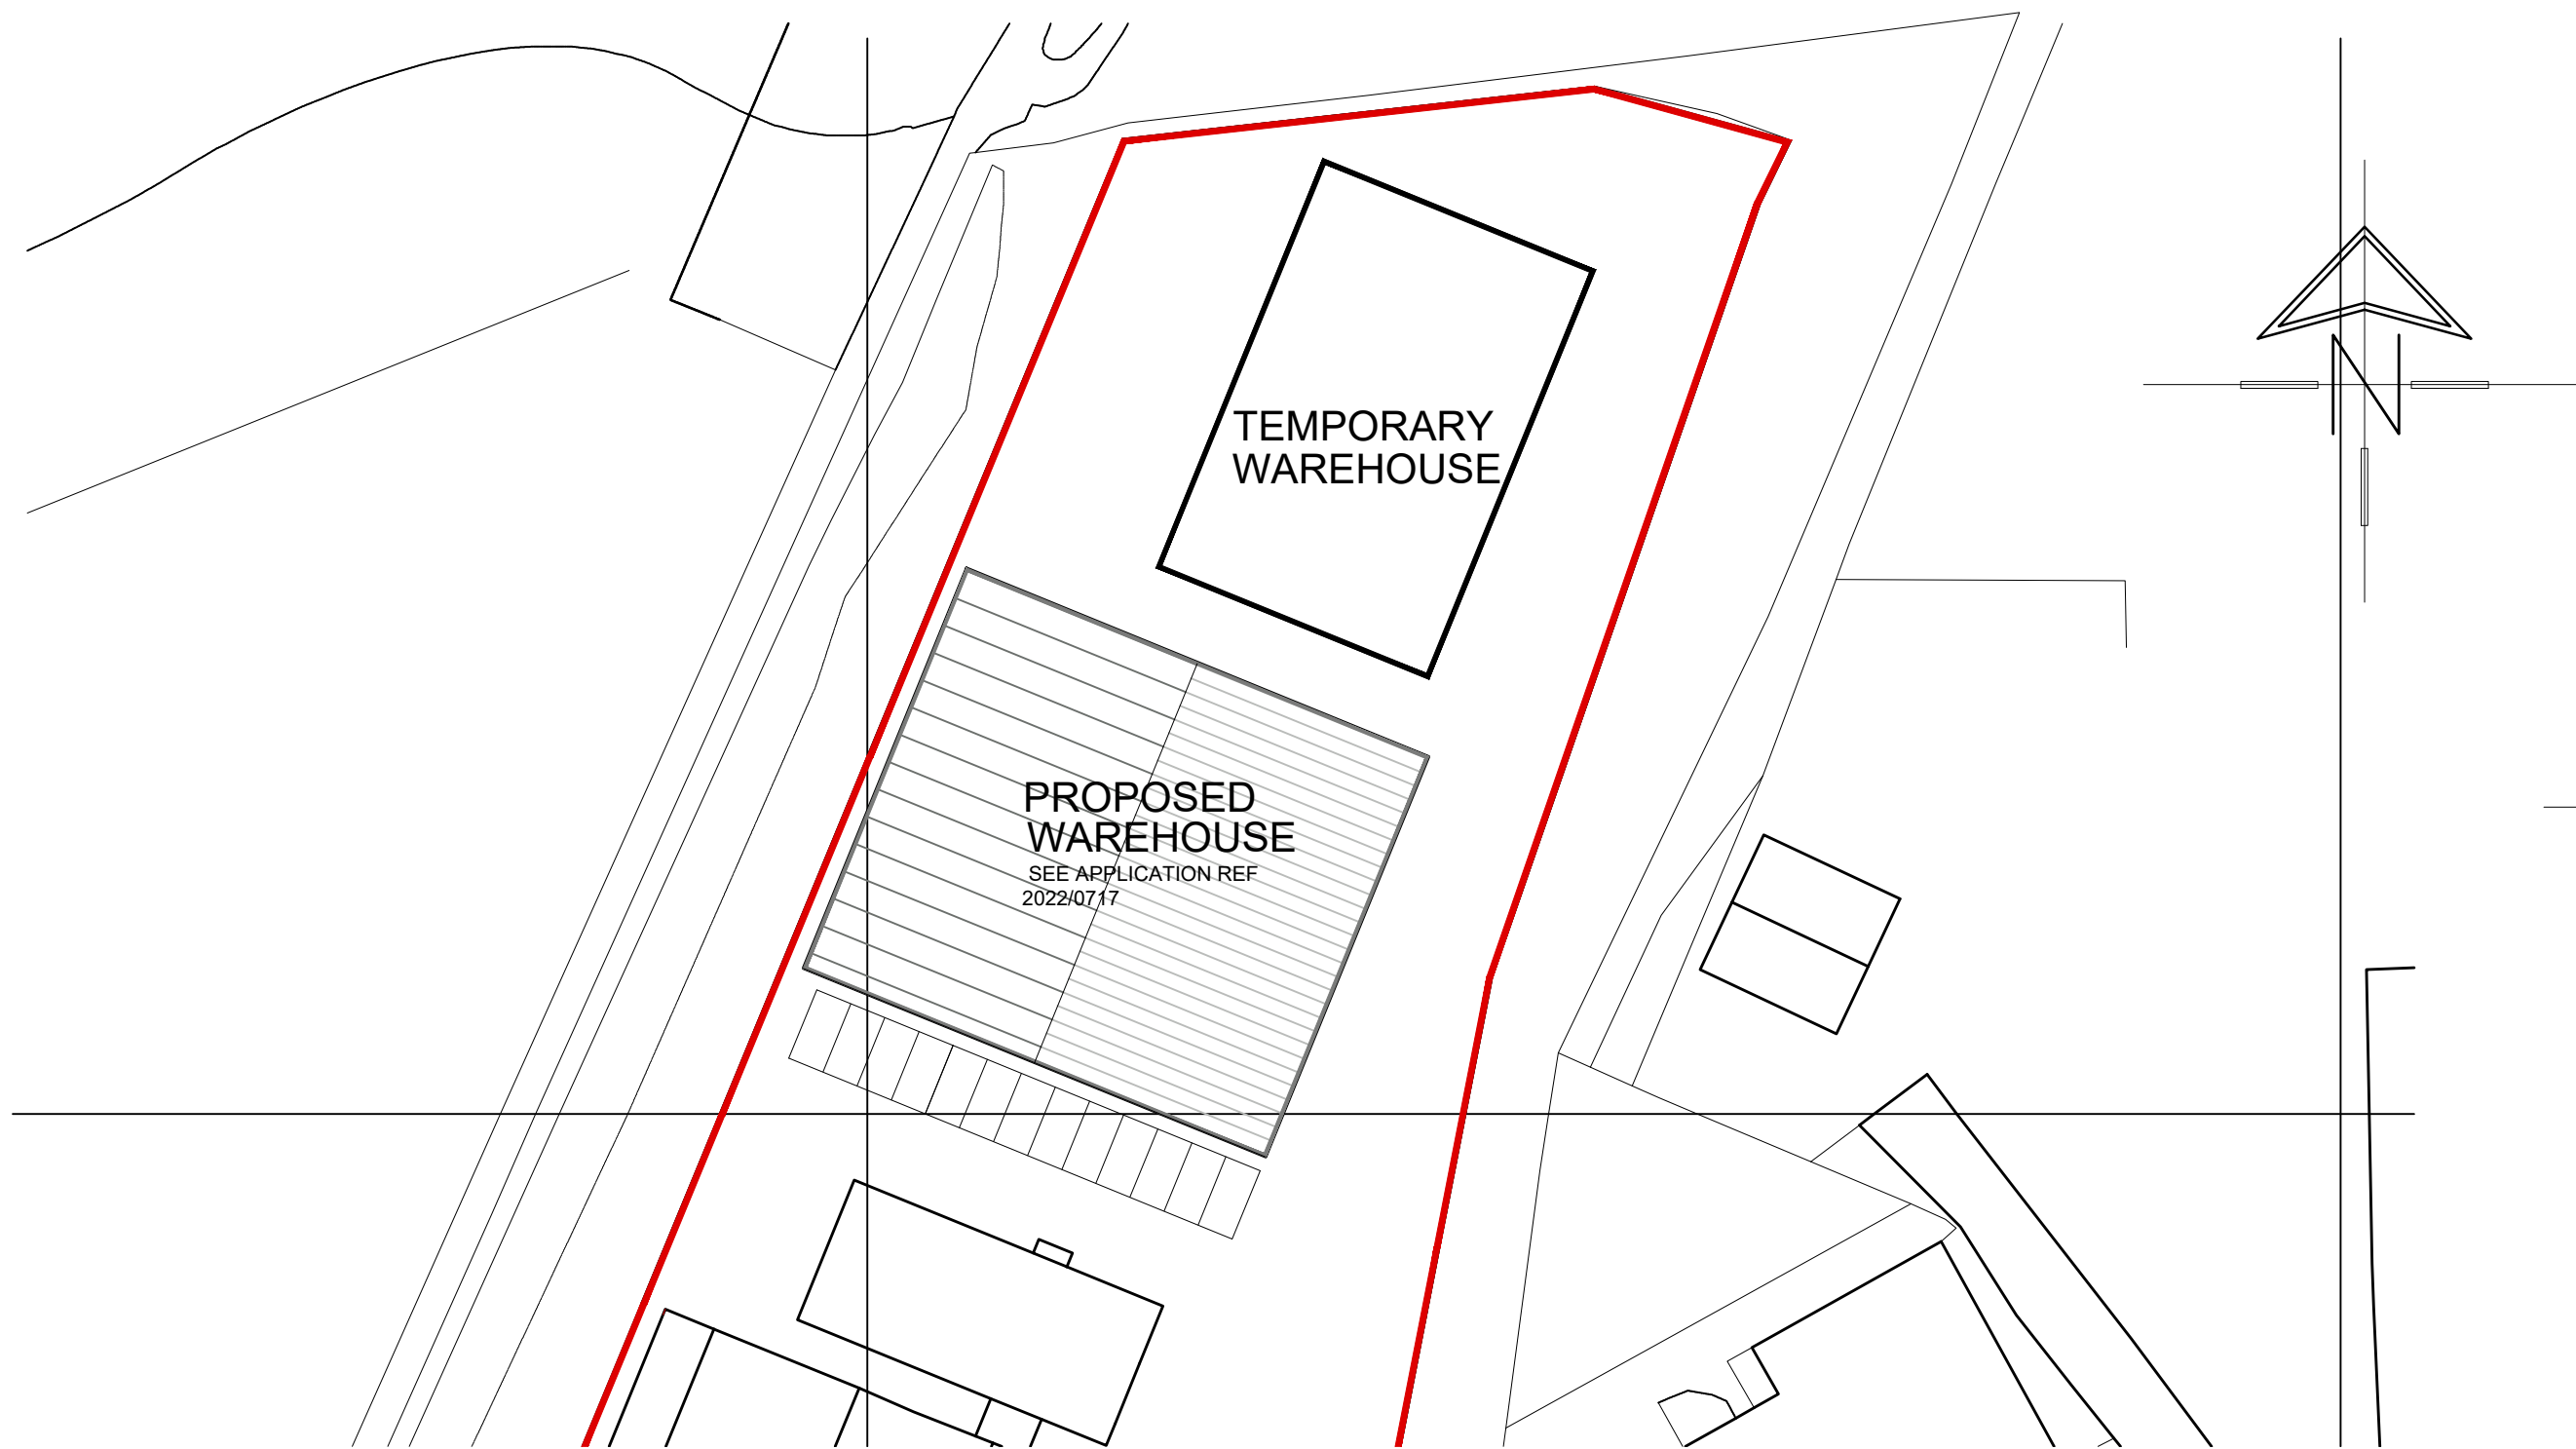

SITE PLAN

 White Agus PARTNERSHIP OFFICE ONE, 34 VICTORIA ROAD, BARNSELEY, S70 2BU			Phone: 01226 208482		
ARCHITECTURAL SERVICES					
Project. TEMPORARY WAREHOUSE PEN & SWORD, BEEVOR STREET IND. EST. BEEVOR STREET, BARNSELEY			Client. ACREDULA		
Drawing Title. PLANS AND ELEVATIONS			Date. MAY 2023		Scale. 1:100 @ A1
			Ref. 21-273	Dwg. No. 03	Rev.
Date	Suffix	Description	Date	Suffix	Description