



North East Elevation
1:100@A1

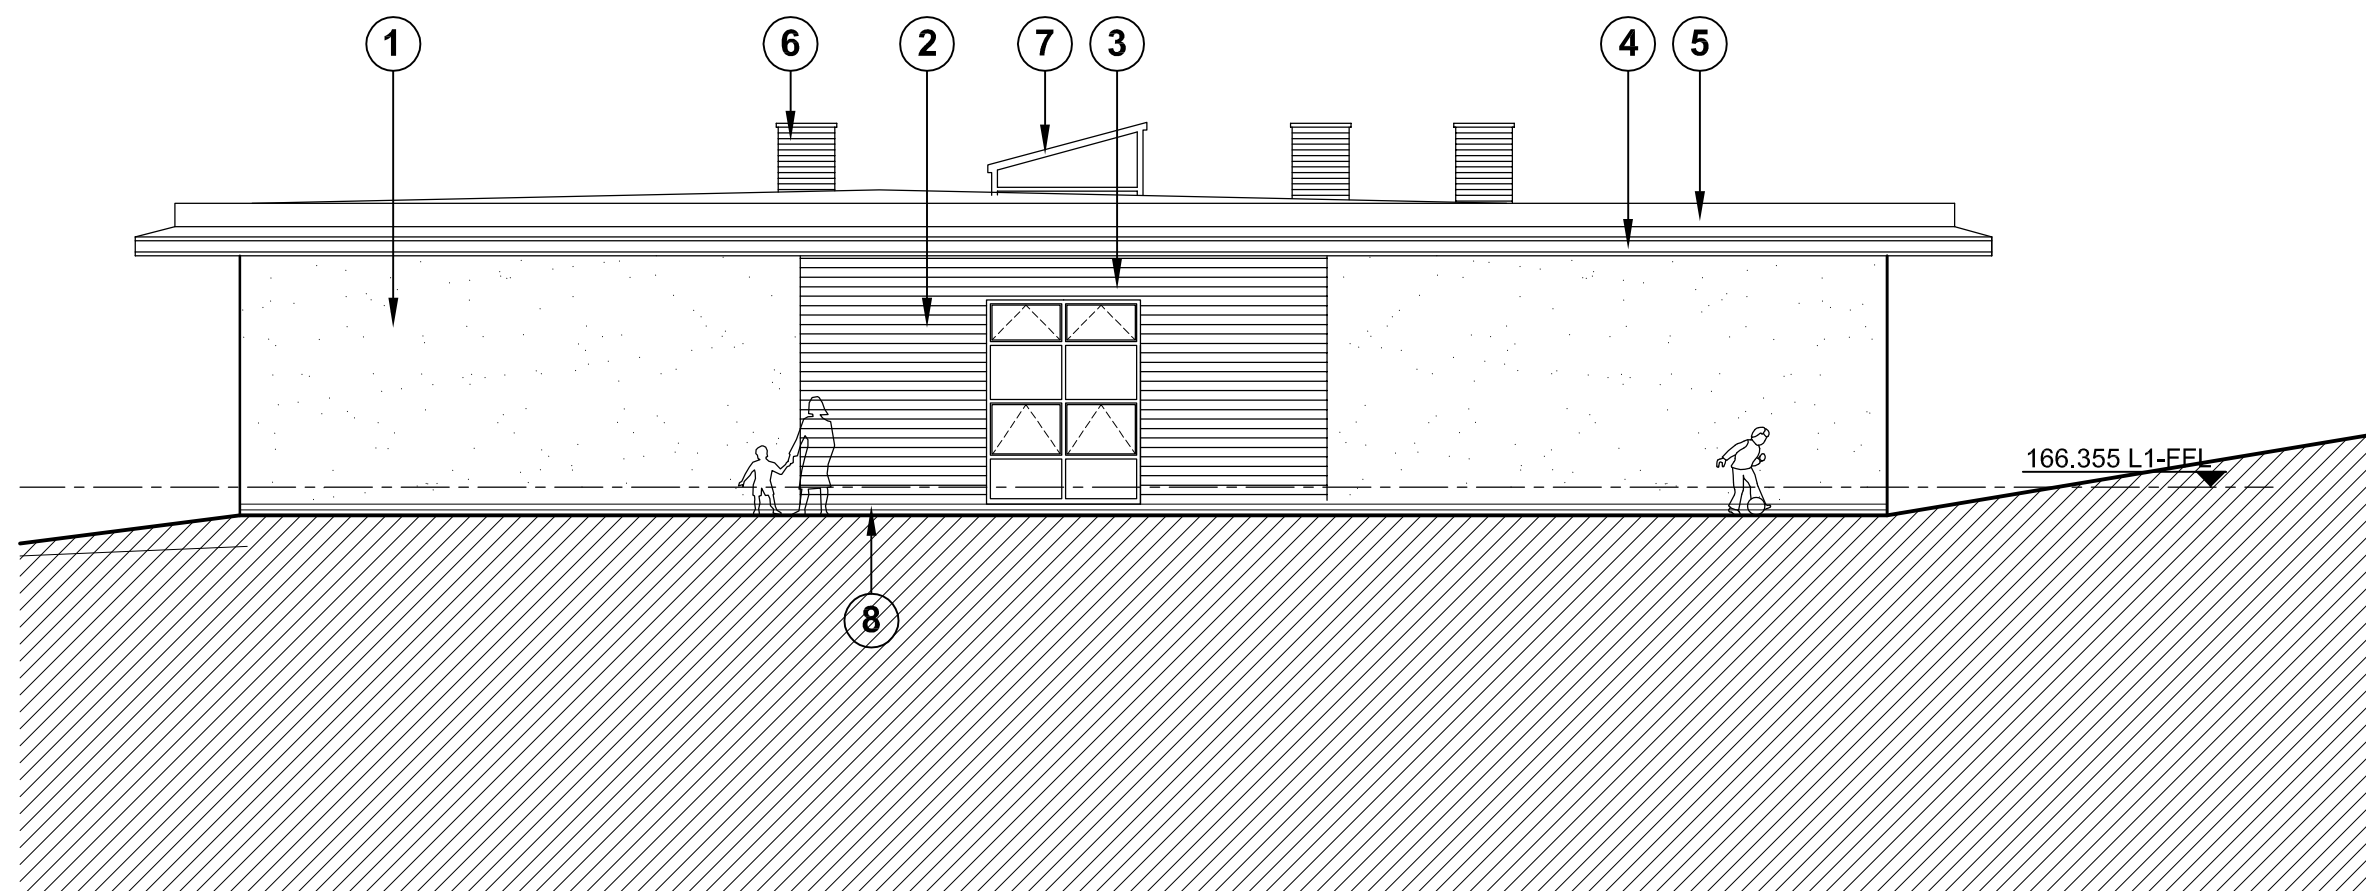

North West Elevation
1:100@A1


Legend

- ① Through-coloured Render
- ② Horizontal timber boarding
- ③ Aluminum Windows / Curtain walling
- ④ Eaves Overhang Aluminium coated panel
- ⑤ Single ply roof grey
- ⑥ Fan assisted natural ventilation roof terminal
- ⑦ Glazed rooflight
- ⑧ Plinth Brickwork to dpc level

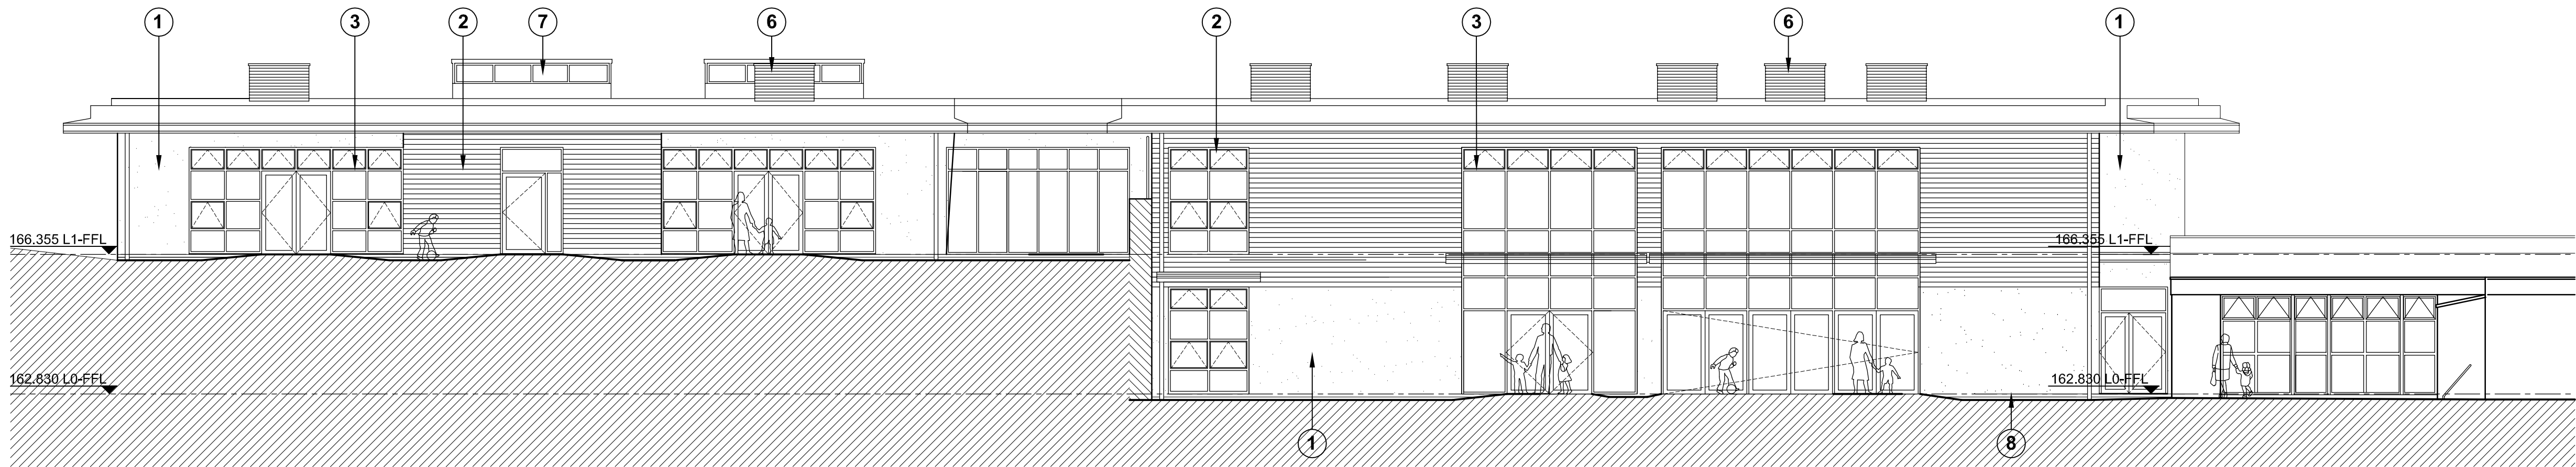

South West Elevation
1:100@A1

KEY PLAN

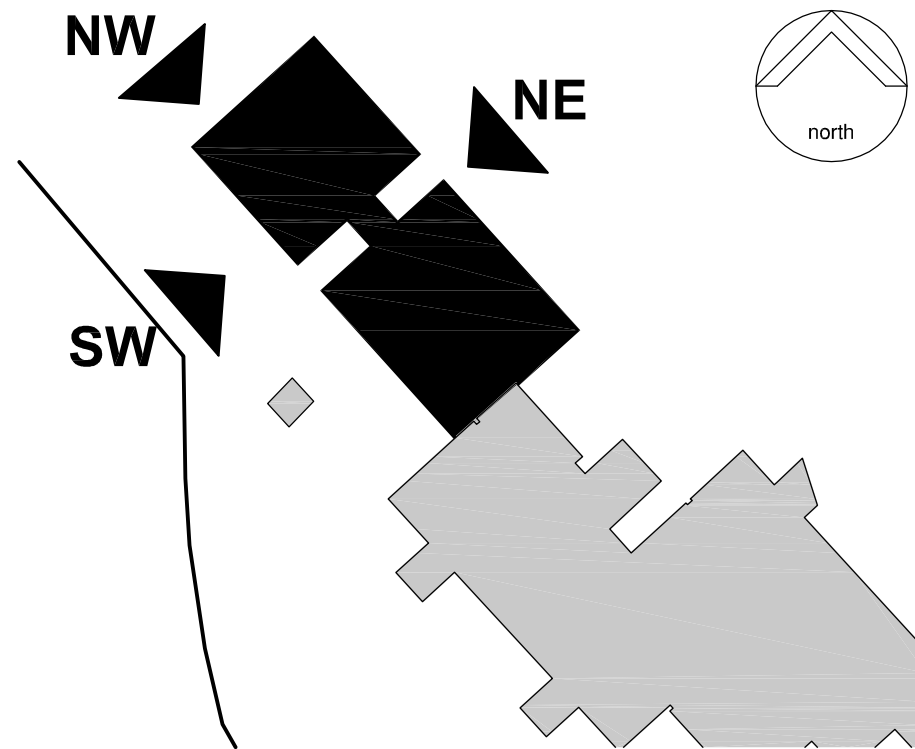

NOTES:

This drawing is produced for use in this project only and may not be used for any other purpose. NPS Property Consultants Ltd accept no liability for the use of this drawing other than the purpose for which it was intended in connection with this project as recorded on the title block fields 'Purpose for Issue' and 'File Status Code'.
This drawing may not be reproduced in any form without prior written agreement.
Do not scale from the drawing, use written dimensions only.

Planning Issue				
A	REVISED BY: NGB	DATE: 10.07.2013	CHECKED BY: GY	DATE: 10.07.2013
	First Issue to B.C.O.			
-	REVISED BY: NGB	DATE: 13.05.2013	CHECKED BY: GY	DATE: 13.05.2013
SCALE BAR				
PURPOSE OF ISSUE				
Planning				
FILE STATUS CODE				
© COPYRIGHT NPS GROUP				
Ordnance Survey mapping reproduced by permission of & Controller of HM Stationary Office Crown Copyright. Ordnance Survey Licence No: 10002284				
 NPS Property Consultants Ltd GATEWAY PLAZA SACKVILLE STREET, BARNLEY SOUTH YORKSHIRE, S70 9GG TEL: 01226 774605 FAX: 01226 774399 EMAIL: barnsley@nps.co.uk Head Office: Lancaster House, 10 Central Avenue, St Andrews Business Park, Norwich, NR7 9HR Tel 01603 706000 Fax 01603 706001 Other Office locations can be found on our website : www.nps.co.uk				A1
Property Design and Management Services				
CLIENT CYPF				
PROJECT Proposed Alteration & Extension to Worsbrough Common Primary School				
TITLE Proposed Elevations				
SCALES 1:100	DATE MAY 2013	DRAWN NGB	CHECKED GY	
FILE / DRAWING NAME				
PROJECT NR 07-14-1059	ZONE -	LEVEL XX	TYPE EL	ROLE A
UNIQUE NR 101				REV CODE A