





Rear Elevation

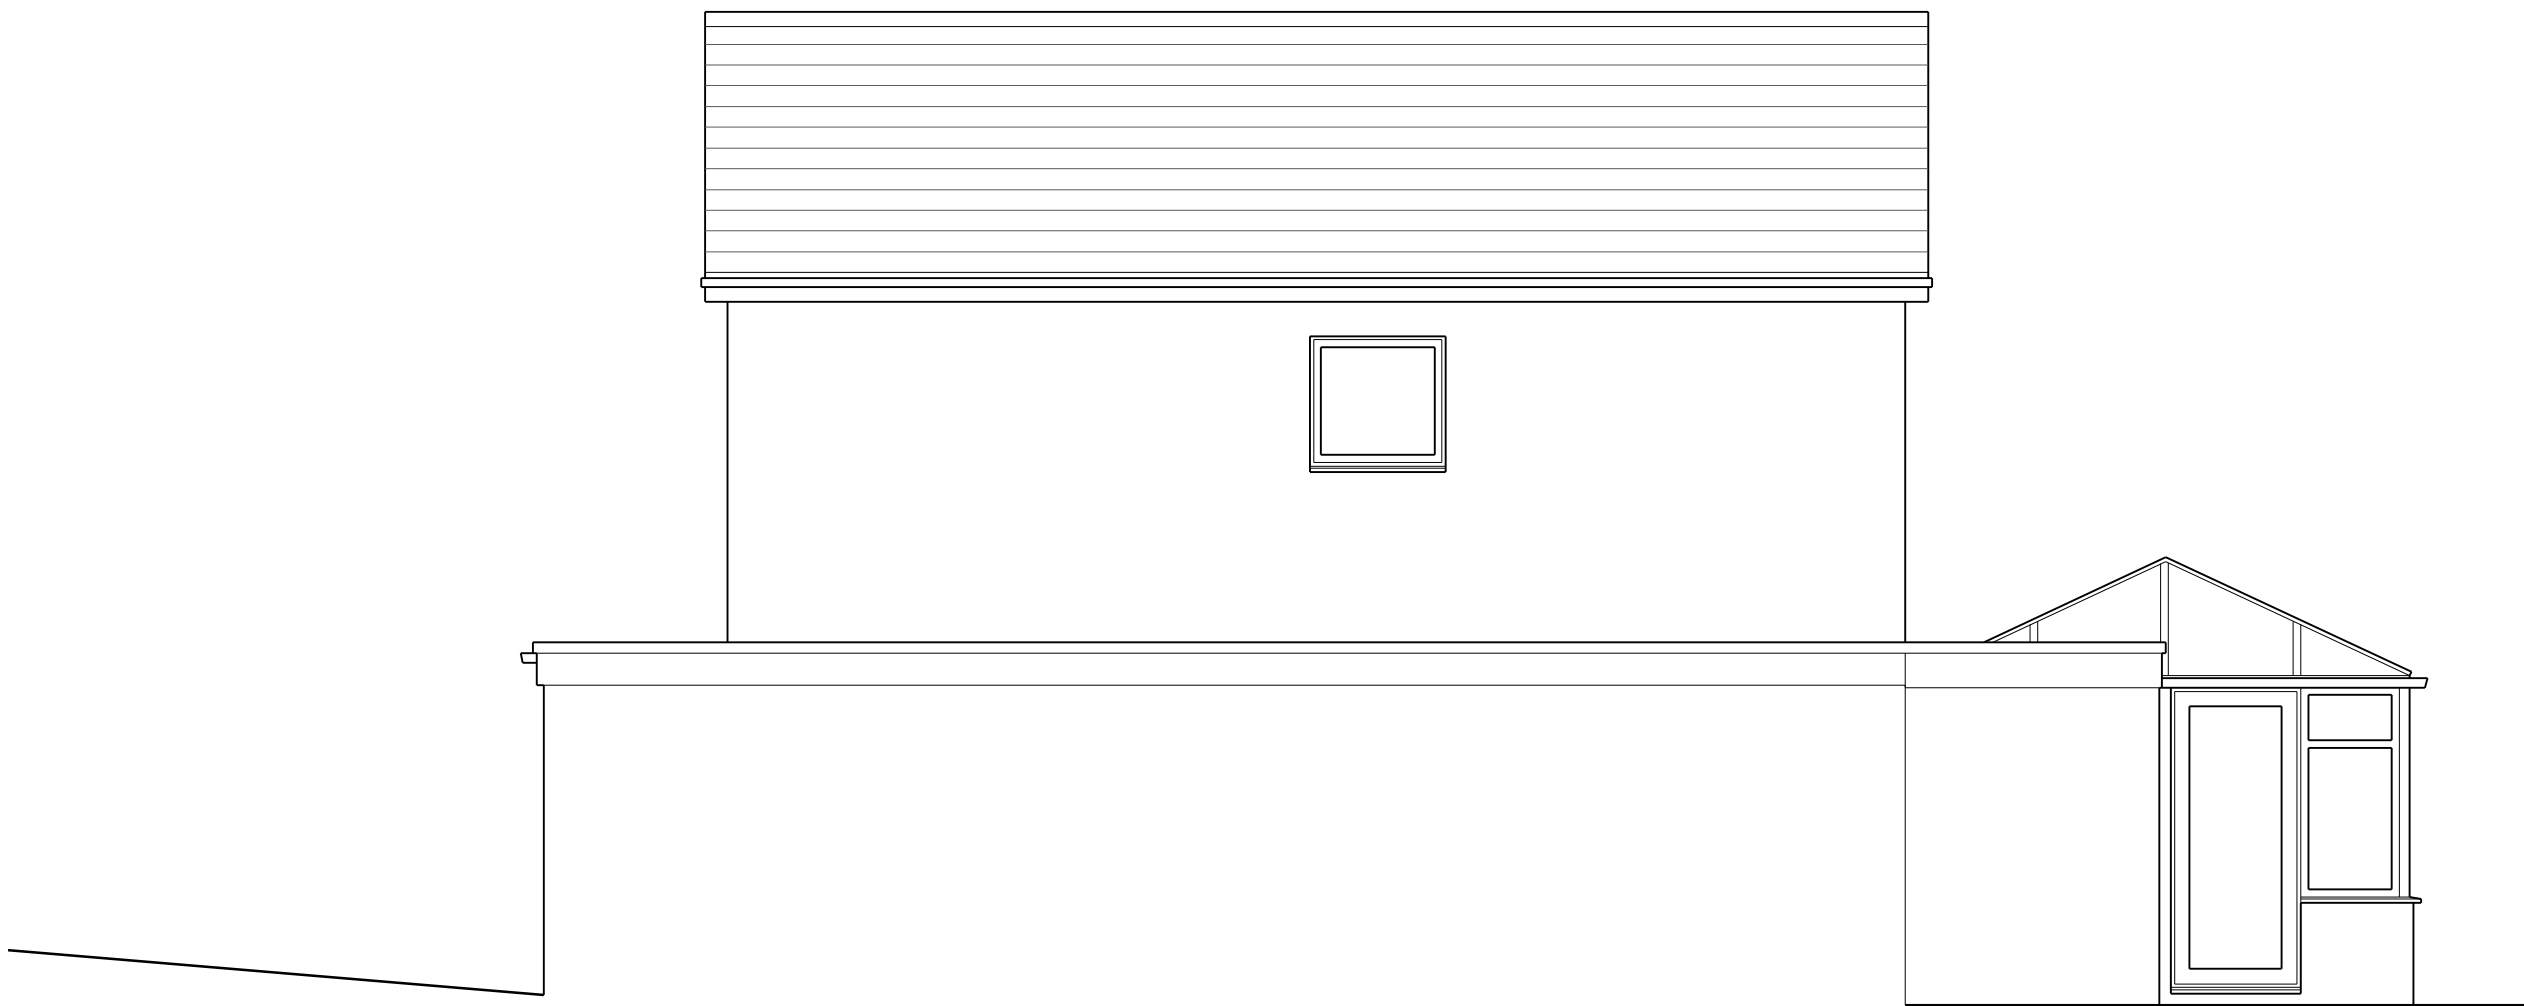

Side Elevation

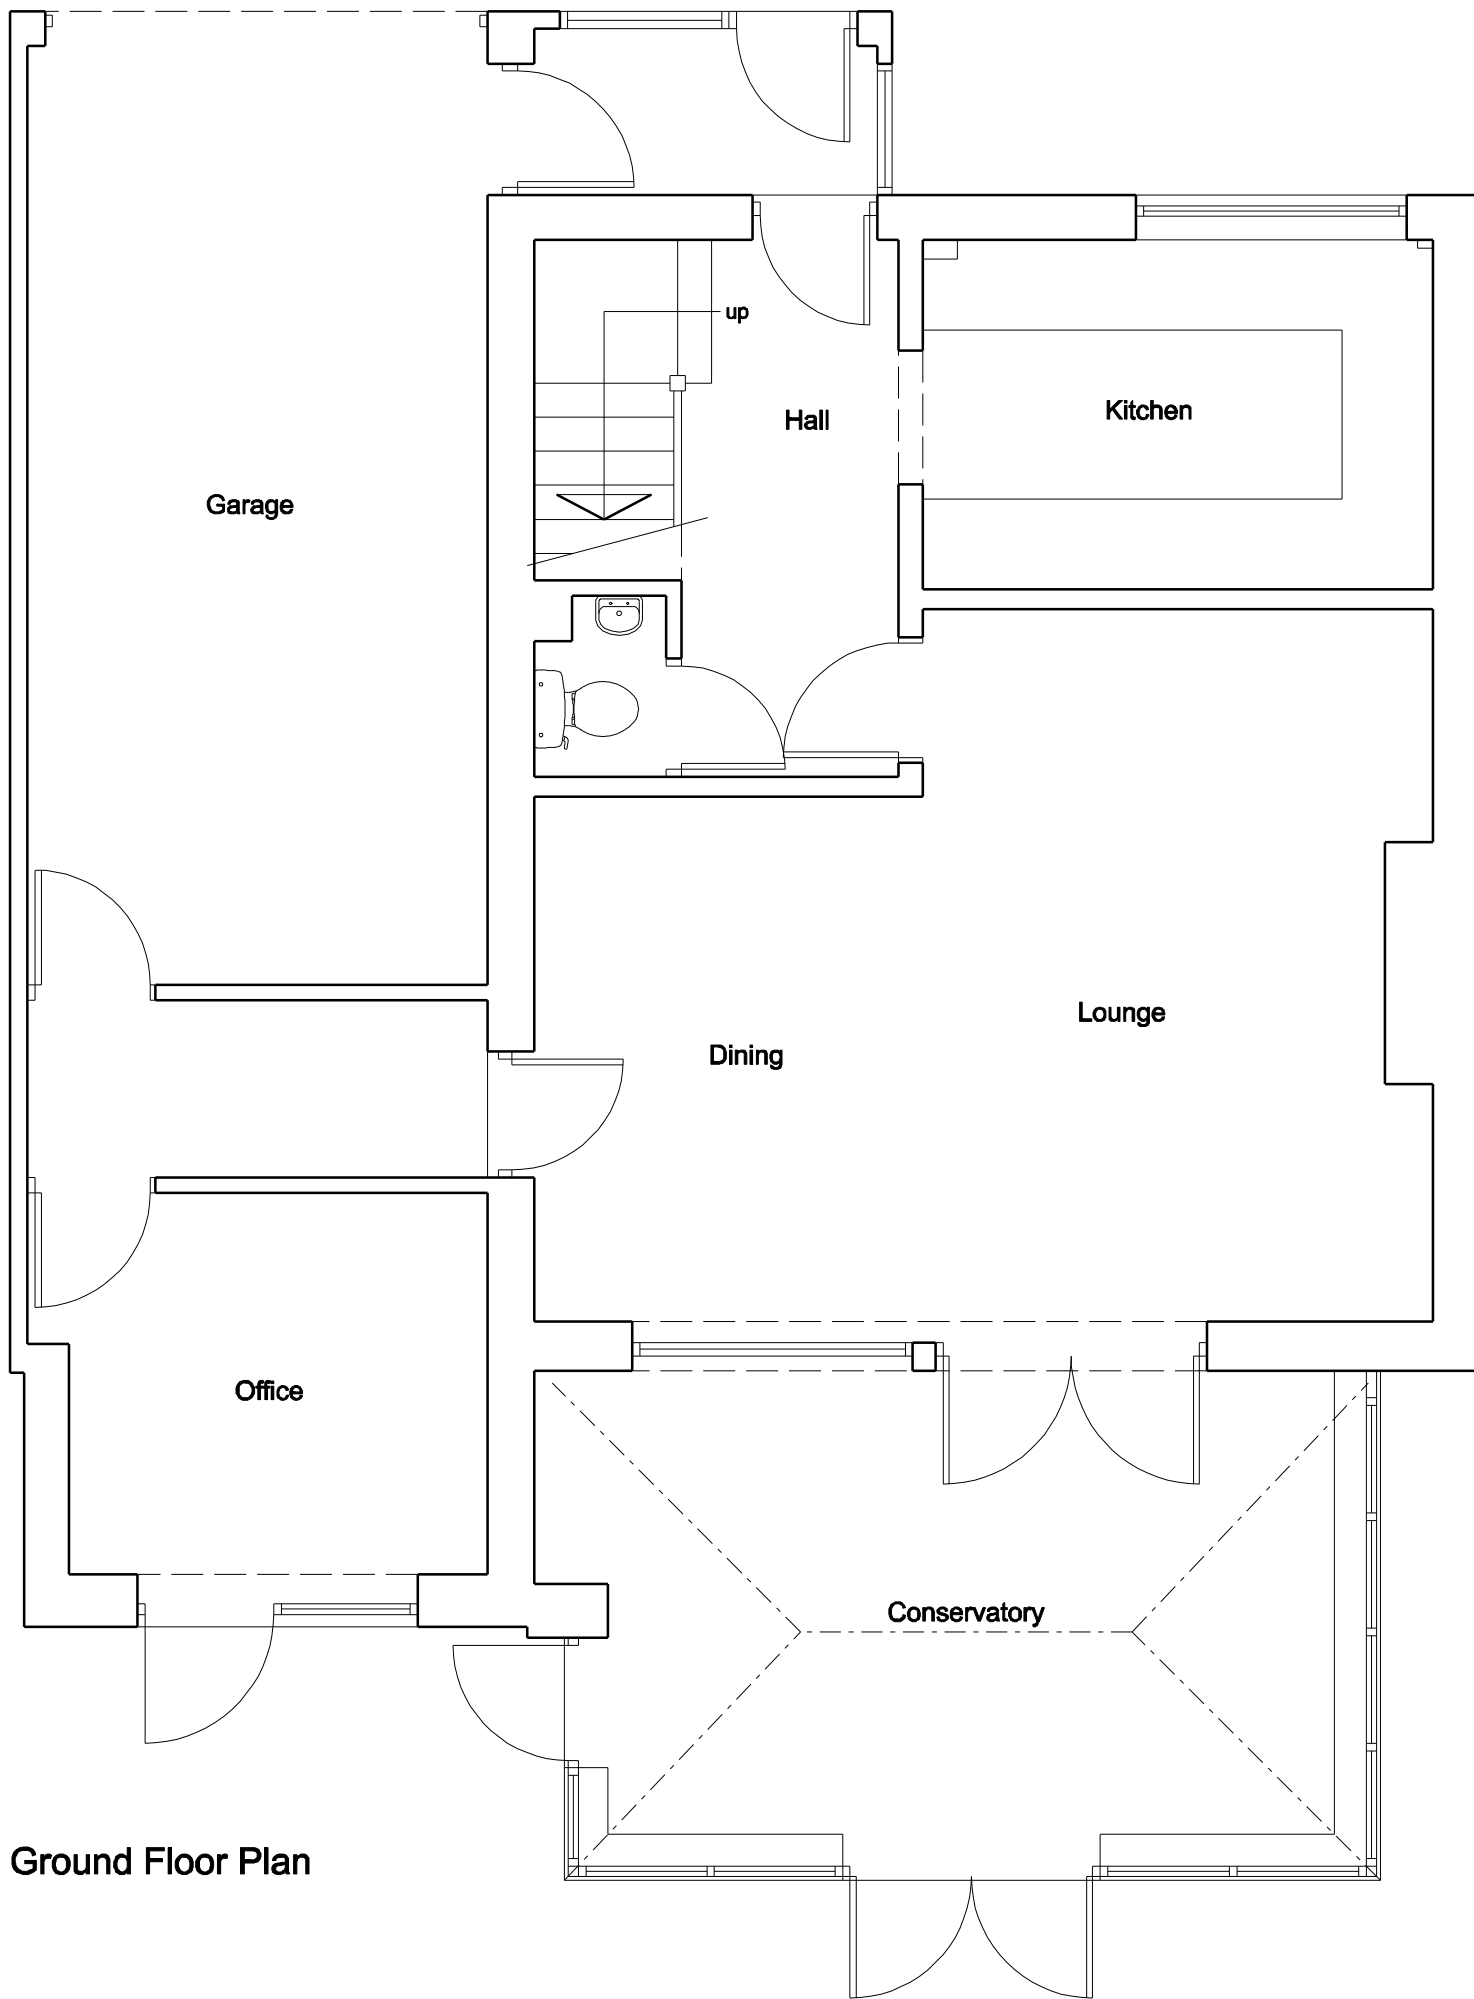

Ground Floor Plan



Side Elevation



Front Elevation

COPYRIGHT: This drawing and design and all the information contained therein is the sole copyright of M J H Design and reproduction in any form is forbidden unless permission is obtained in writing.
NOTES:
All dimensions must be checked on site and not scaled from this drawing.

A		
	Date	Revisions
© Copyright		
MJHarper Architectural Services 53 Bartholomew Street Wombwell Barnsley S73 8LB Tel: 07887548711 e-mail: concorde.mjharper@virgin.net		
Client Mr S. Goulding		
Project Proposed Alterations 44 Arundell Drive Barnsley S71 5LE		
Title		
Existing Plan and Elevations		
Scale	1:50	Date
Drawn by	MJH	Dec 2016
Drawing No.	1057-01	Revision