



ALL EXISTING DIMENSIONS BASED ON
SURVEY CARRIED OUT BY NPS.
FURTHER SURVEY IS ADVISED PRIOR
TO COMMENCEMENT OF WORKS

KEY PLAN

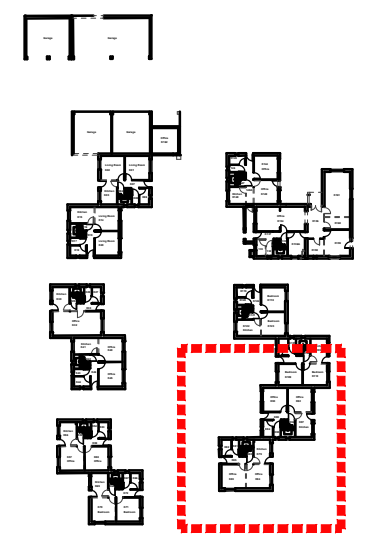


PLOTS 7 AND 8

Notes:

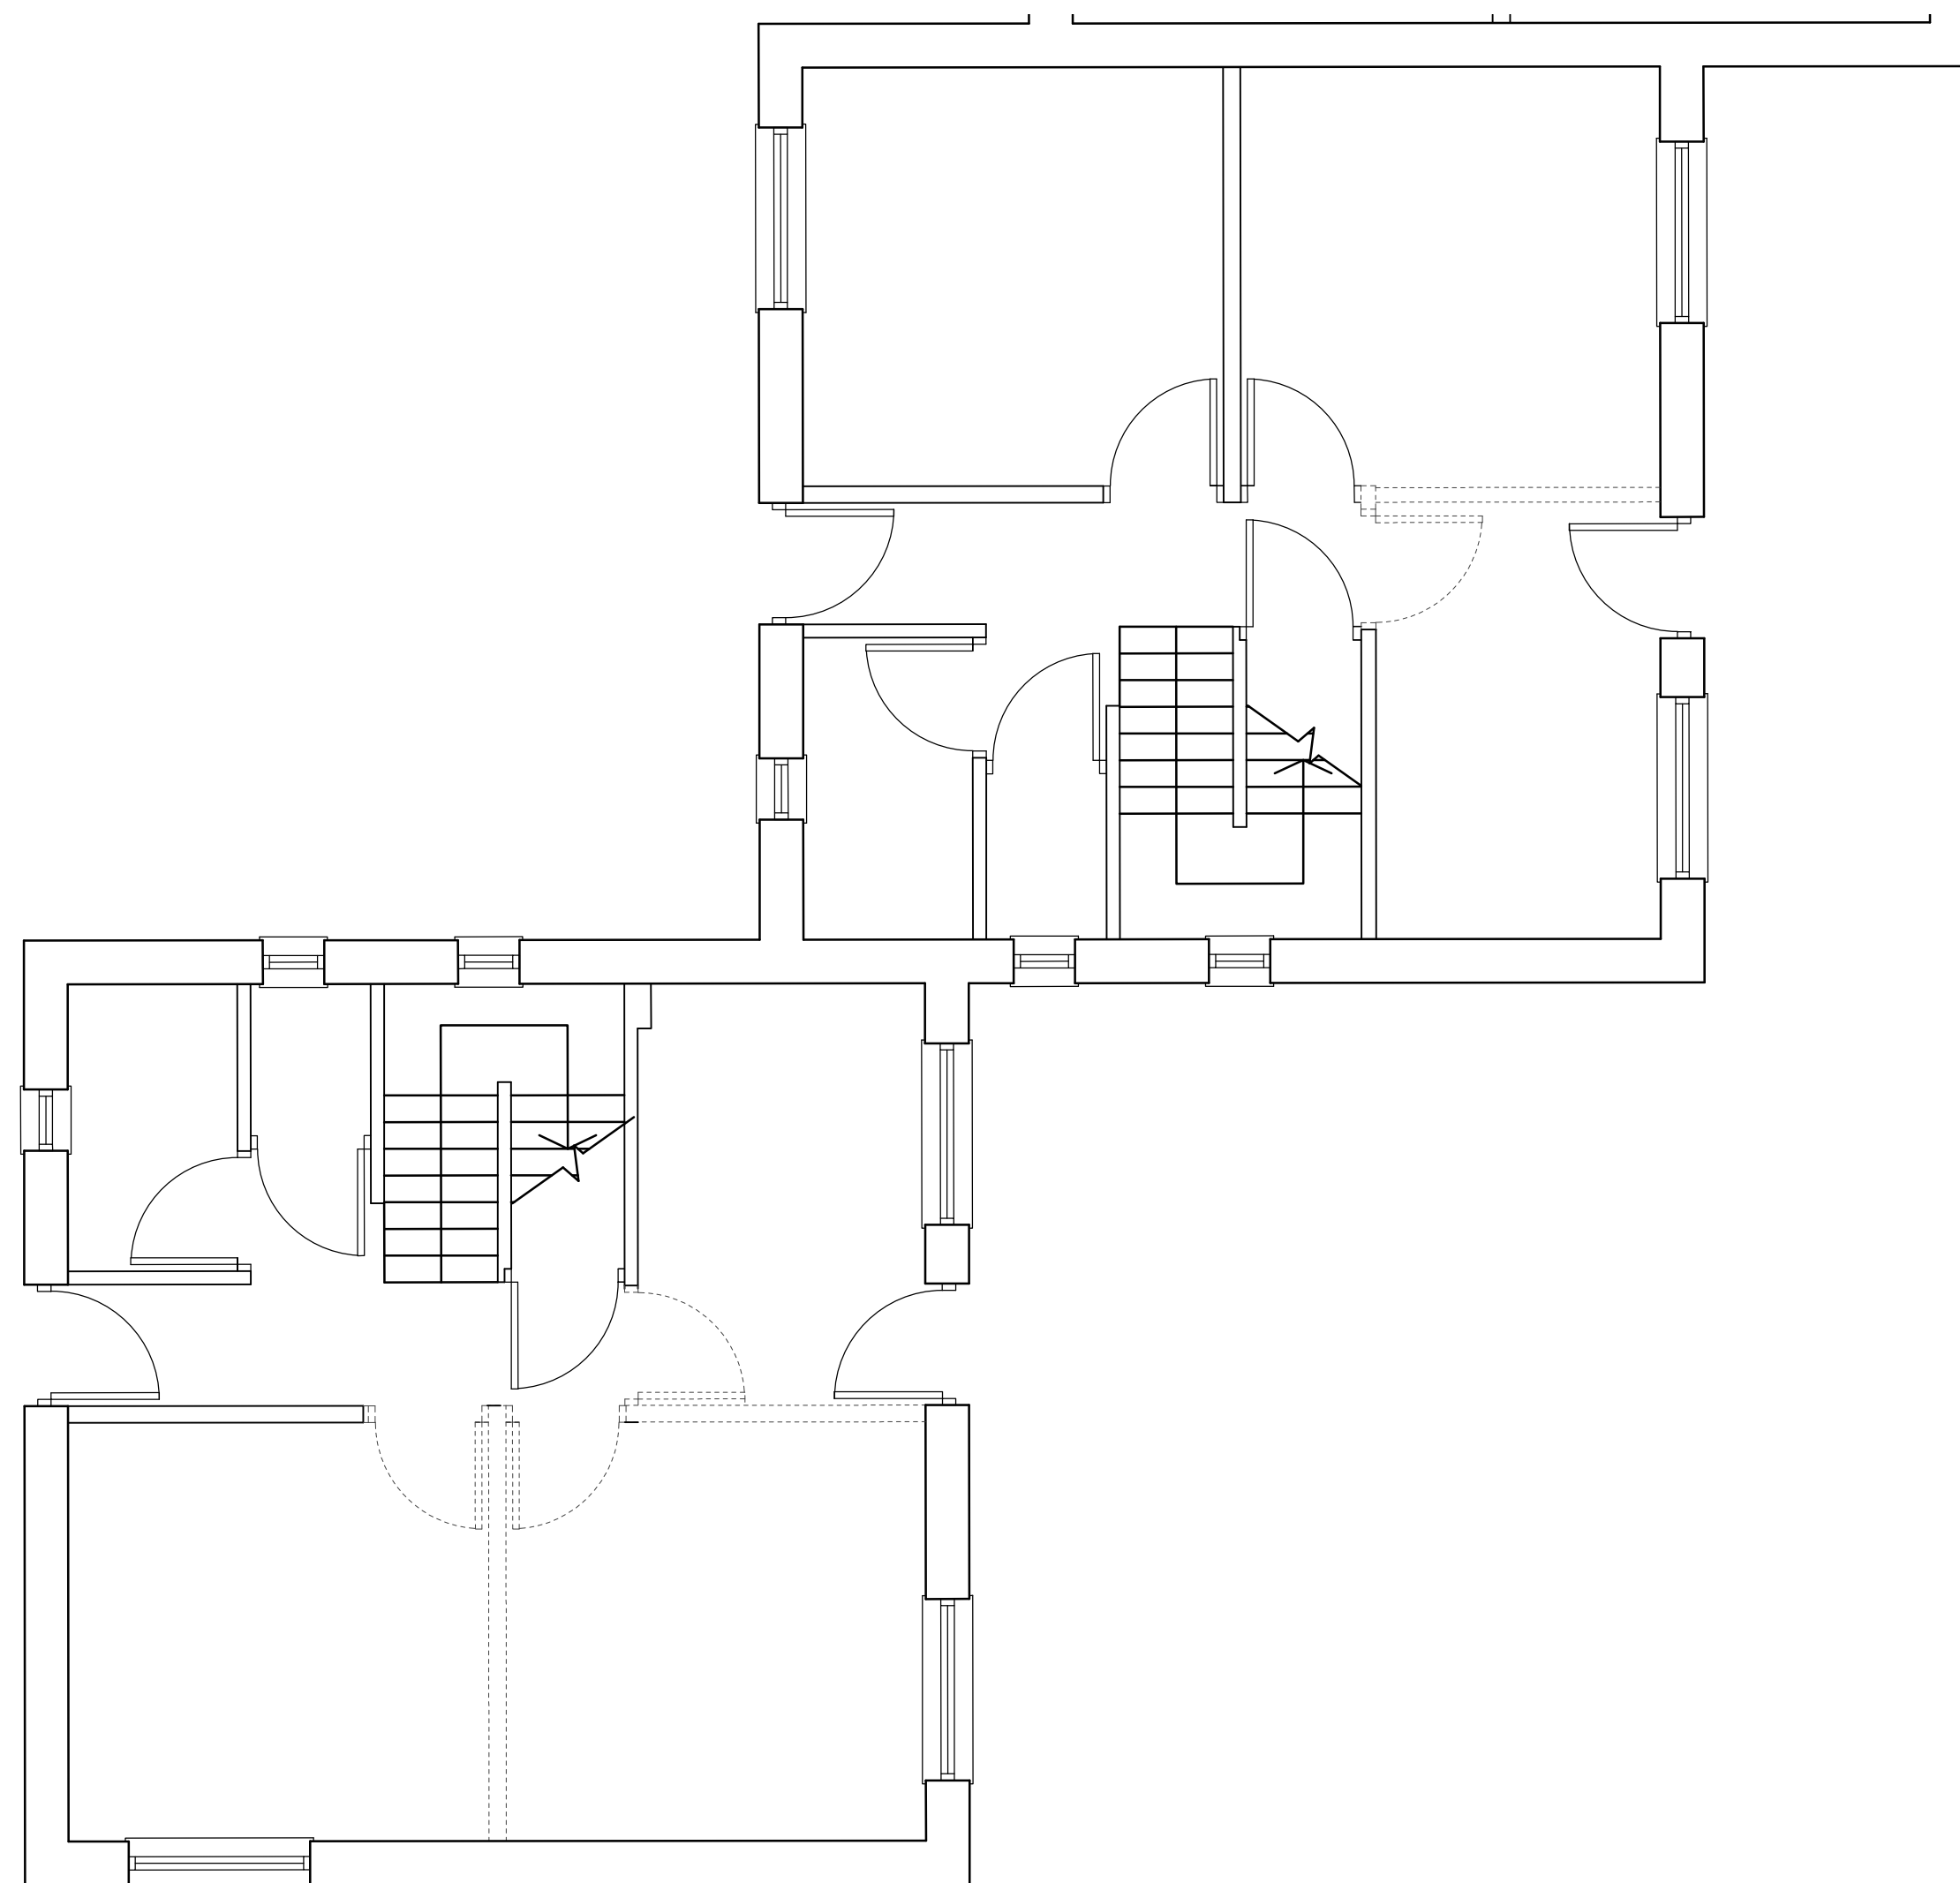

PLOT 07 - 08 EXISTING GROUND FLOOR PLAN

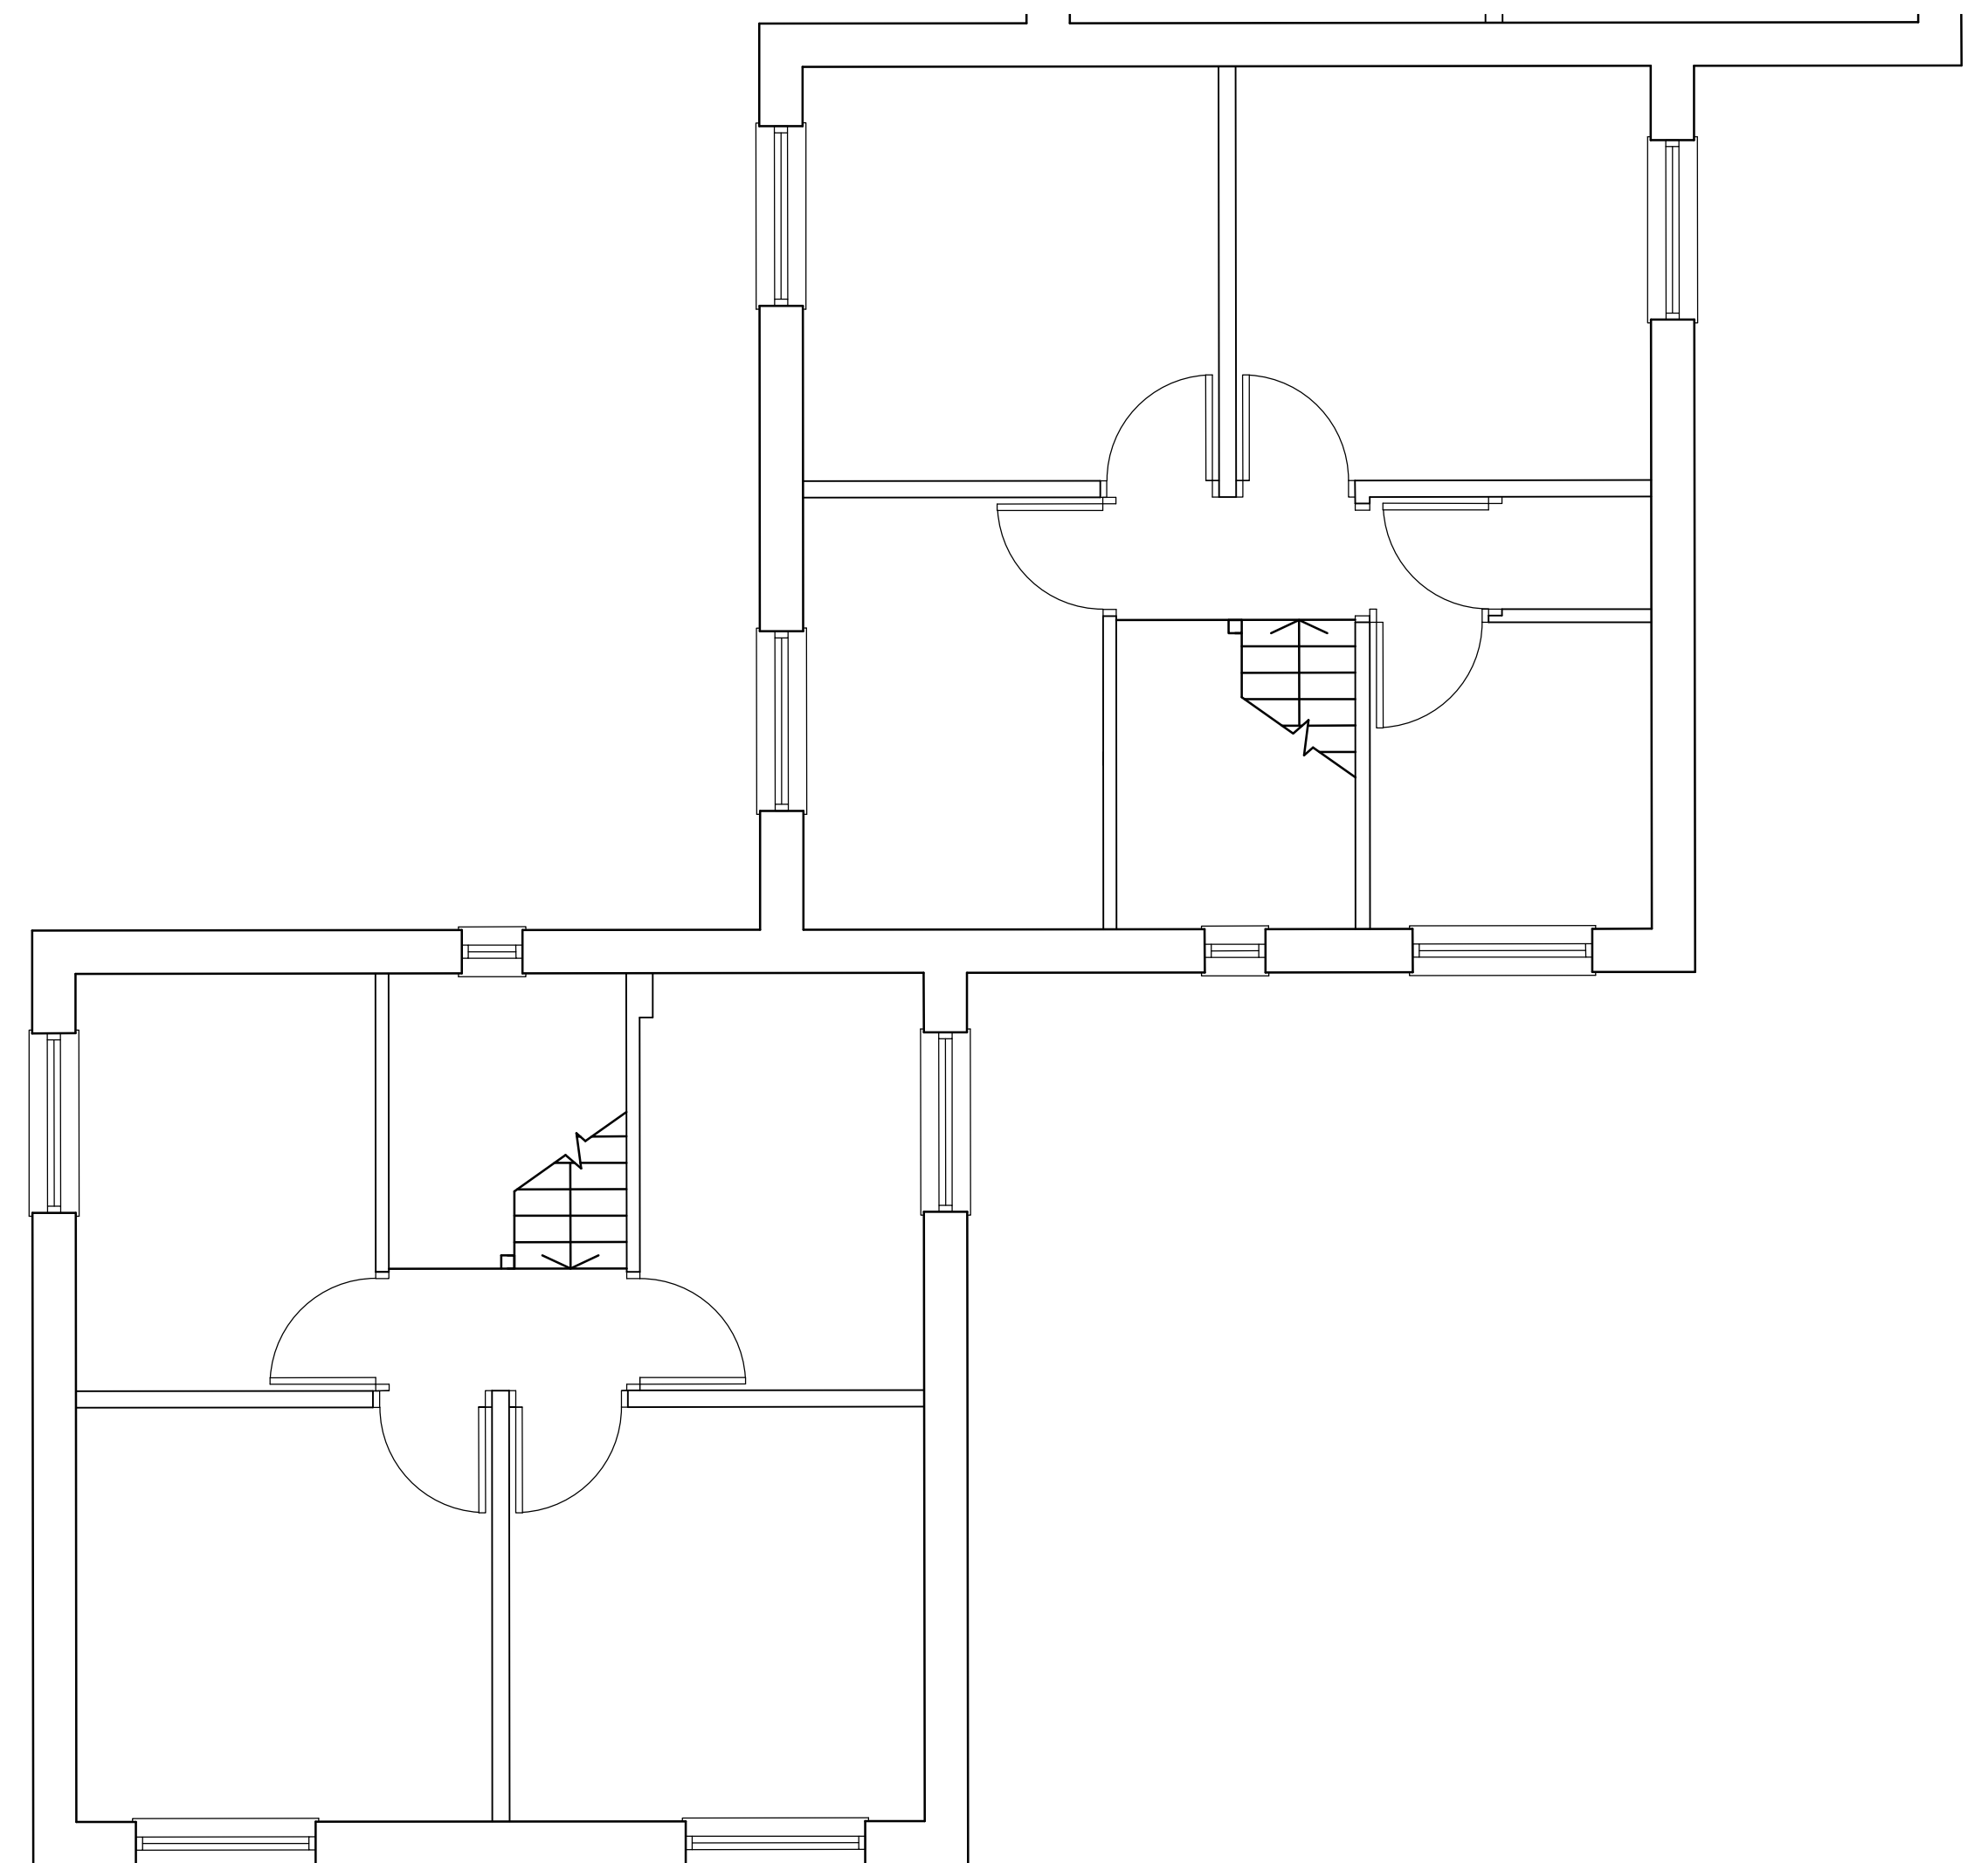

PLOT 07 - 08 EXISTING FIRST FLOOR PLAN

ROW NAMES OMITTED C1 PUN 27.07.18 GE FIRST ISSUE P1 COMMENT							THIS DRAWING IS PRODUCED FOR USE IN THIS PROJECT ONLY AND MAY NOT BE USED FOR ANY OTHER PURPOSE. NPS PROPERTY CONSULTANTS LTD ACCEPT NO LIABILITY FOR THE USE OF THIS DRAWING OTHER THAN THE PURPOSE FOR WHICH IT WAS INTENDED IN CONNECTION WITH THIS PROJECT AS RECORDED IN THE 'PURPOSE FOR ISSUE' AND 'FILE STATUS CODE'. THIS DRAWING MAY NOT BE REPRODUCED IN ANY FORM WITHOUT PRIOR WRITTEN AGREEMENT OF NPS PROPERTY CONSULTANTS LTD. © CROWN COPYRIGHT AND DATABASE RIGHTS 2018 ORDINANCE SURVEY LICENCE NUMBER 100022554							RESPONSIBILITY IS NOT ACCEPTED FOR OTHERS SCALING DIRECTLY FROM THIS DRAWING. DO NOT SCALE FROM THIS DRAWING. USE WRITTEN DIMENSIONS ONLY.  0m 0.5 1.0 1.5 3.0m ORIGINAL SHEET SIZE A1 1:50							CLIENT BERNESLAI HOMES TITLE EXISTING FLOOR PLANS - PLOTS 07-08							PROJECT KERESFORTH CLOSE, RESIDENTIAL CONVERSIONS							 NPS Bamsley Ltd Gateway Plaza, Sackville St, Barnsley, South Yorkshire, S70 2RD. Tel: 01226 774605; Email: bamsley@nps.co.uk web@nps.co.uk							SCALES DISCIPLINE PROJECT NUMBER 1:50 ARCHITECT 07-17-18-1-1409 DRAWING NUMBER NPS-DR-A-(00)-009 STATUS CODE PURPOSE OF ISSUE S0 CONSTRUCTION REV CODE C1 DRAWN BY PJN						
---	--	--	--	--	--	--	--	--	--	--	--	--	--	--	--	--	--	--	--	--	--	--	--	--	--	--	--	---	--	--	--	--	--	--	--	--	--	--	--	--	--	---	--	--	--	--	--	--