

External Signage Pack

2464 BARNESLEY

Superstore

Revision A

Date :- 22.07.21

Drawn by :- MR

APPROVED

DRAWING SIGN OFF

FORMAT	DATE	SIGNATURE
CONSTRUCTION	DATE	SIGNATURE
OPERATIONS	DATE	SIGNATURE
.....	DATE	SIGNATURE
.....	DATE	SIGNATURE

EXCEPTIONS TO PUBLISHED BENCHMARK

AUTHORISED BY	DATE	NOTE
.....		
.....		
.....		

REVISIONS

DATE	NAME	AMENDMENTS
05.07.21	MR	Main signage full circle option added. Purple band and YHTS added above doors. Existing grey to RHS top glazing to remain. Revised character sizes to window graphics. WEEE removed from lobby elevation.
		Note added for goods in sign to be bonded to door.
12.07.21	MR	Revised character position on window graphics.
22.07.21	MR	WEEE updated. Item 1 full circle option confirmed. Approved.

ADVERTS APPLICATION REQUIRED

☒ YES

☐ NO

IF NO THEN REASON(S) WHY : -----



Store Planning Department
Dixons Carphone plc
1 Portal Way, North Acton,
London, W3 6RS

SITE LAYOUT & TOTEMS



1 SITE LOCATION PLAN
Scale : NTS



2 PARK TOTEM T01
EXISTING



4 PARK TOTEM T02
EXISTING



3 PARK TOTEM T01
PROPOSED



5 PARK TOTEM T02
PROPOSED

Item 17

2570



500

Ratio - 5.14:1

6 PARK TOTEM T01
Scale 1:20
Digitally printed vinyl . Qty 5no for 2no totems.

		
Dixons Carphone Store Planning Department 1 Peel Way, North Aston Leeds, LS1 5BB		
SITE BARNLEY		
ADDRESS UNIT 8, THE PEEL CENTRE, DRYDEN RD, BARNLEY S71 1JE		
TITLE EXTERNAL SIGNAGE PACK		
STORE NUMBER 2464	SCALE 1:10@A3	DATE 22.07.21
DRAWING NUMBER DIXONS CD1	REVISION Rev A	
DRAWN BY MR	DESIGNED BY MR	SCALE 1:2

EXISTING PICTURES



1 FRONT ELEVATION
EXISTING



2 SIDE VIEW
EXISTING



3 REAR ELEVATION
EXISTING



3 ENTRANCE
EXISTING

EXISTING ELEVATIONS



8/2 BARNESLEY

CONSOLE
UNIT 8, THE PEEL CENTRE, DRYDEN RD,
BARNESLEY S71 1JE

TYPE
EXTERNAL SIGNAGE PACK

STORE NUMBER 2464	SCALE 1:100@A3	DATE 22.07.21
DESIGNER DIXONS CD1	REVISION Rev A	
DRAWN BY MR	REVISION PRINCIPAL T.2	

PROPOSED ELEVATIONS

Item 3
1 no new flex face skin and retroframe box.
Non illuminated.
Bird spikes to top.
Ratio - 1.52:1


Item 4
6 no windows to be applied with
digitally printed vinyl graphics.

Item 5
6 no windows to be applied with
digitally printed vinyl graphics.




Existing grey vinyl to remain

Item 2
1 no new flex face skin and retroframe box.
Non illuminated.
Bird spikes to top.
Ratio - 1.52:1

Item 1
1 no new flex face skin and box.
Internally illuminated.
Bird spikes to top.
Ratio - 2.7:1

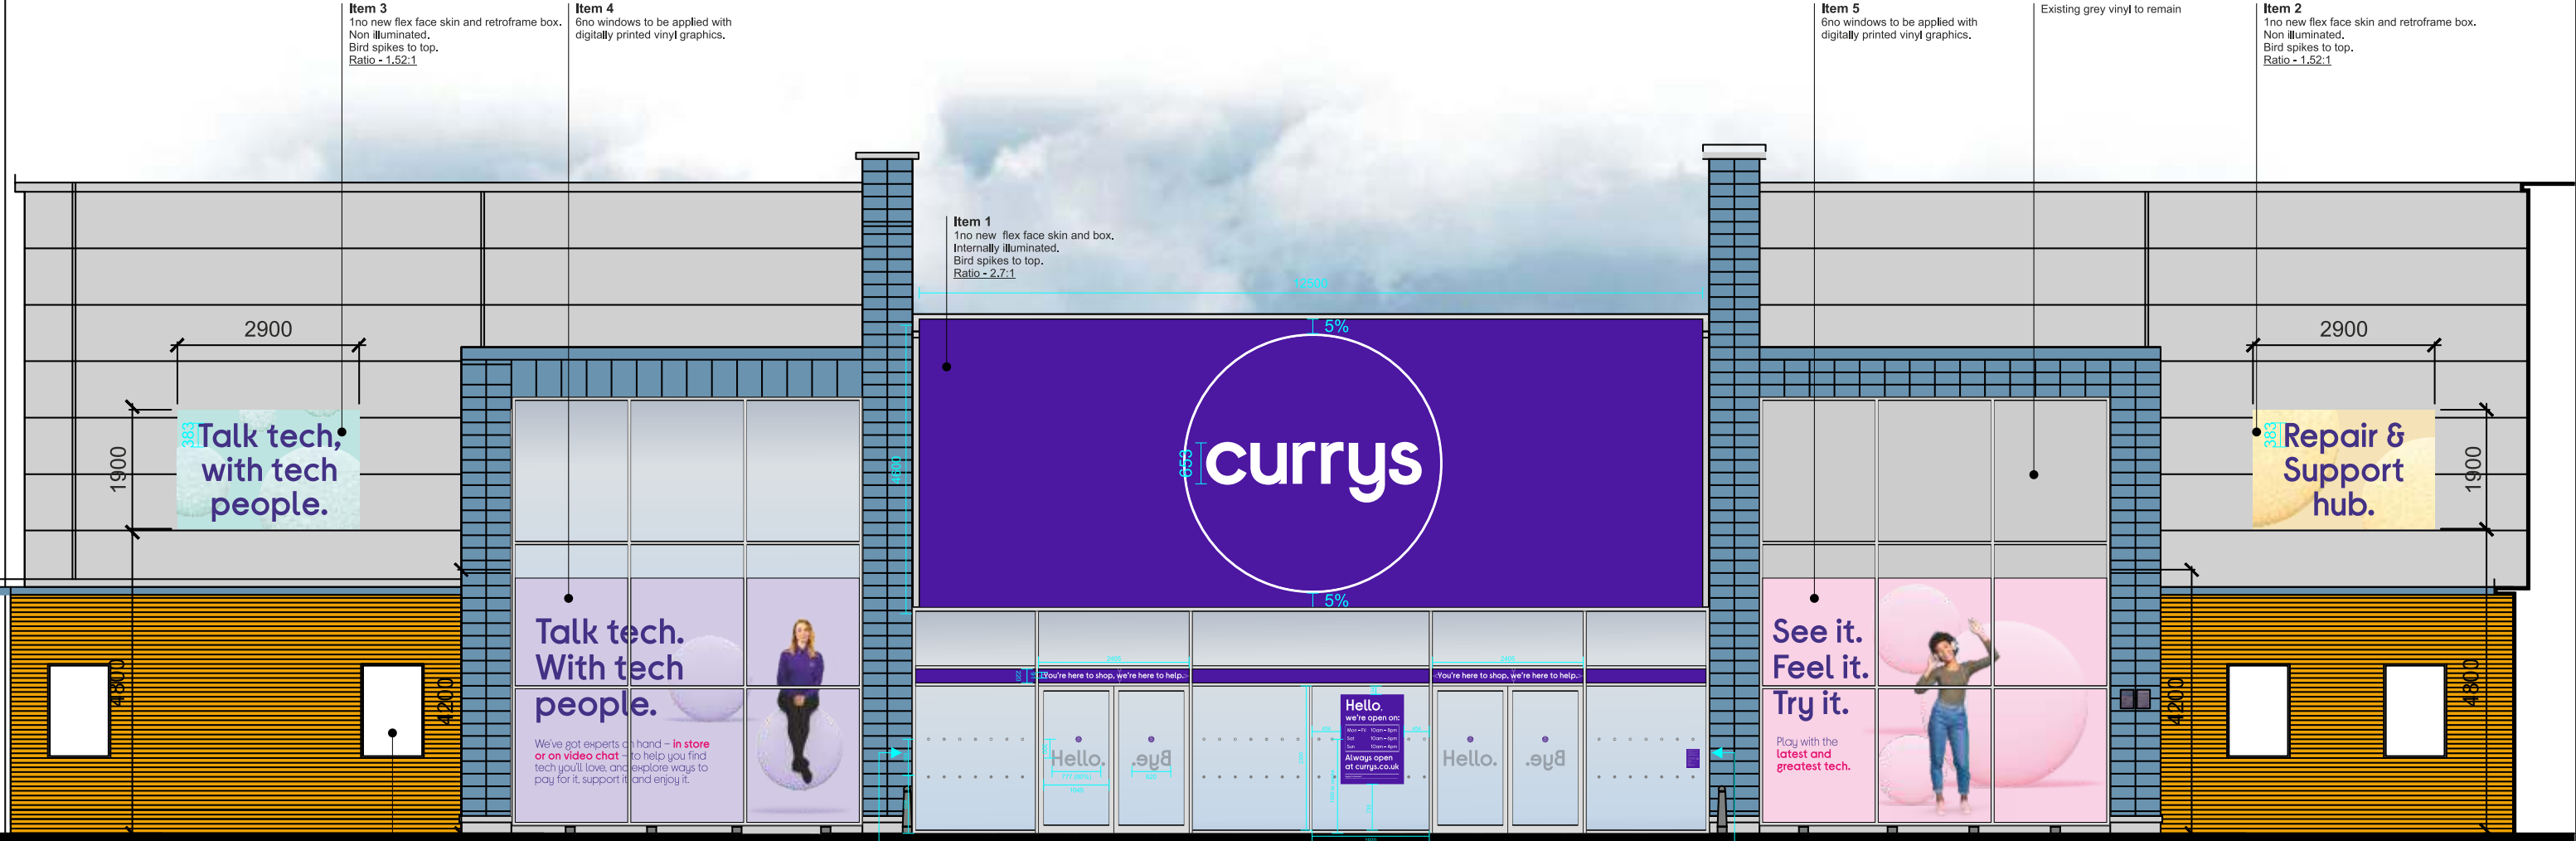


Existing poster cases to remain

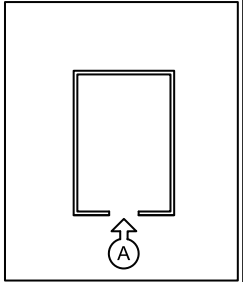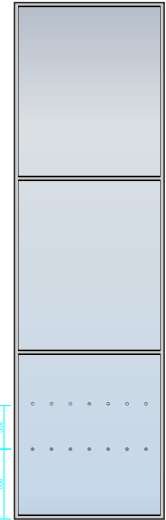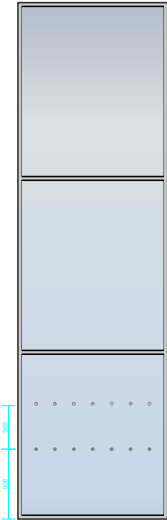

SITE BARNSELEY		
ADDRESS UNIT 8, THE PEEL CENTRE, DRYDEN RD, BARNSELEY S71 1JE		
TITLE EXTERNAL SIGNAGE PACK		
STORE NUMBER 2464	SCALE 1:100@A3	DATE 22.07.21
DRAWING NUMBER DIXONS CD1	REVISION Rev A	
DRAWN BY MR	DESIGNED BY MR	SCALE 1:2

PROPOSED SHOPFRONT

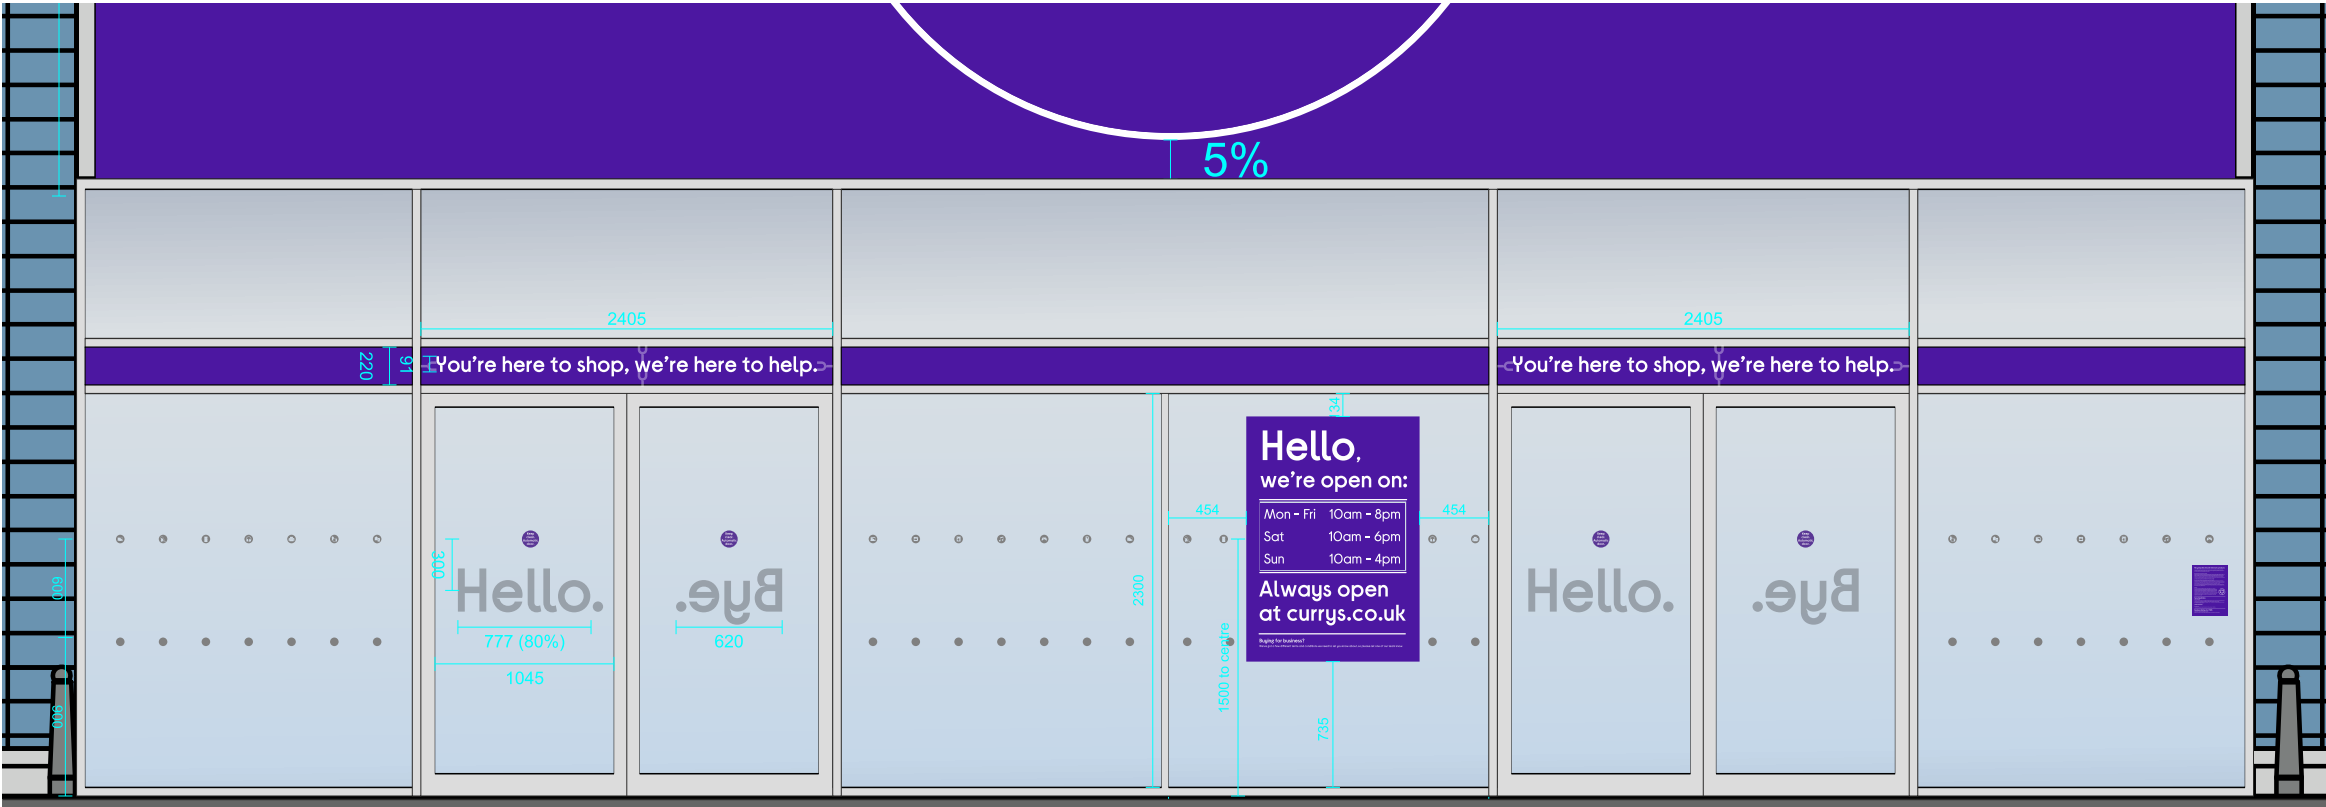

A ENTRANCE DETAIL
PROPOSED

Item 6



OPENING HOURS (COVID)
Digitally printed contravision shroud
with Drytac Spot on opening times.
1012mm x 1431mm
Qty - 1no

Mon - Fri 9am - 8pm
Sat 9am - 6pm
Sun 10am - 4pm

OPENING HOURS (STANDARD)
Drytac Spot on opening times.
1189mm x 379mm
Qty - 1no

To be left with store

Item 7



WEEE NOTICE
A4 Reverse printed vinyl
Qty - 1no

Item 8 & 9



**NO SMOKING/
ASSISTANCE DOGS**
A5 digitally printed vinyl
Qty - 1no each

Exact location TBC.
Only install if
currently present.

Item 10




**DOOR SAFETY
ROUNDELS**
100mm x 100mm
Keep Clear/ Auto doors
4no double sided

Item 11


Hello.
Bye.

HELLO / BYE MESSAGES
Frosted vinyl text fitted to entrance doors.
Applied internally.
Hello - 2no
Bye - 2no

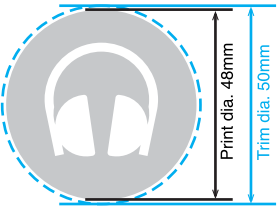


ITEM 12 - VINYL MANIFESTATIONS
50mm x 50mm @ 250mm centres
Solid manifestations - 900mm FFL
Icons - 1500mm FFL

Existing manifestations & band to be removed.

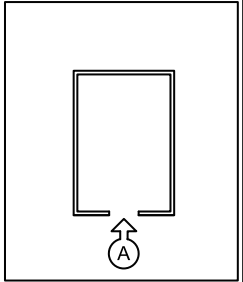

Dixons Carphone		
Store Planning Department Dixons Carphone 1 Pauline Way, North Aston Leeds, LS16 5PS		
BARNESLEY		
UNIT 8, THE PEEL CENTRE, DRYDEN RD, BARNESLEY S71 1JE		
EXTERNAL SIGNAGE PACK		
STORE NUMBER	SCALE	DATE
2464	1:10@A3	22.07.21
PROJECT NUMBER	REVISION	
DIXONS CD1	Rev A	
DRAWN BY	APPROVED BY	
MR	TJ	

PROPOSED LOBBY

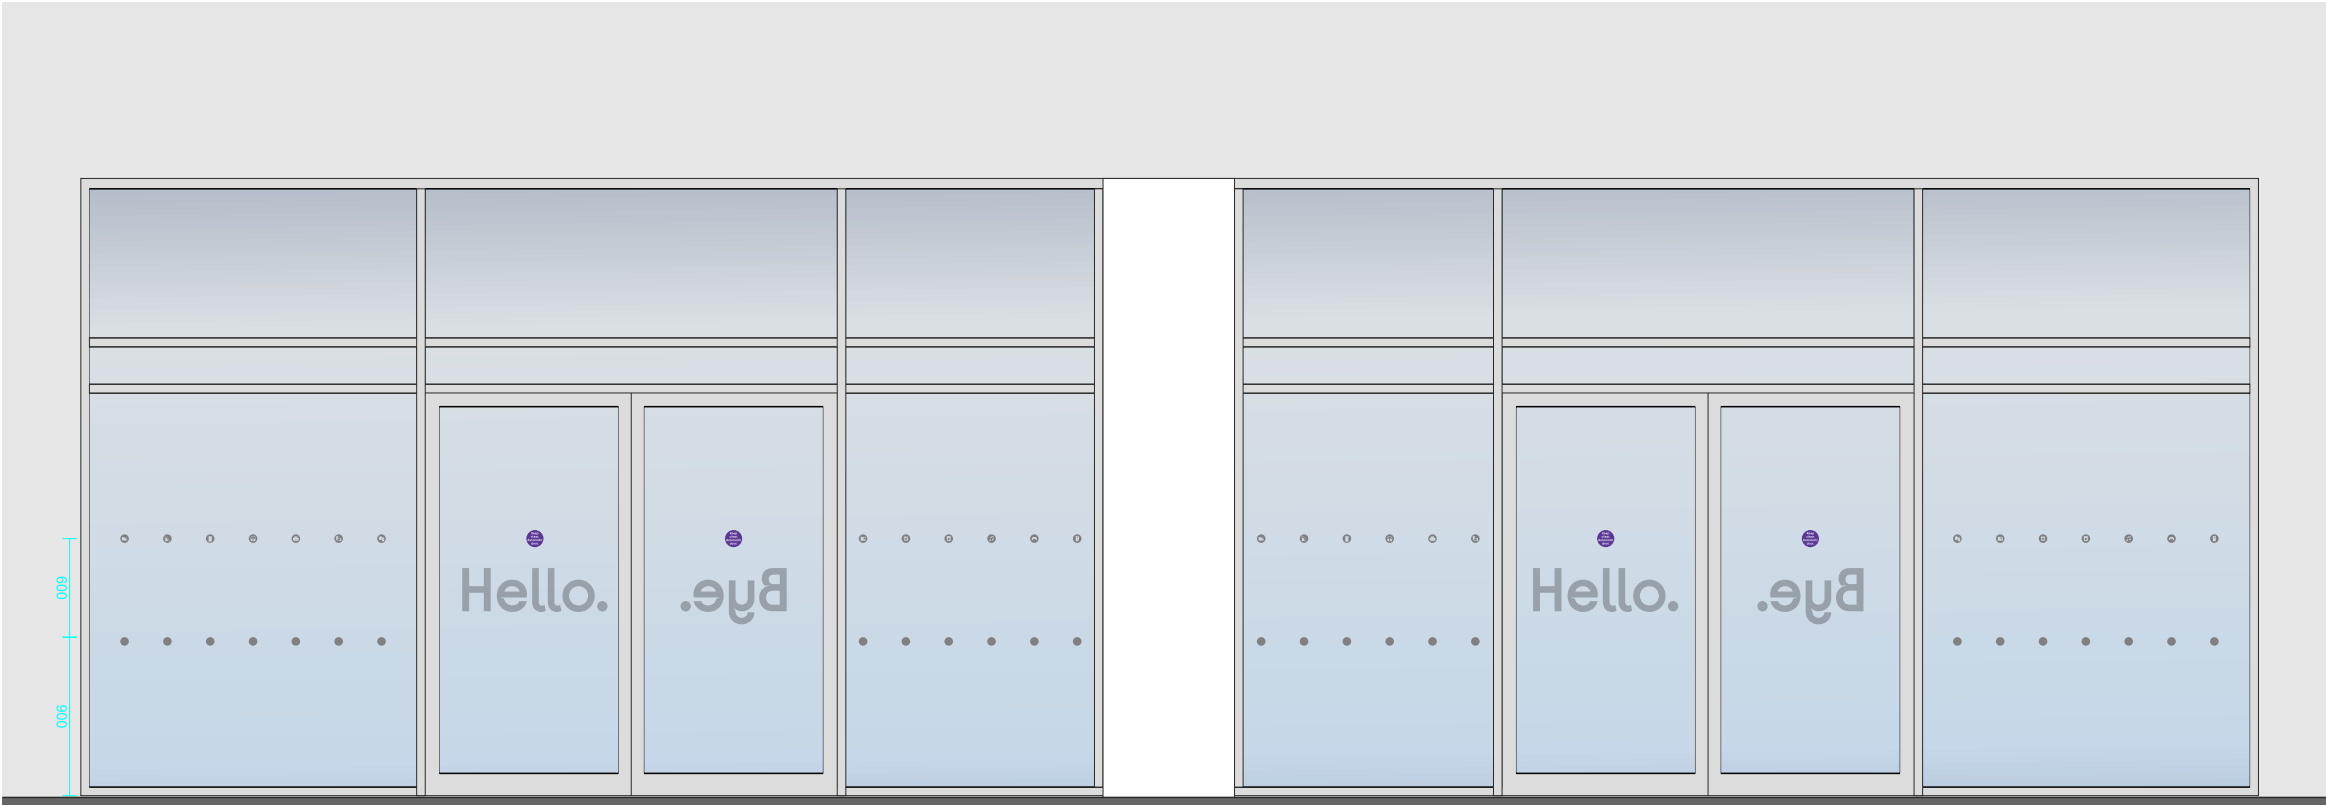

A ENTRANCE DETAIL
PROPOSED

Item 13





**DOOR SAFETY
ROUNDELS**
100mm x 100mm
Keep Clear/ Auto doors
4no double sided

Item 14


Hello.
Bye.

HELLO / BYE MESSAGES
Frosted vinyl text fitted to lobby doors.
Applied internally.
Hello - 2no
Bye - 2no

 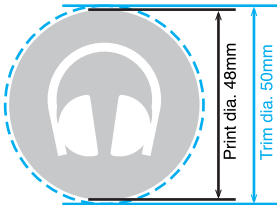

ITEM 15 - VINYL MANIFESTATIONS
50mm x 50mm @ 250mm centres
Solid manifestations - 900mm FFL
Icons - 1500mm FFL

Existing manifestations & band to be removed.

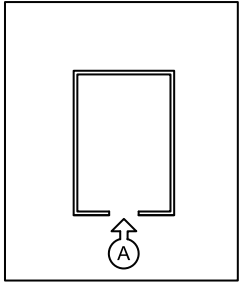

Dixons Carphone
Store Planning Department
1 Peel Way, North Aston
Leeds, LS1 5BB

SITE BARNESLEY		
ADDRESS UNIT 8, THE PEEL CENTRE, DRYDEN RD, BARNESLEY S71 1JE		
TITLE EXTERNAL SIGNAGE PACK		
STORE NUMBER 2464	SCALE 1:10@A3	DATE 22.07.21
DOCUMENT NUMBER DIXONS CD1	REVISION Rev A	
DRAWN BY MR	DESIGNED BY MR	SCALE 1:2



1 GOODS IN SIGN
EXISTING



Item 16
1no new Goods in sign.
Flat acrylic panel with rounded corners
and artwork reverse printed to rear.
420mm x 300mm

To replace existing. Bonded to door.

876
BARNESLEY

CONTRACT
UNIT 8, THE PEEL CENTRE, DRYDEN RD,
BARNESLEY S71 1JE

TYPE
EXTERNAL SIGNAGE PACK

STORE NUMBER	SCALE	DATE
2464	1:10@A3	22.07.21
DRAWING NUMBER	REVISION	
DIXONS CD1	Rev A	
DRAWN BY	APPROVED BY	1.2
MR		