

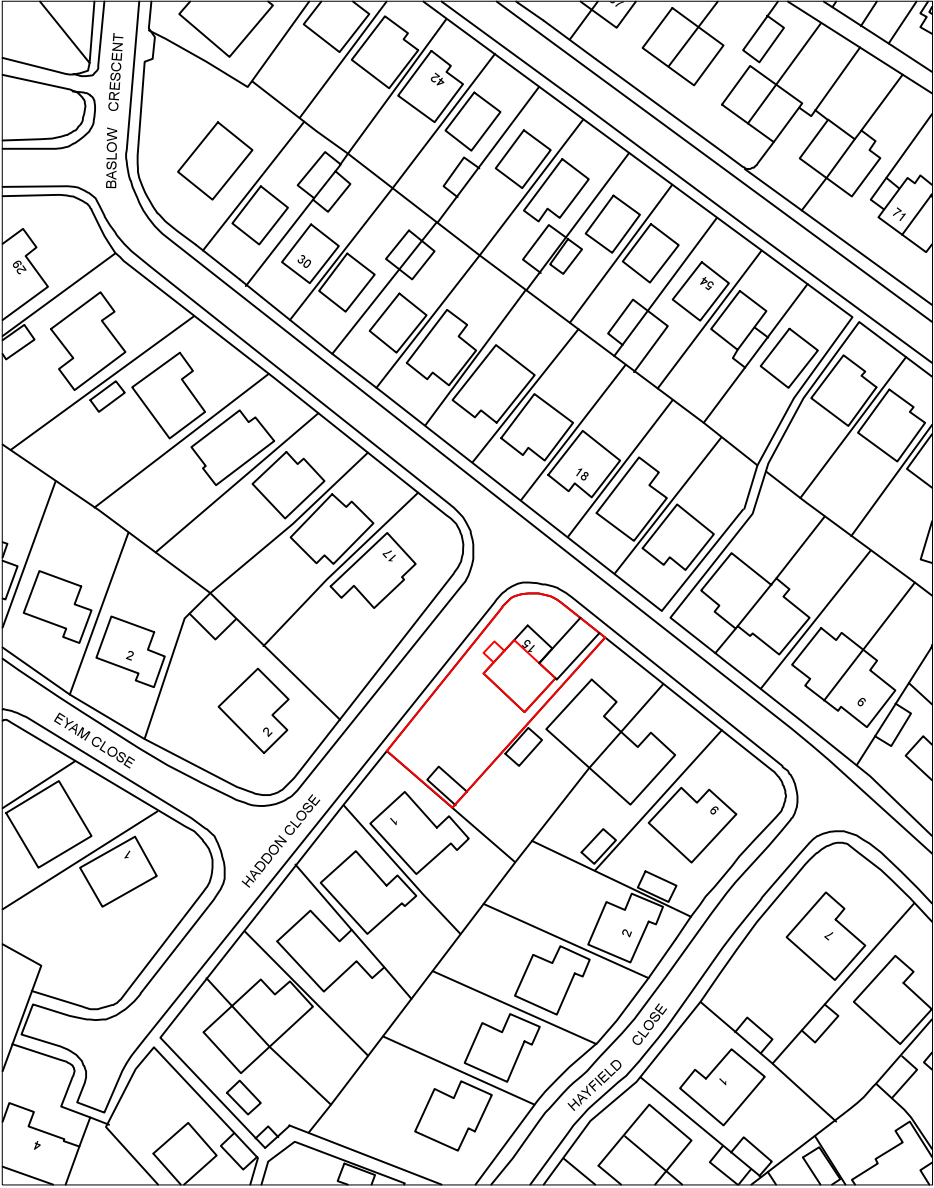


Drawing No.	Rev No.
MMS001 -001	

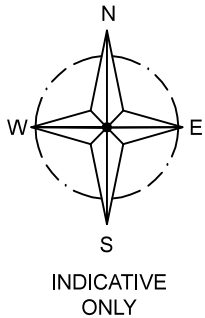

LOCATION PLAN
SCALE 1:1250 AT A3

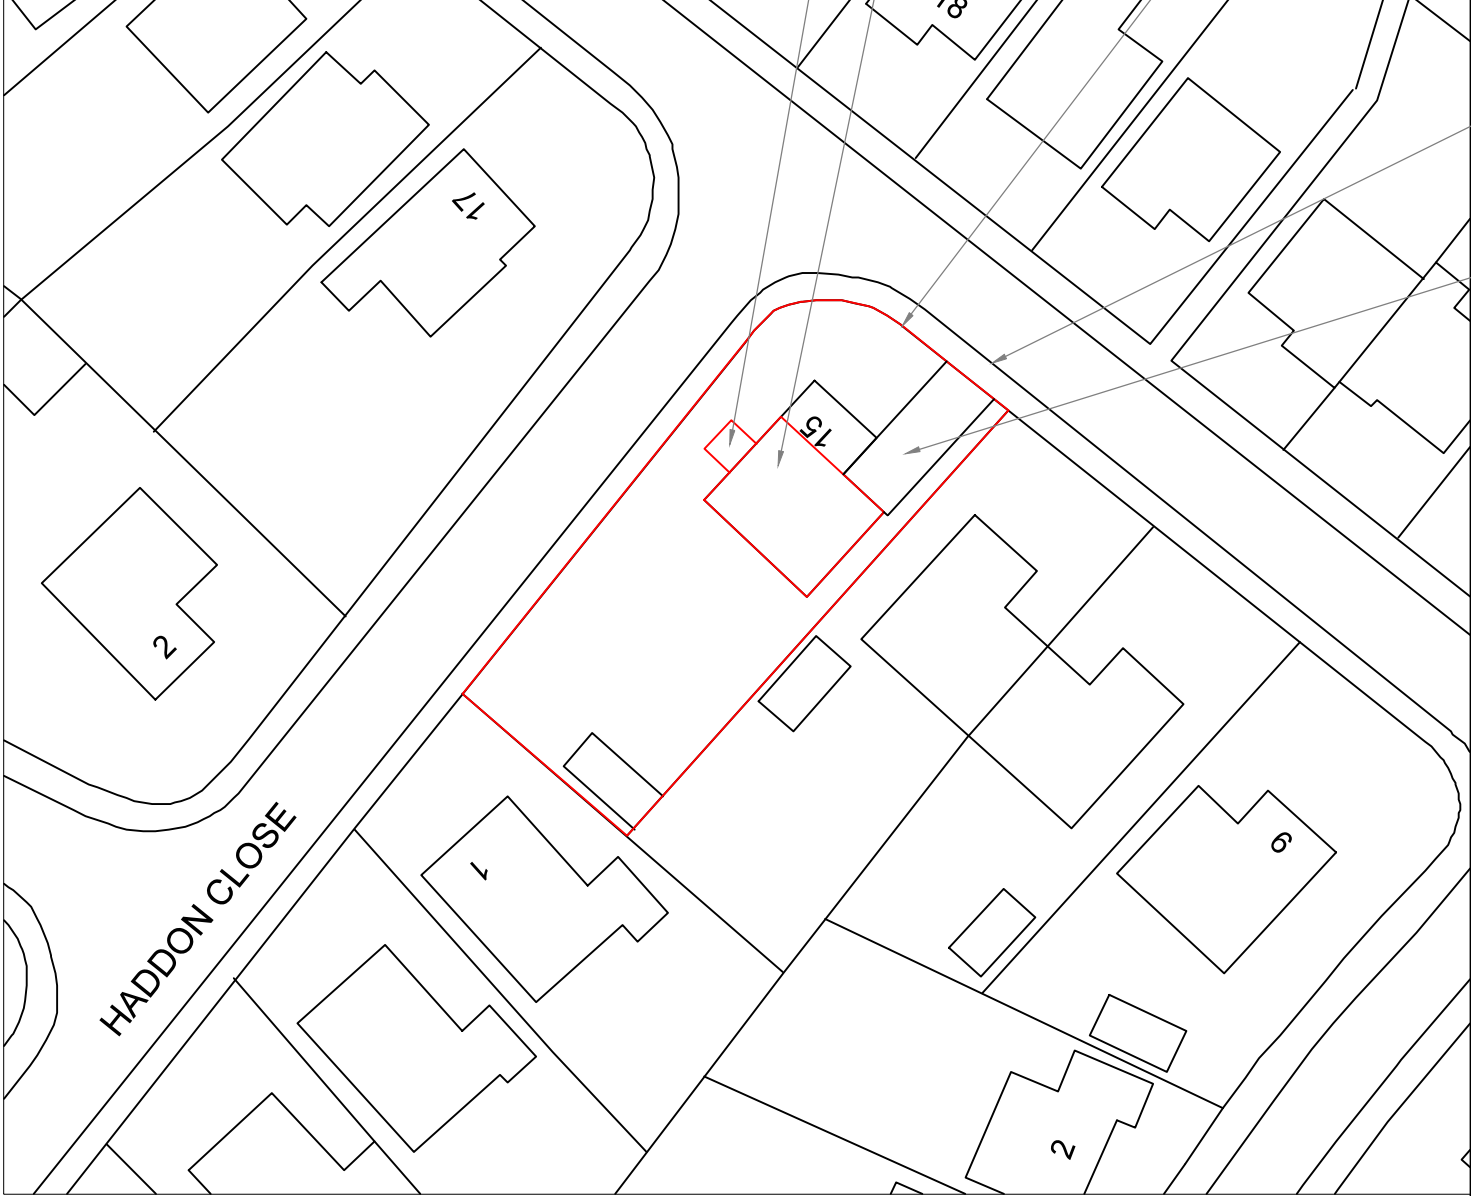

SITE PLAN
SCALE 1:500 AT A3

DO NOT SCALE: Contractor to check all dimensions and report any omissions or errors

NOTES

Rev

Description

By

Chk

App

Date

JRB DESIGNS Ltd
1 Saville Road
Cudworth
Barnsley
S72 8LT
Tel: 01226 383542
Fax: 01226 380078
Mob: 07970 541192
Email: john@jrbdesigns.co.uk
This drawing is copyright. © jrbdesigns Ltd.

Client

MR M SEFTON

Drawing Title

SITE PLANS

Address

15 BASLOW CRESCENT
DODWORTH
BARNSELEY
S75 3SG

Project Title:

PROPOSED RAISING OF THE
ROOF FOR A LOFT CONVERSION

Purpose of Issue:

PLANNING

Drawing Status

FIRST ISSUE

Scale at A3
AS SHOWN

Drawn By
JRB

Date
21/12/2016

Checked By

Date
21/12/2016

Approved By

Date
21/12/2016

Revision

Project No.
MMS001

Drawing No.
001

Revision
-

APPROVAL ☐ INFORMATION ☐ TENDER ☐ CONTRACT ☐ CONSTRUCTION ☐