



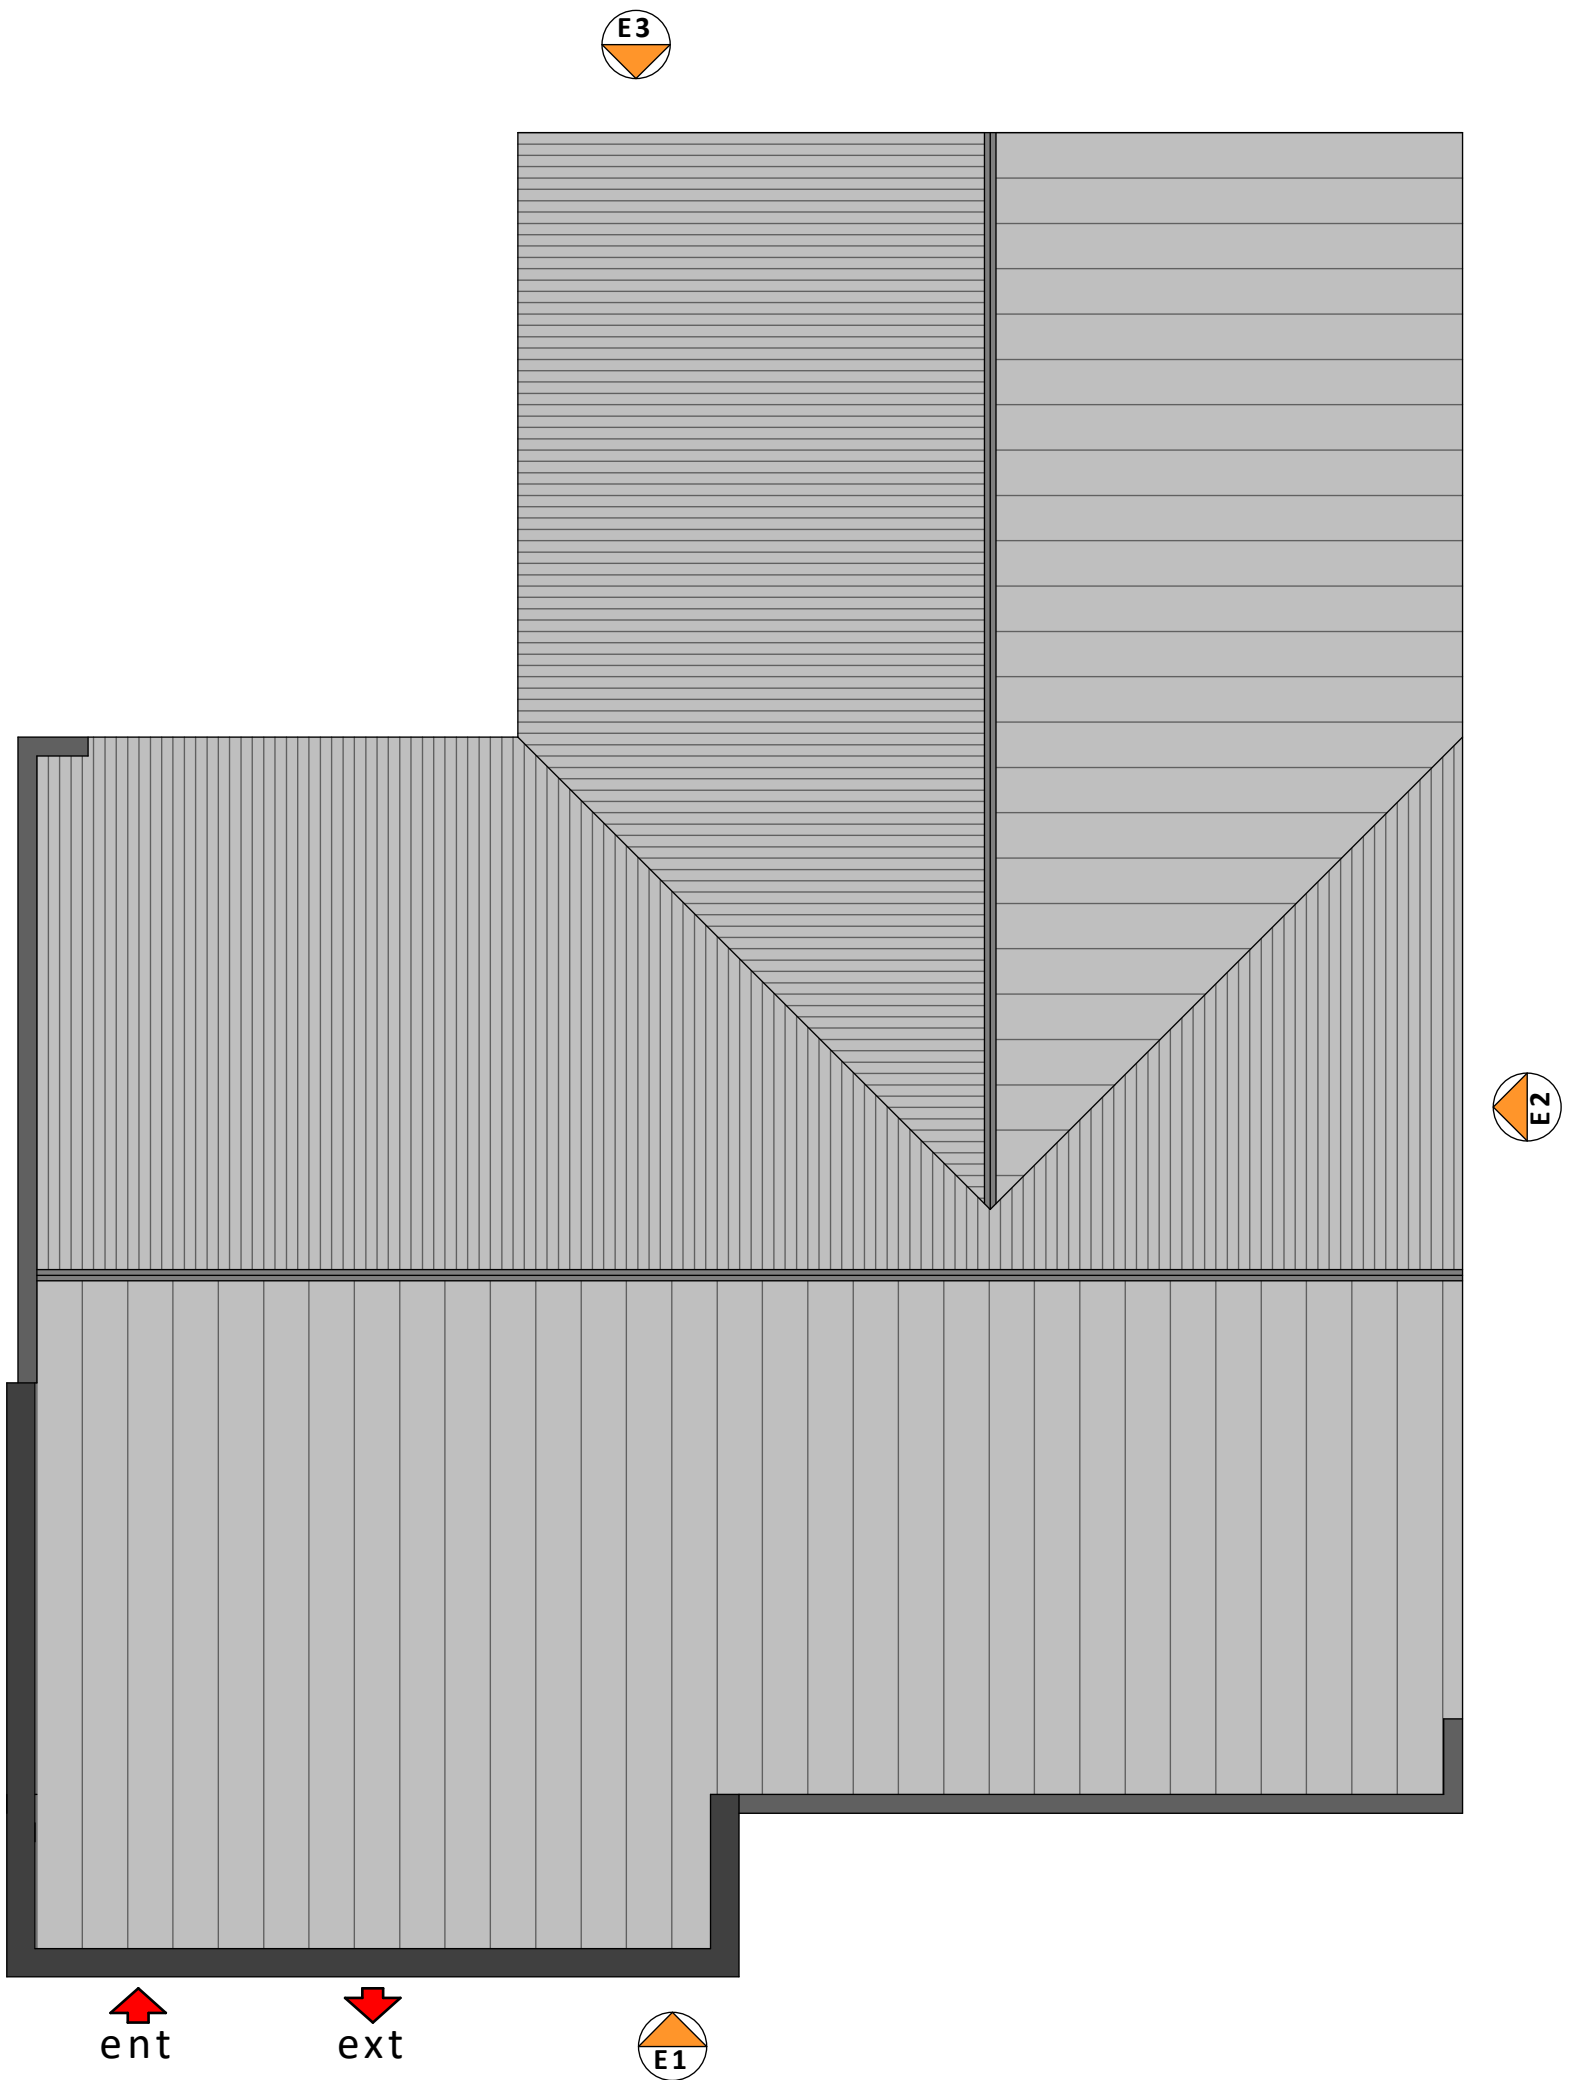

NOTES
ALL WORK TO BE CARRIED OUT IN ACCORDANCE WITH THE BUILDING REGULATIONS AND THE REQUIREMENTS OF THE LOCAL AUTHORITY.

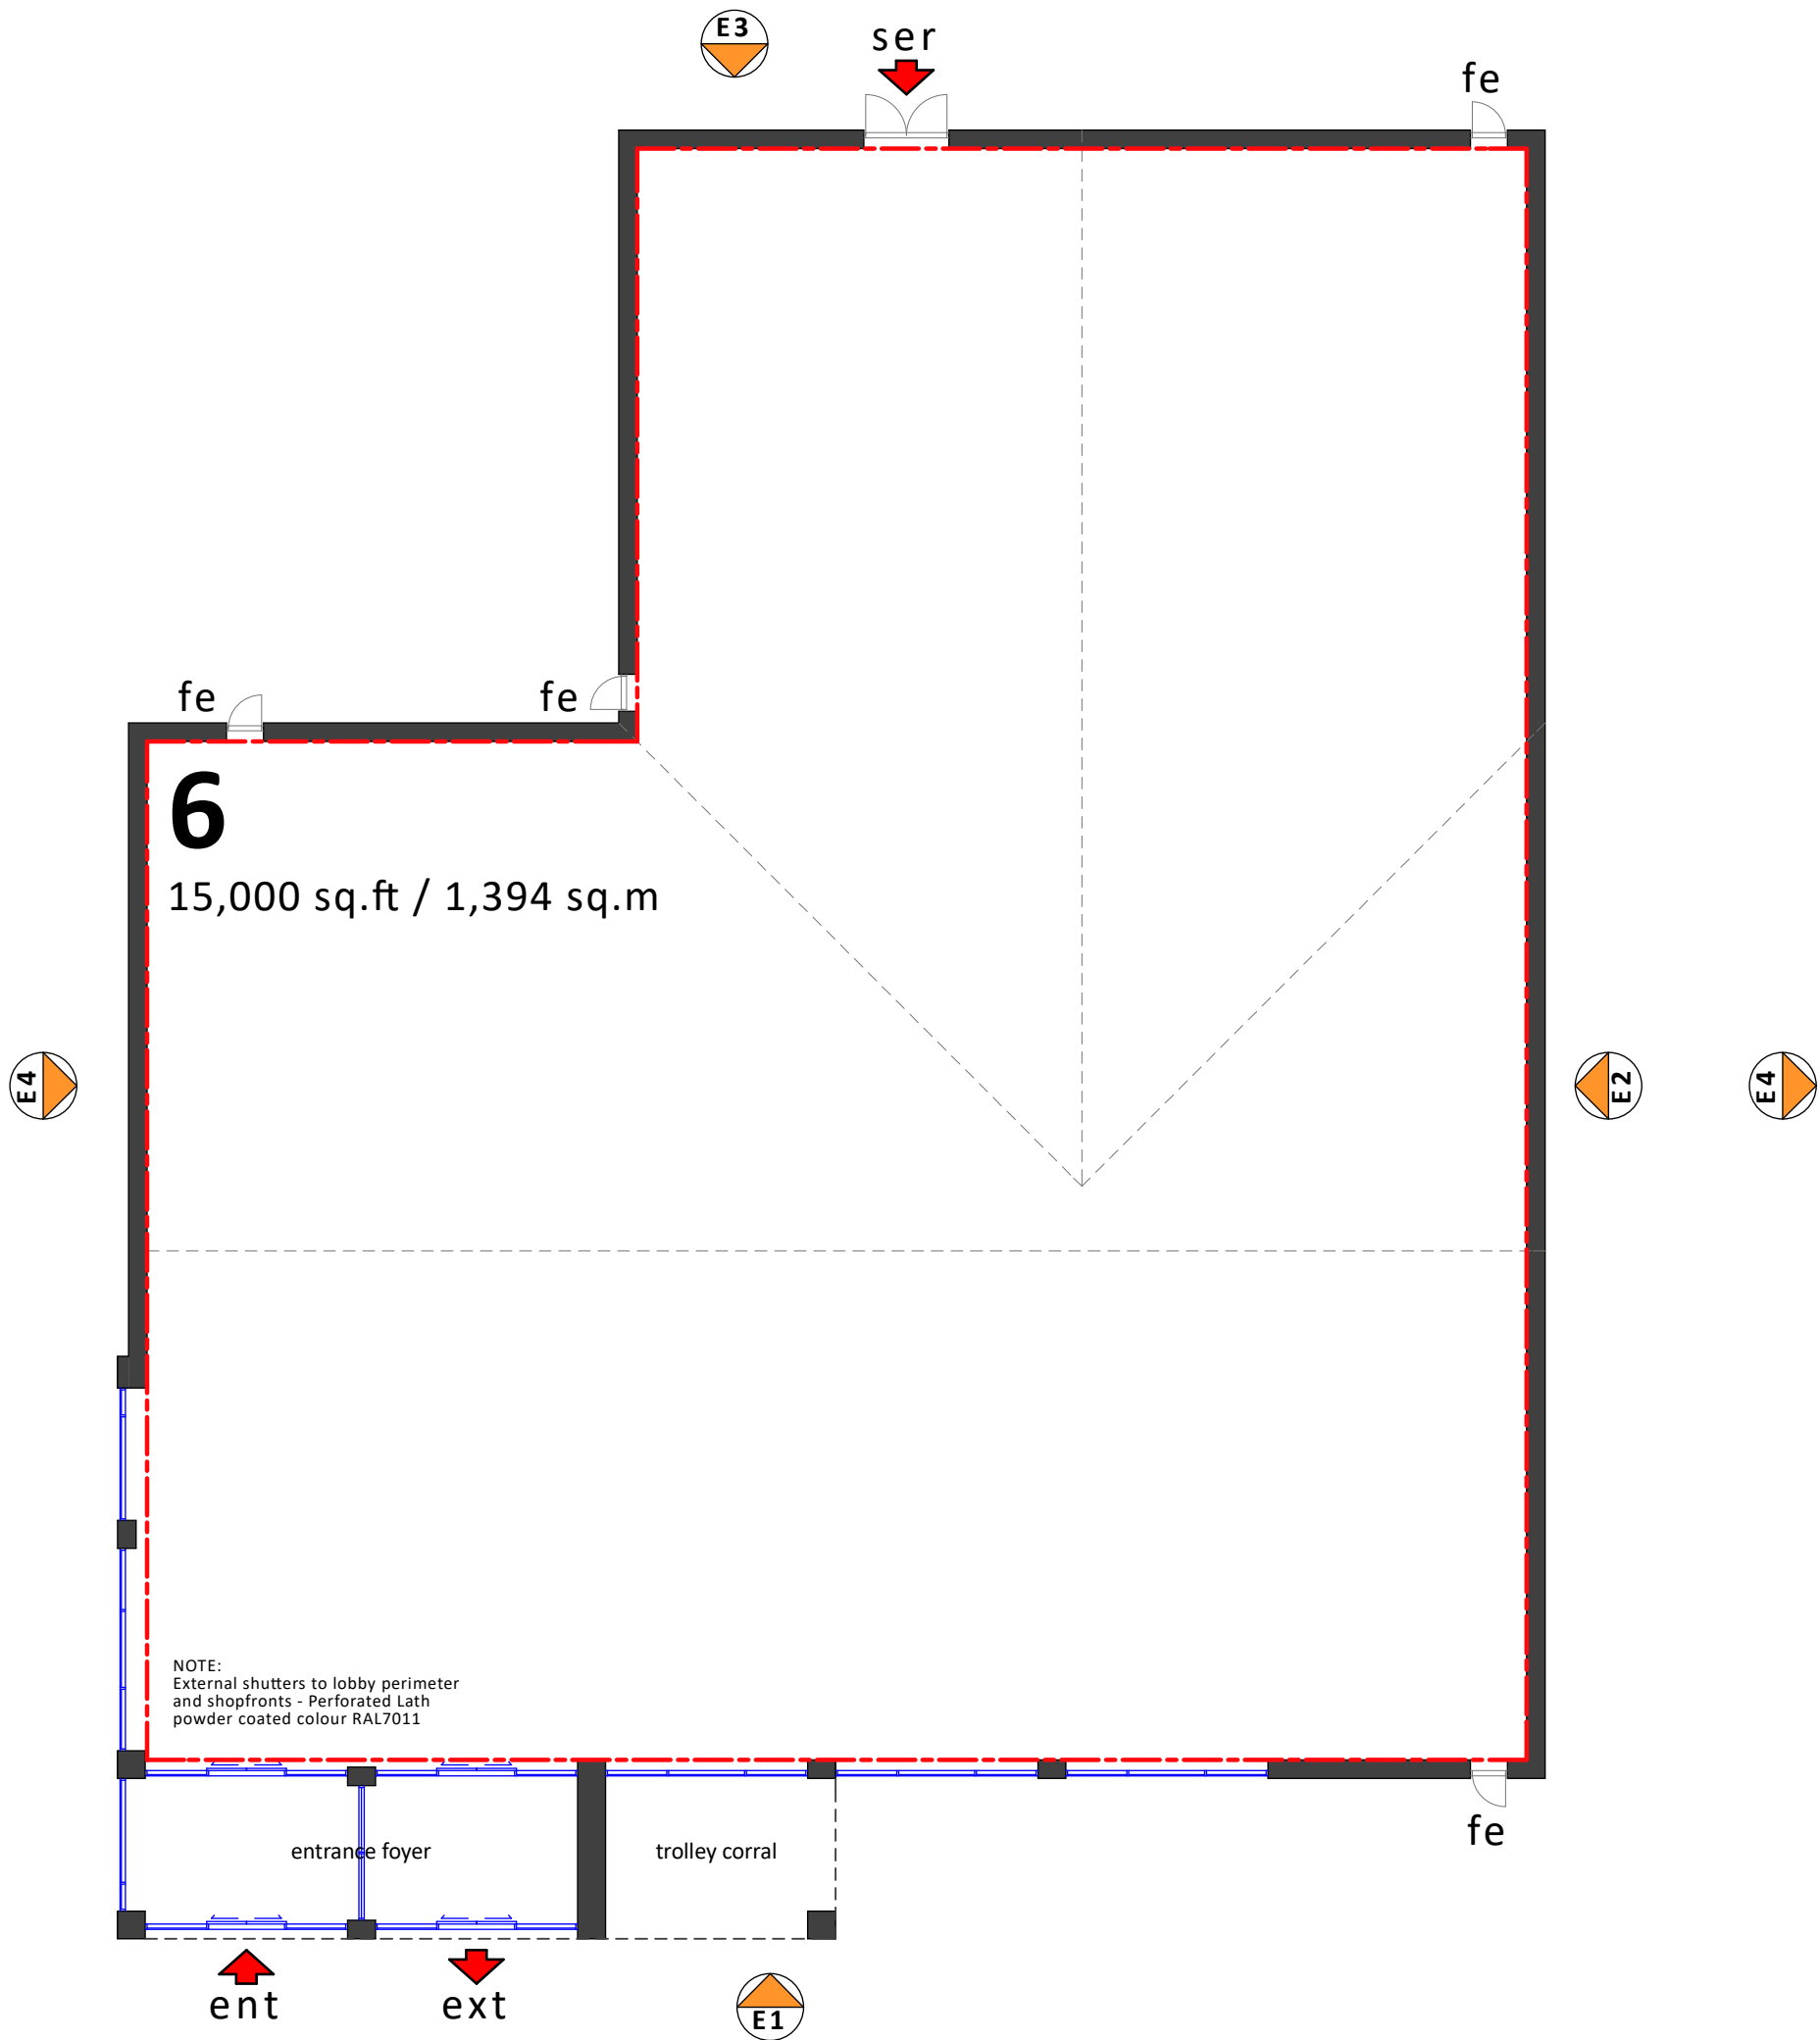

B	Plan amended to suit alterations to elevations	IR	03/09/19
A	Notes added	IR	30/01/19
REV	DESCRIPTION	BY	CHKD DATE

LOROC
ARCHITECTS

25A PARK SQUARE WEST,
LEEDS, LS1 2PW
T: 0113 533 7755
W: www.loroc.co.uk

3RD FLOOR, 86 - 90 PAUL STREET,
LONDON, EC2A 4NE
T: 0203 875 5333

CLIENT
WARRIOR DEVELOPMENTS LIMITED

PROJECT
HIGH STREET / DONCASTER ROAD
GOLDTHORPE, S63 9NG

TITLE
Planning Information
PROPOSED FLOOR & ROOF PLAN (Unit 6)

DRAWING NO.	1526-103(P)	REVISION	B
SCALE	1:200 @ A2	DATE	JAN 19
DRAWN BY		CHECKED BY	

- PURPOSE OF ISSUE
- | | | |
|---|-------------------------------------|------------------------------------|
| ☒ PLANNING | ☐ BUILDING REGS | ☐ TENDER |
| ☐ COMMENT | ☐ INFORMATION | ☐ CONSTRUCTION |

THIS DRAWING IS COPYRIGHT AND THE INTELLECTUAL PROPERTY OF LOROC ARCHITECTS LIMITED. THIS DRAWING MAY NOT BE REPRODUCED IN WHOLE OR IN PART WITHOUT WRITTEN AUTHORITY. NO DIMENSIONS TO BE SCALED FROM THIS DRAWING. ALL DIMENSIONS TO BE CHECKED ON SITE PRIOR TO COMMENCEMENT OF WORKS AND ANY DISCREPANCIES REPORTED TO THE ARCHITECT/ ENGINEER/ CONTRACTOR.

