

ALL DIMENSIONS ARE IN mm UNLESS NOTED OTHERWISE

N.G.R E: 436421 N: 400564

CONCESSION REQUIRED NO

NOTES:

B	DU31 Redesign, Lower Swapped	MC	TT	15.10.15	
A	Issued for Approval	PD	SGF	13.11.14	
REV	MODIFICATION	BY	CH	DATE	

CLARKE

telecom

Partington House, Stock Lane, Chadderton,
Oldham, OL9 5EY
Tel: 0161 785 6500
Fax: 0161 785 6501
Web: www.clarke-telecom.com



vodafone


CTL - BEACON

Cell Name	Opt.
HOYLAND SPORTS CENTRE	-
Cell ID No	
CTL	TEF
	VF
108570	071734
	03602

Site Address / Contact Details

HOYLAND SPORTS CENTRE
WEST STREET, HOYLAND
BARNSELEY
SOUTH YORKSHIRE
S74 9EH

Drawing Title:	PROPOSED SITE ELEVATION		
Purpose of Issue:	PLANNING	Dwg	Rev.
Drawing Number:	301	B	
Surveyed By:	SGF	Original Sheet Size:	A3
Drawn:	PD	Date:	07.11.14
Checked:	SGF	Date:	13.11.14
Issue:			B

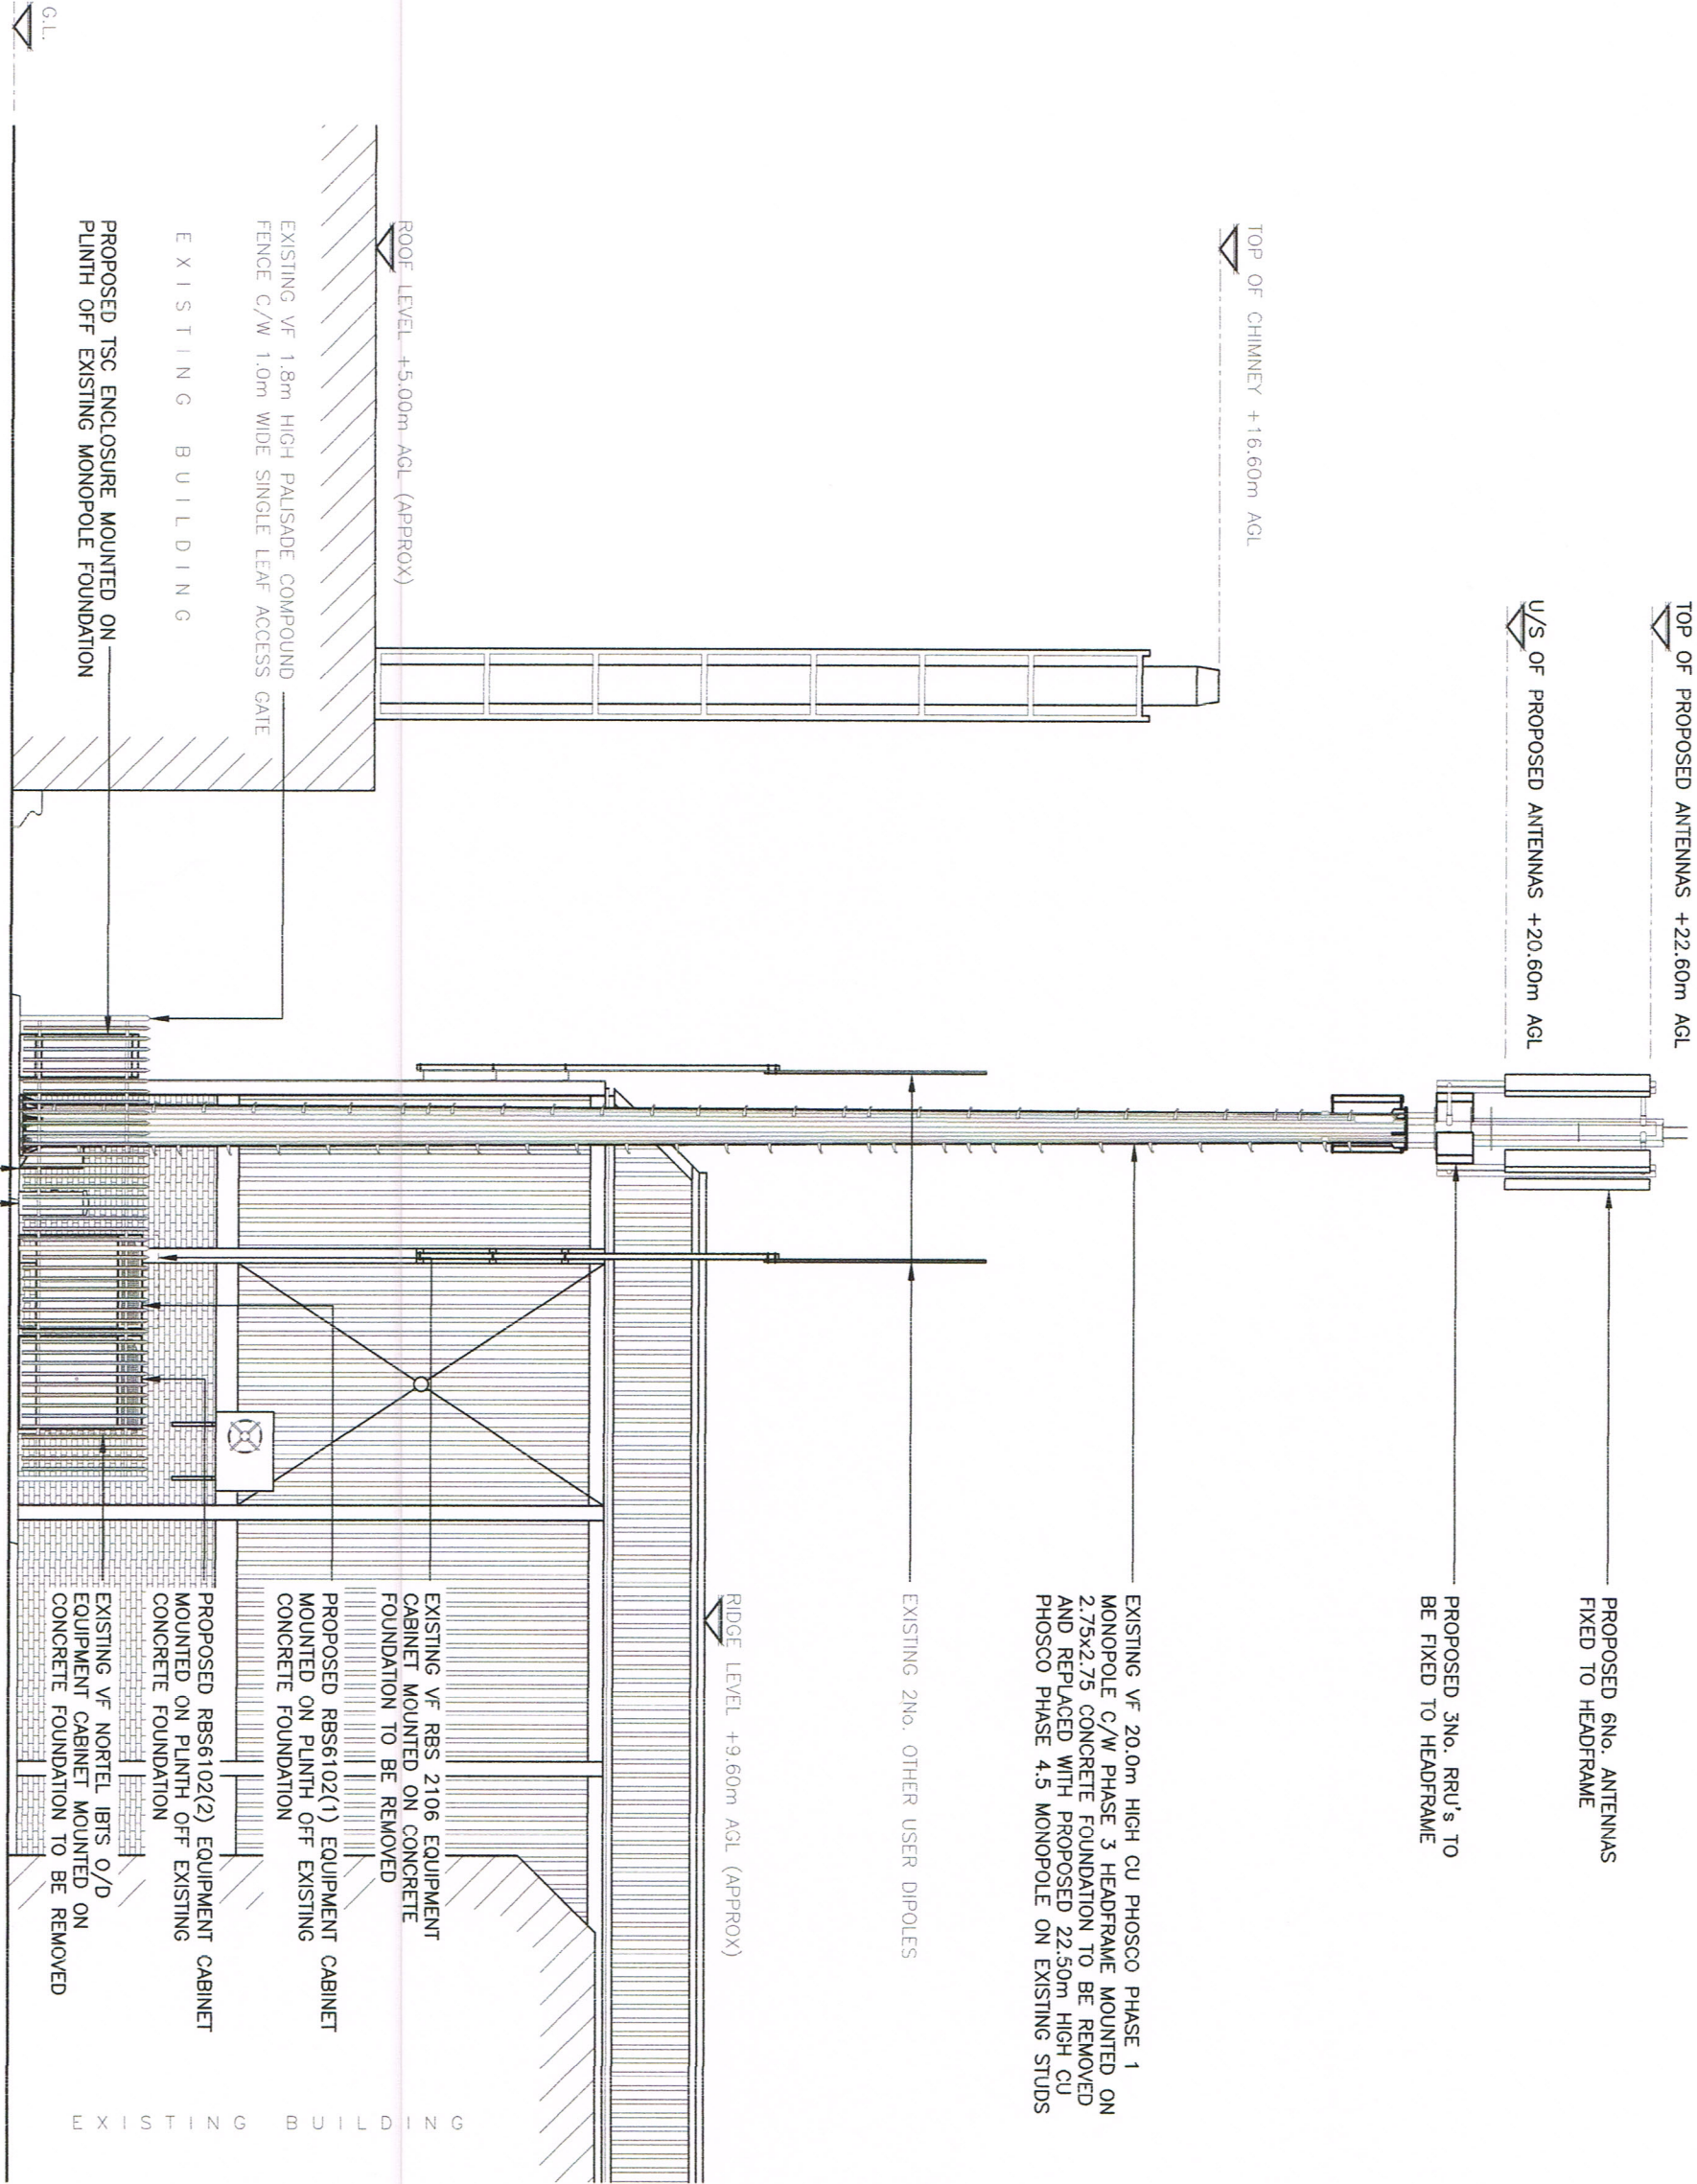

PROPOSED SOUTH EAST ELEVATION

(1:100)

The drawings comply with TEF & Vodafone Standard ICNIRP guidelines.
Designed in accordance with CTL document: SDN0008