


NOTES


The contractor is to check and verify all building and site dimensions, levels and sewer invert levels at connection points before tendering and work commences.

This drawing must read with and checked against any structural or other specialist drawings provided by the contractor to comply in all respects with the contract documents. The contractor is to ensure that all dimensions stated on these drawings or not internal dimensions exclude plaster thickness.


Do not scale off this drawing.

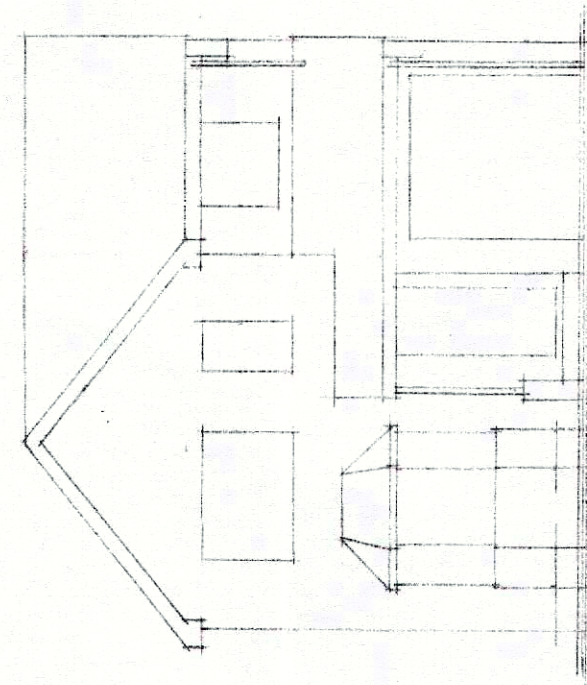


EXISTING FRONT ELEVATION.

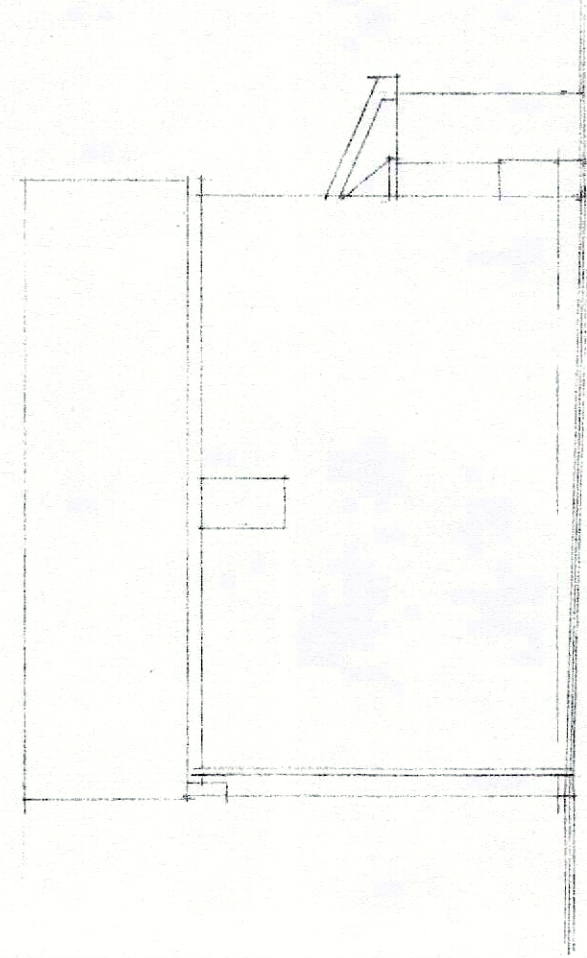


EXISTING SIDE ELEVATION.

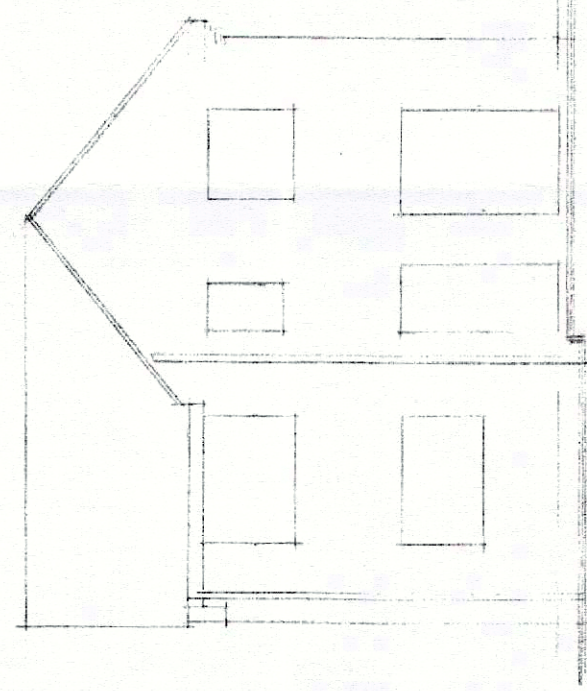


EXISTING REAR ELEVATION.

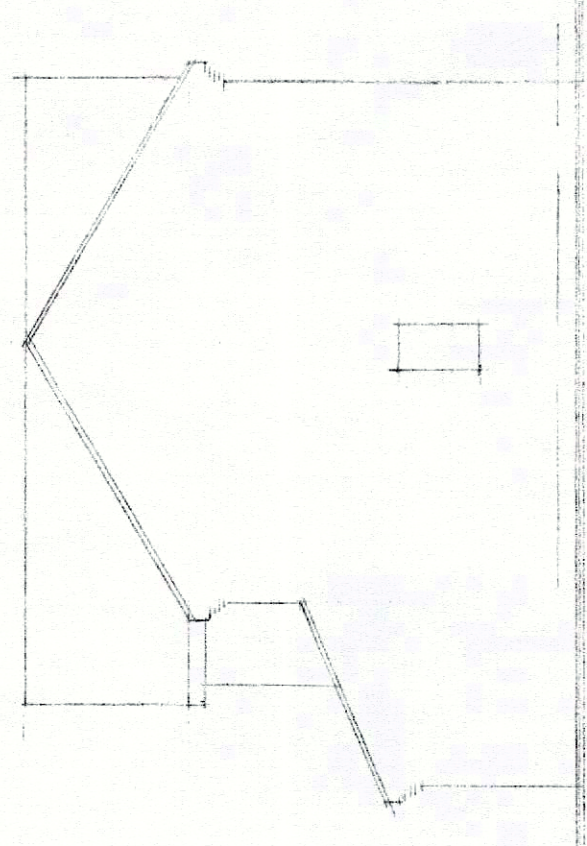


EXISTING SIDE ELEVATION.

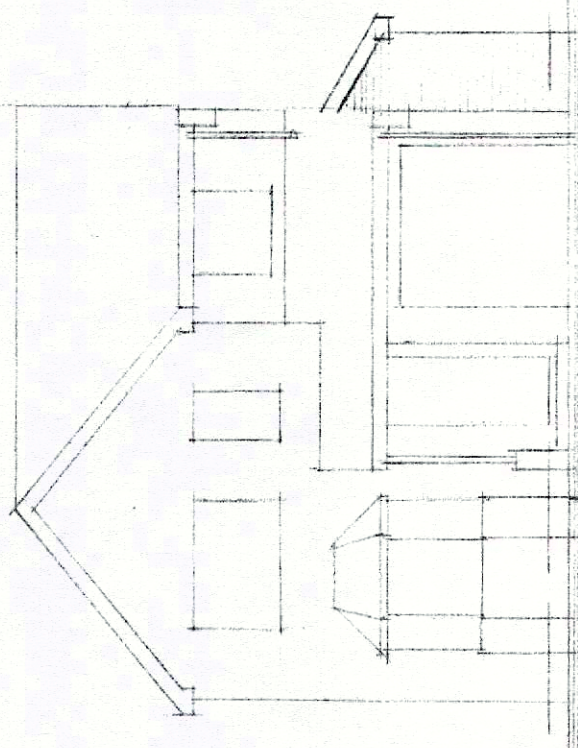


PROPOSED FRONT ELEVATION.

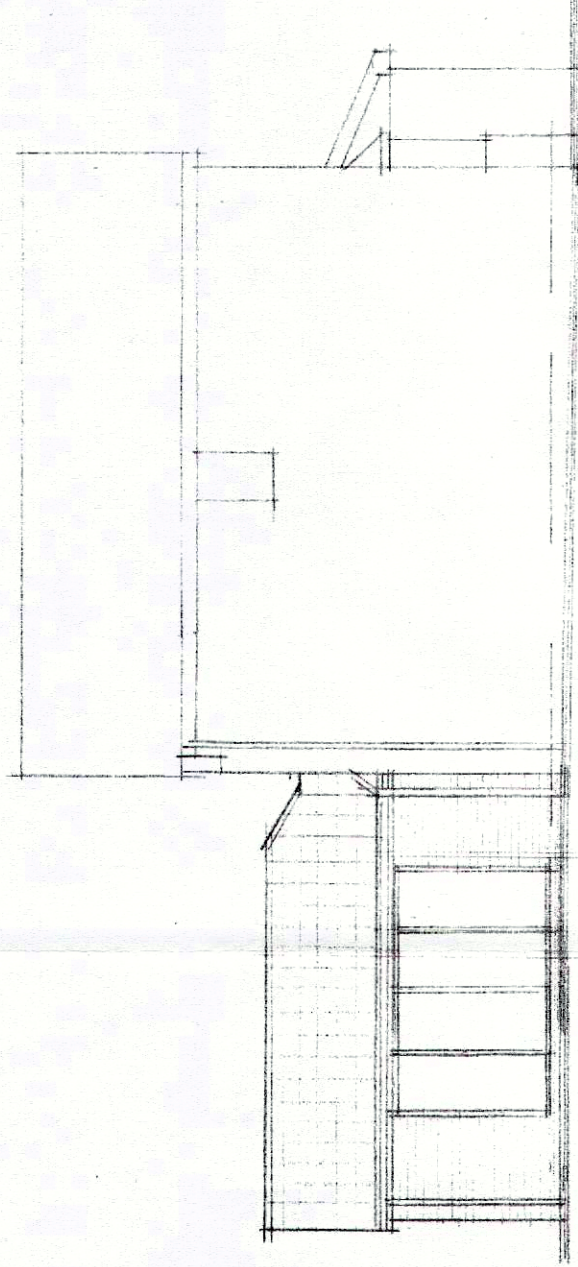

PROPOSED SIDE ELEVATION.

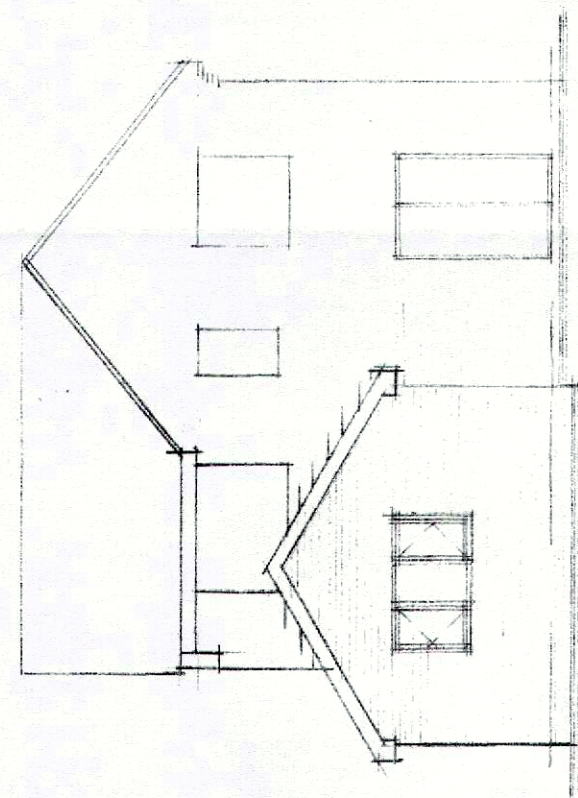

PROPOSED REAR ELEVATION.

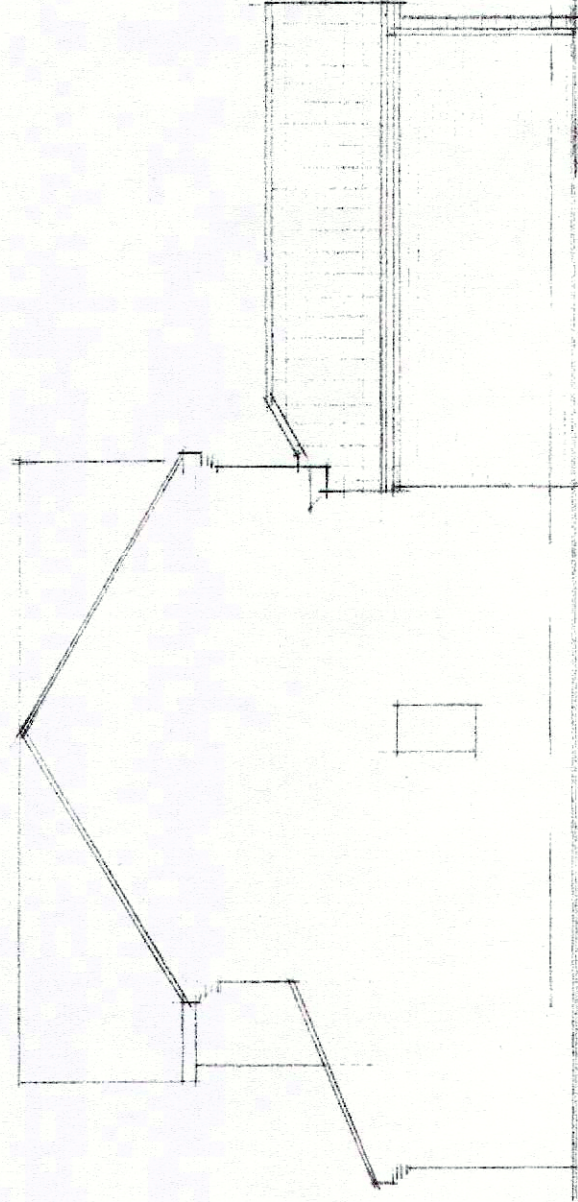

PROPOSED SIDE ELEVATION.

© Copyright

Job Title	REAR EXT'N.		
Client	MR&MRS I. MICKLETHWAIT.		
Drawing Title	ELEVATIONS.		
Drawn By I.W.	Date MAY 16	Scale 1:50	

IAN WILLIAMS
DESIGN AND BUILD
FAIRFIELDS, CHURCH ROAD,
ALTOFTS, W. YORKS WF6 2NU
Telephone: 01924 893311

DRG. No. 62.02.06.16.

Forwarded
paid
10/08/16