




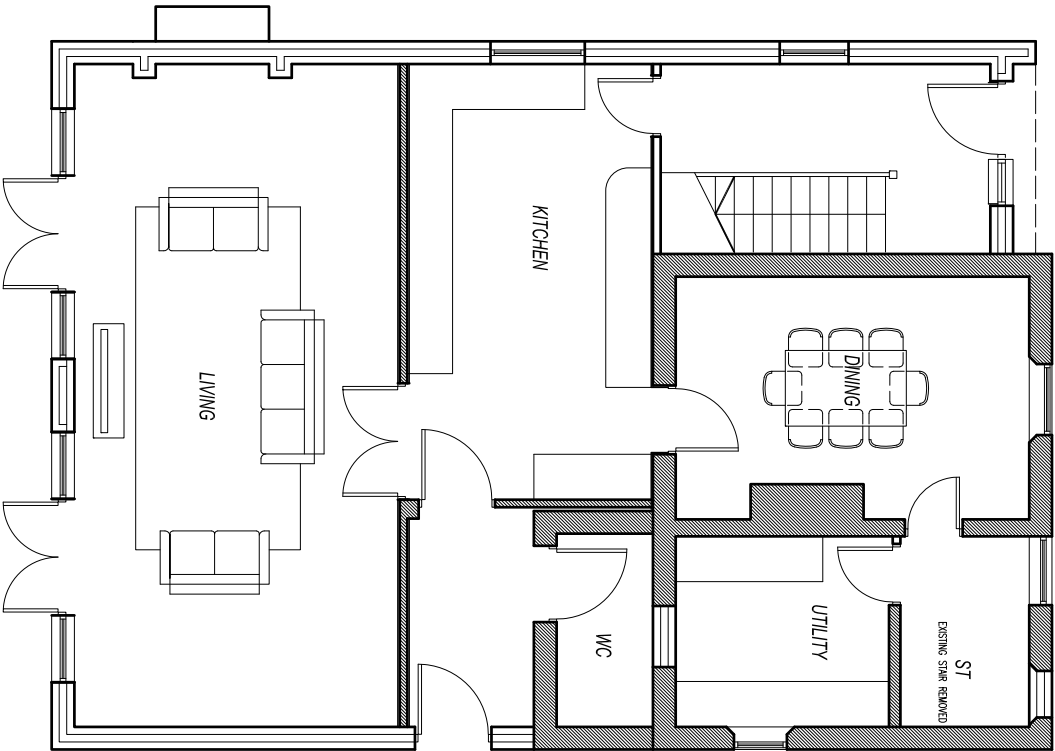

PROPOSED GROUND FLOOR PLAN
SCALE 1:50

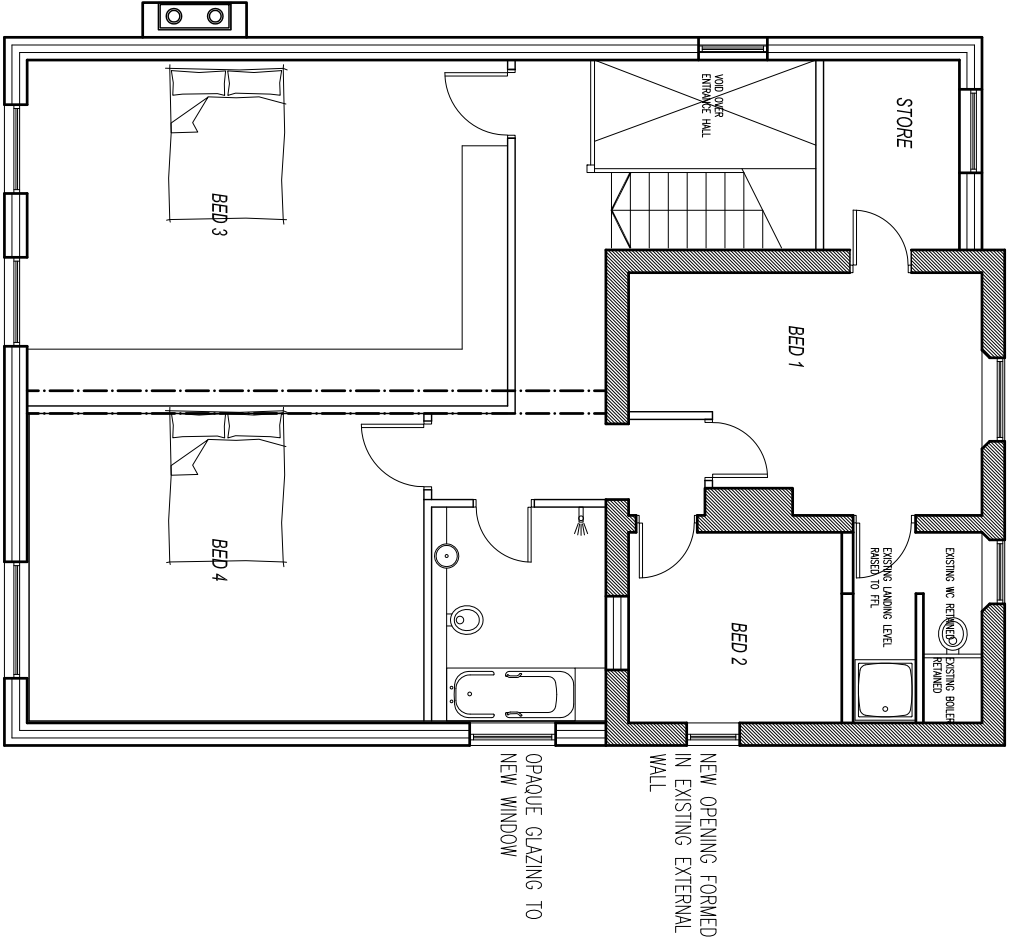

PROPOSED FIRST FLOOR PLAN
SCALE 1:100

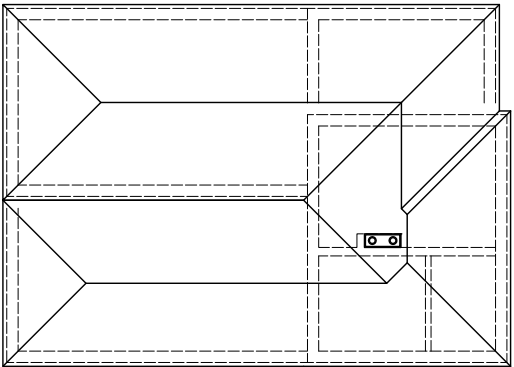

PROPOSED ROOF PLAN
SCALE 1:200

A - AMENDMENTS MADE TO DRAWINGS IN ACCORDANCE WITH PLANNERS CONCERNS AND CONSTRUCTION REQUIREMENTS WITH REGARDS TO THE ROOF STRUCTURE
PROPOSED EXTERNAL CHIMNEY ADDED AND SASH STYLE WINDOWS ADDED TO CLIENTS REQUIREMENTS

B - ADDITIONAL AMENDMENTS MADE TO DRAWINGS IN ACCORDANCE WITH PLANNERS CONCERNS AND CONSTRUCTION REQUIREMENTS RAISED IN OUR SITE MEETING

C - DRAWINGS AMENDED TO SUIT LATEST PLANNING COMMENTS

DRAWN	CHECKED	DATE	SCALE	REVISION
-	-	01/2010	1,100	C

Client	Mr and Mrs Rawson
Job	Meadow Road, Royston
Title	Proposed Floor Plans
Dwg. No.	1002-004

© COPYRIGHT EXISTS ON THE DESIGNS AND INFORMATION SHOWN ON THIS DRAWING
The Contractor must verify all dimensions on site before making shop drawings or commencing work of any kind. No dimensions to be scaled from this drawing.
Architect to be notified of any discrepancies in dimensions immediately.