

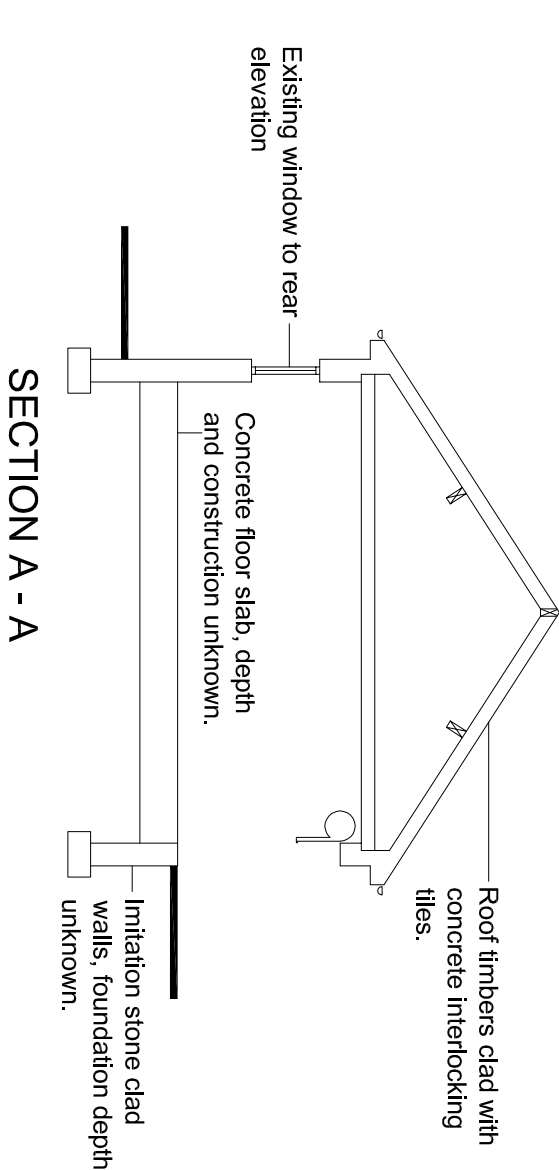
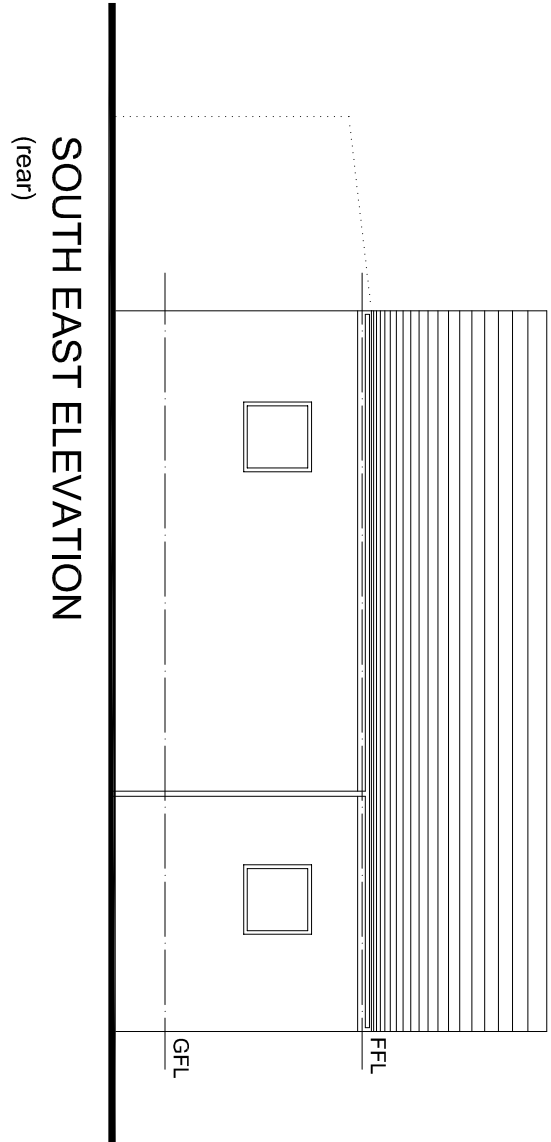
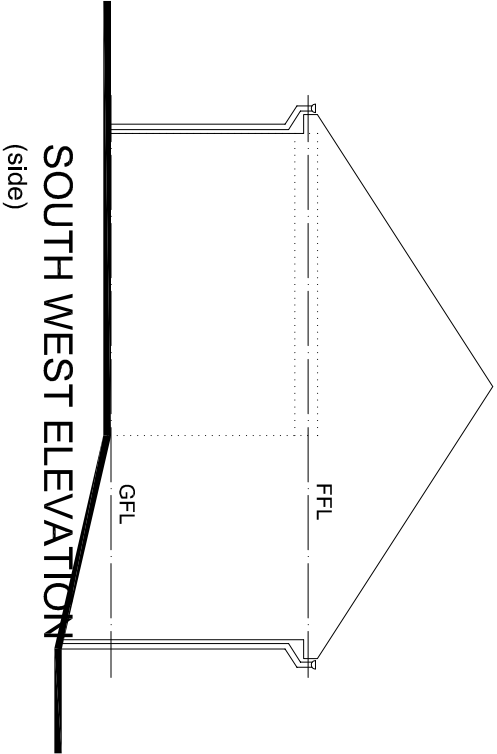
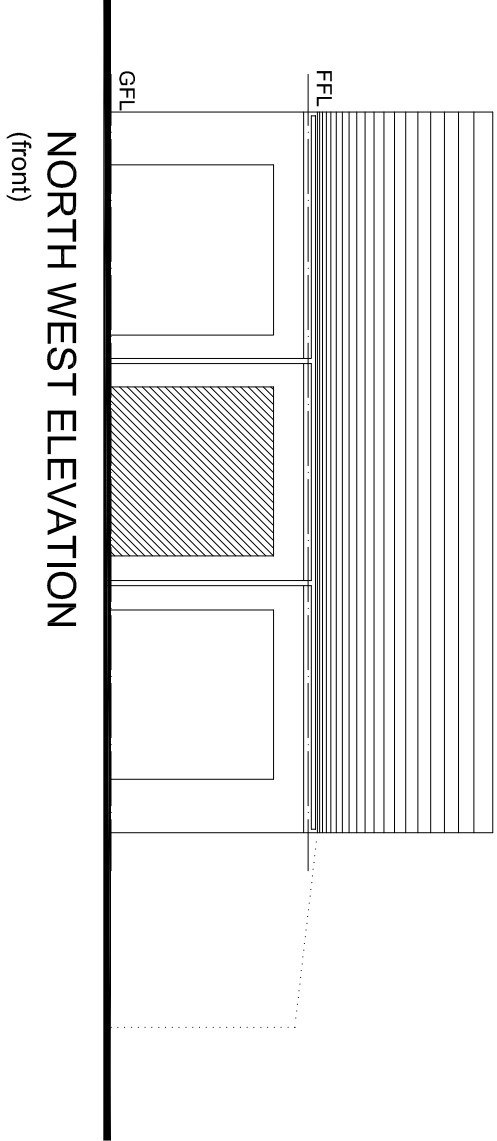


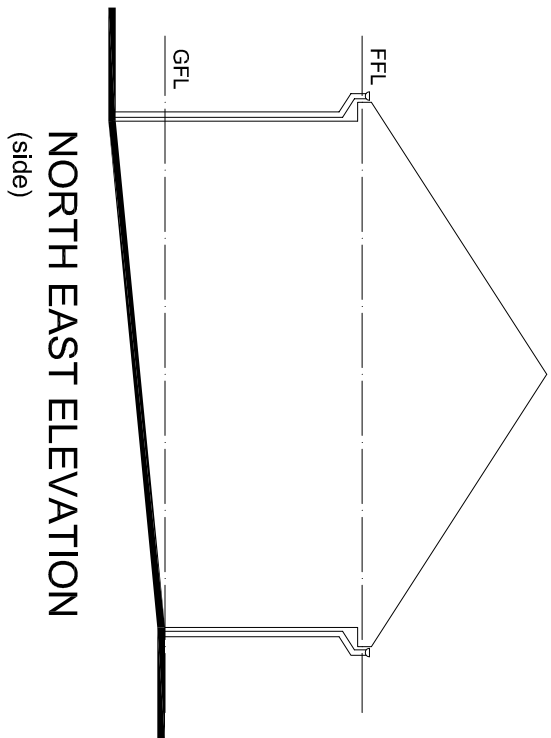


LINE OF EXISTING FIELD

SHED

LINE OF OUTBUILDING

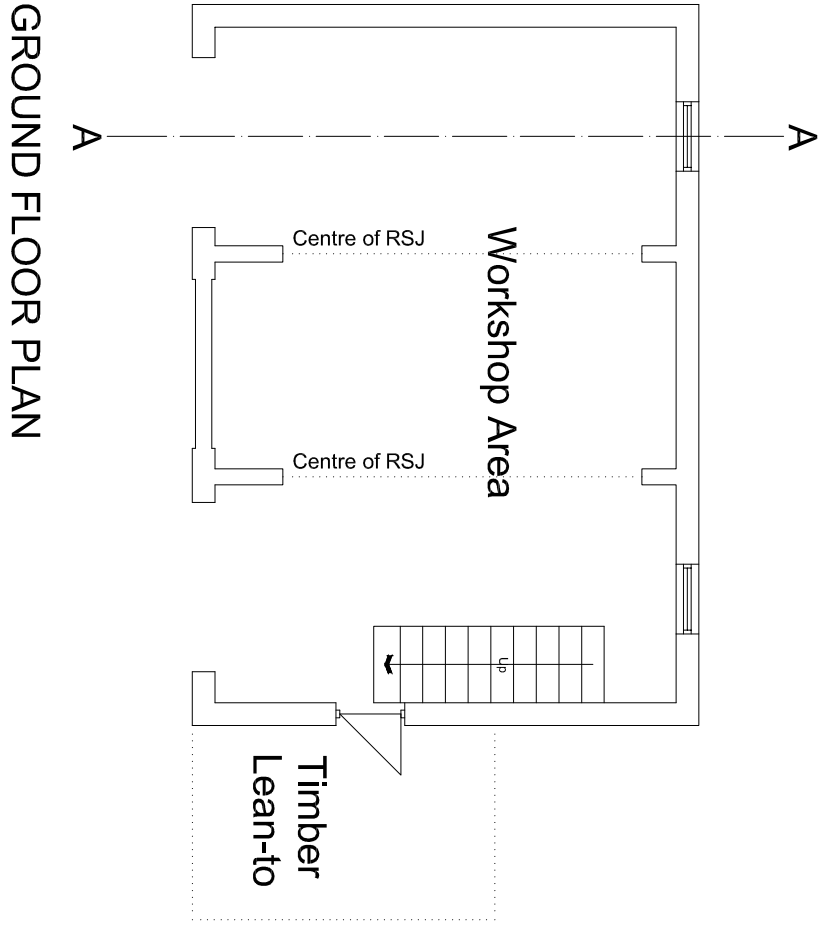

LINE OF DWELLING

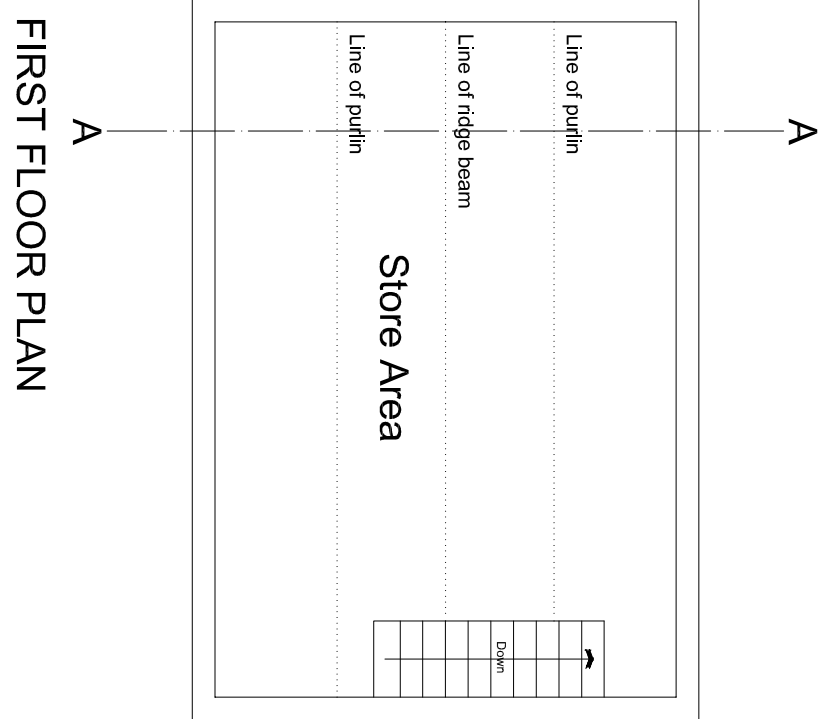

GROUND FLOOR PLAN

FIRST FLOOR PLAN

Company Registration Number: 09898149 – Company
Registered in England and Wales
paul@paulmatthewsarchitectural.co.uk
www.paulmatthewsarchitectural.co.uk


Molkin Form
Brow Lane
Holmfirth
HD9 2RJ
07946872499

Project
Erection of Extension to Existing Garage at Lee
Royd Lodge, North Lane, Cawthorne, Barnsley,
S75 4AH
Client

Mr & Mrs G Lee

Existing Site Plan, Floor Plan, Roof
Plan, Elevations & Section

scale 1:100 date 07/18 sheet size A4 dwg. no. 18/418/03

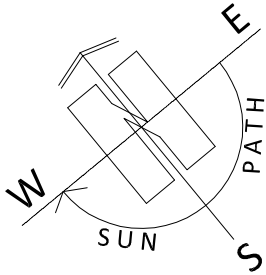

1:100

