




SITE LOCATION PLAN
NORTH
0 10 20 30 40 50
METRES
SCALE 1:1250

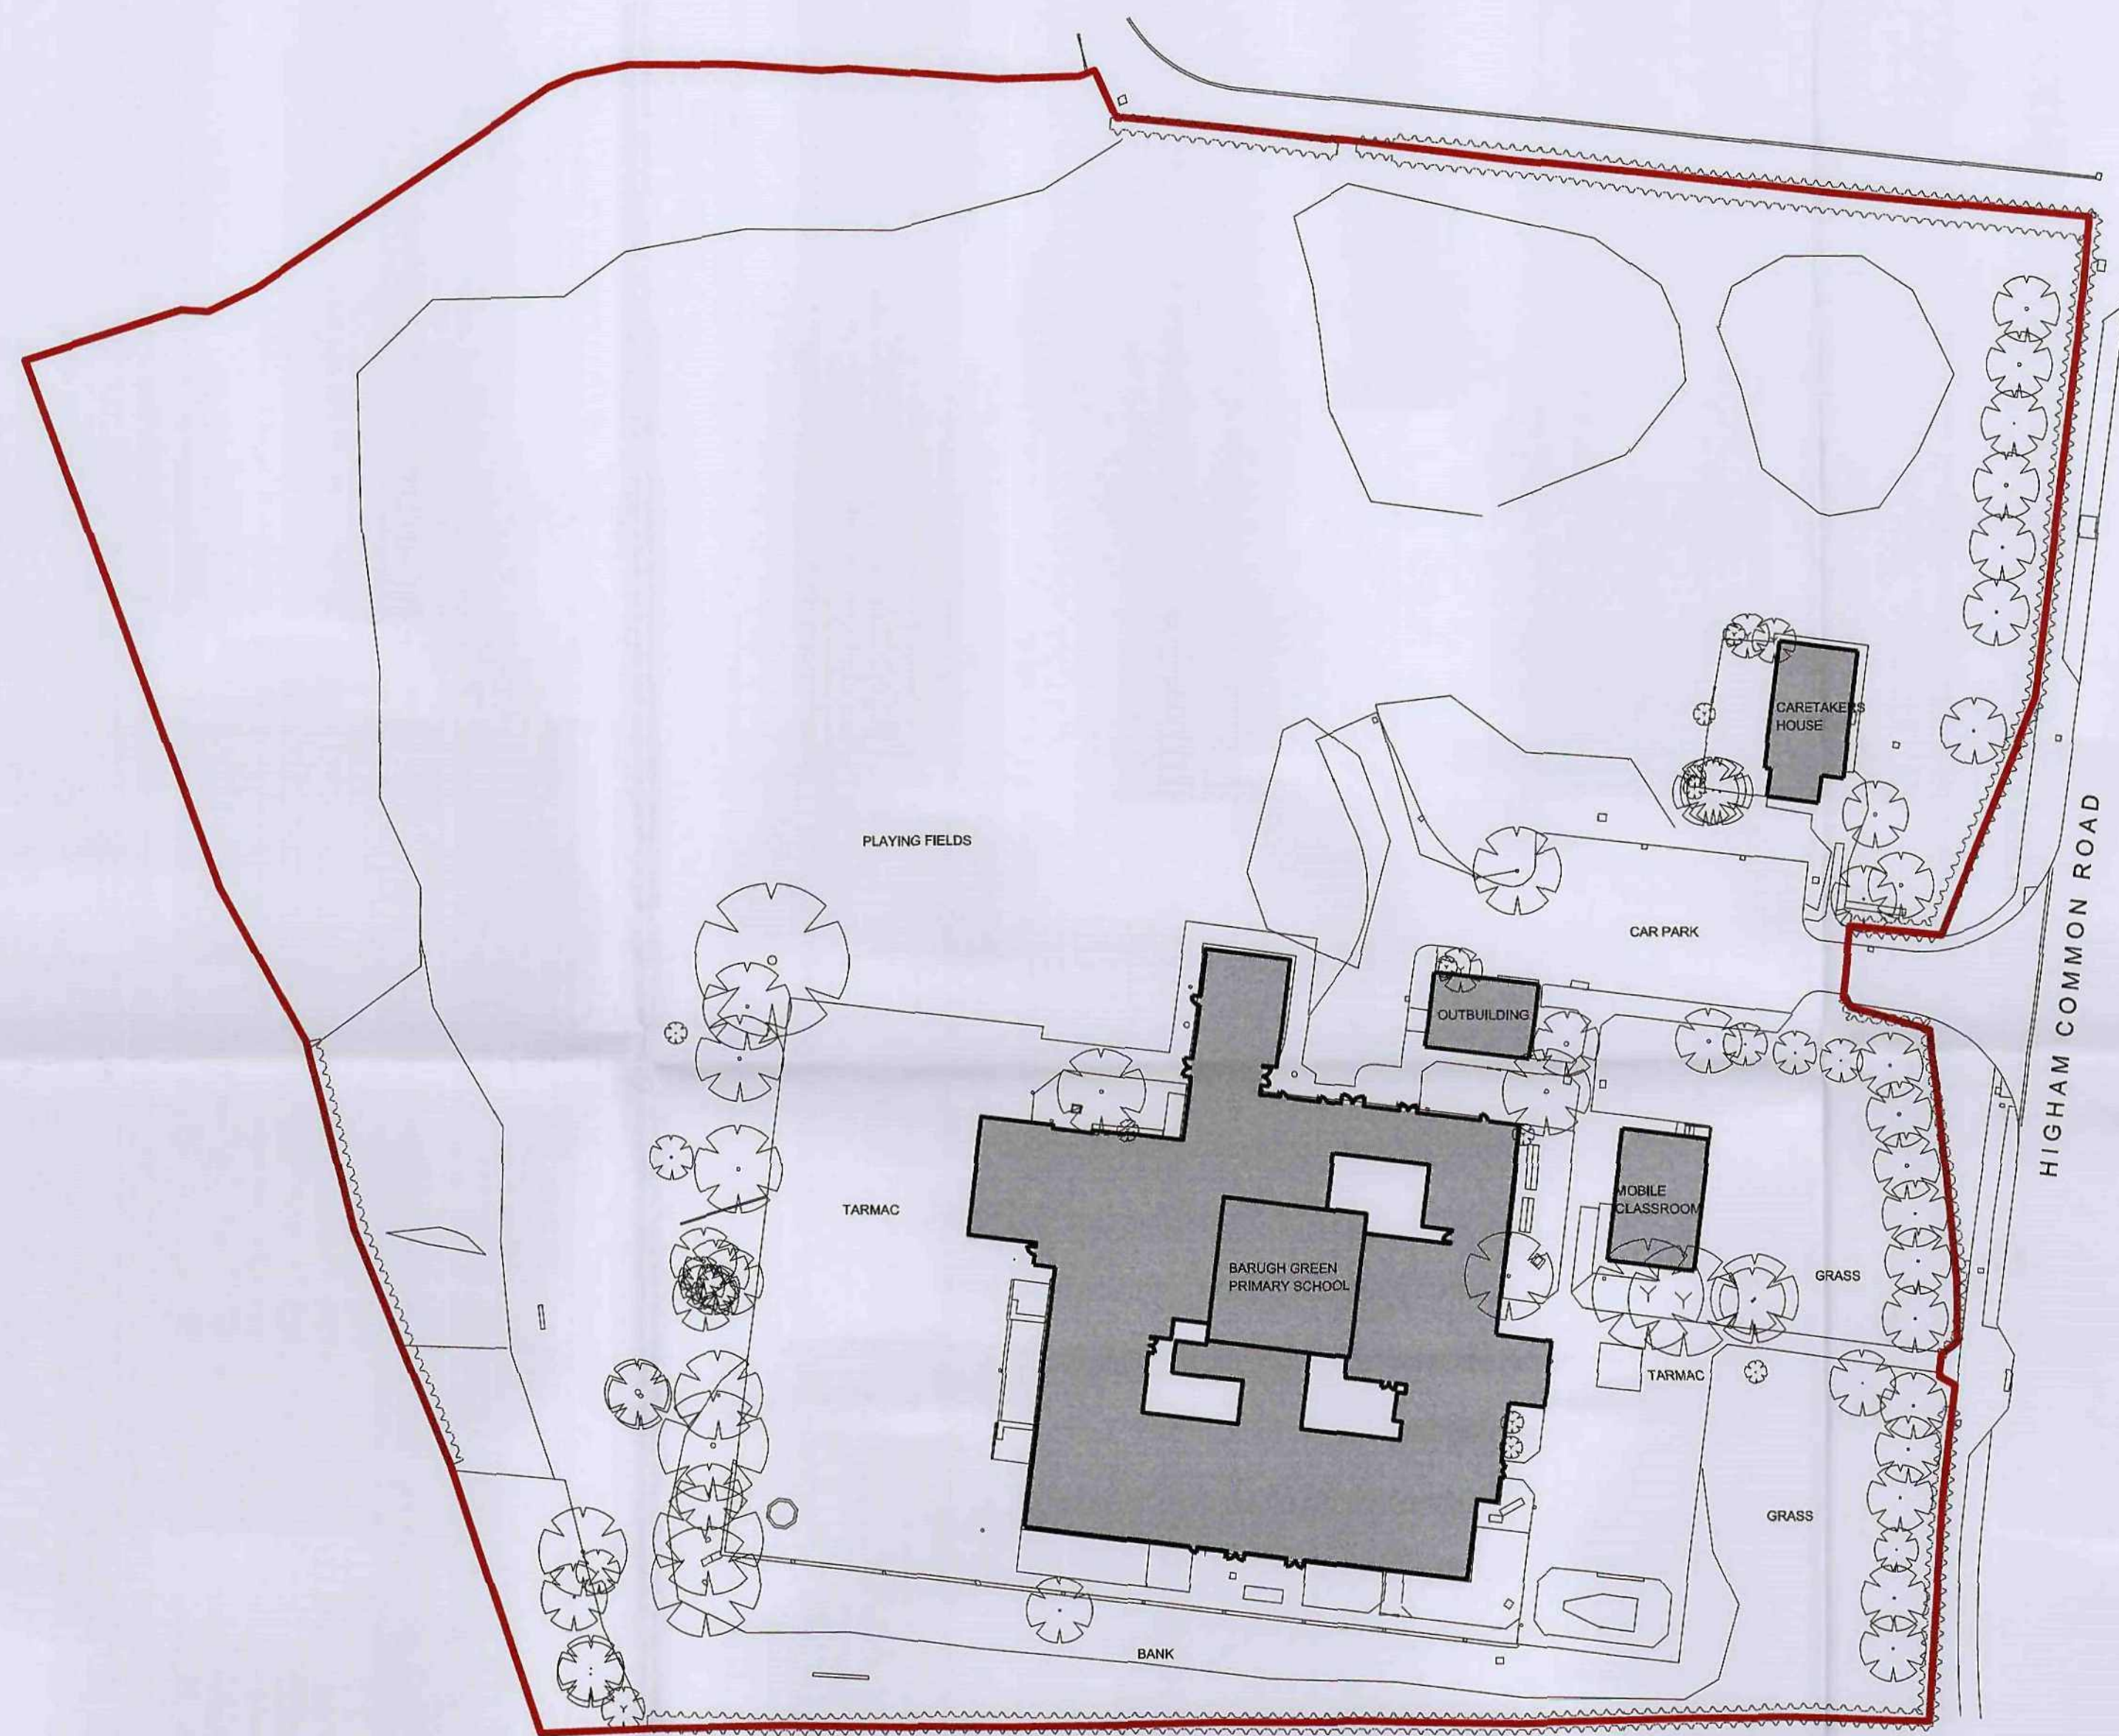

SITE LOCATION PLAN
NORTH
0 5 10 15 20 25
METRES
SCALE 1:500

SITE AREA: 2.25 HECTARES

NOTES:
- THIS DRAWING IS COPYRIGHT
- DO NOT SCALE DIMENSIONS FROM DRAWING
- ANY DISCREPANCIES ON DRAWING TO BE REPORTED TO NIGHTINGALE ASSOCIATES
- DO NOT MODIFY DRAWING
- USE DRAWING ONLY FOR PURPOSE(S) ISSUED

No Design Risk Register

Rev	Date	Revision Notes
Client / Contractor		




NIGHTINGALE architects
associates
www.nightingaleassociates.com

Project
BARUGH GREEN PRIMARY SCHOOL


Drawing Title
LOCATION PLAN
SITE

Job No 10069	Date 17/12/09	Scale@A1 AS NOTED
Status		


Origin	Zone	Level	Type	Content	Sequential	Rev
AR	-	-	PL	-	001	-

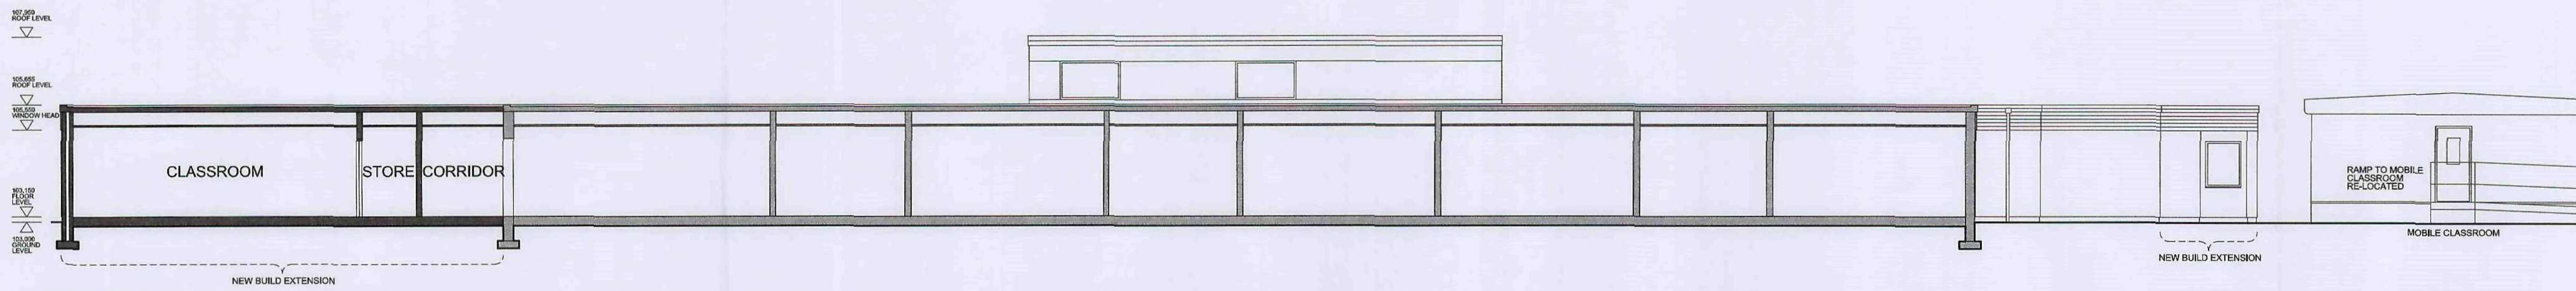

SECTION A-A
SOUTH

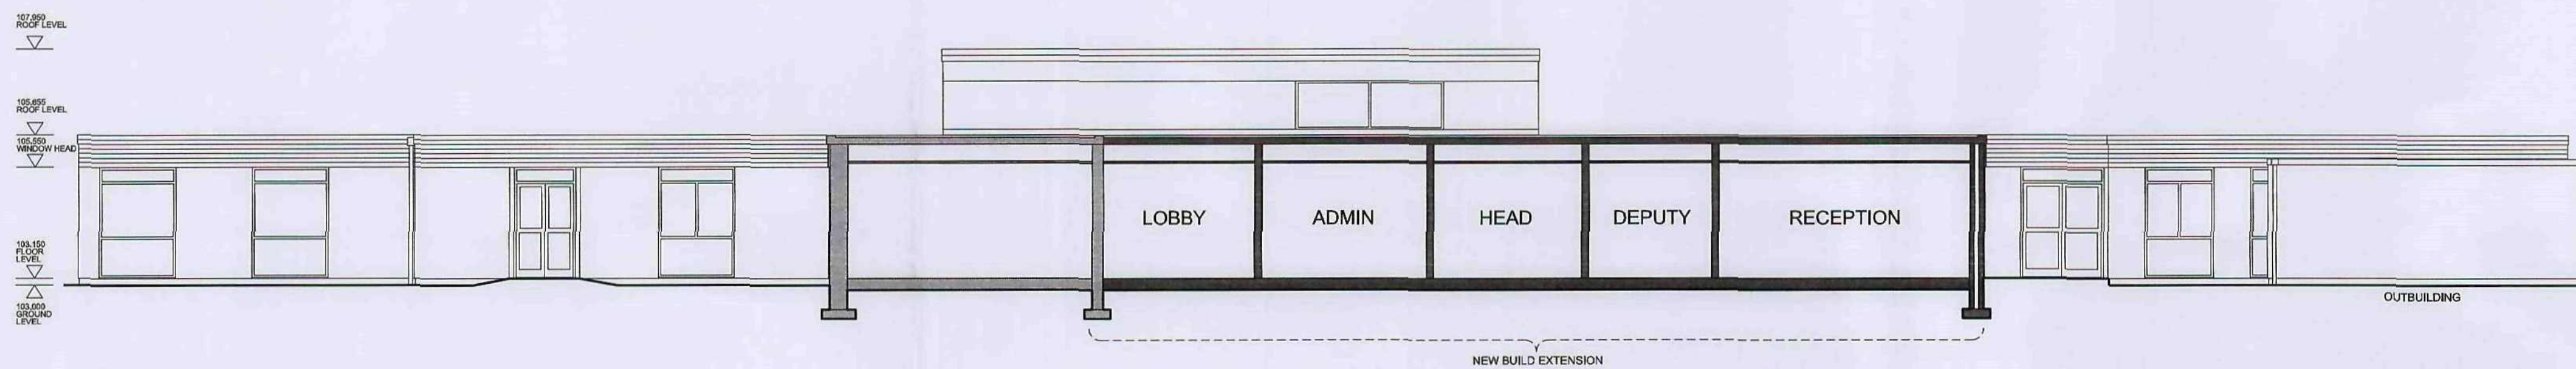

SECTION B-B
EAST

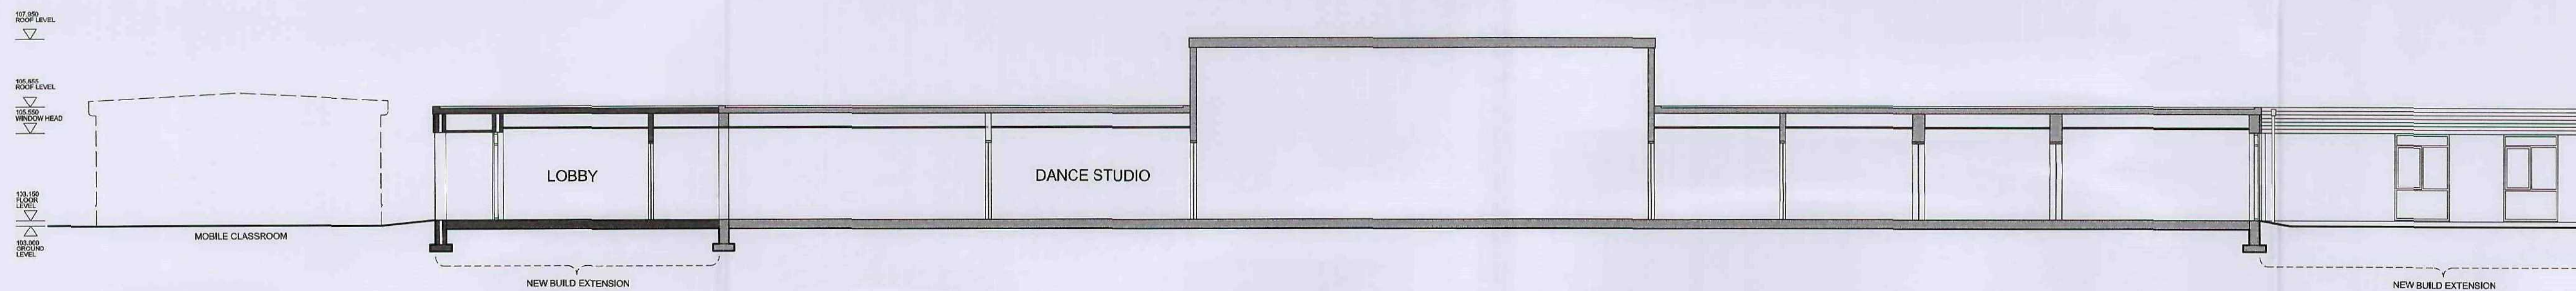

SECTION C-C
NORTH




SECTION D-D
WEST

SECTION E-E
NORTH

0 1 2 3 4 5
METRES
SCALE 1:100

- NOTES:
- THIS DRAWING IS COPYRIGHT
 - DO NOT SCALE DIMENSIONS FROM DRAWING
 - ANY DISCREPANCIES ON DRAWING TO BE REPORTED TO NIGHTINGALE ASSOCIATES
 - DO NOT MODIFY DRAWING
 - USE DRAWING ONLY FOR PURPOSE(S) ISSUED

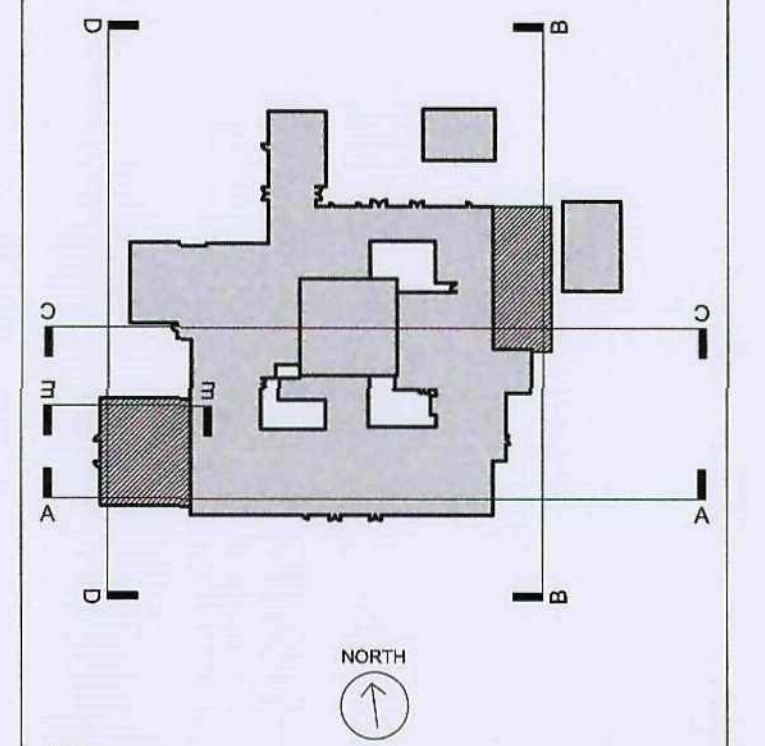

KEY:

EXISTING SECTION

PROPOSED SECTION

No Design Risk Register

Rev Date Revision Notes
Client / Contractor


NIGHTINGALE architects
associates ■■■■ www.nightingaleassociates.com

Project
BARUGH GREEN PRIMARY SCHOOL


Drawing Title
SECTIONS
PROPOSED

Job No 10069 Date 17/12/09 Scale A1 1:100
Status


Drawing No					Rev
Origin	Zone	Level	Type	Content	Sequential
AR	-	-	SE	-	009

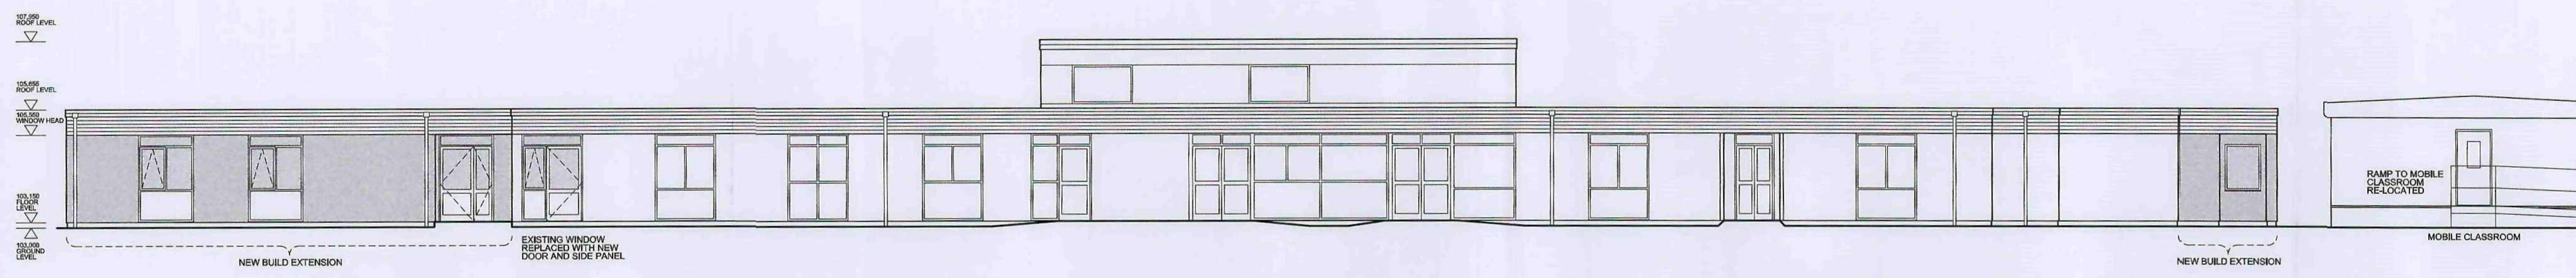

ELEVATION 1
SOUTH

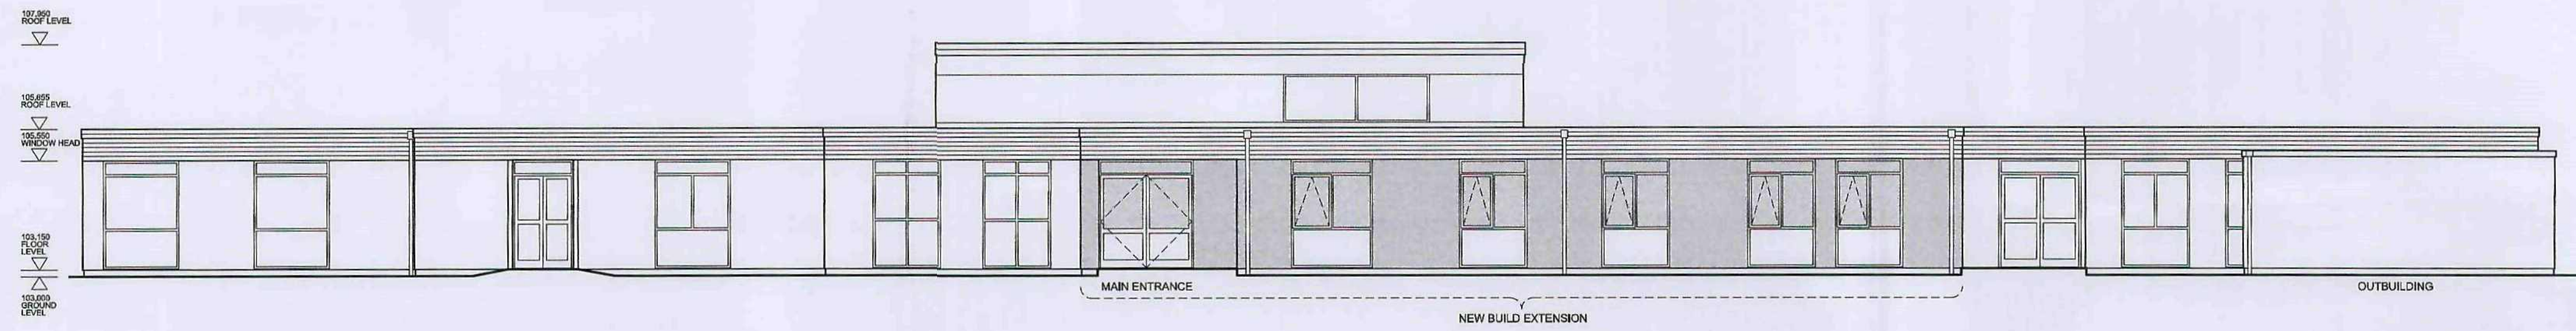

ELEVATION 2
EAST

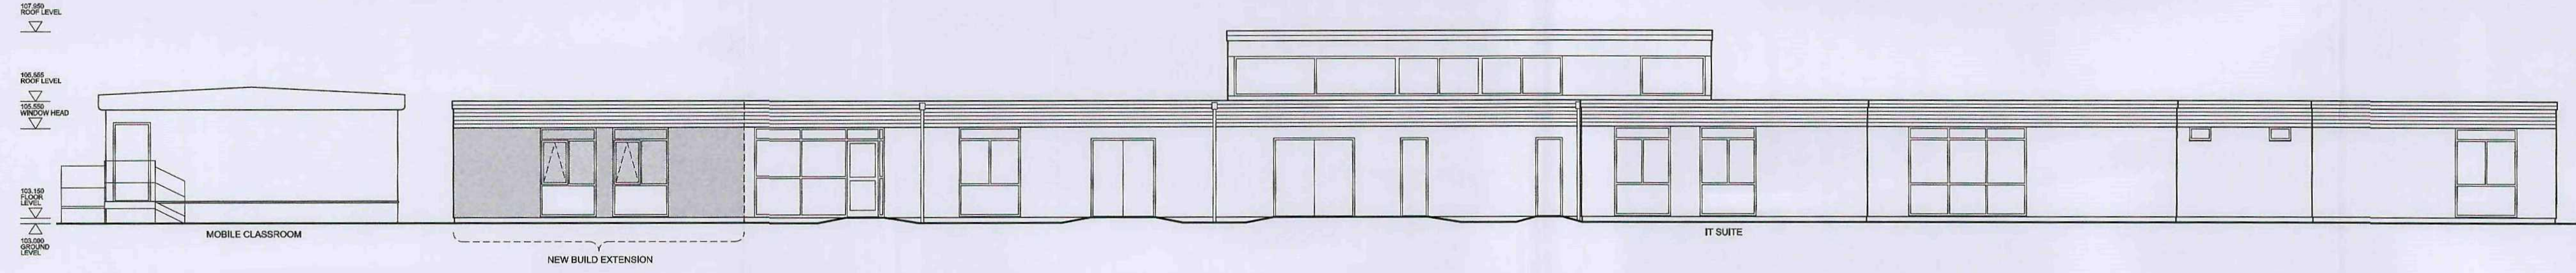


ELEVATION 3
NORTH



ELEVATION 4
WEST

0 1 2 3 4 5
METRES
SCALE 1:100

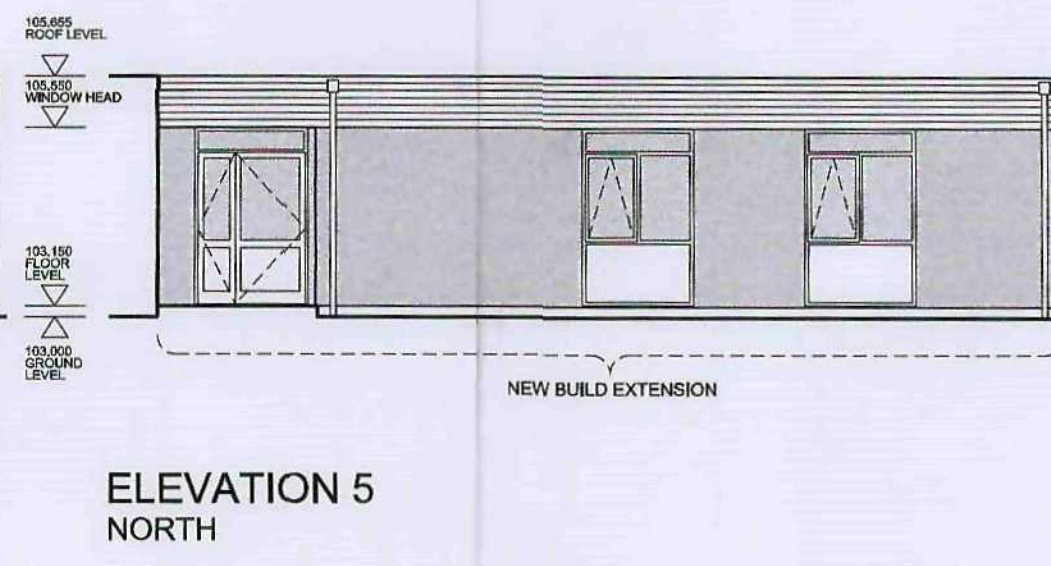

ELEVATION 5
NORTH

EXTERNAL WALLS
CONCRETE BLOCK CAVITY WALLS WITH SMOOTH RENDER FINISH, COLOUR OFF-WHITE.
MINIMUM THREE COURSES OF BLUE/ GREY BRICK ON EXTERNAL LEAF FROM EXTERNAL GROUND LEVEL TO LOWER EDGE OF RENDER.

WINDOWS AND EXTERNAL DOORS
THERMALLY-BROKEN ALUMINIUM-FRAMED DOUBLE-GLAZED WINDOWS AND EXTERNAL DOORS.
POLYESTER POWDER COATED FINISH TO FRAMES, COLOUR DARK GREY, GREY ANTI-SUN TINT TO GLASS.
TOP-HUNG OUTWARD-OPENING LIGHTS, WHERE INDICATED.
SOLID INSULATED ALUMINIUM FACED INFILL PANELS, WHERE INDICATED, COLOUR MEDIUM GREY.

ROOF FASCIAS
100X18mm TREATED SOFTWOOD TONGUE-AND-GROOVE BOARDING WITH PAINT FINISH, COLOUR MEDIUM GREY.

NOTES:

- THIS DRAWING IS COPYRIGHT
- DO NOT SCALE DIMENSIONS FROM DRAWING
- ANY DISCREPANCIES ON DRAWING TO BE REPORTED TO NIGHTINGALE ASSOCIATES
- DO NOT MODIFY DRAWING
- USE DRAWING ONLY FOR PURPOSE(S) ISSUED

KEY PLAN

DESIGN RISK REGISTER

No	Design Risk Register

REVISIONS

Rev	Date	Revision Notes

CLIENT / CONTRACTOR

Client / Contractor

NIGHTINGALE architects
associates ■■■■■ www.nightingaleassociates.com

Project
BARUGH GREEN PRIMARY SCHOOL


Drawing Title
ELEVATIONS
PROPOSED

Job No	Date	Scale
10069	09/12/09	A1 1:100

Status


Drawing No	Origin	Zone	Level	Type	Content	Sequential	Rev
AR	-	-	EL	-	008	-	-

107.850
ROOF LEVEL
▽
106.850
ROOF LEVEL
▽
106.850
WINDOW HEAD
▽
105.150
FLOOR LEVEL
▽
105.000
GROUND LEVEL
▽

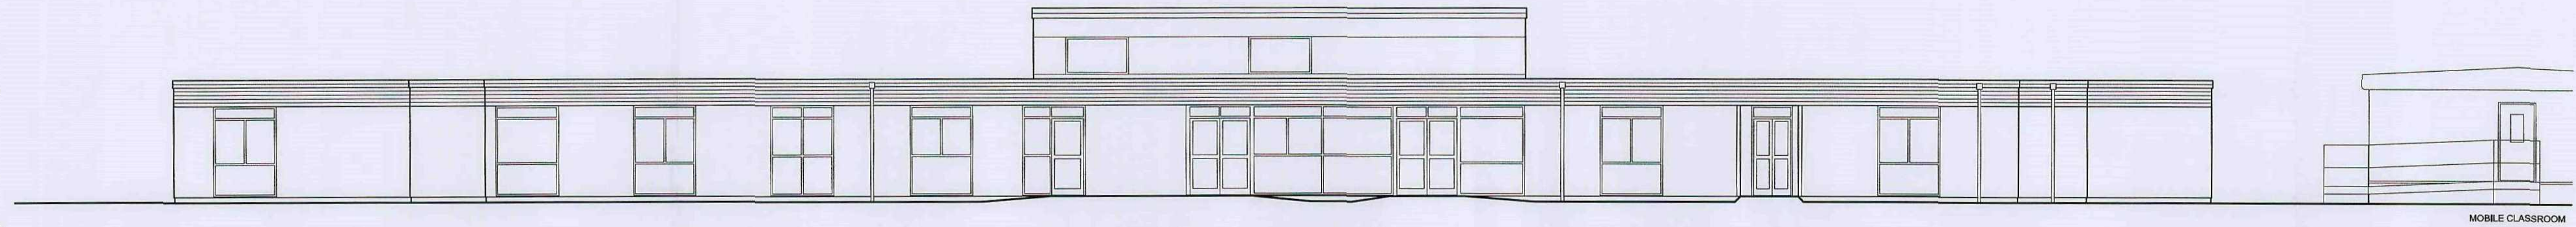

ELEVATION 1
SOUTH

107.850
ROOF LEVEL
▽
106.850
ROOF LEVEL
▽
106.850
WINDOW HEAD
▽
105.150
FLOOR LEVEL
▽
105.000
GROUND LEVEL
▽

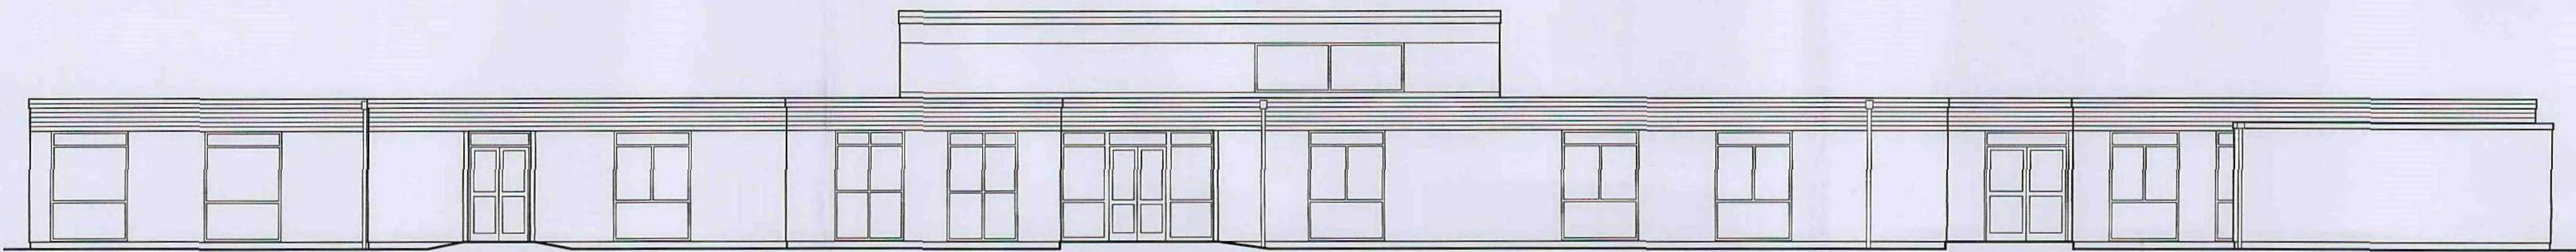


MAIN ENTRANCE

OUTBUILDING

ELEVATION 2
EAST

107.850
ROOF LEVEL
▽
106.850
ROOF LEVEL
▽
106.850
WINDOW HEAD
▽
105.150
FLOOR LEVEL
▽
105.000
GROUND LEVEL
▽

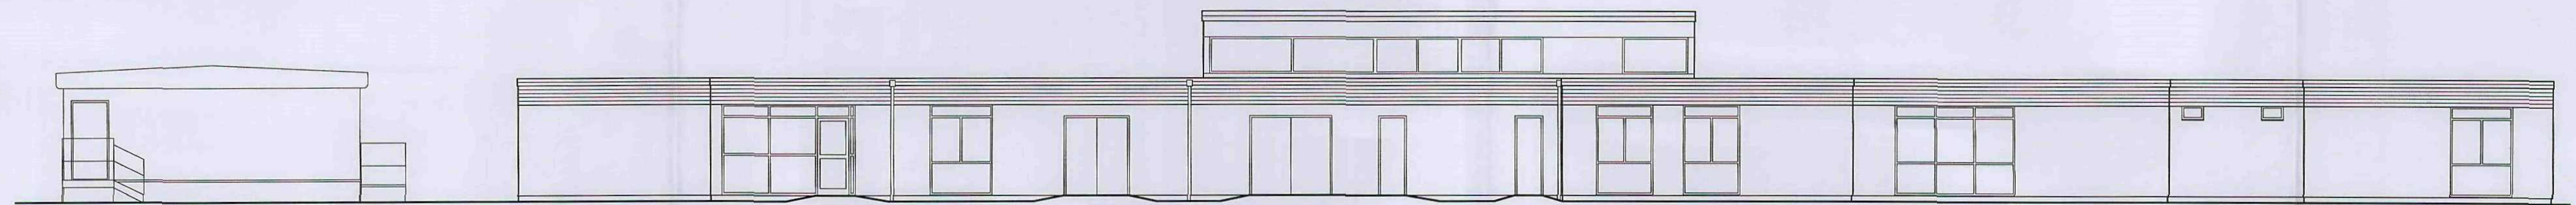


MOBILE CLASSROOM

IT SUITE

ELEVATION 3
NORTH

107.850
ROOF LEVEL
▽
106.850
ROOF LEVEL
▽
106.850
WINDOW HEAD
▽
105.150
FLOOR LEVEL
▽
105.000
GROUND LEVEL
▽

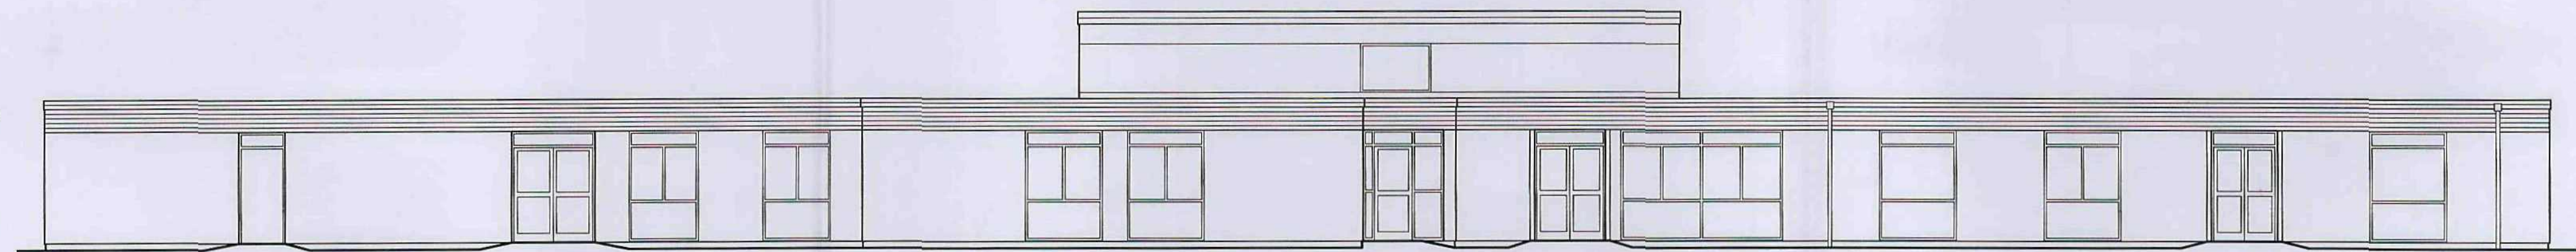


ELEVATION 4
WEST

0 1 2 3 4 5
METRES
SCALE 1:100

NOTES:
• THIS DRAWING IS COPYRIGHT
• DO NOT SCALE DIMENSIONS FROM DRAWING
• ANY DISCREPANCIES ON DRAWINGS TO BE REPORTED TO NIGHTINGALE ASSOCIATES
• DO NOT MODIFY DRAWING
• USE DRAWING ONLY FOR PURPOSE(S) ISSUED

KEY PLAN

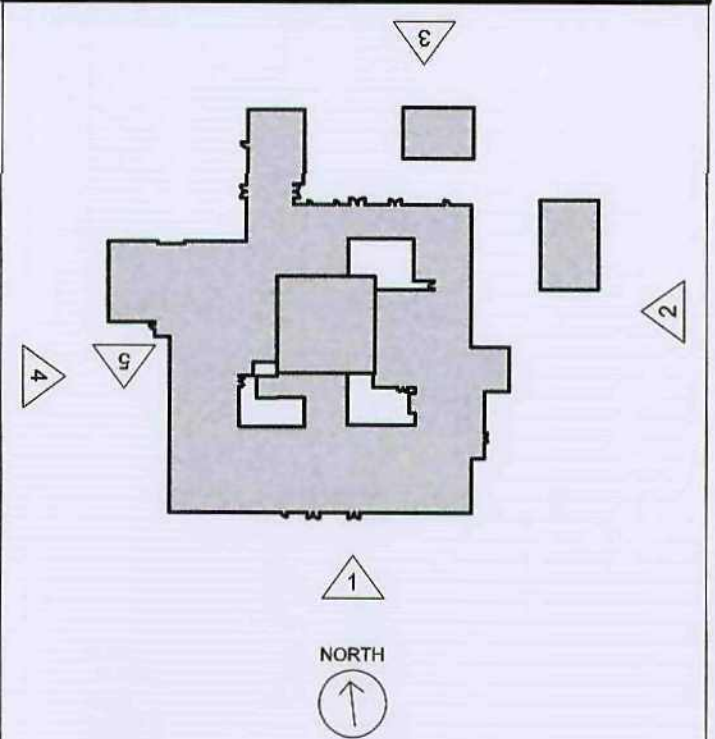

No Design Risk Register

Rev Date Revision Notes
Client / Contractor

NIGHTINGALE architects
associates ■■■■■ www.nightingaleassociates.com


Project
BARUGH GREEN PRIMARY SCHOOL

Drawing Title
EXISTING
ELEVATIONS

Job No 10069 Date 09/12/09 Scale@A1 1:100
Status

Drawing No						Rev
Origin	Zone	Level	Type	Content	Sequential	
AR	-	-	EL	-	007	-

• ANY DESIGN
• DO NOT MODIFY DRAWING
• USE DRAWING ONLY FOR PURPOSE(S) ISSUED

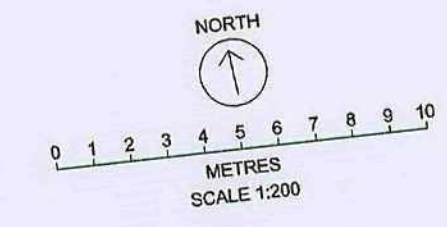

HIGHAM COMMON ROAD

CARETAKERS HOUSE

CAR PARK

OUTBUILDING

MOBILE CLASSROOM

BARUGH GREEN PRIMARY SCHOOL

PLAYING FIELDS

TARMAC

GRASS

TARMAC

GRASS

BANK

No Design Risk Register

Rev Date Revision Notes
Client / Contractor

NIGHTINGALE
associates architects
www.nightingaleassociates.com

Project
BARUGH GREEN PRIMARY SCHOOL

Drawing Title
SITE PLAN
EXISTING

Job No 10069 Date 14/12/09 Scale@A1 1:200

Drawing No					Rev
Origin	Zone	Level	Type	Content	Sequential
AR	-	-	PL	-	002

NORTH
↑
0 1 2 3 4 5 6 7 8 9 10
METRES
SCALE 1:200

No Design Risk Register

Rev Date Revision Notes
Client / Contractor

NIGHTINGALE architects
associates ■■■■ www.nightingaleassociates.com

Project
BARUGH GREEN PRIMARY SCHOOL

Drawing Title
SITE PLAN
PROPOSED

Job No 10069 Date 15/12/09 Scale@A1 1:200

Status
Drawing No
Origin Zone Level Type Content Sequential Rev
AR - - PL - 003 -

HIGHAM COMMON ROAD

CARETAKERS HOUSE

CAR PARK

OUTBUILDING

PROPOSED EXTENSION TO FRONT

MOBILE CLASSROOM

NEW 1500mm WIDE TARMAC FOOTPATH RELOCATE RAMP TO MOBILE CLASSROOM

GRASS

GRASS

BARUGH GREEN PRIMARY SCHOOL

TARMAC

PROPOSED EXTENSION TO REAR

TARMAC

PROVIDE ADDITIONAL HARD SURFACE PLAY SPACE

PLAYING FIELDS

NOTE EXISTING WINDOW REPLACED WITH NEW DOOR TO OUTSIDE (AS PART OF WINDOW REPLACEMENT CONTRACT) ADD NEW TARMAC SURFACE AND THRESHOLD

BANK