


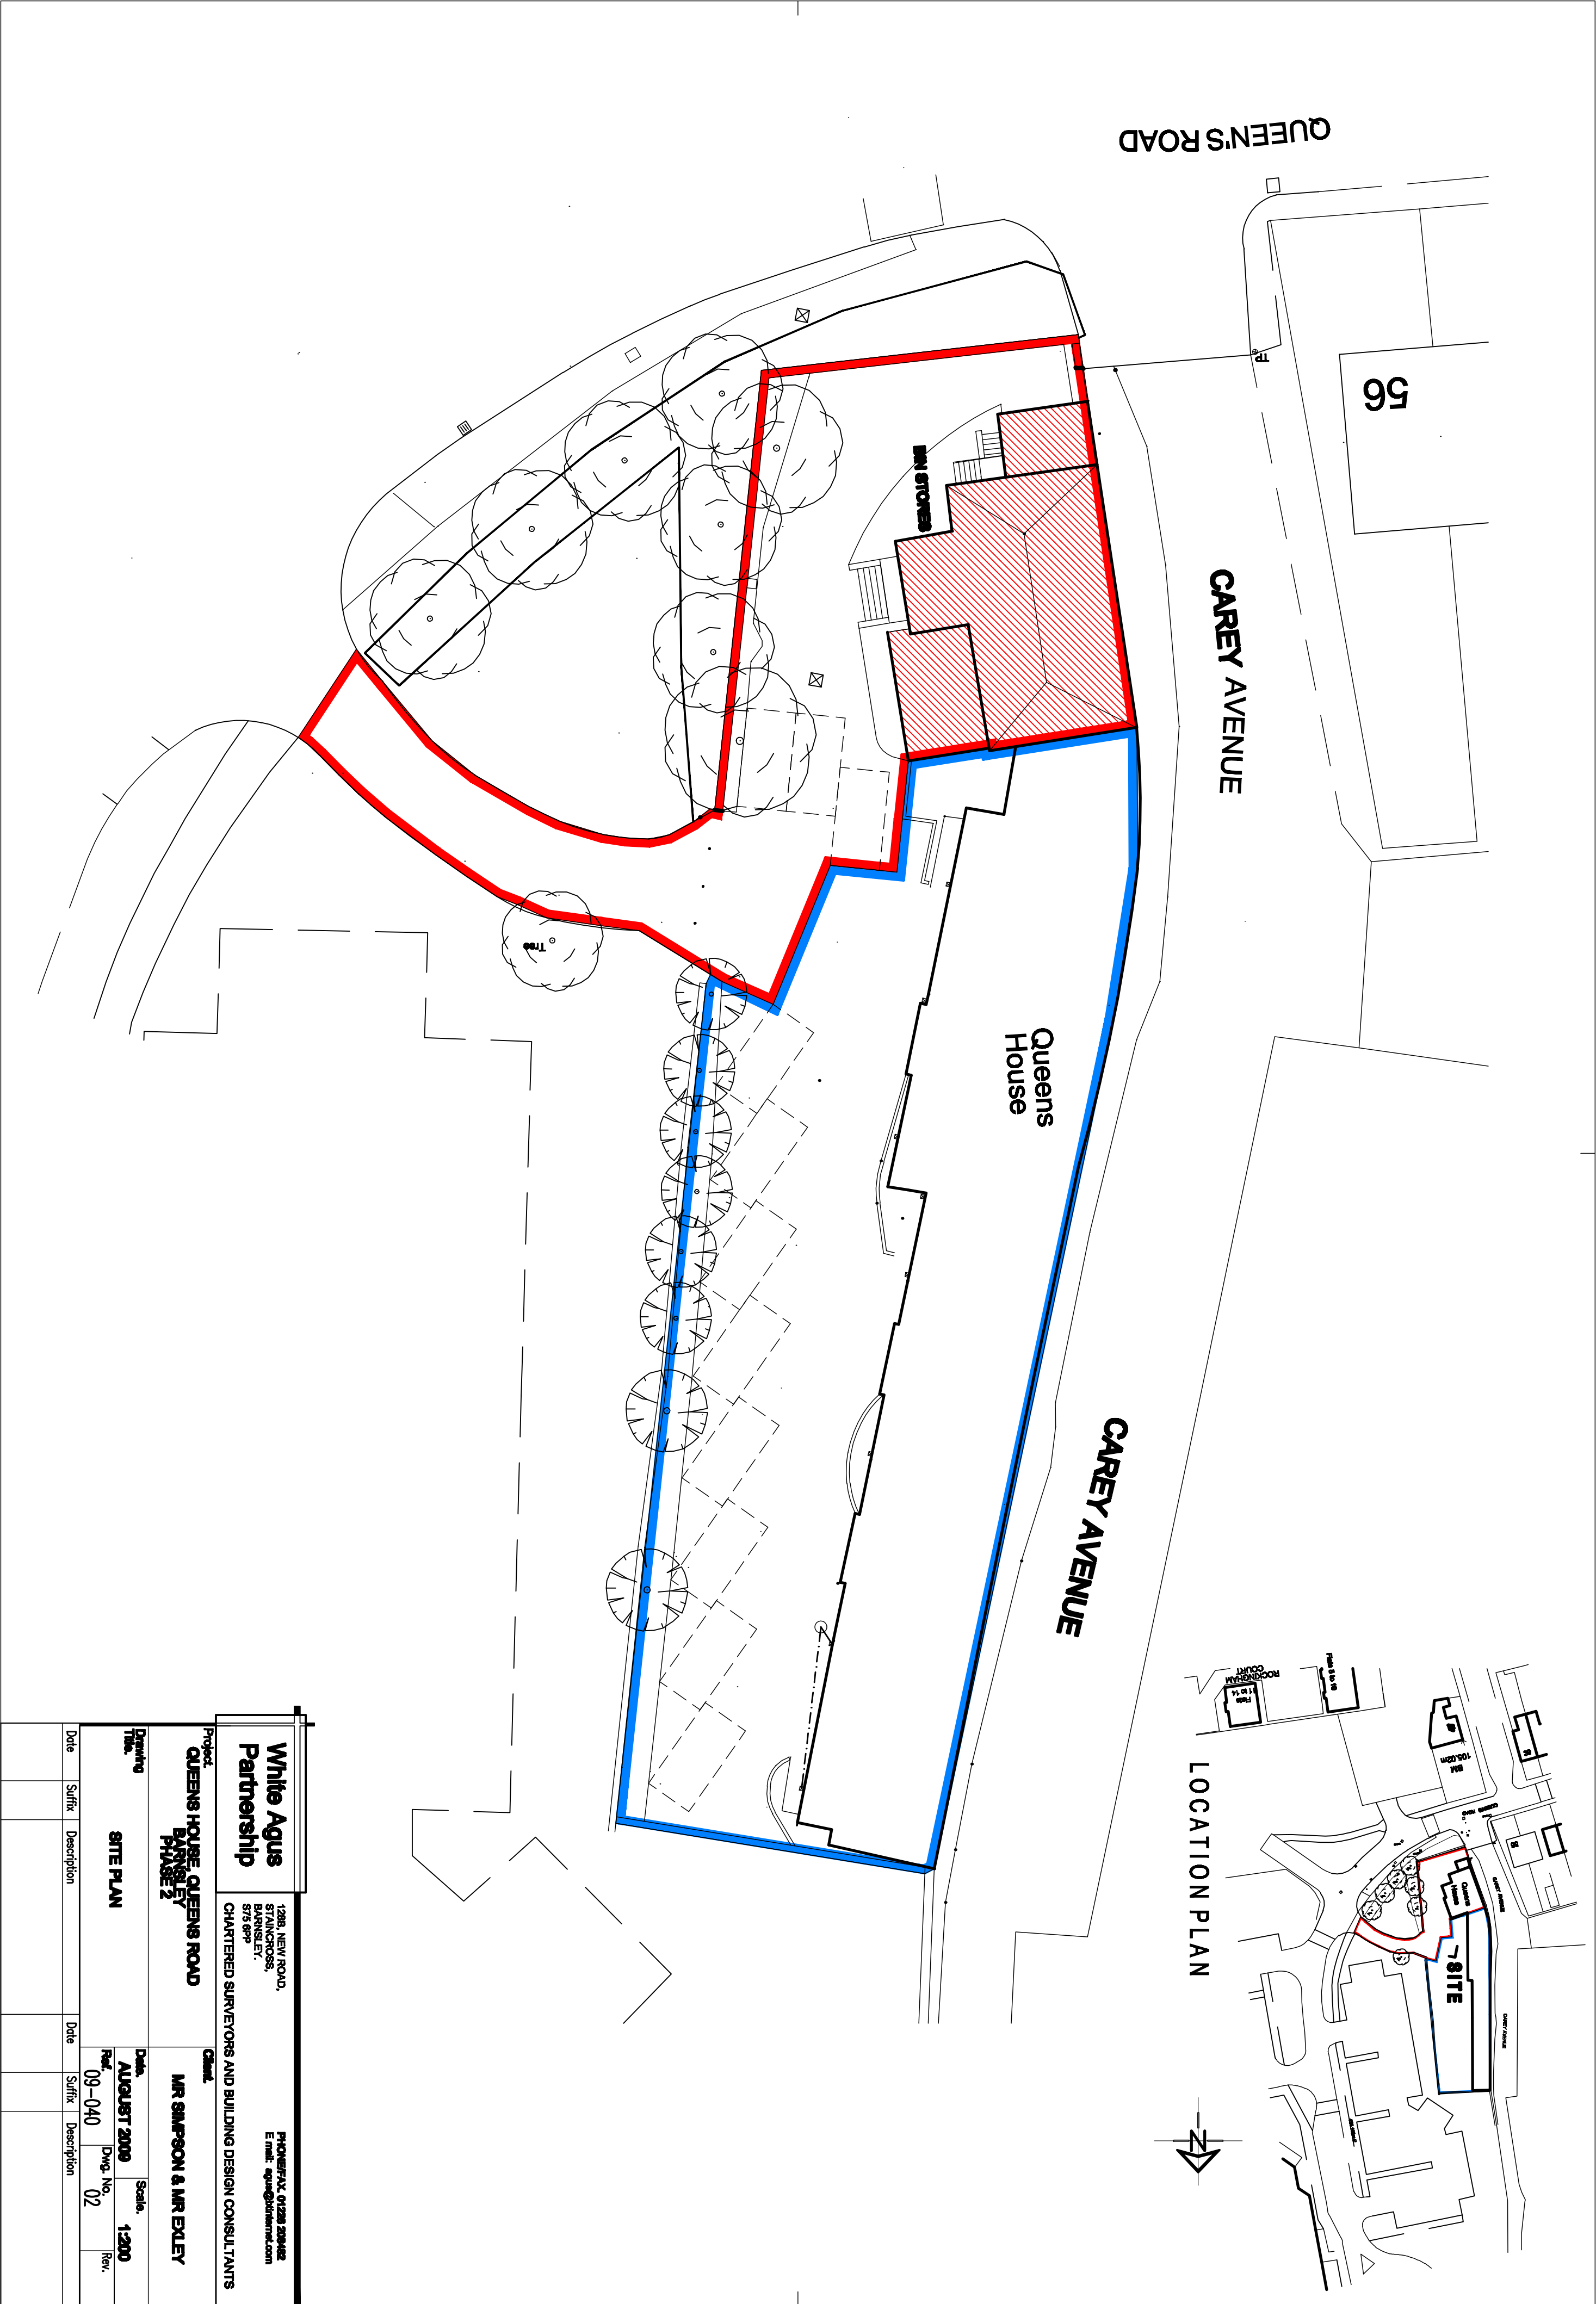

White Agus Partnership			1288, NEW ROAD, STAINCROSS, BARNLEY, S75 8PP			PHONE/FAX 01228 289482 E mail: agus@staincross.com		
Project: QUEENS HOUSE QUEENS ROAD BARNLEY PHASE 2			Client: MR SIMPSON & MR ELEY			CHARTERED SURVEYORS AND BUILDING DESIGN CONSULTANTS		
Drawing Title: SITE PLAN			Date: AUGUST 2009		Scale: 1:200			
			Ref: 09-040		Dwg. No. 02		Rev.	
Date	Suffix	Description	Date	Suffix	Description			