

Company Registration Number: 09898149 – Company
Registered in England and Wales

Project

re-development, reinstatement of dwelling and conversion of agricultural buildings forming 4 dwellings

75 4RD.


innabbs Hall Farm

Drawing Title/Issue

Proposed Elevations Plots 2 & 3



ale	date	sheet size	dwg. no.
-----	------	------------	----------

:100	11/17	A2	16/372/11
------	-------	----	-----------

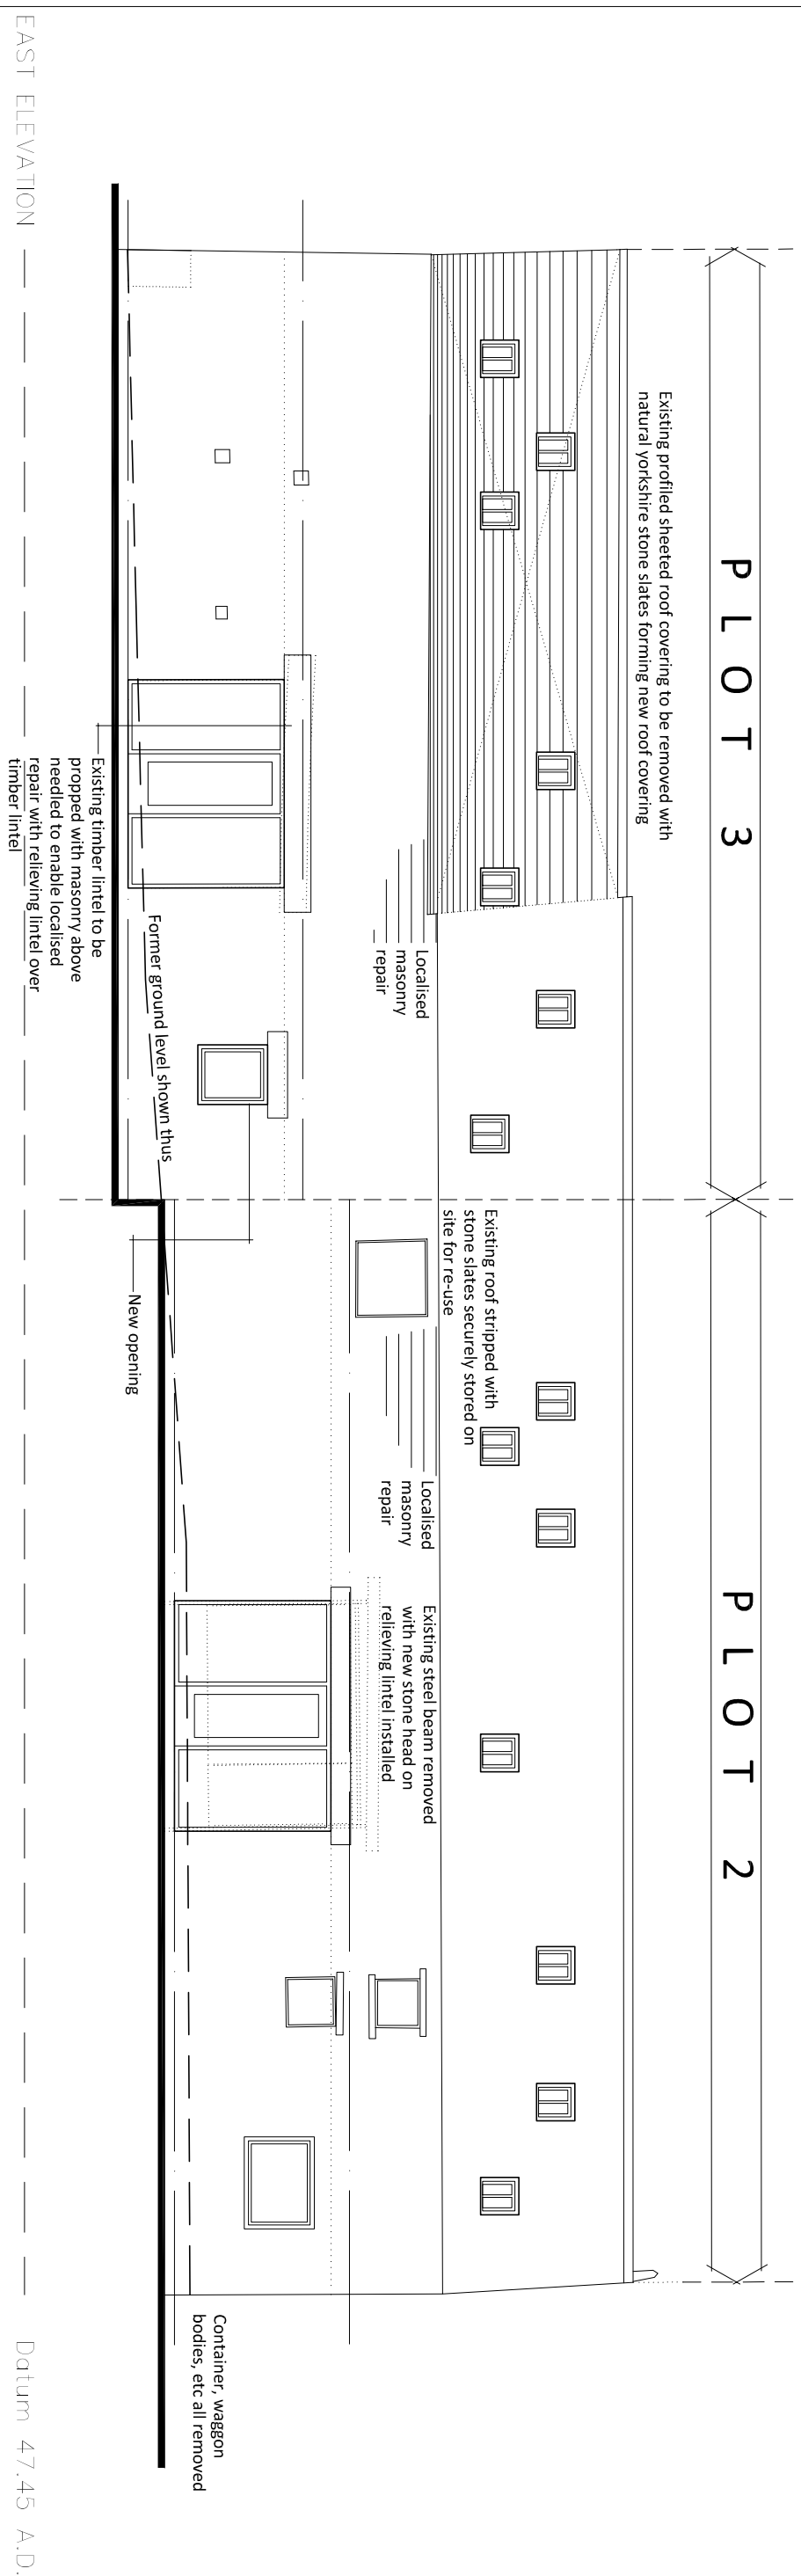

NORTH ELEVATION


Datum 47.45 A.D.

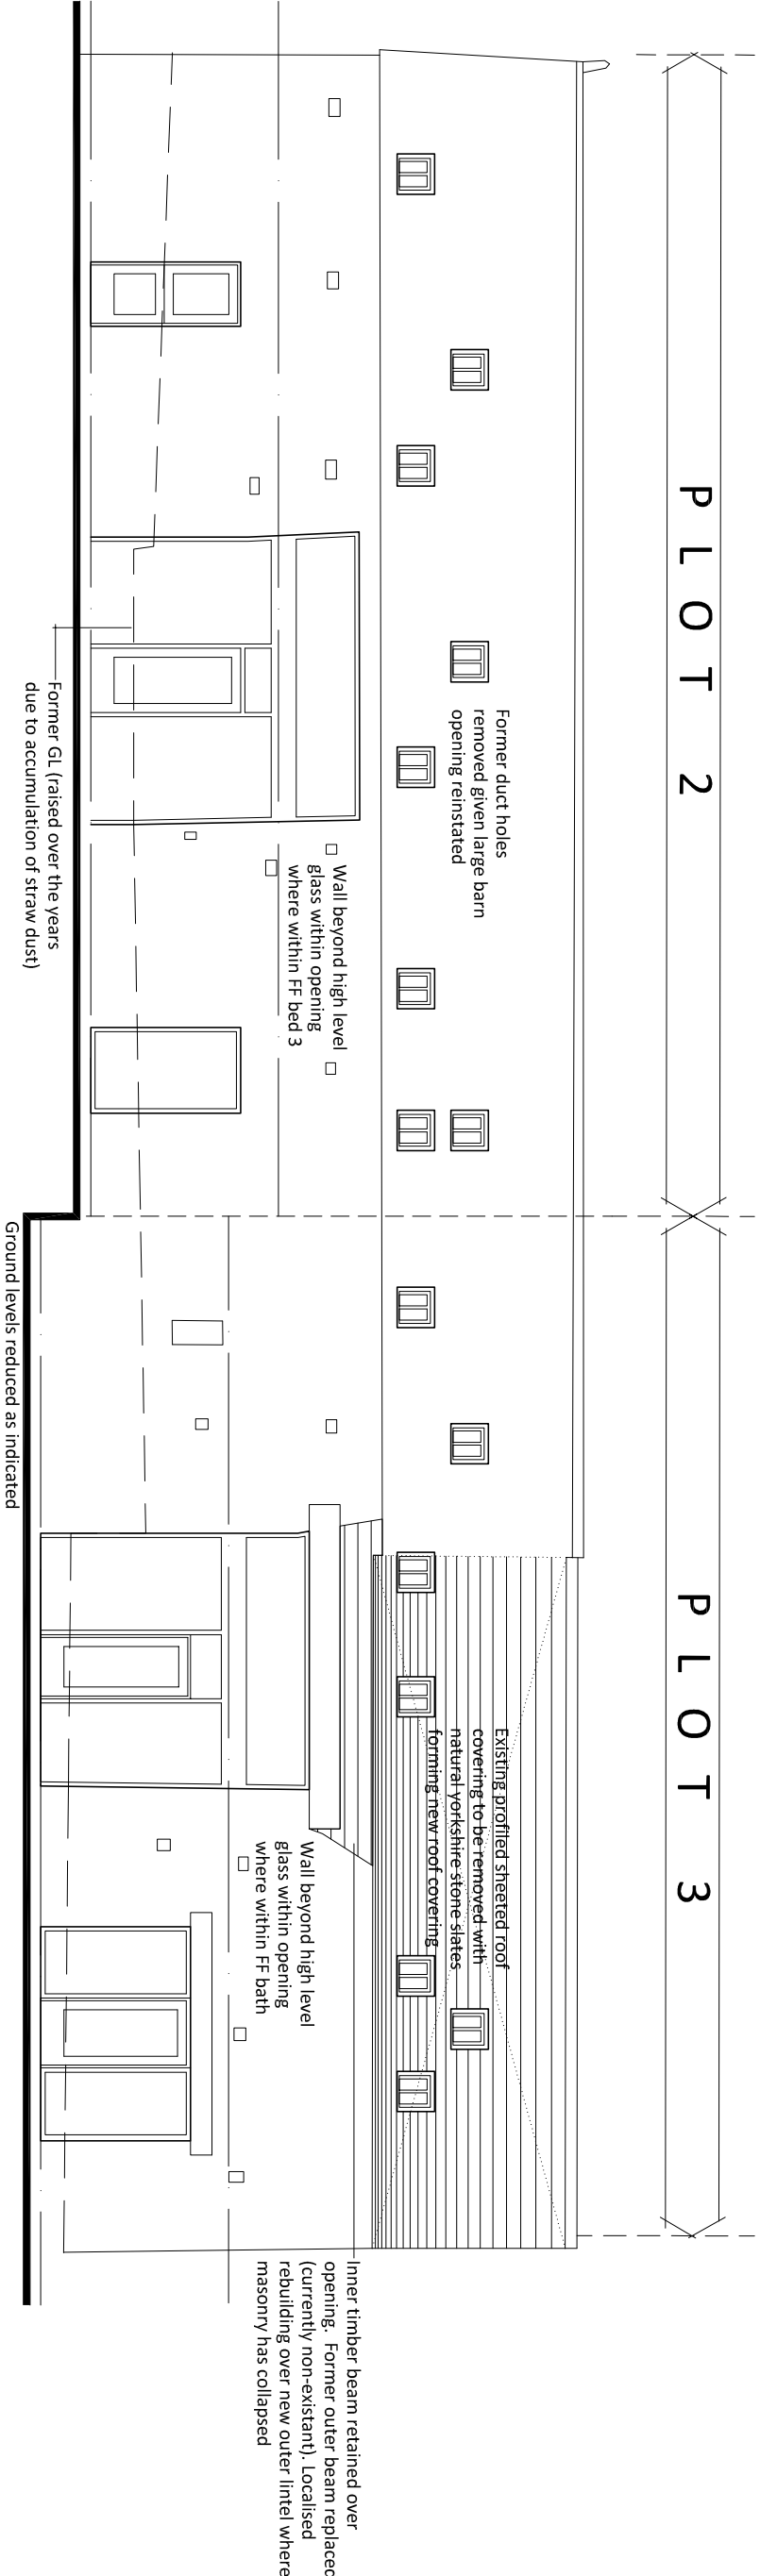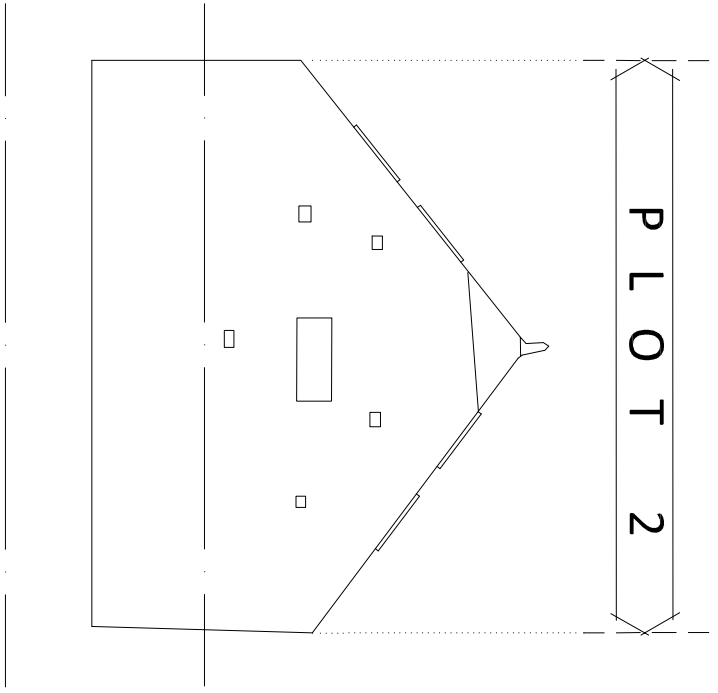

Datum 47.45 A.D.

SOUTH ELEVATION

Datum 47.45 A.D

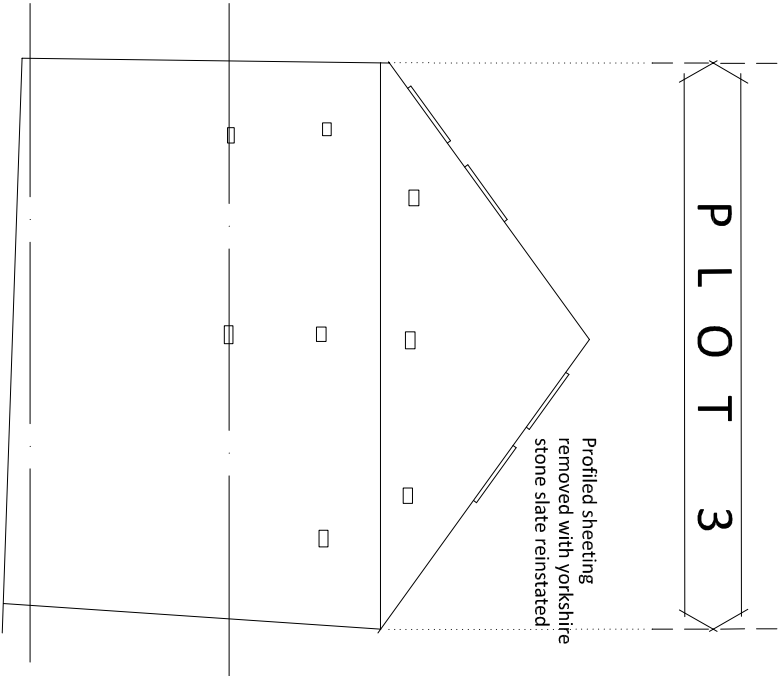

1:100

