


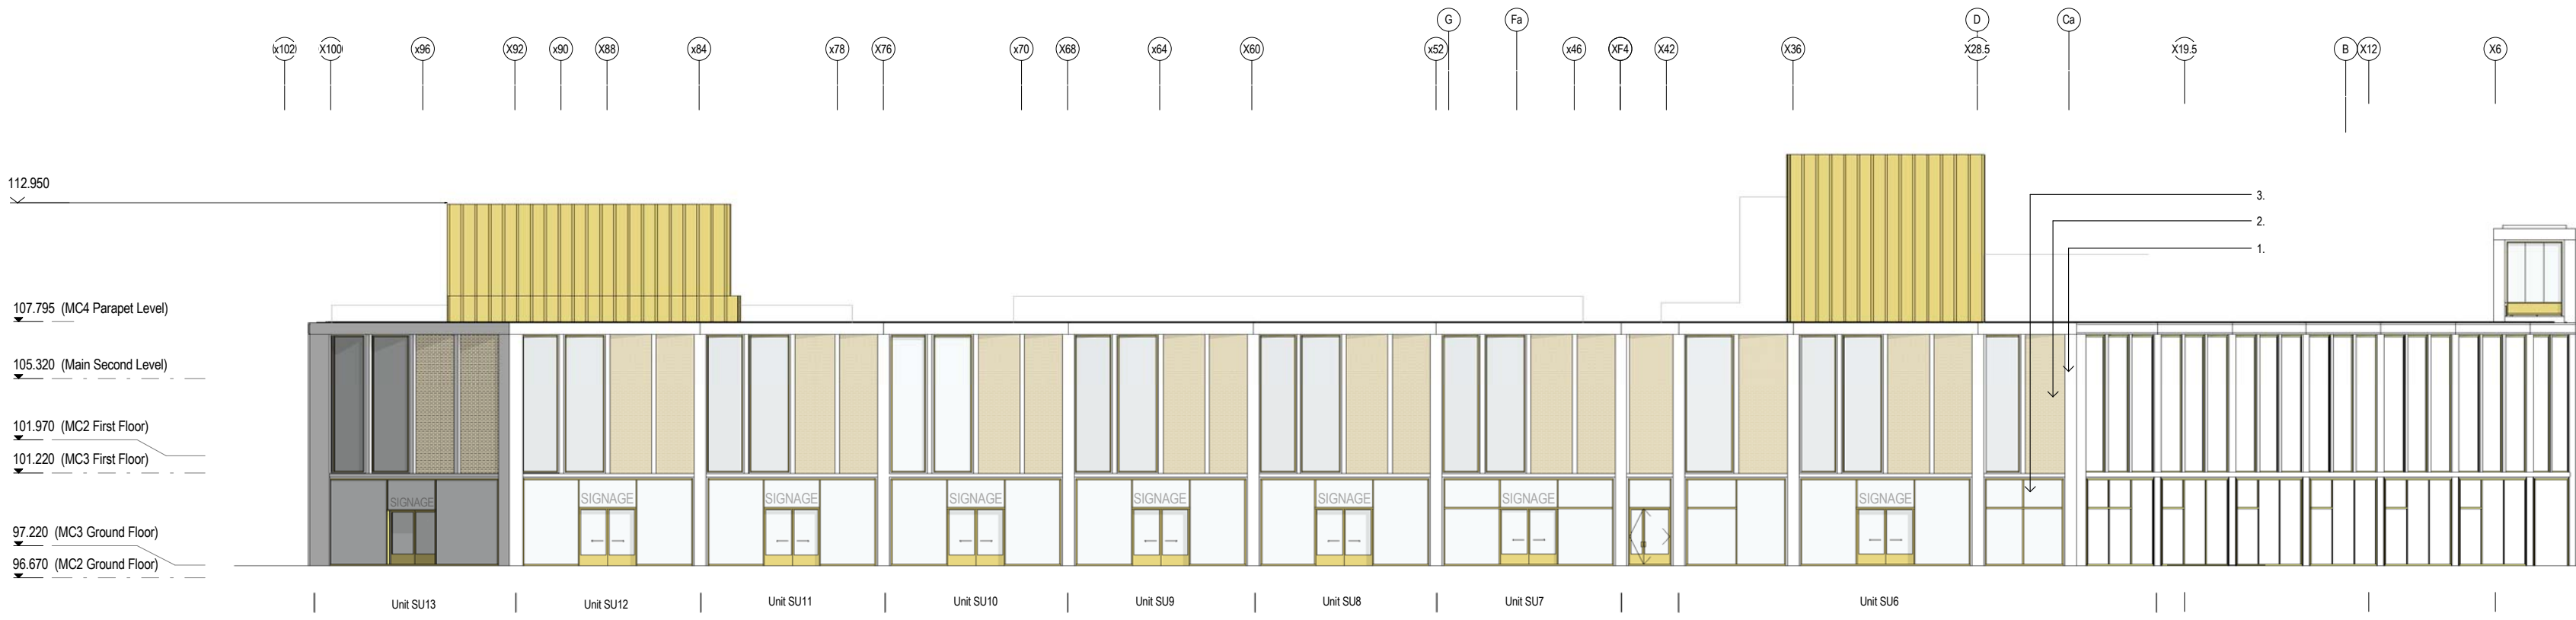


North East Elevation (New Boulevard)

1 : 250




South East Elevation (New Street)

1 : 250

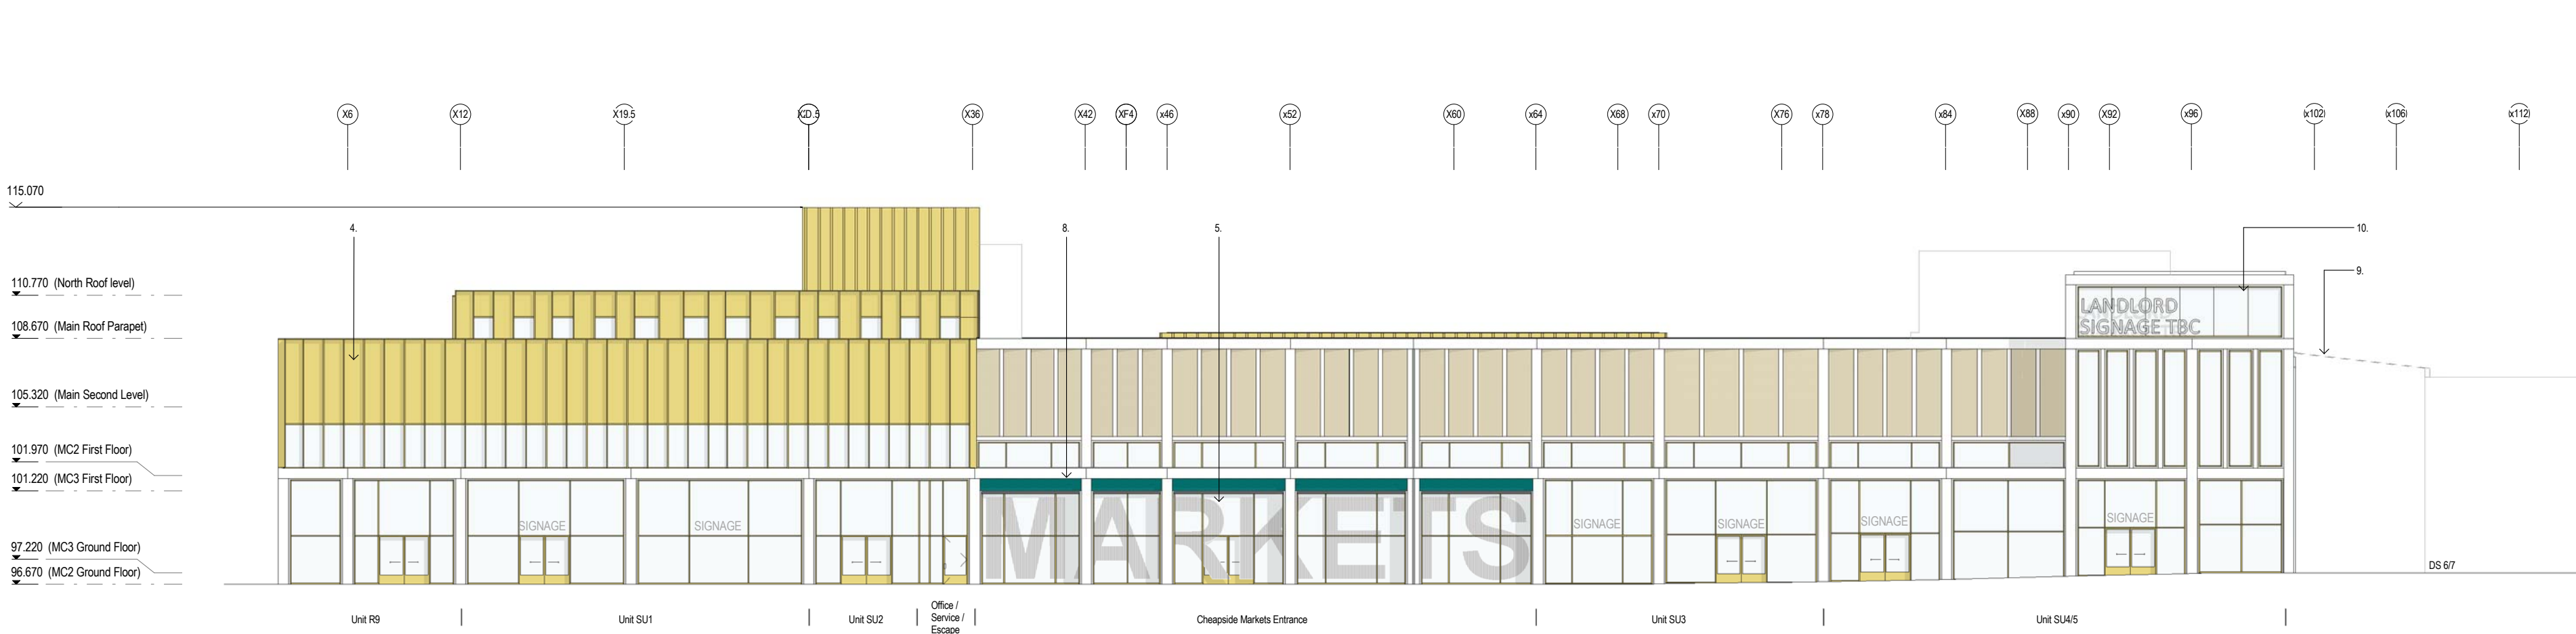

South West Elevation (Cheapside)

1 : 250

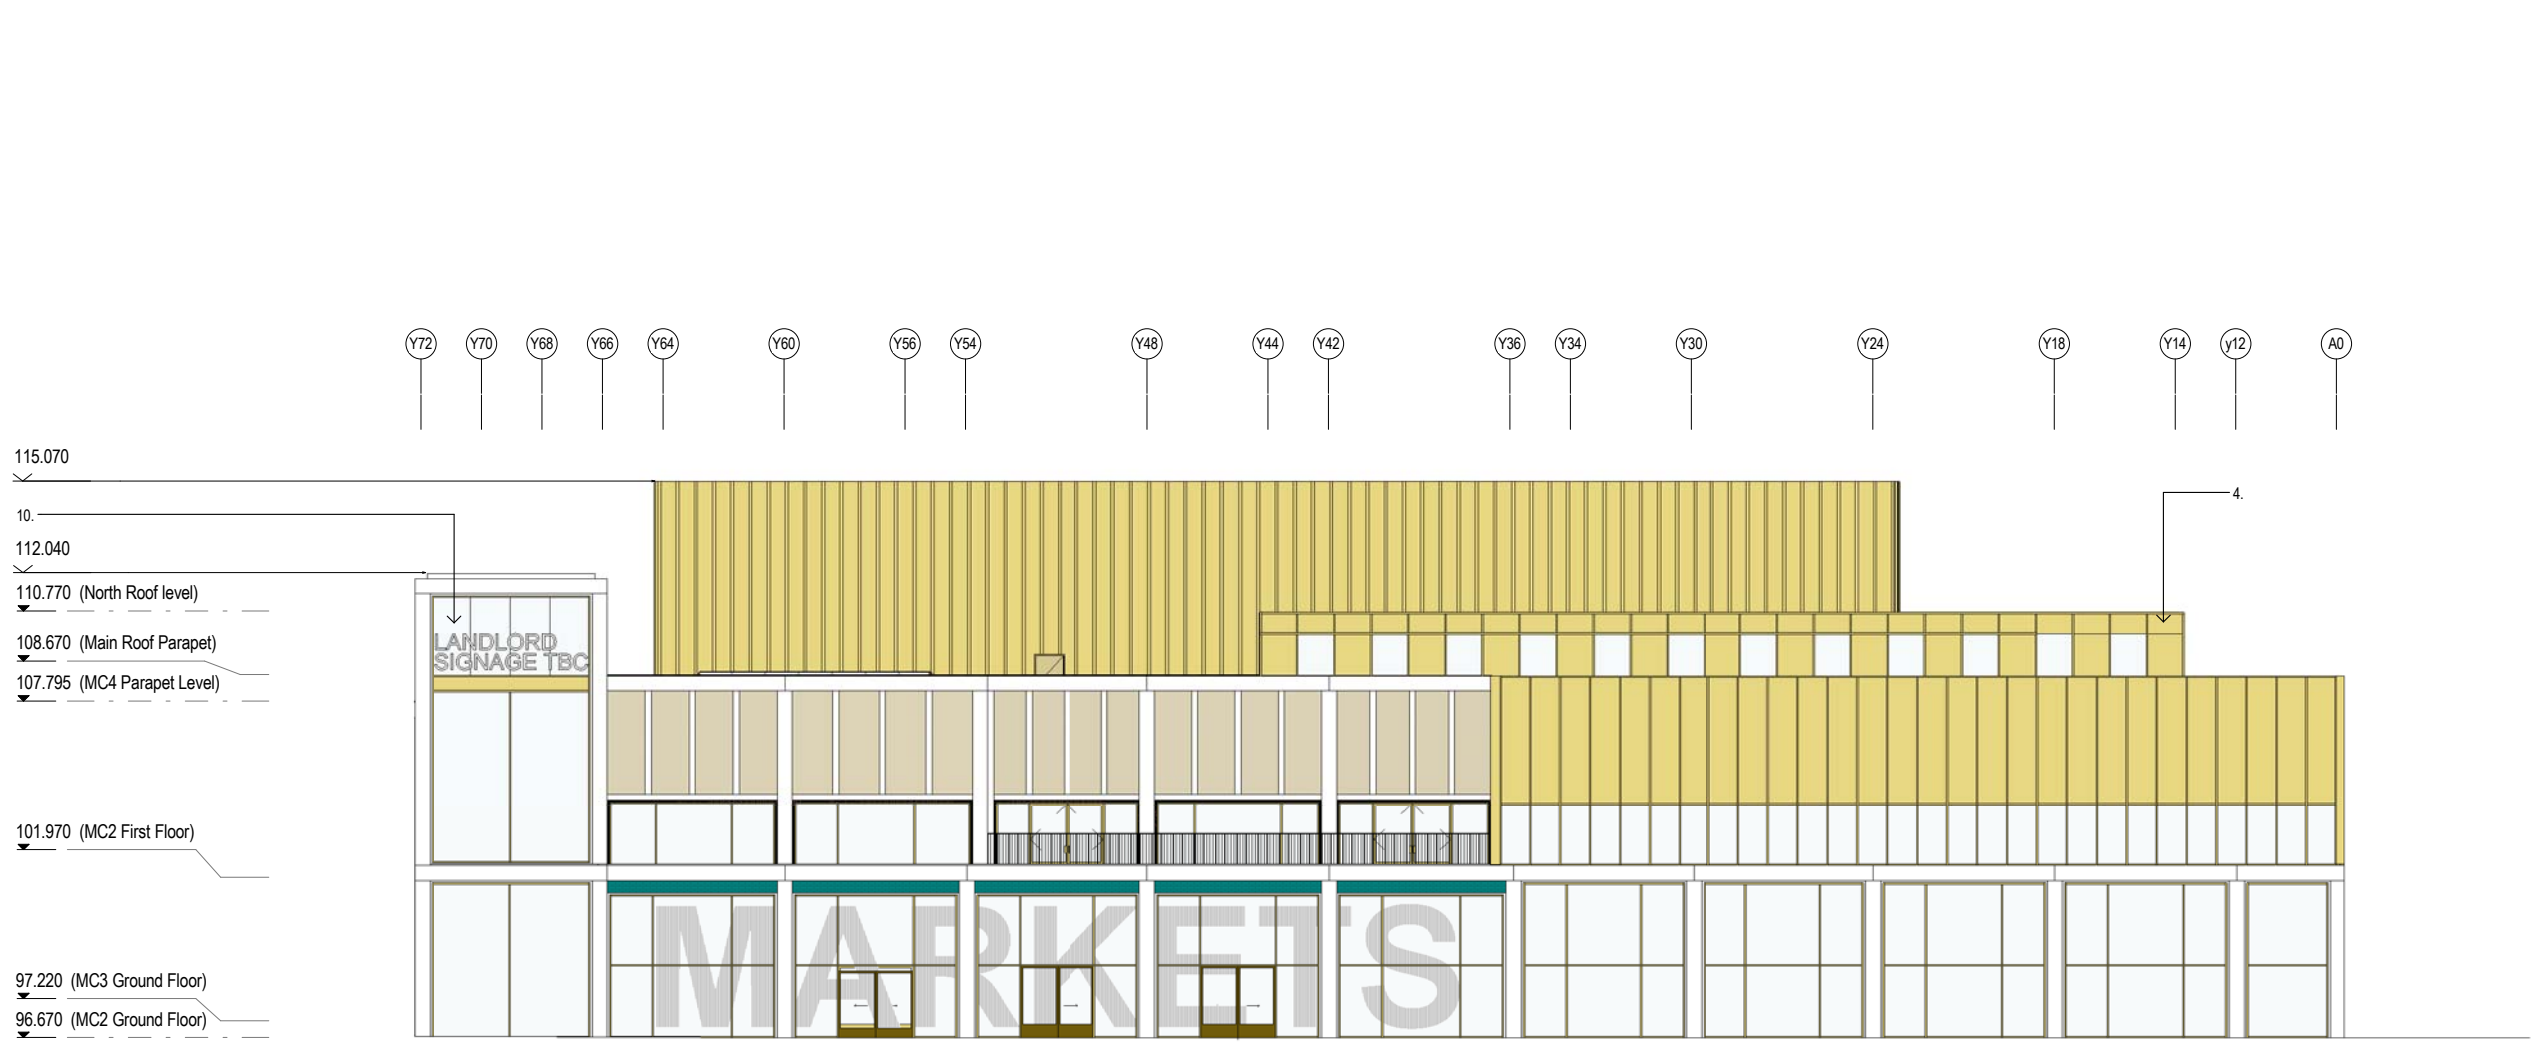


North West Elevation (Mayday Green)

1 : 250



North Elevation (New Square)

1 : 250

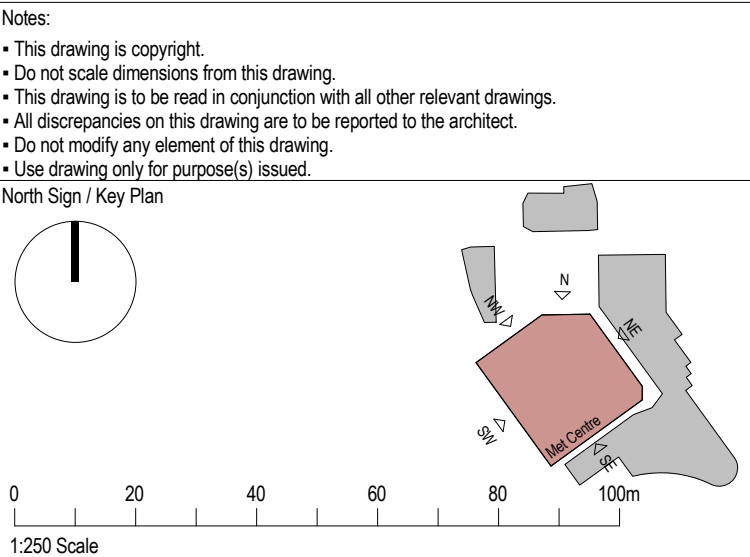

- The following external model files are included within this drawing:
1. GRC / Portland Stone' column on secondary steel
 2. Honey buff-brick slip rain screen cladding system on Kingspan insulation / cementitious board / SFS / one layer of 15mm plasterboard.
 3. Curtain walling with champagne anodised aluminium caps to market to be provided by Phase 1. To shopfronts, to be by tenant to design code.
 4. Aluminium and glazing curtain walling with extended caps/fins
 5. Tenant Signage
 6. GRC / Portland Stone' fin on secondary steel
 7. Profilled insulated aluminium rain screen on cladding rails
 8. Feature entrance lining
 9. Glazed canopy on feature steel sections (to be constructed during Phase 2)
 10. Feature illuminated signage
 11. Firmed glass infill, insulation backed

Rev	Date	Revision Notes	Dn	Rv
6	20/01/17	Planning Issue	SL	AG
5	03/01/17	Stage 3a Issue / Planning	SL	AG
4	23/11/16	Stage 3A Update Issue	CS/AG	SL
3	08/09/16	Stage 3A Coordination Issue	CS	SL
2	05/04/16	Stage 3 Issue	AG/AD	SL
1	15/02/16	Stage 3 Coordination Issue	AG/AD	MH

Client
Barnsley Metropolitan
Borough Council

**Intelligence
Buildings
Infrastructure**

Project
**BETTER BARNSELY TOWN CENTRE
Phase 1**

Drawing Title
Building Elevations

Job Number 6743	Drawing Originated Date	PAS 1192 Status Code
Scale@A1 As indicated	Purpose PLANNING	Revision 6