
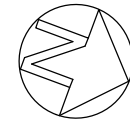
 


All dimensions to be checked on site prior to work commencing on site. Any discrepancies must be reported to MR+P

All dimensions to be checked on site prior to work commencing as this property has not been surveyed by MR+P. Any discrepancies must be reported to MR+P

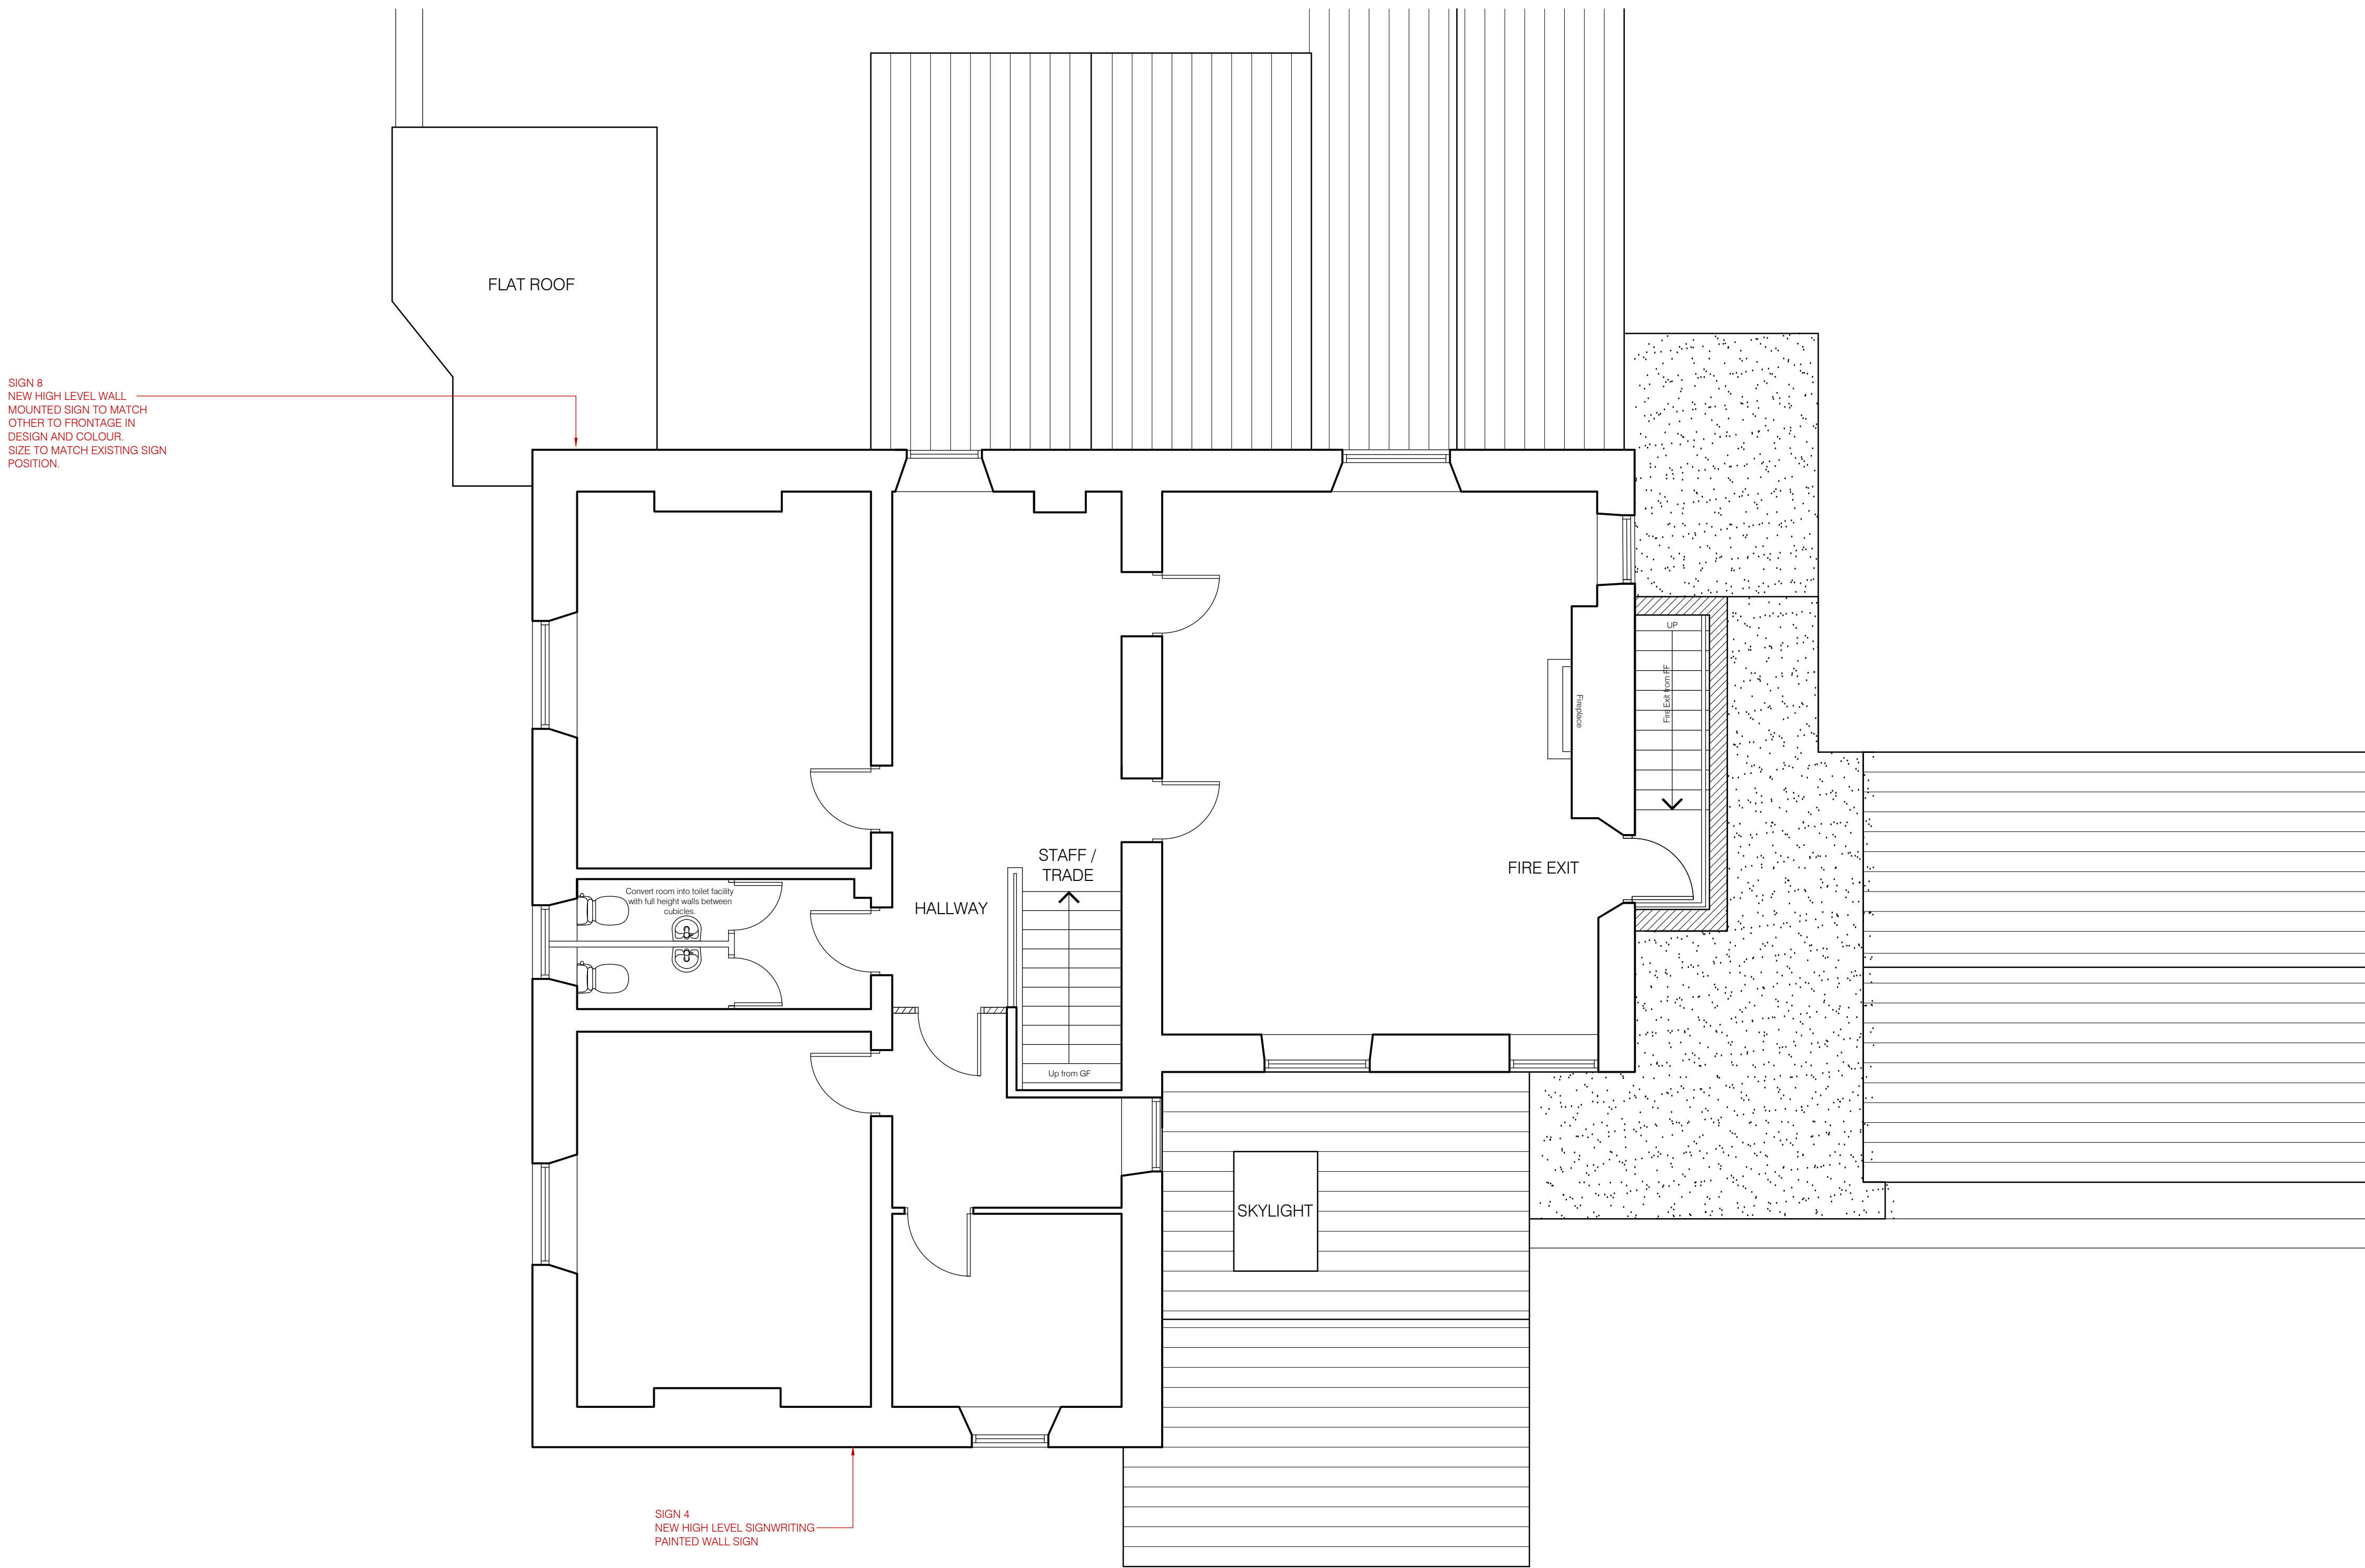

MR+P
ARCHITECTS

MELLING RIDGEWAY + PARTNERS LTD
CHARTER HOUSE MOORE STREET
SHEFFIELD S3 7UR
t: (0114) 2723321
f: (0114) 2727395
e: info@mrp-architects.co.uk

PROJECT
THE MILTON ARMS
ARMROYD LANE, ELSECAR
BARNSELY, S74 8ES

TITLE
PROPOSED FIRST FLOOR PLAN

DRAWING STATUS
ADVERTISEMENT CONSENT

DRAWN BY: **DJL**

DATE: **JANUARY 2019**

SCALE: **1:50@A1**

DRAWING No. **5838-418**