




Drawing No.	Rev No.
MGB001 -002	

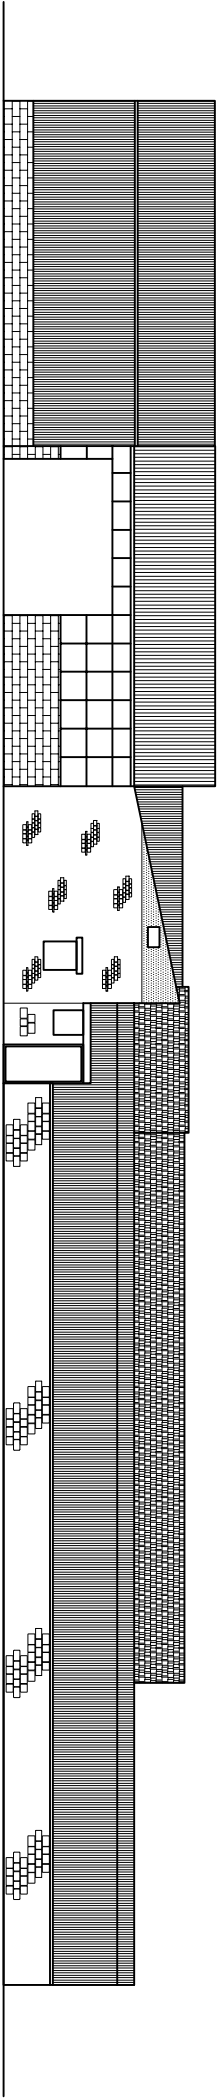


EXISTING FRONT ELEVATION
SCALE 1:200 AT A3

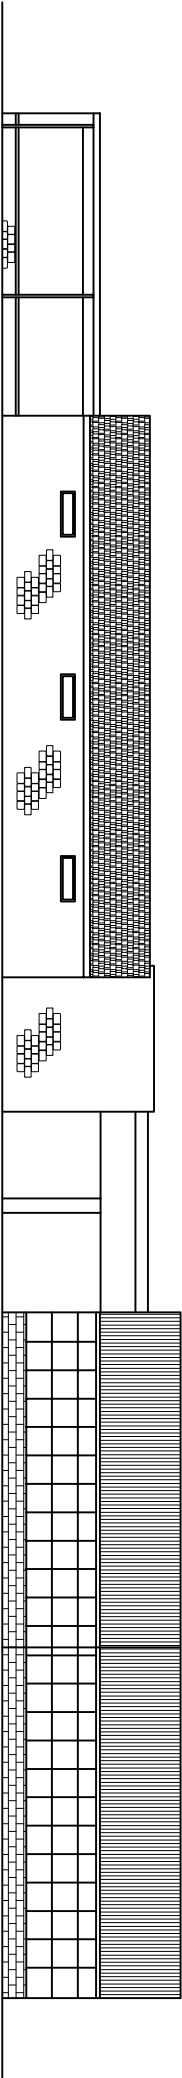

EXISTING REAR ELEVATION
SCALE 1:200 AT A3

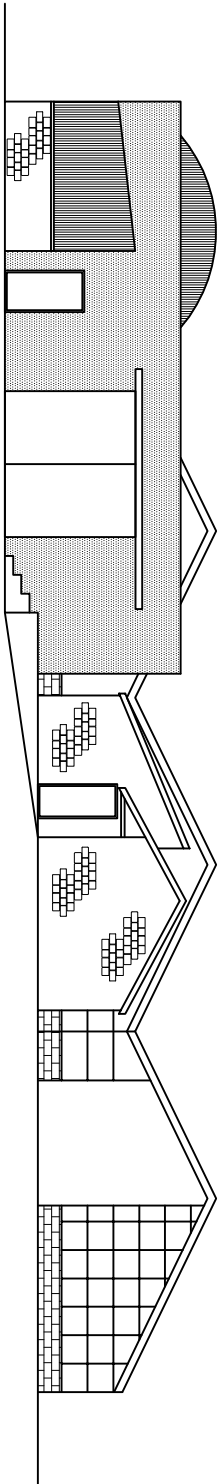

EXISTING SIDE ELEVATION
SCALE 1:200 AT A3

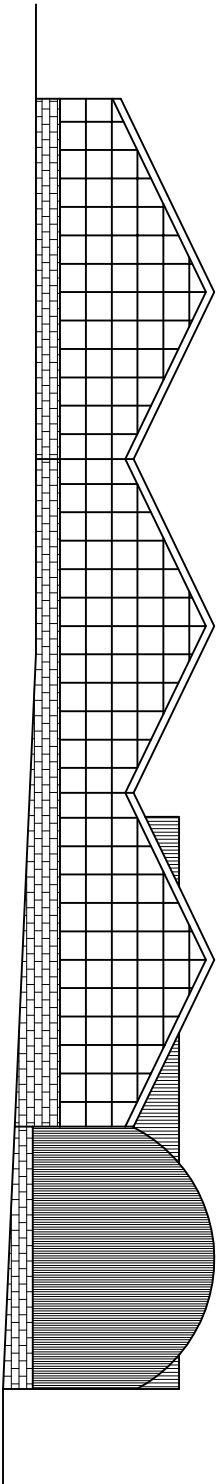

EXISTING SIDE ELEVATION
SCALE 1:200 AT A3

DO NOT SCALE: Contractor to check all dimensions and report any omissions or errors

NOTES

Rev	Description	By	Chk	App	Date
-----	-------------	----	-----	-----	------

JRB DESIGNS Ltd
1 Saville Road
Cudworth
Barnsley
S72 8LT
Tel: 01226 383542
Fax: 01226 380078
Mob: 07970 541192
Email: john@jrbdesigns.co.uk
This drawing is copyright. © Jrbdesigns Ltd.

Client

MR G BEEVER

Drawing Title

EXISTING ELEVATIONS

Address

LITTLE ROYD
HALIFAX ROAD
HOYLANDSWAINE
SHEFFIELD S36 7EY

Project Title:
PROPOSED NEW TWO STOREY DWELLING

Purpose of Issue:

PLANNING

Drawing Status

FIRST ISSUE

Scale at A3	Drawn By	Date	
AS SHOWN	JRB	05/03/2013	
Checked By	Date	Approved By	Date
	05/03/2013		05/03/2013
Project No.	Drawing No.	Revision	
MGB001	002	-	

APPROVAL ☒ INFORMATION ☐ TENDER ☐ CONTRACT ☐ CONSTRUCTION ☐